



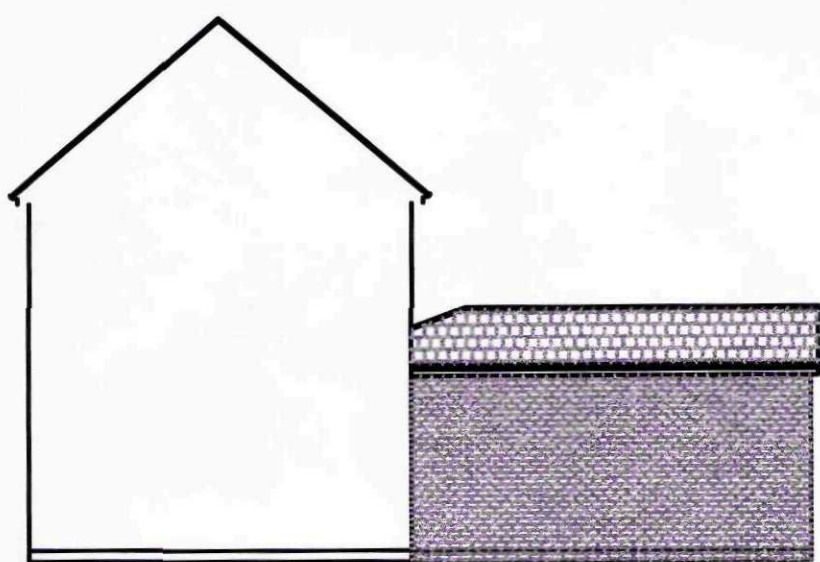

PROPOSED SIDE ELEVATION
SCALE 1:200




PROPOSED REAR ELEVATION
SCALE 1:200


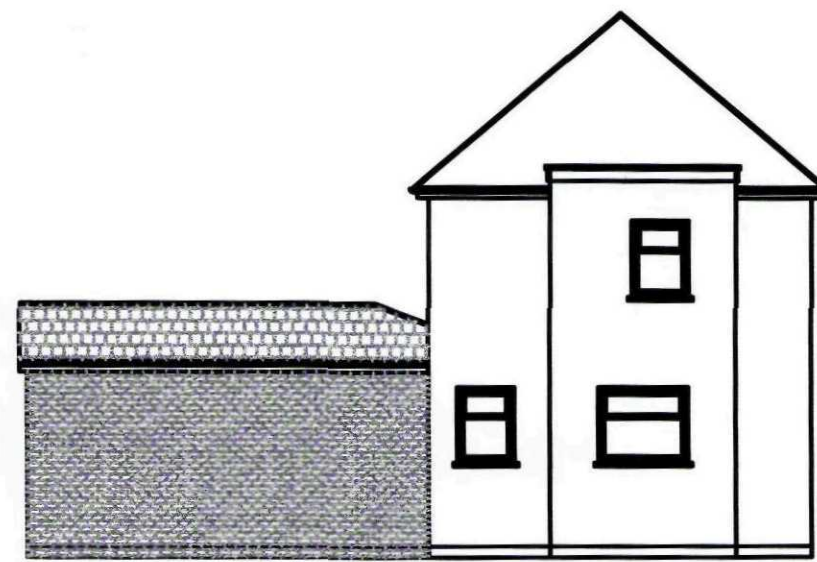


PROPOSED SIDE ELEVATION
SCALE 1:200


ALL PROPOSED MATERIALS TO MATCH EXISTING

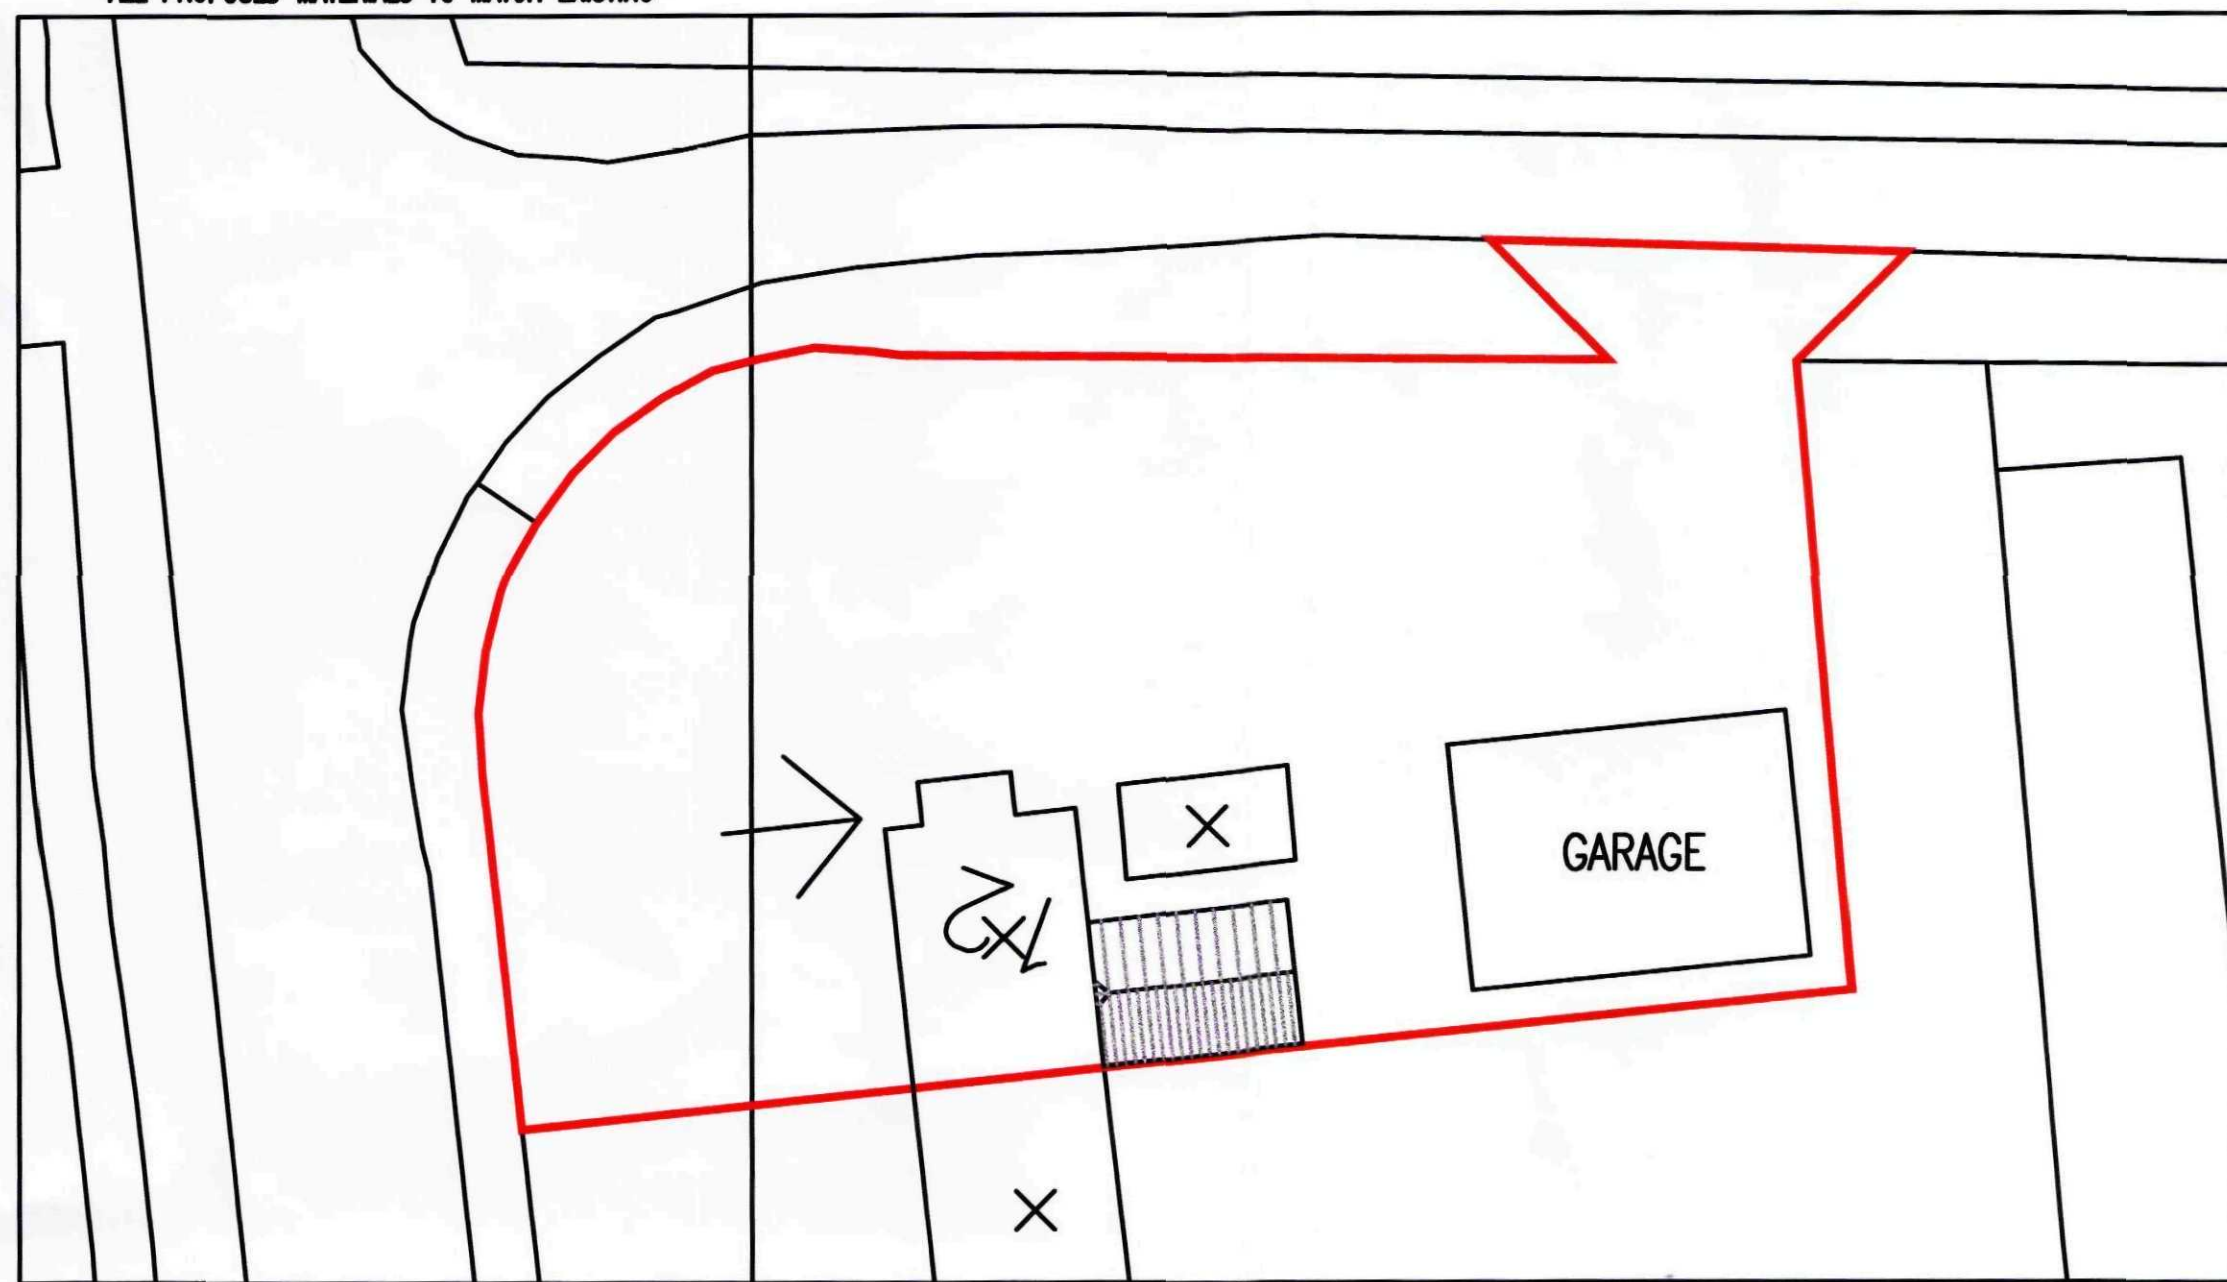


BLOCK PLAN
SCALE 1:200

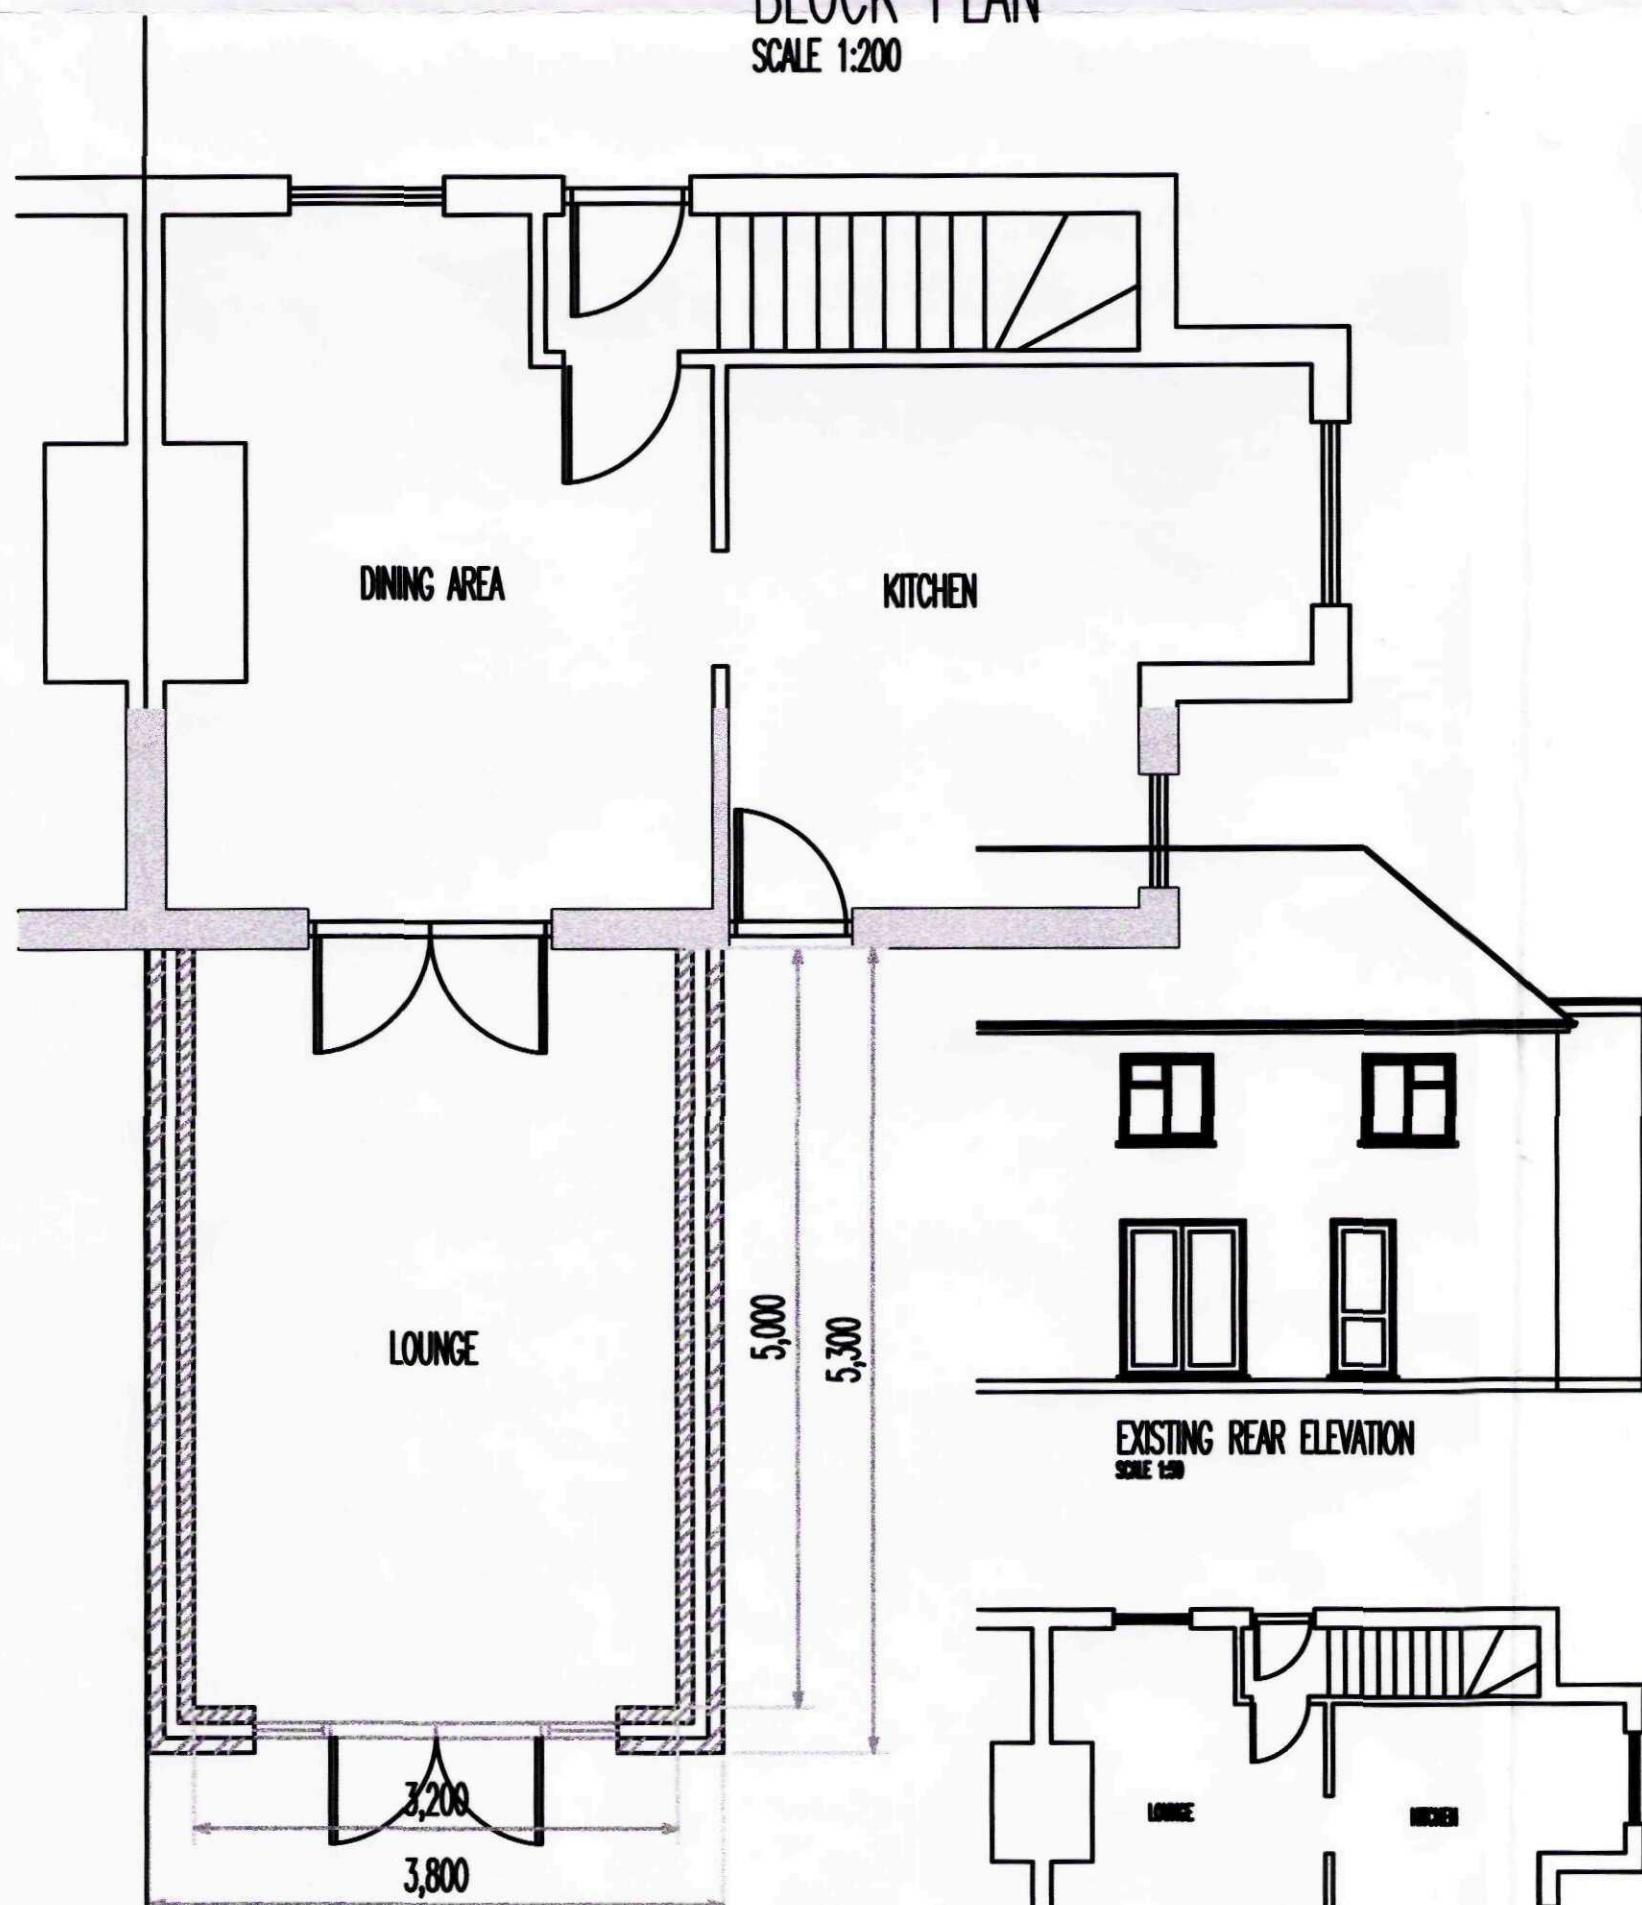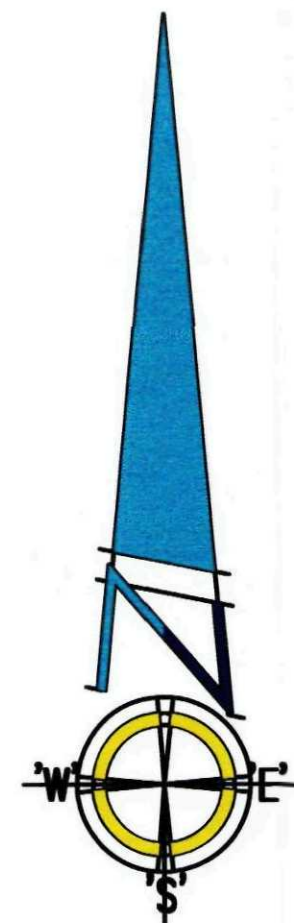


PROPOSED FLOOR PLAN
SCALE 1:50

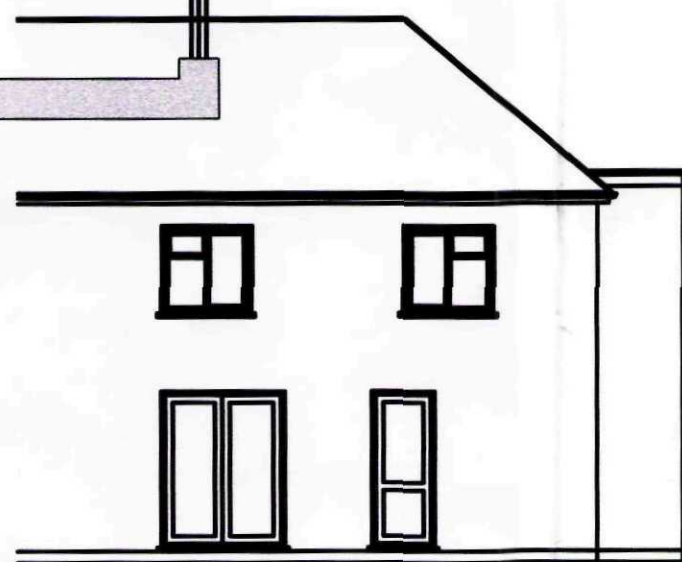


EXISTING REAR ELEVATION
SCALE 1:50

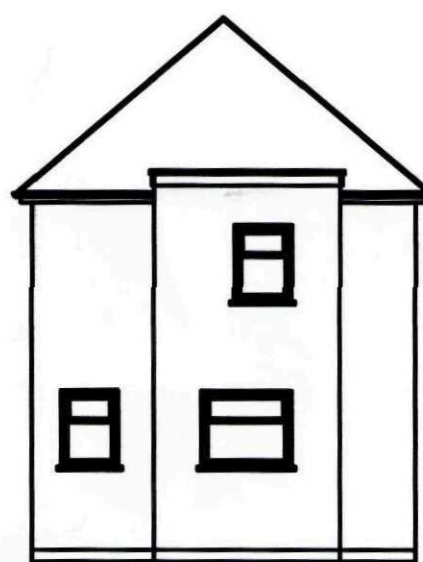

EXISTING SIDE ELEVATION
SCALE 1:50

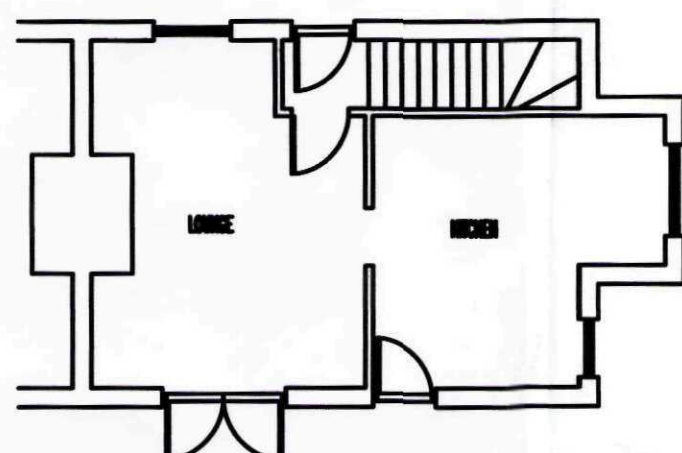

EXISTING FLOOR PLAN
SCALE 1:50

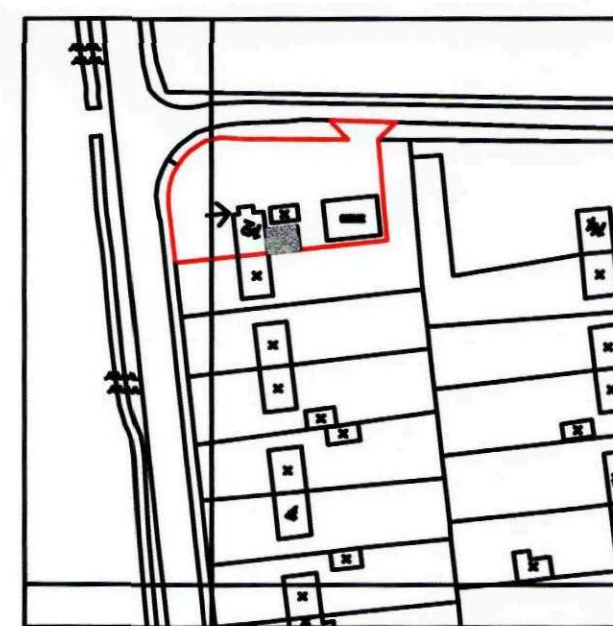

LOCATION PLAN
SCALE 1:1250



Building
Design Awards
Building Excellence in Ireland

Winner, Heritage award 2010
for Conversion or Innovation
Highly commended 2010
for Conversion or Innovation
Highly commended 2009
Heritage award New Build

David Brooker Design Services
Architectural Technicians
10 TOLLIS LANE
WILMINGTON
WILMINGTON
WILMINGTON

ID B D S

DAVID BROOKER DESIGN SERVICES
CONCEPT 2000
DESIGN AND DEVELOPMENT
LTD
ESTABLISHED 1975

Client: L. WINTERKIN

Building No: 1476

Project: PROPOSED SINGLE STOREY REAR EXTENSION

Site: 10 TOLLIS LANE WILMINGTON

Drawn: FRIZ PER Date: AS Check: -

Scale: 1:50 @ A2 Date: JULY 10 Revision: -

DO NOT SCALE FROM THIS DRAWING - All dimensions to be verified on site - This drawing and design are the copyright of David Brooker and may not be reproduced without permission. David Brooker or Concept 2000 will not be held responsible for any construction under a planning application or building regulations approval - Any dimensions to details or specifications may be subject to the approval and control of the relevant authorities.

SHDC
Planning & Development
24 SEP 2010
Ref: 0790-10