



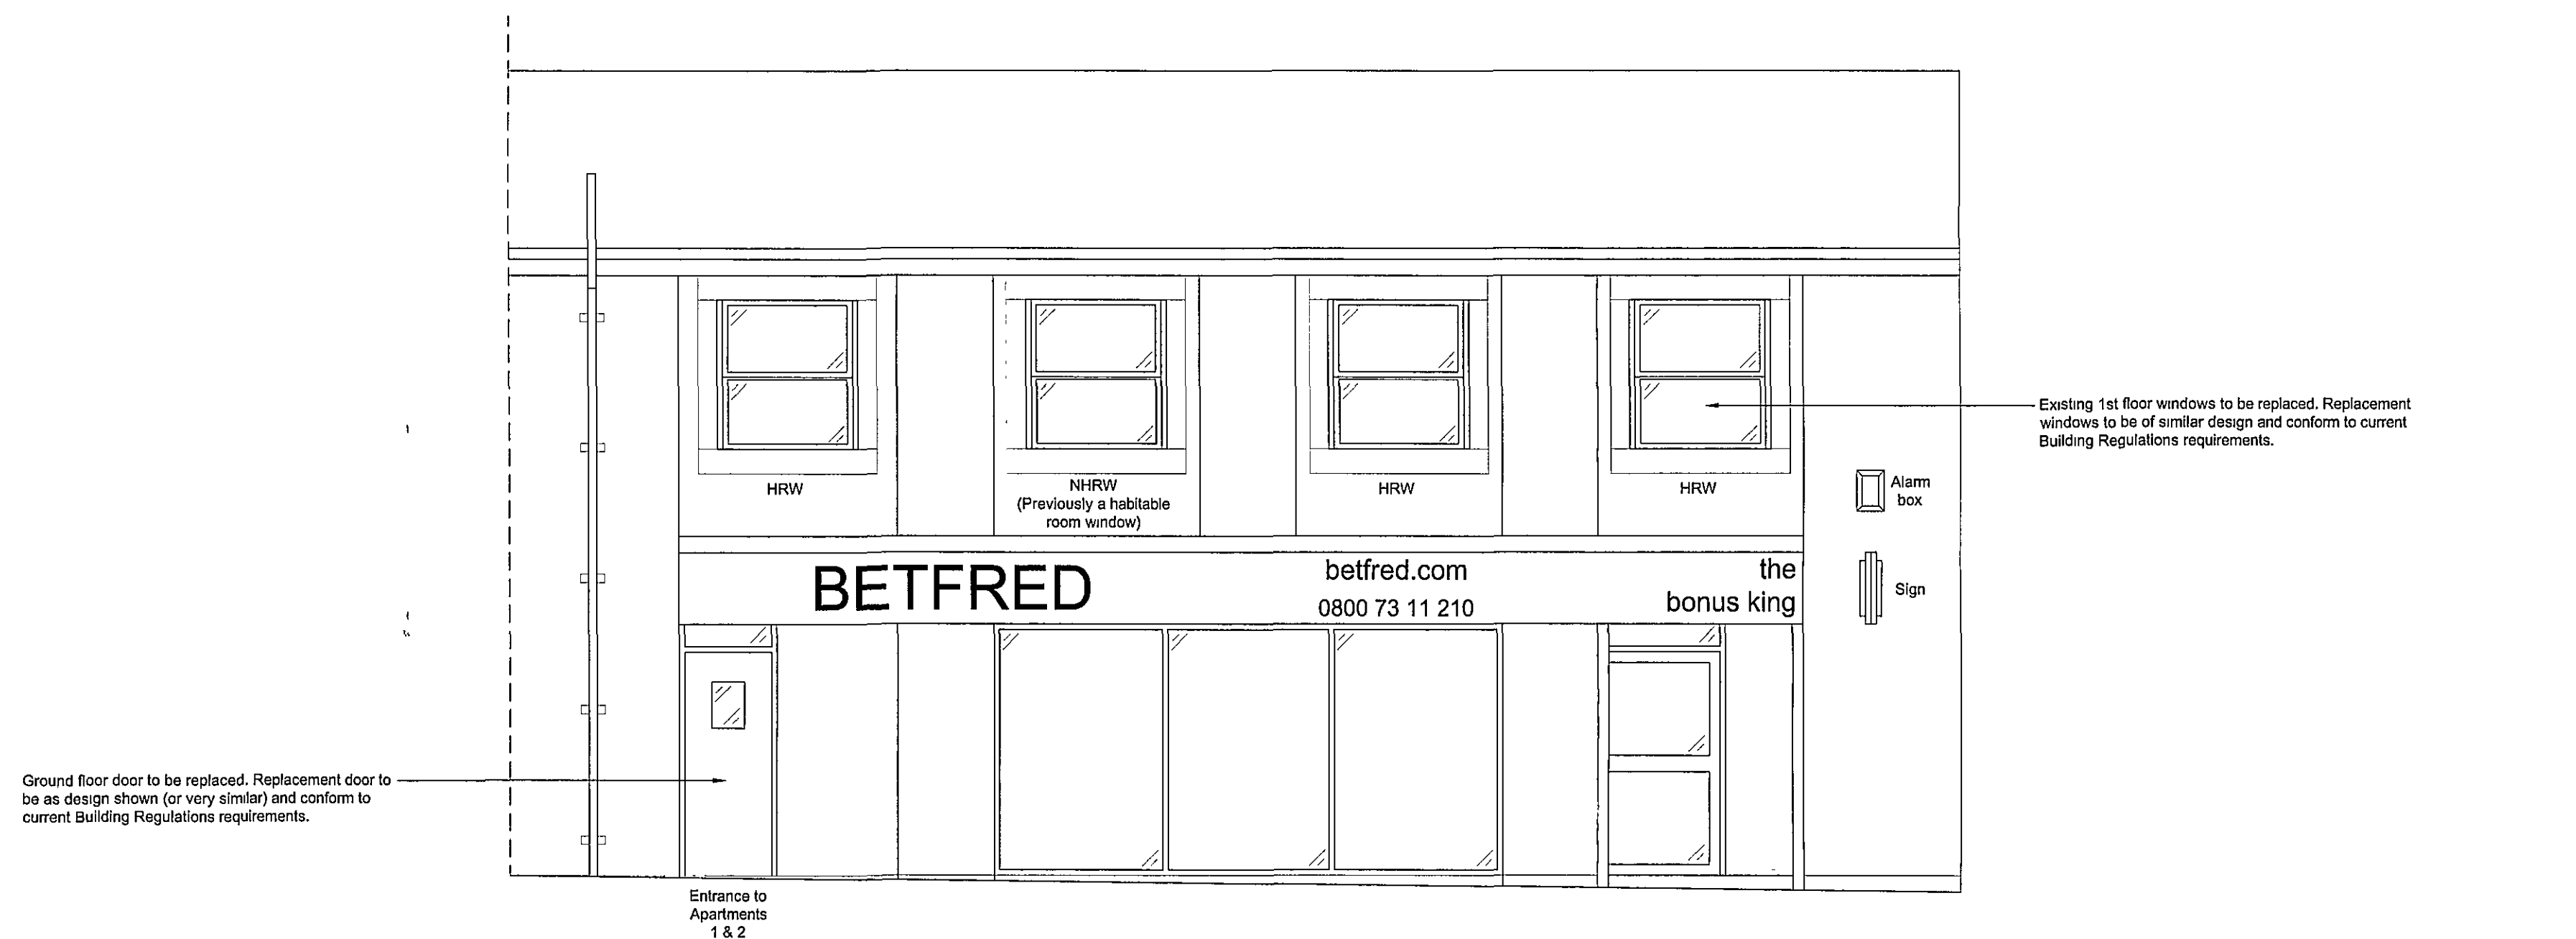

South Elevation
(Proposed)

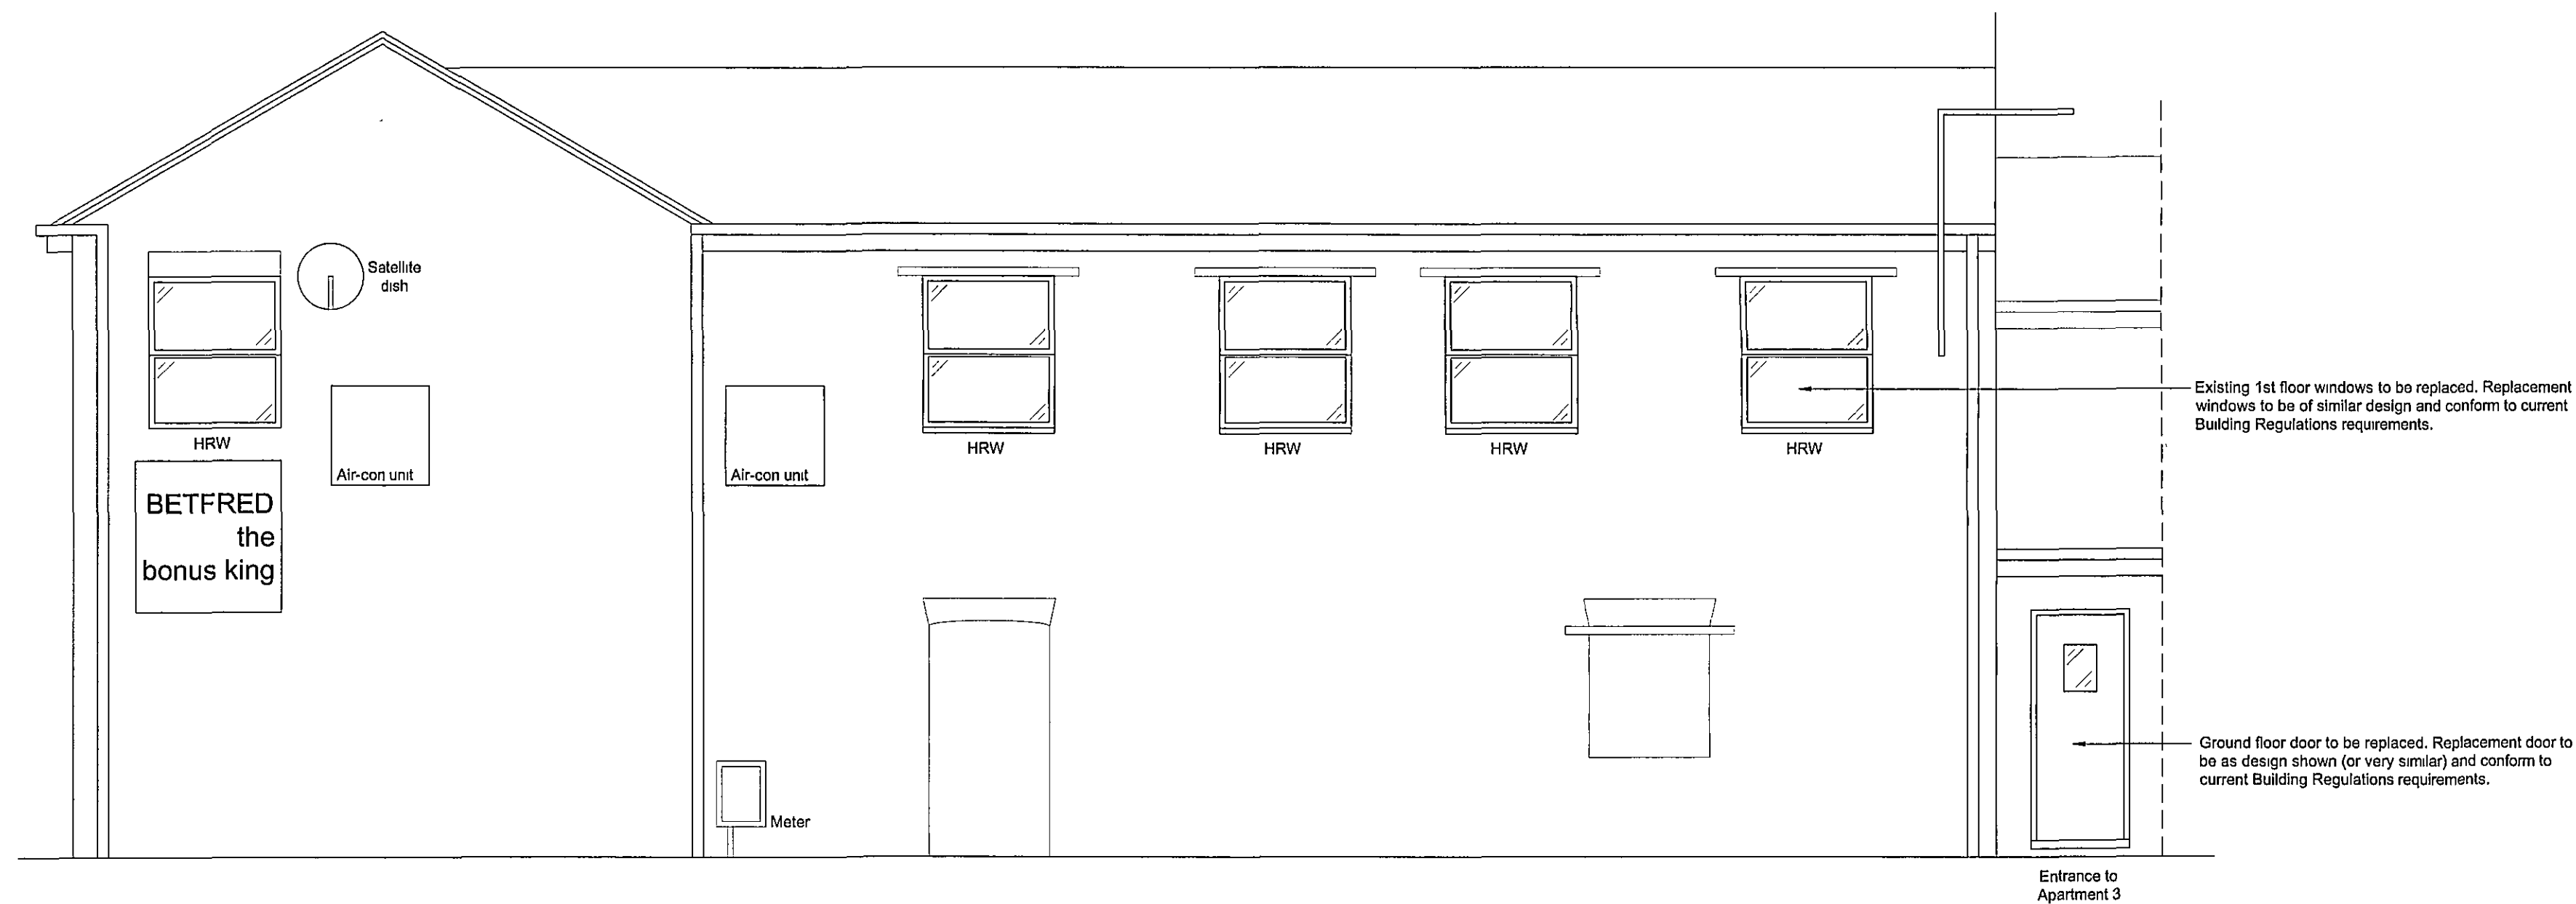

East Elevation
(Proposed)

Drawing must not be scaled.
All dimensions must be checked on site.

Key

NHRW Non-habitable room window
HRW Habitable room window

Materials

External walls As existing
Windows White painted Aluminium
Front door Red painted Aluminium
Back door Painted aluminium (colour to be agreed)
Rainwater goods As existing
Roof covering As existing

SHDC PLANNING & DEVELOPMENT
12 JUN 2007
Ref. 0798/07

Issue:
A 08.06.07 Planning Application & Conservation Area Consent Application

PLANNING ISSUE

Drawing Title:
Proposed Elevations (Sheet 1 of 2)

Location:
39-41 High St
Holbeach

DETERMINED PLAN

Drawing No: **HOL/006-A** Revision: **A**
Scale: 1:50 @ A1 Date: 05.06.07 Drawn: **AS**

Whiskey Jack Developments Ltd
Spectrum, 56-58 Benson Road Birchwood, Warrington, WA3 7PQ
Tel: 01925 285006 - Fax: 01925 285007