



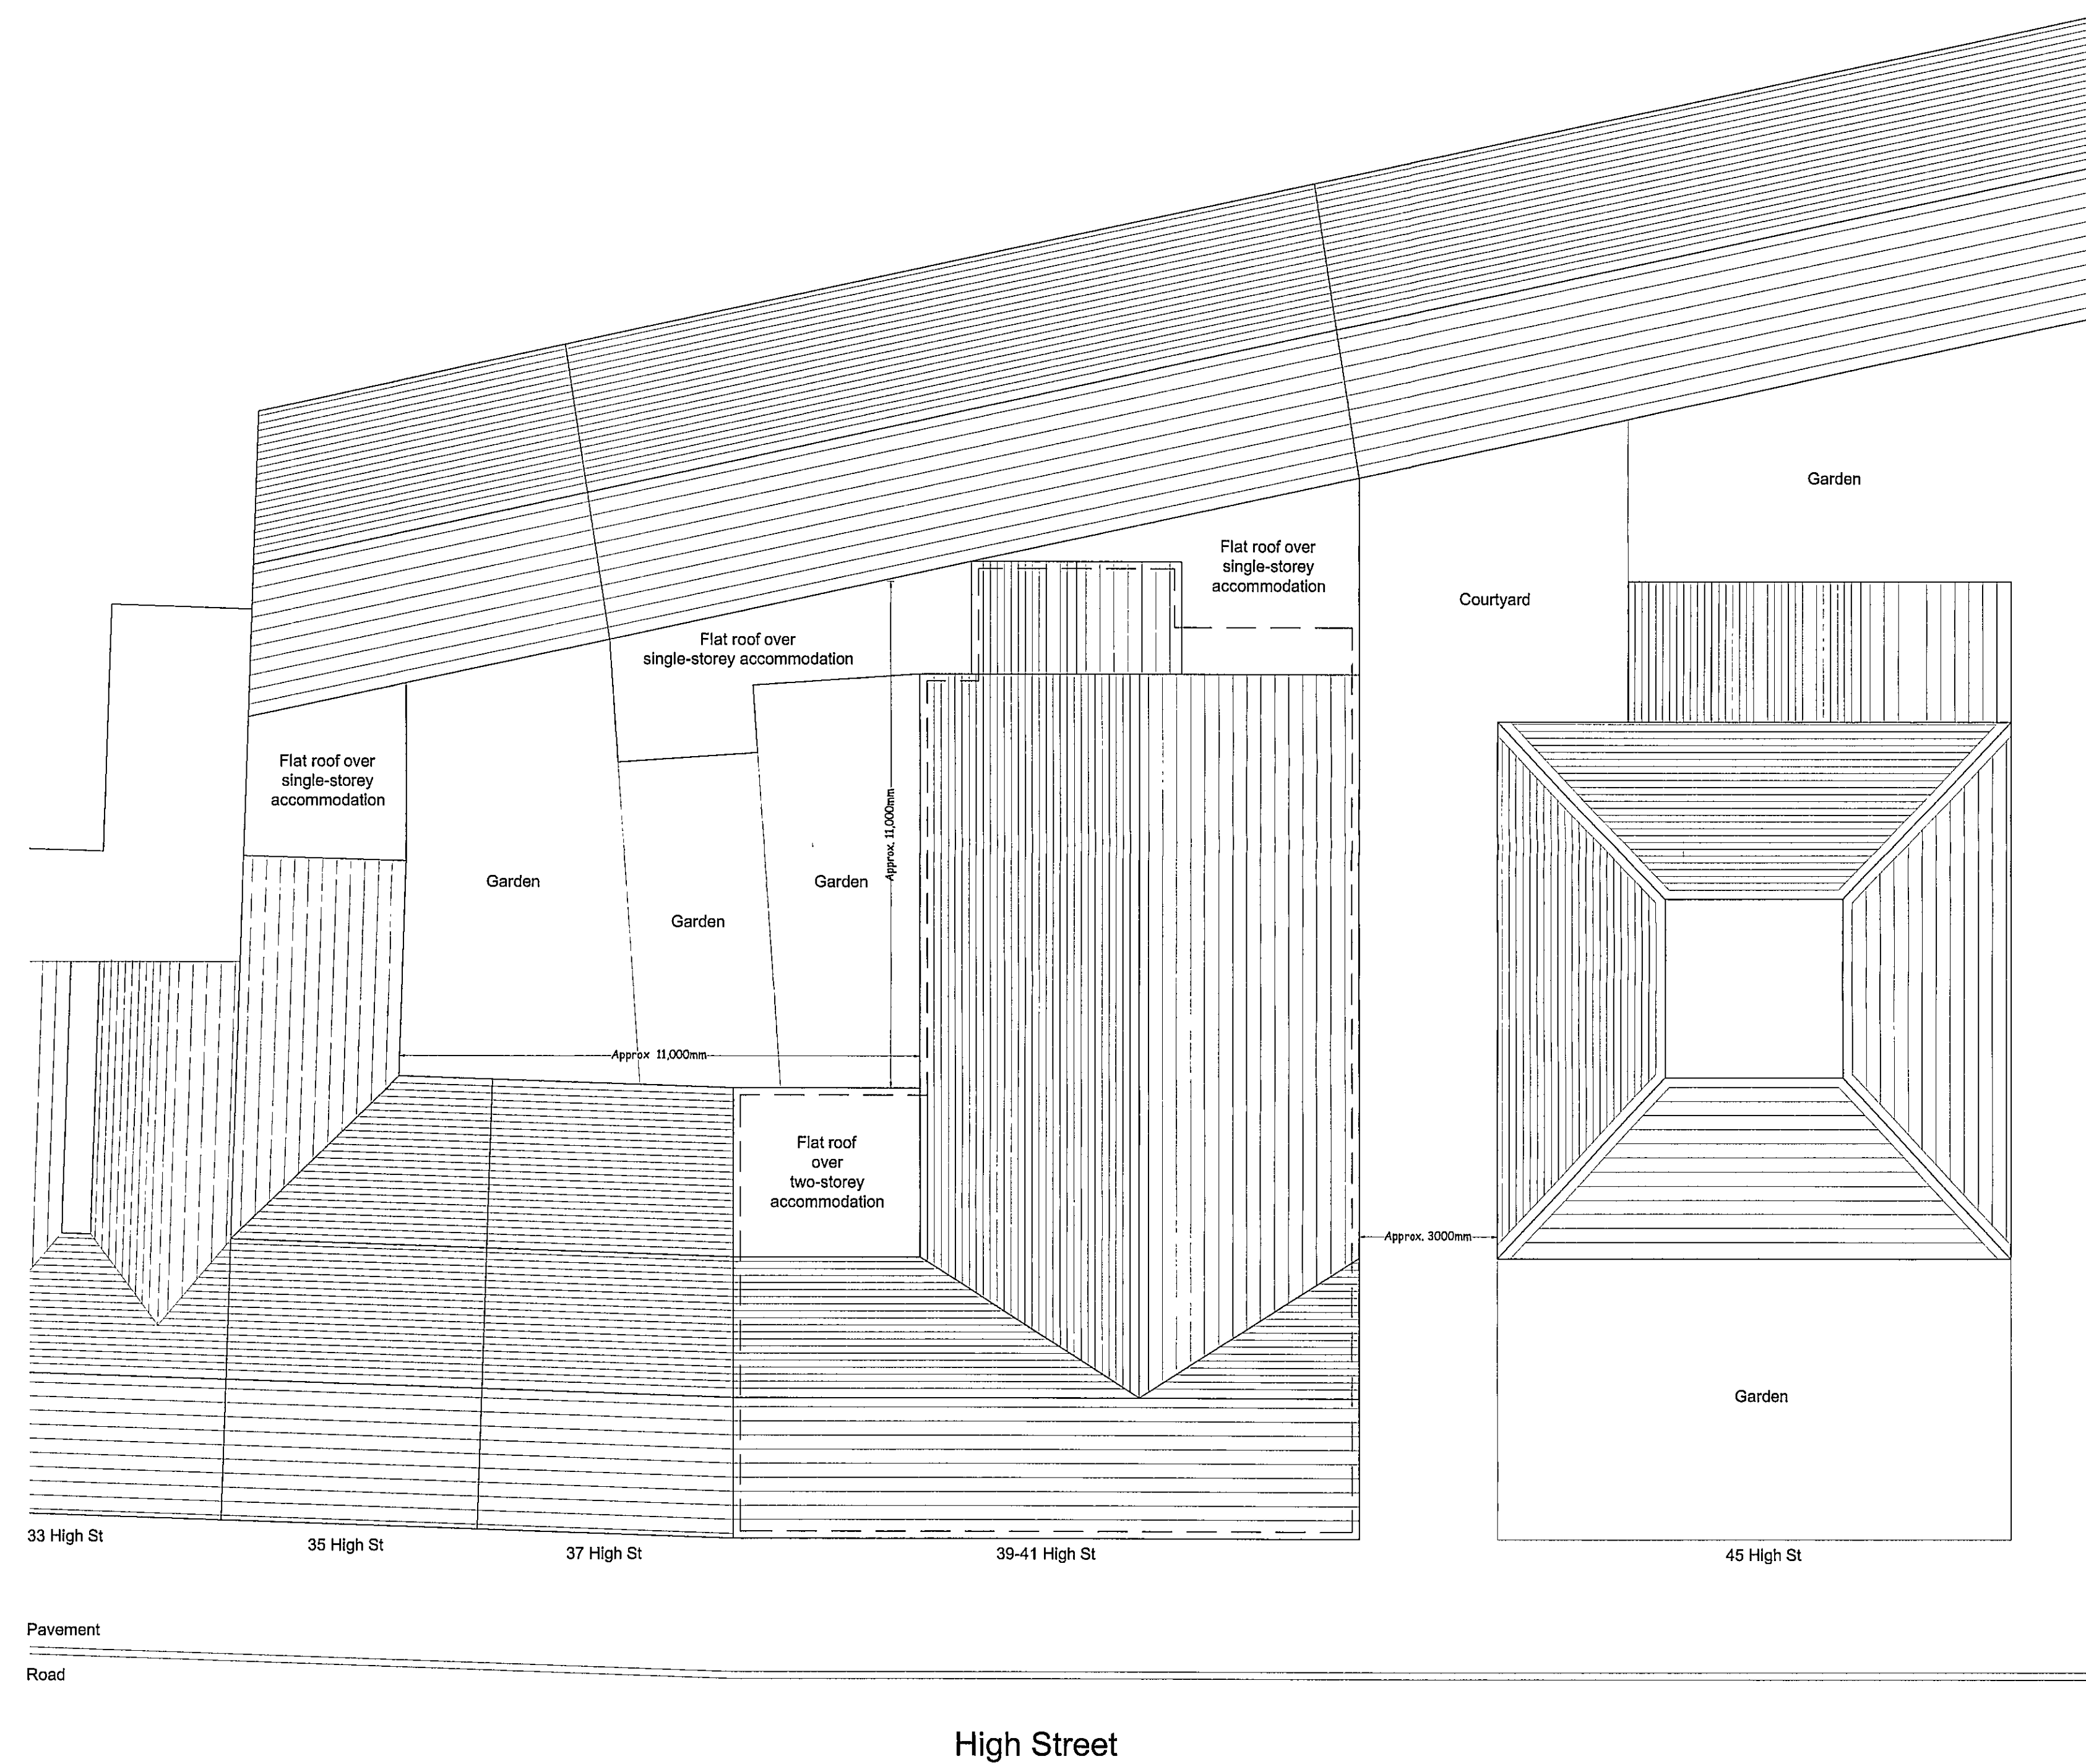

Drawing must not be scaled.
All dimensions must be checked on site.

Note

Dotted line denotes extent of site
(existing and proposed)

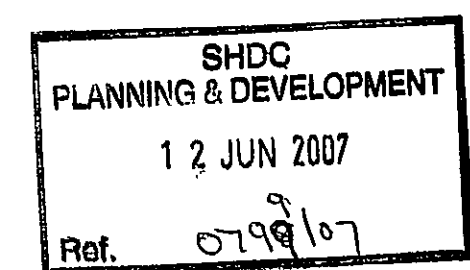

Issue:

A 08.06.07 Planning Application & Conservation
Area Consent Application

PLANNING ISSUE

Drawing Title:

Site Plan

Location:

39-41 High St
Holbeach



Drawing No: **HOL/002** Revision: **A**

Scale: 1:100 @ A1 Date: 05.06.07 Drawn: AS

Whiskey Jack Developments Ltd
Spectrum, 56-58 Benson Road Birchwood, Warrington, WA3 7PQ
Tel: 01925 285006 - Fax: 01925 285007