



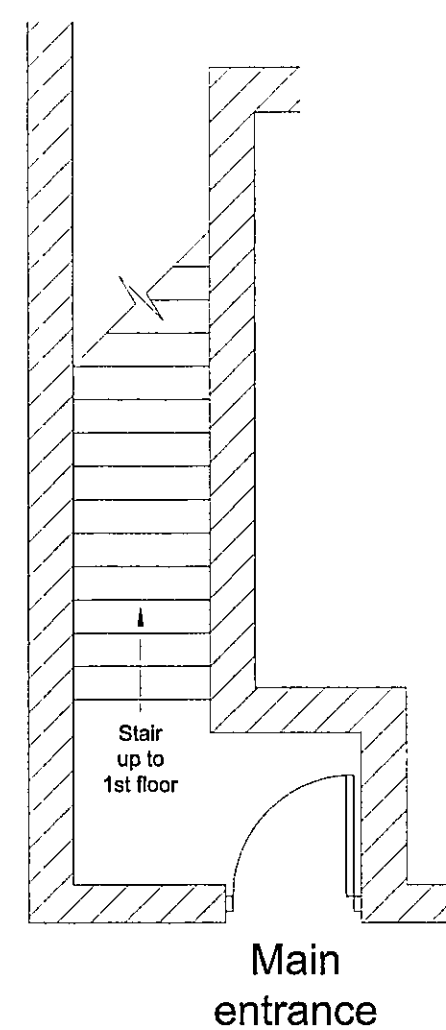


Existing ground floor plan

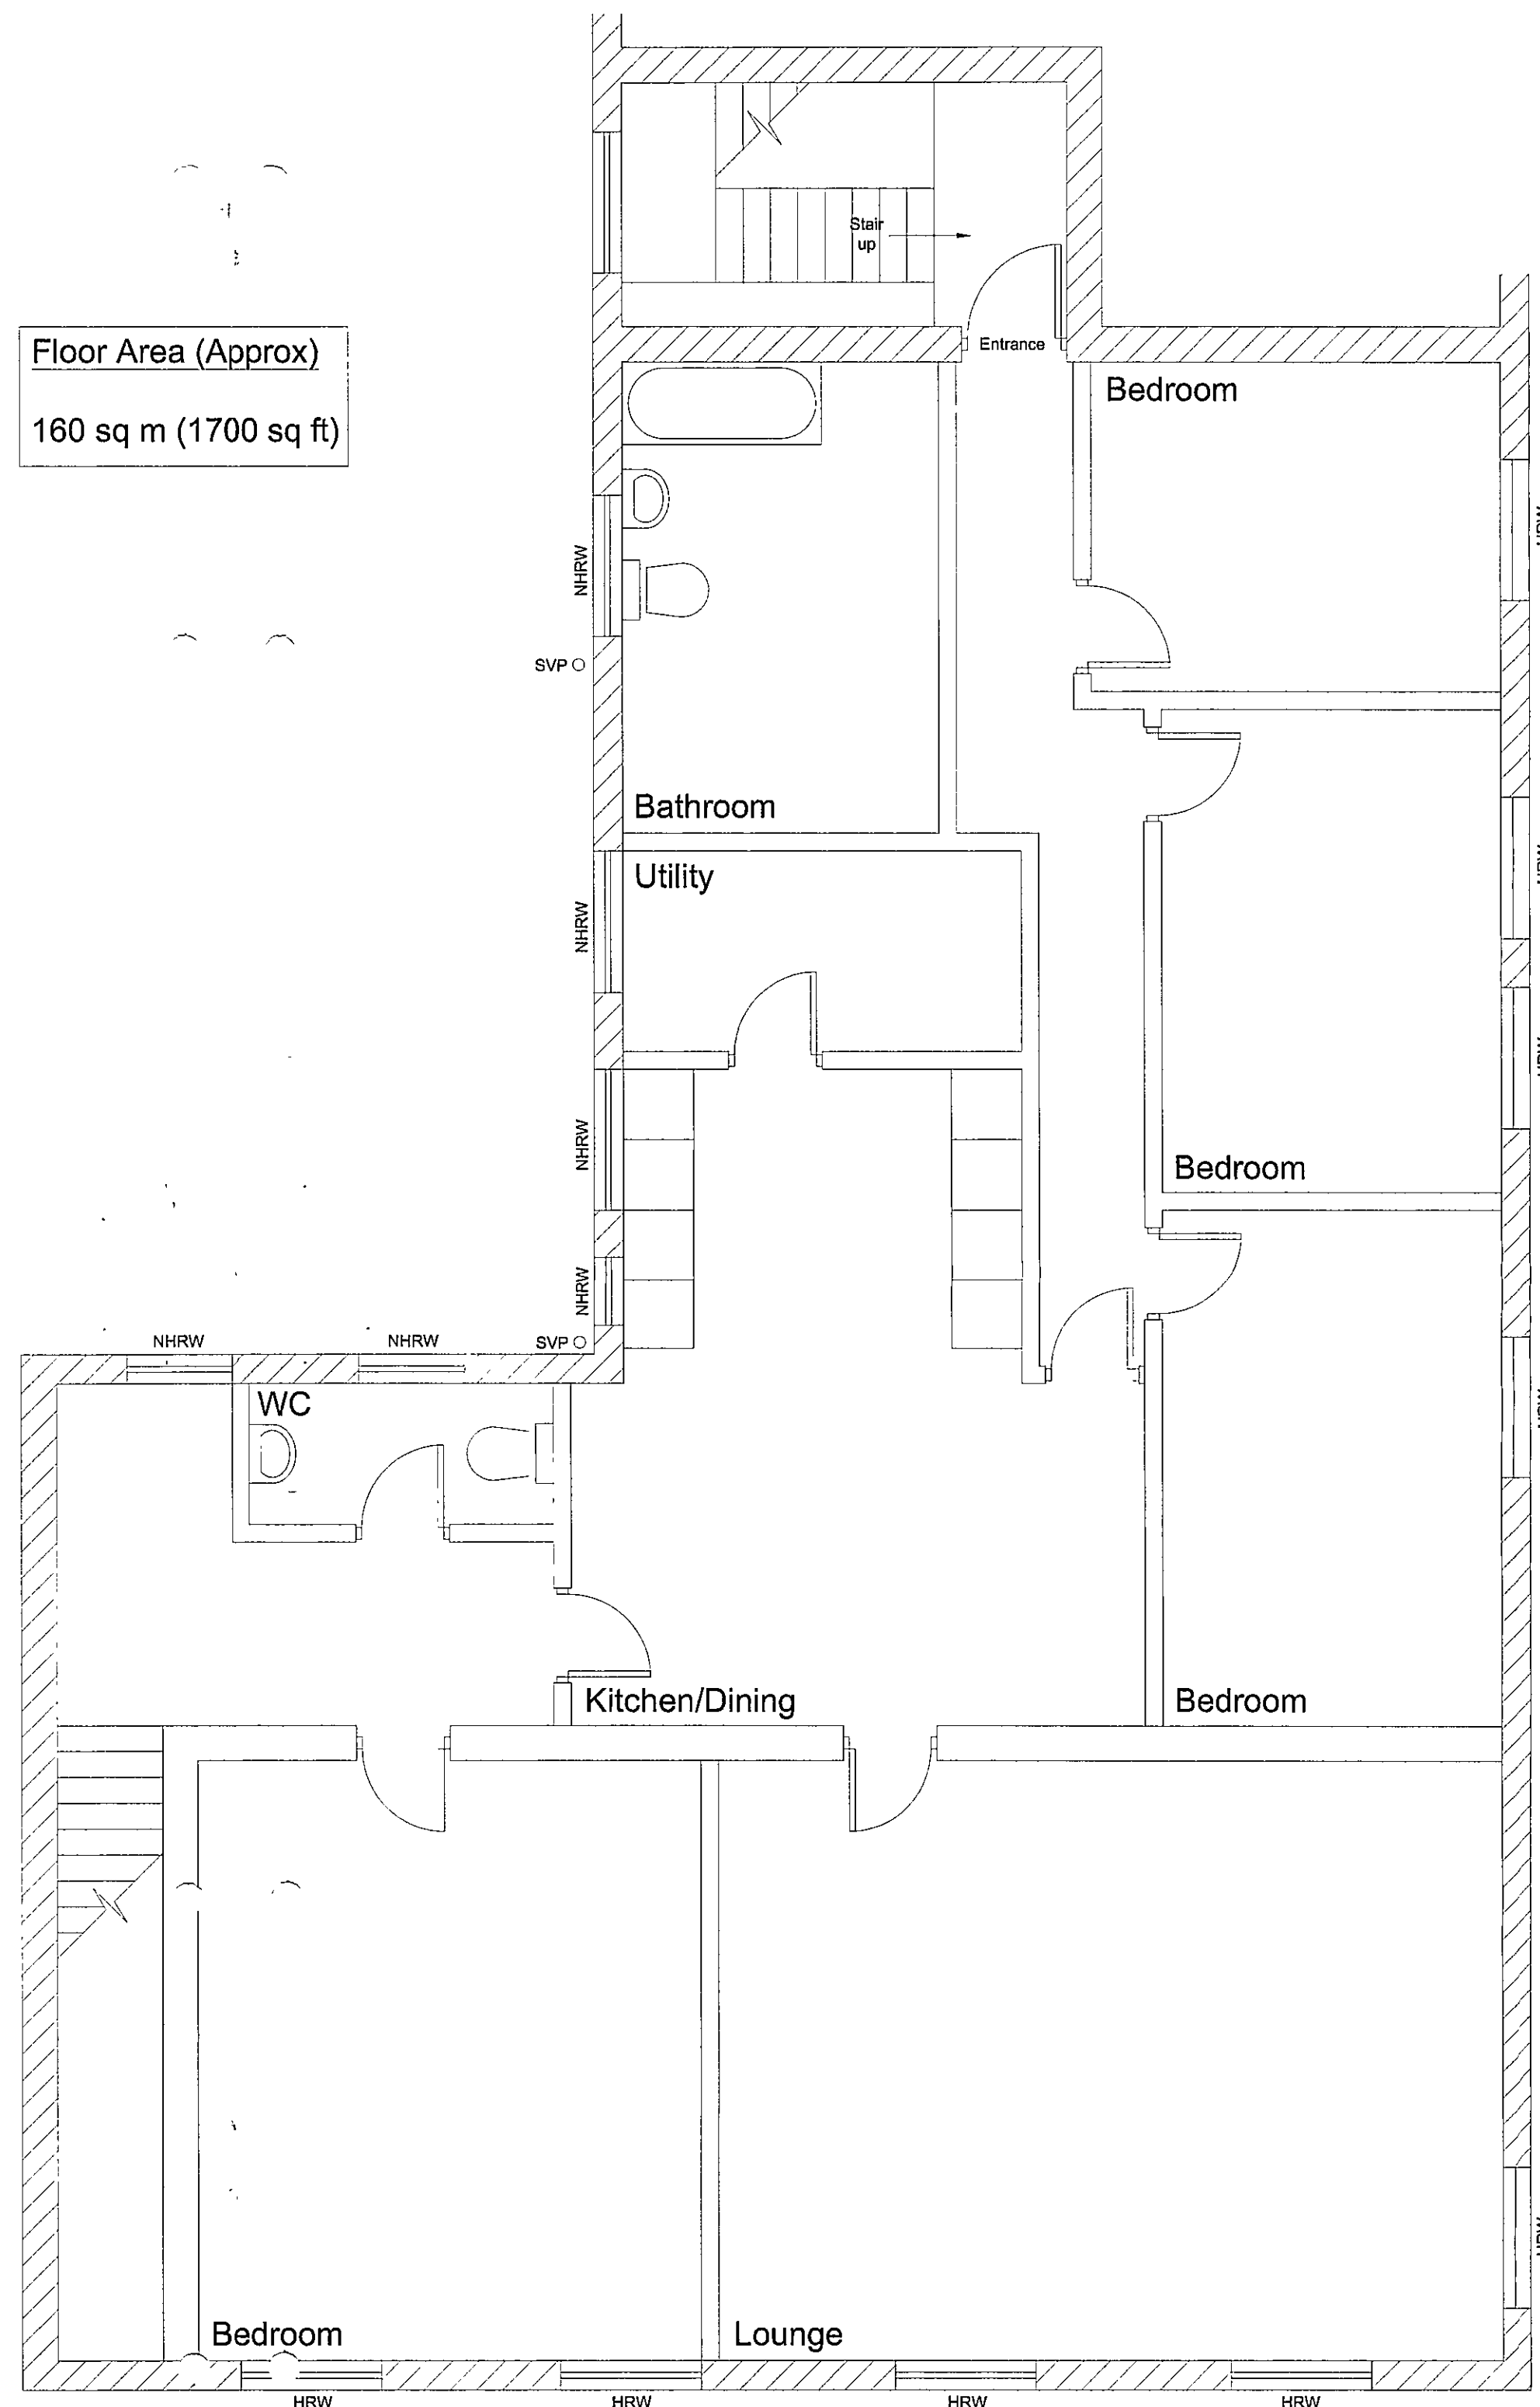

Existing 1st floor plan

Floor Area (Approx)
160 sq m (1700 sq ft)

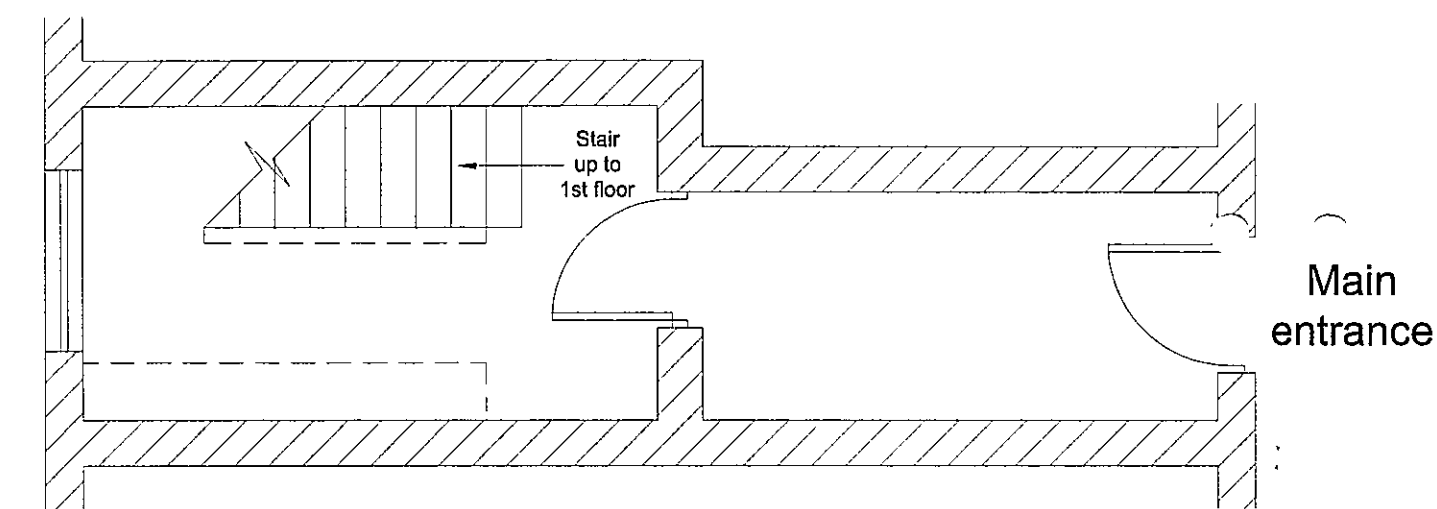

Existing ground floor plan

Drawing must not be scaled. All dimensions must be checked on site.		
Key NHRW Non-habitable room window HRW Habitable room window SVP ○ Soil vent pipe		
Issue: A 15.03.07 Issued with pre-application enquiry PRELIMINARY ISSUE		
Drawing Title: Existing First Floor Plan		
Location: 39-41 High St Holbeach		
Drawing No:	HOL/002	Revision: A
Scale: 1:50 @ A1	Date: 08.03.07	Drawn: AS
Whiskey Jack Developments Ltd Spectrum, 56-58 Benson Road Birchwood, Warrington, WA3 7PQ Tel: 01925 285006 - Fax: 01925 285007		