



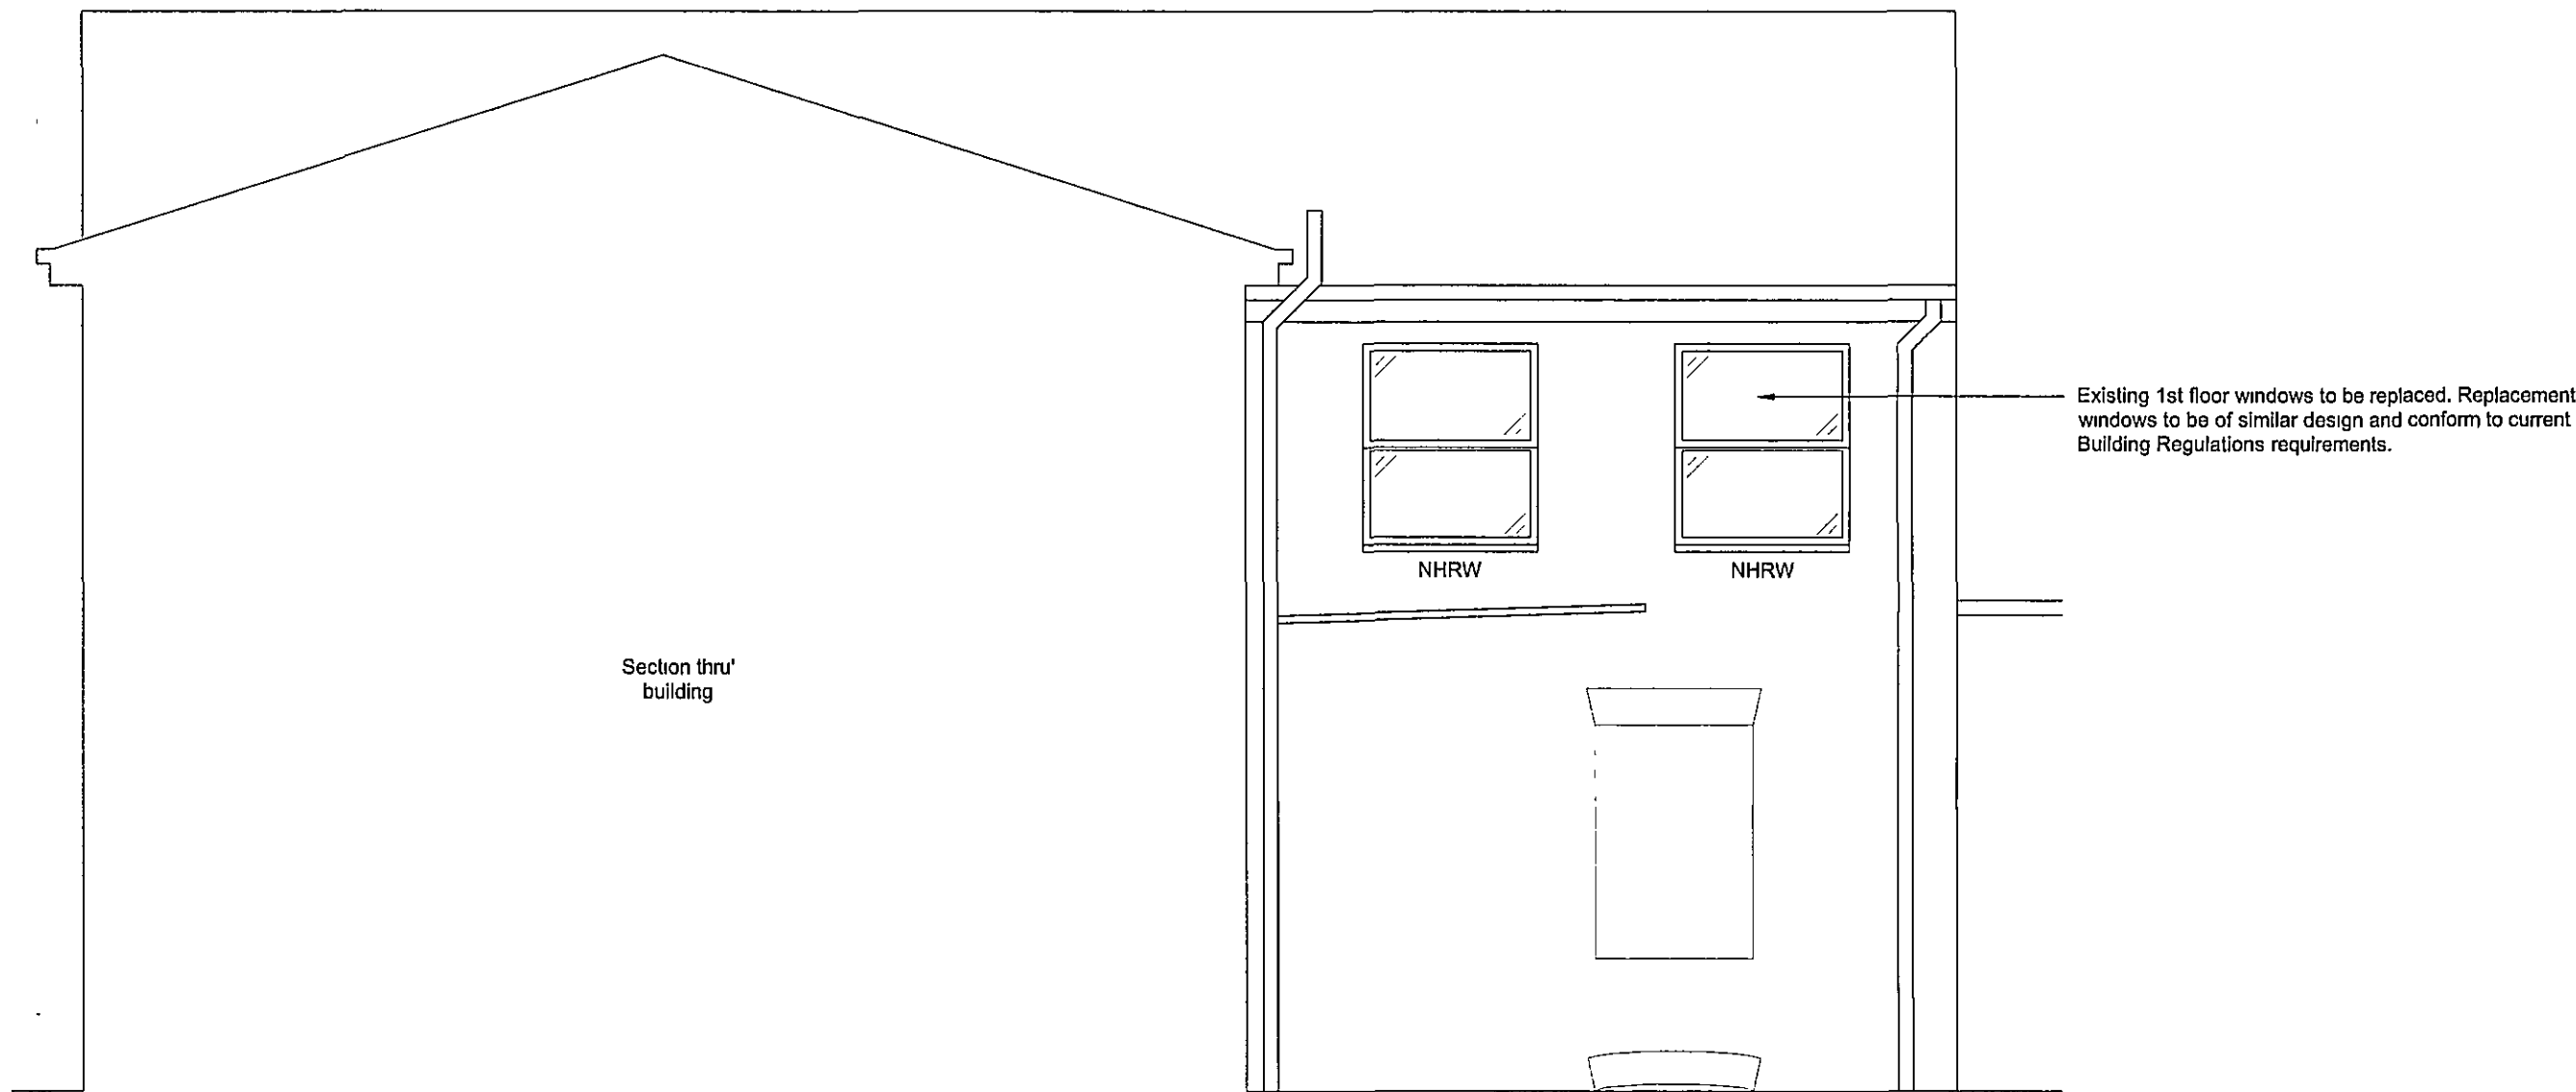

North Elevation
(Proposed)

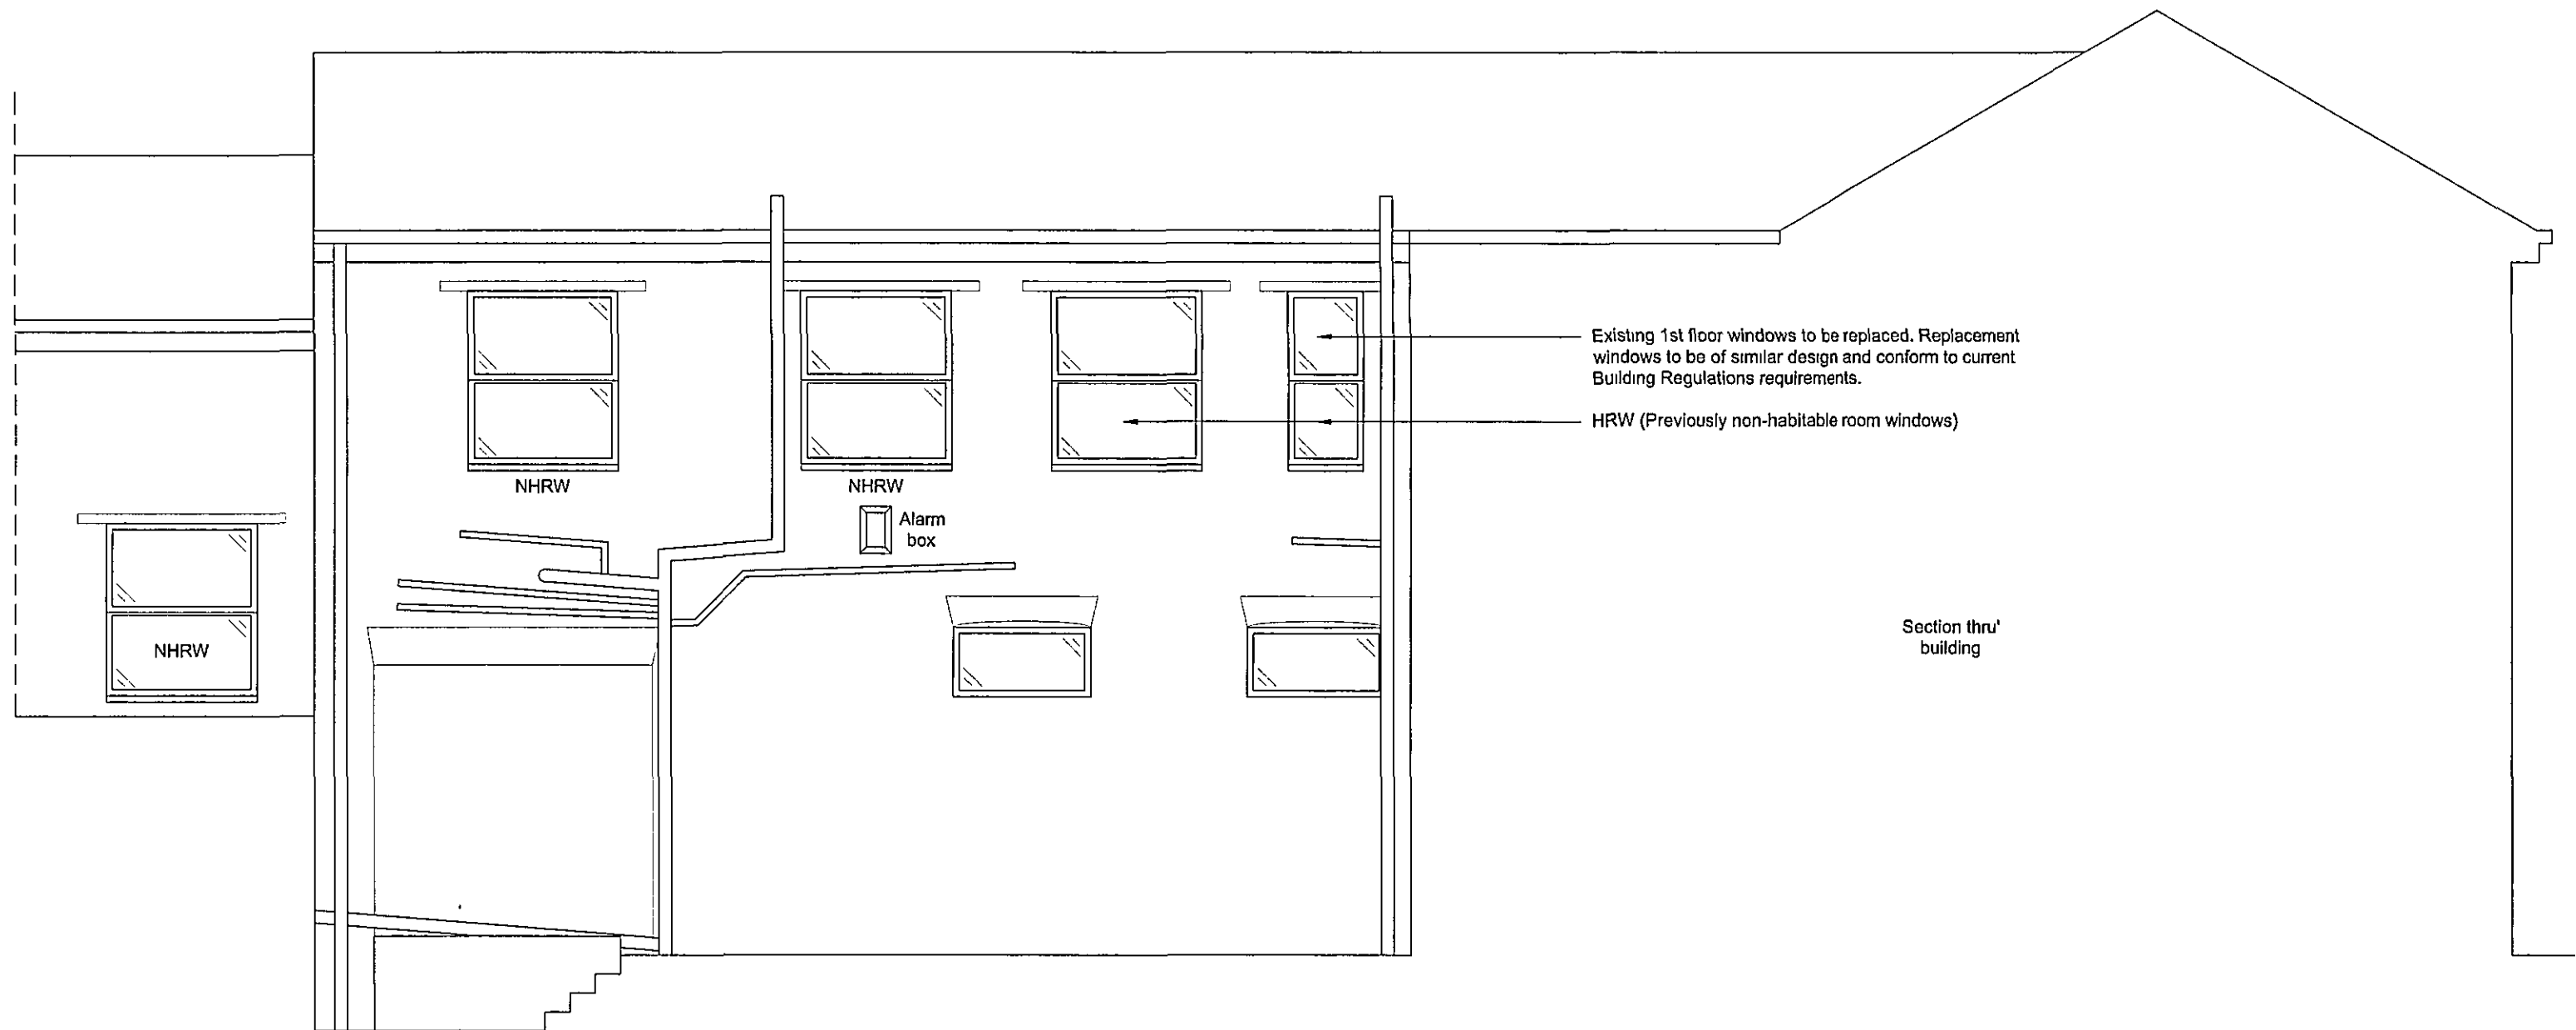

West Elevation
(Proposed)

Drawing must not be scaled.
All dimensions must be checked on site.

Key

NHRW	Non-habitable room window
HRW	Habitable room window
Materials	
External walls	As existing
Windows	White painted Aluminium
Front door	Red painted Aluminium
Back door	Painted aluminium (colour to be agreed)
Rainwater goods	As existing
Roof covering	As existing



Issue:
A 08.06.07 Planning Application & Conservation
Area Consent Application

PLANNING ISSUE

Drawing Title:
Proposed Elevations (Sheet 2 of 2)

Location:
39-41 High St
Holbeach

**DETERMINED
PLAN**

Drawing No:	HOL/006-B	Revision:	A
Scale:	1:50 @ A1	Date:	05.06.07
		Drawn:	AS

Whiskey Jack Developments Ltd
Spectrum, 56-58 Benson Road Birchwood, Warrington, WA3 7PQ
Tel: 01925 285006 - Fax: 01925 285007