


Key

NHRW	Non-habitable room window
HRW	Habitable room window
SVP	Soil vent pipe

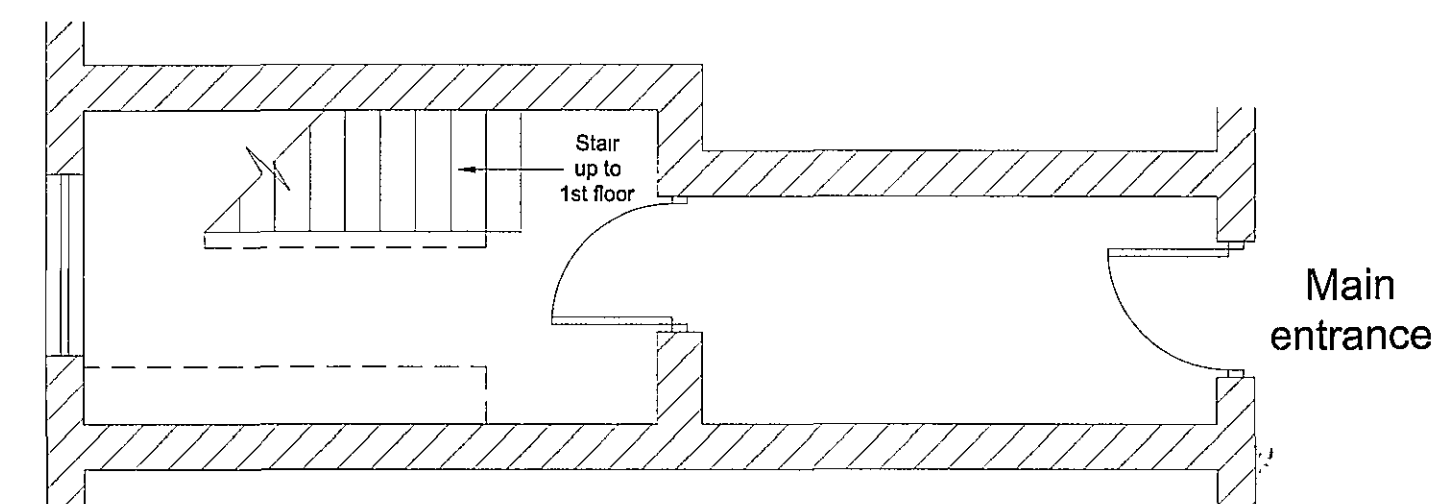



Proposed ground floor plan

Floor Areas (Approx)

Apt. 1 - 57 sq m (610 sq ft)

Apt. 2 - 49 sq m (527 sq ft)

Apt. 3 - 46 sq m (495 sq ft)

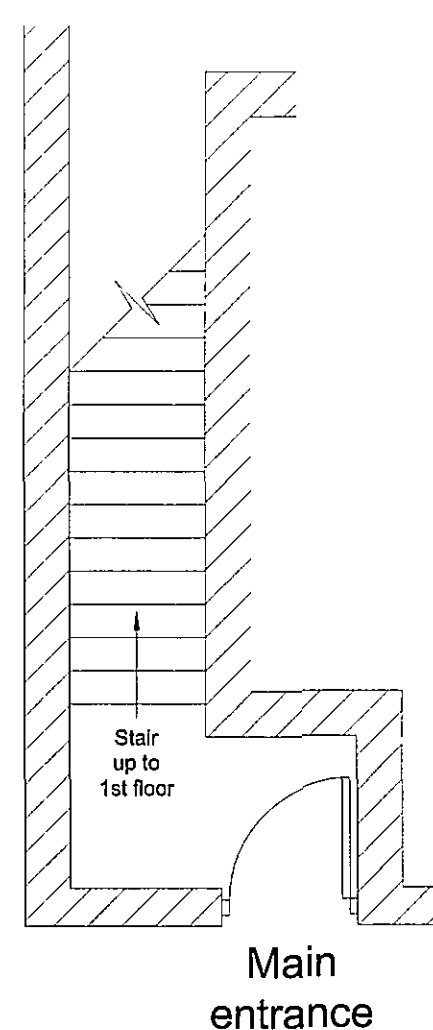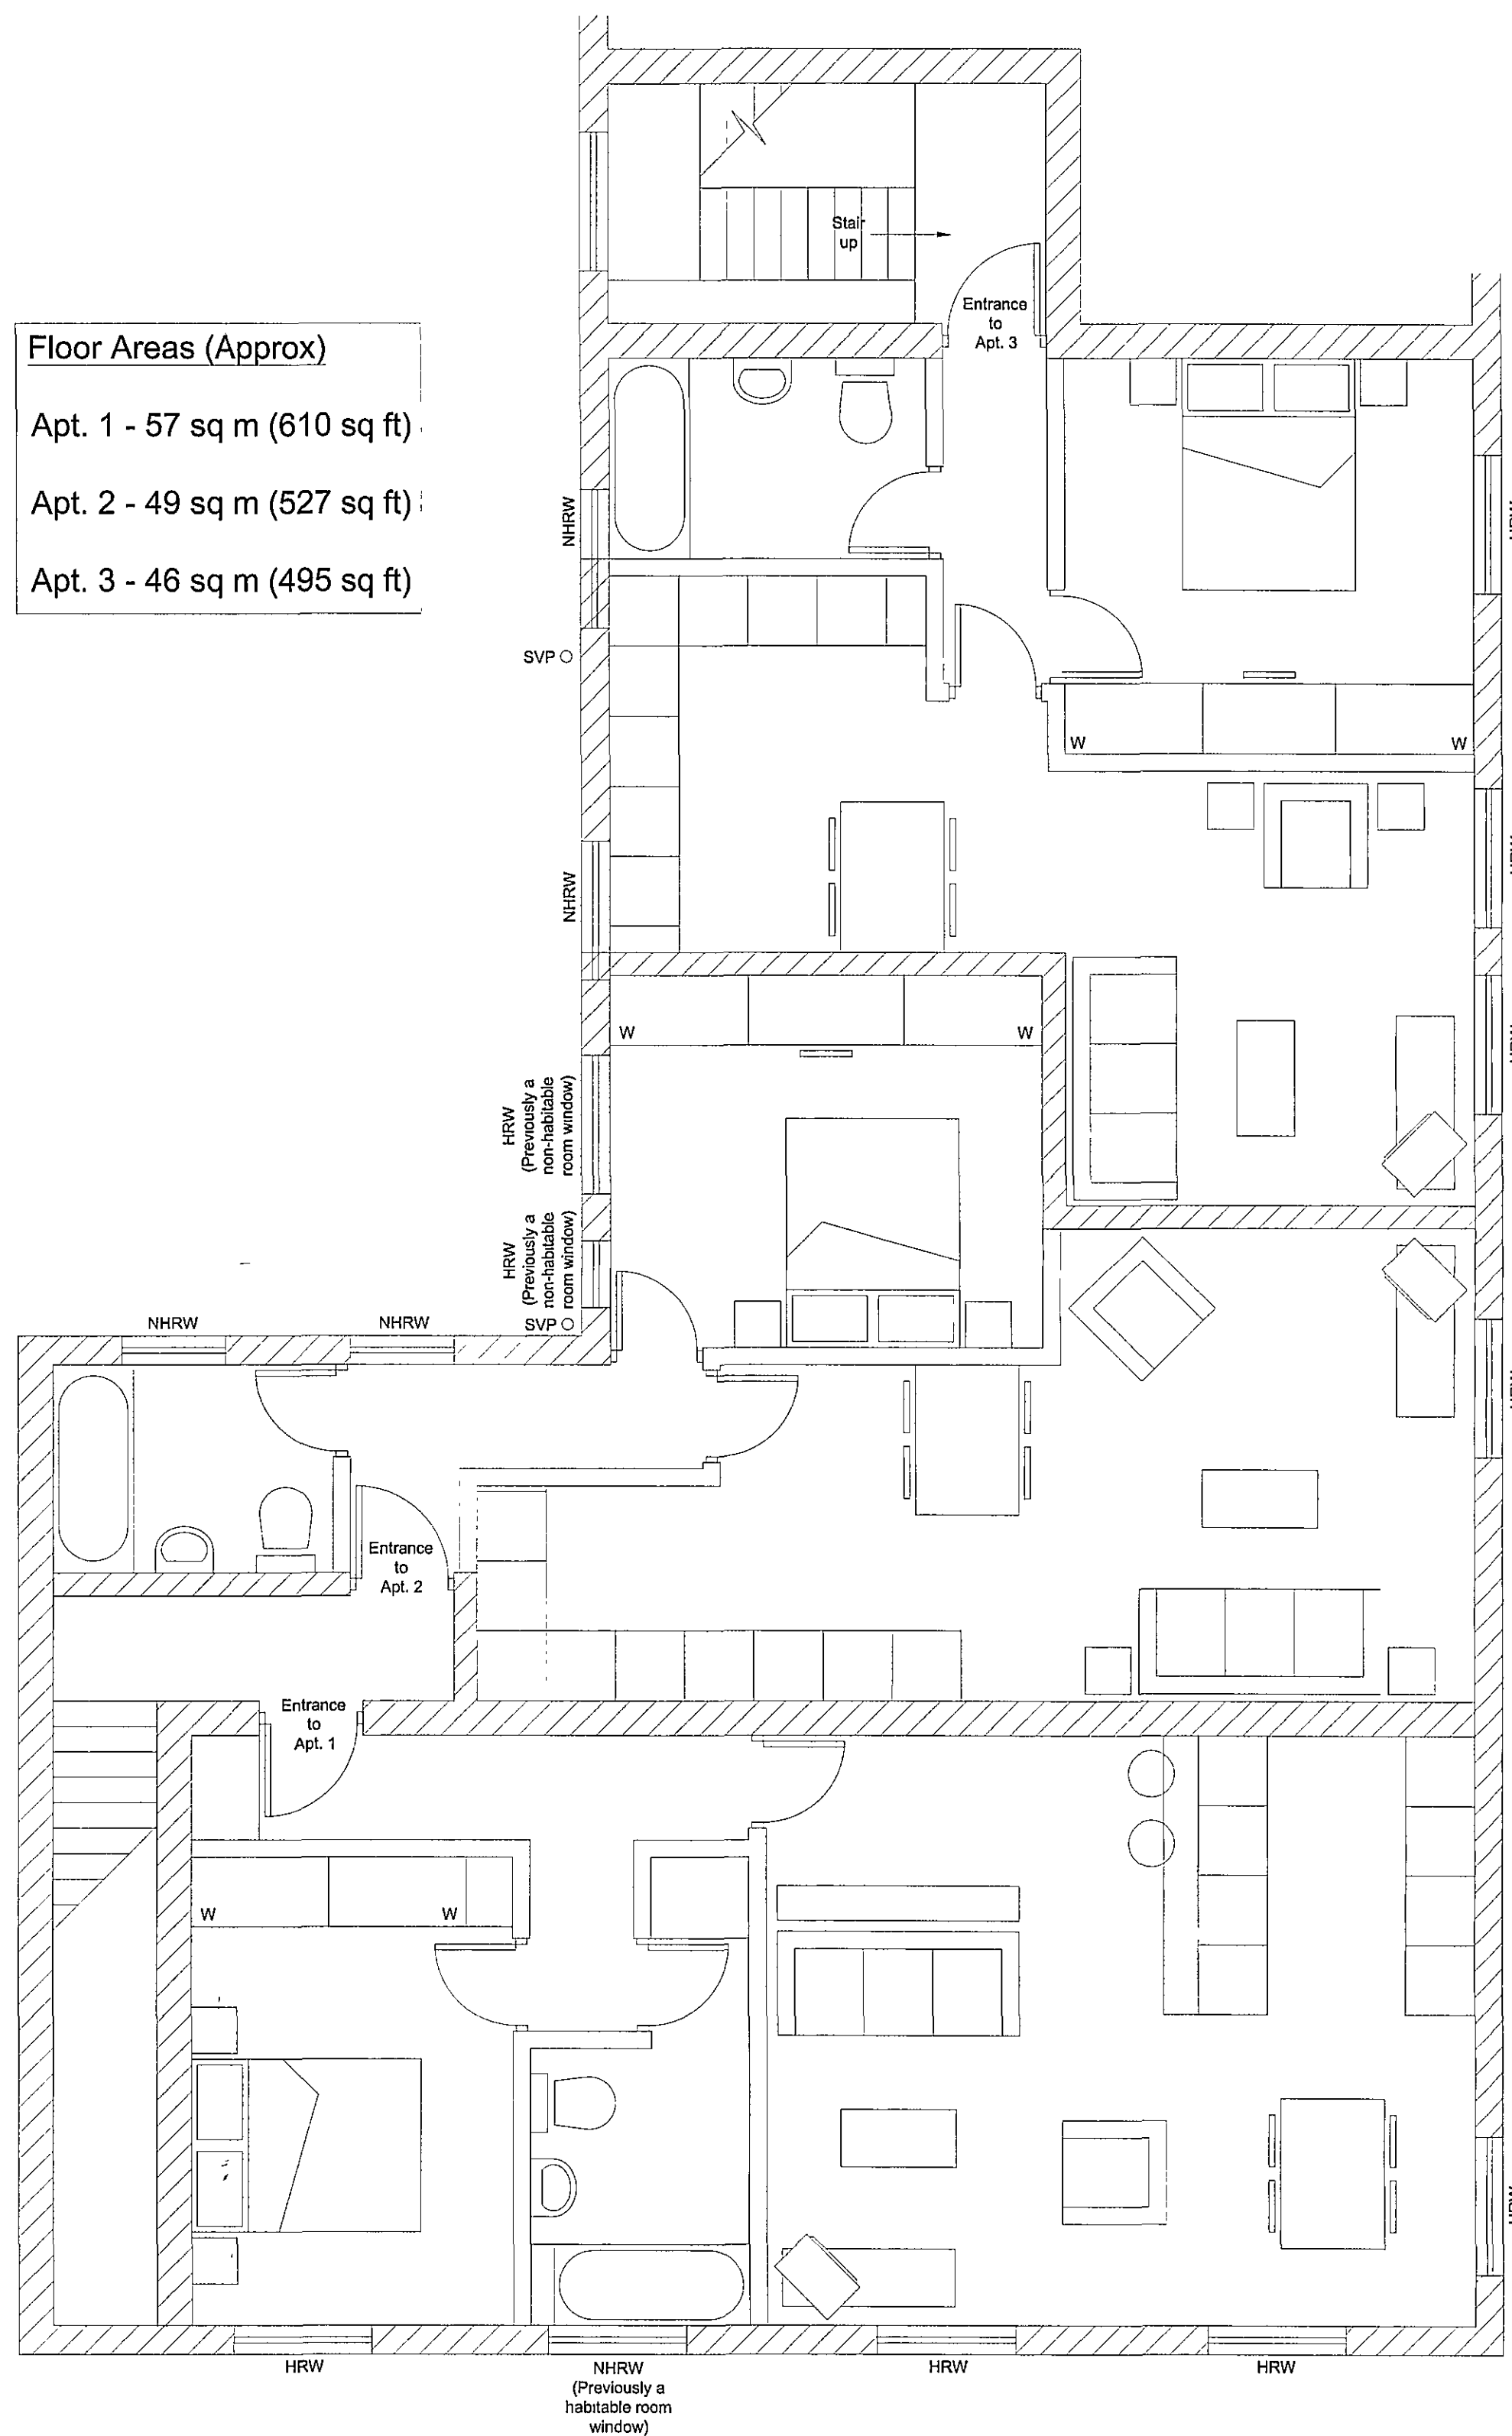

Proposed ground floor plan

Proposed 1st floor plan

SHDC
PLANNING & DEVELOPMENT
12 JUN 2007
Ref. 0798107

Issue:

A	08.06.07	Planning Application & Conservation Area Consent Application
---	----------	--

PLANNING ISSUE

Drawing Title:

Prop. 1st Floor Plan

Location:

39-41 High St
Holbeach

DETERMINED
PLAN

Drawing No:	HOL/005
-------------	---------

Revision: A

Scale: 1:50 @ A1

A1	Date: 05.06.07
----	----------------

Drawn: AS

Whiskey Jack Developments Ltd

Spectrum, 56-58 Benson Road Birchwood, Warrington, WA3 7PQ
Tel: 01925 285006 - Fax: 01925 285007