




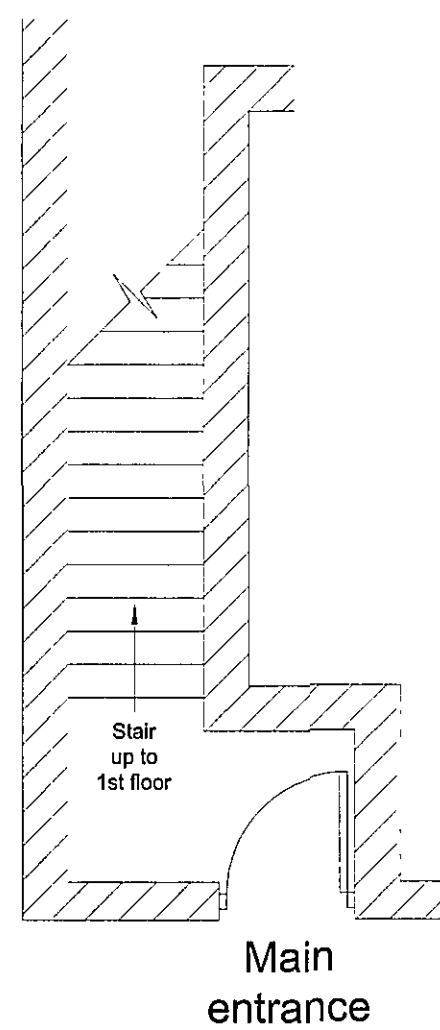

Existing ground floor plan

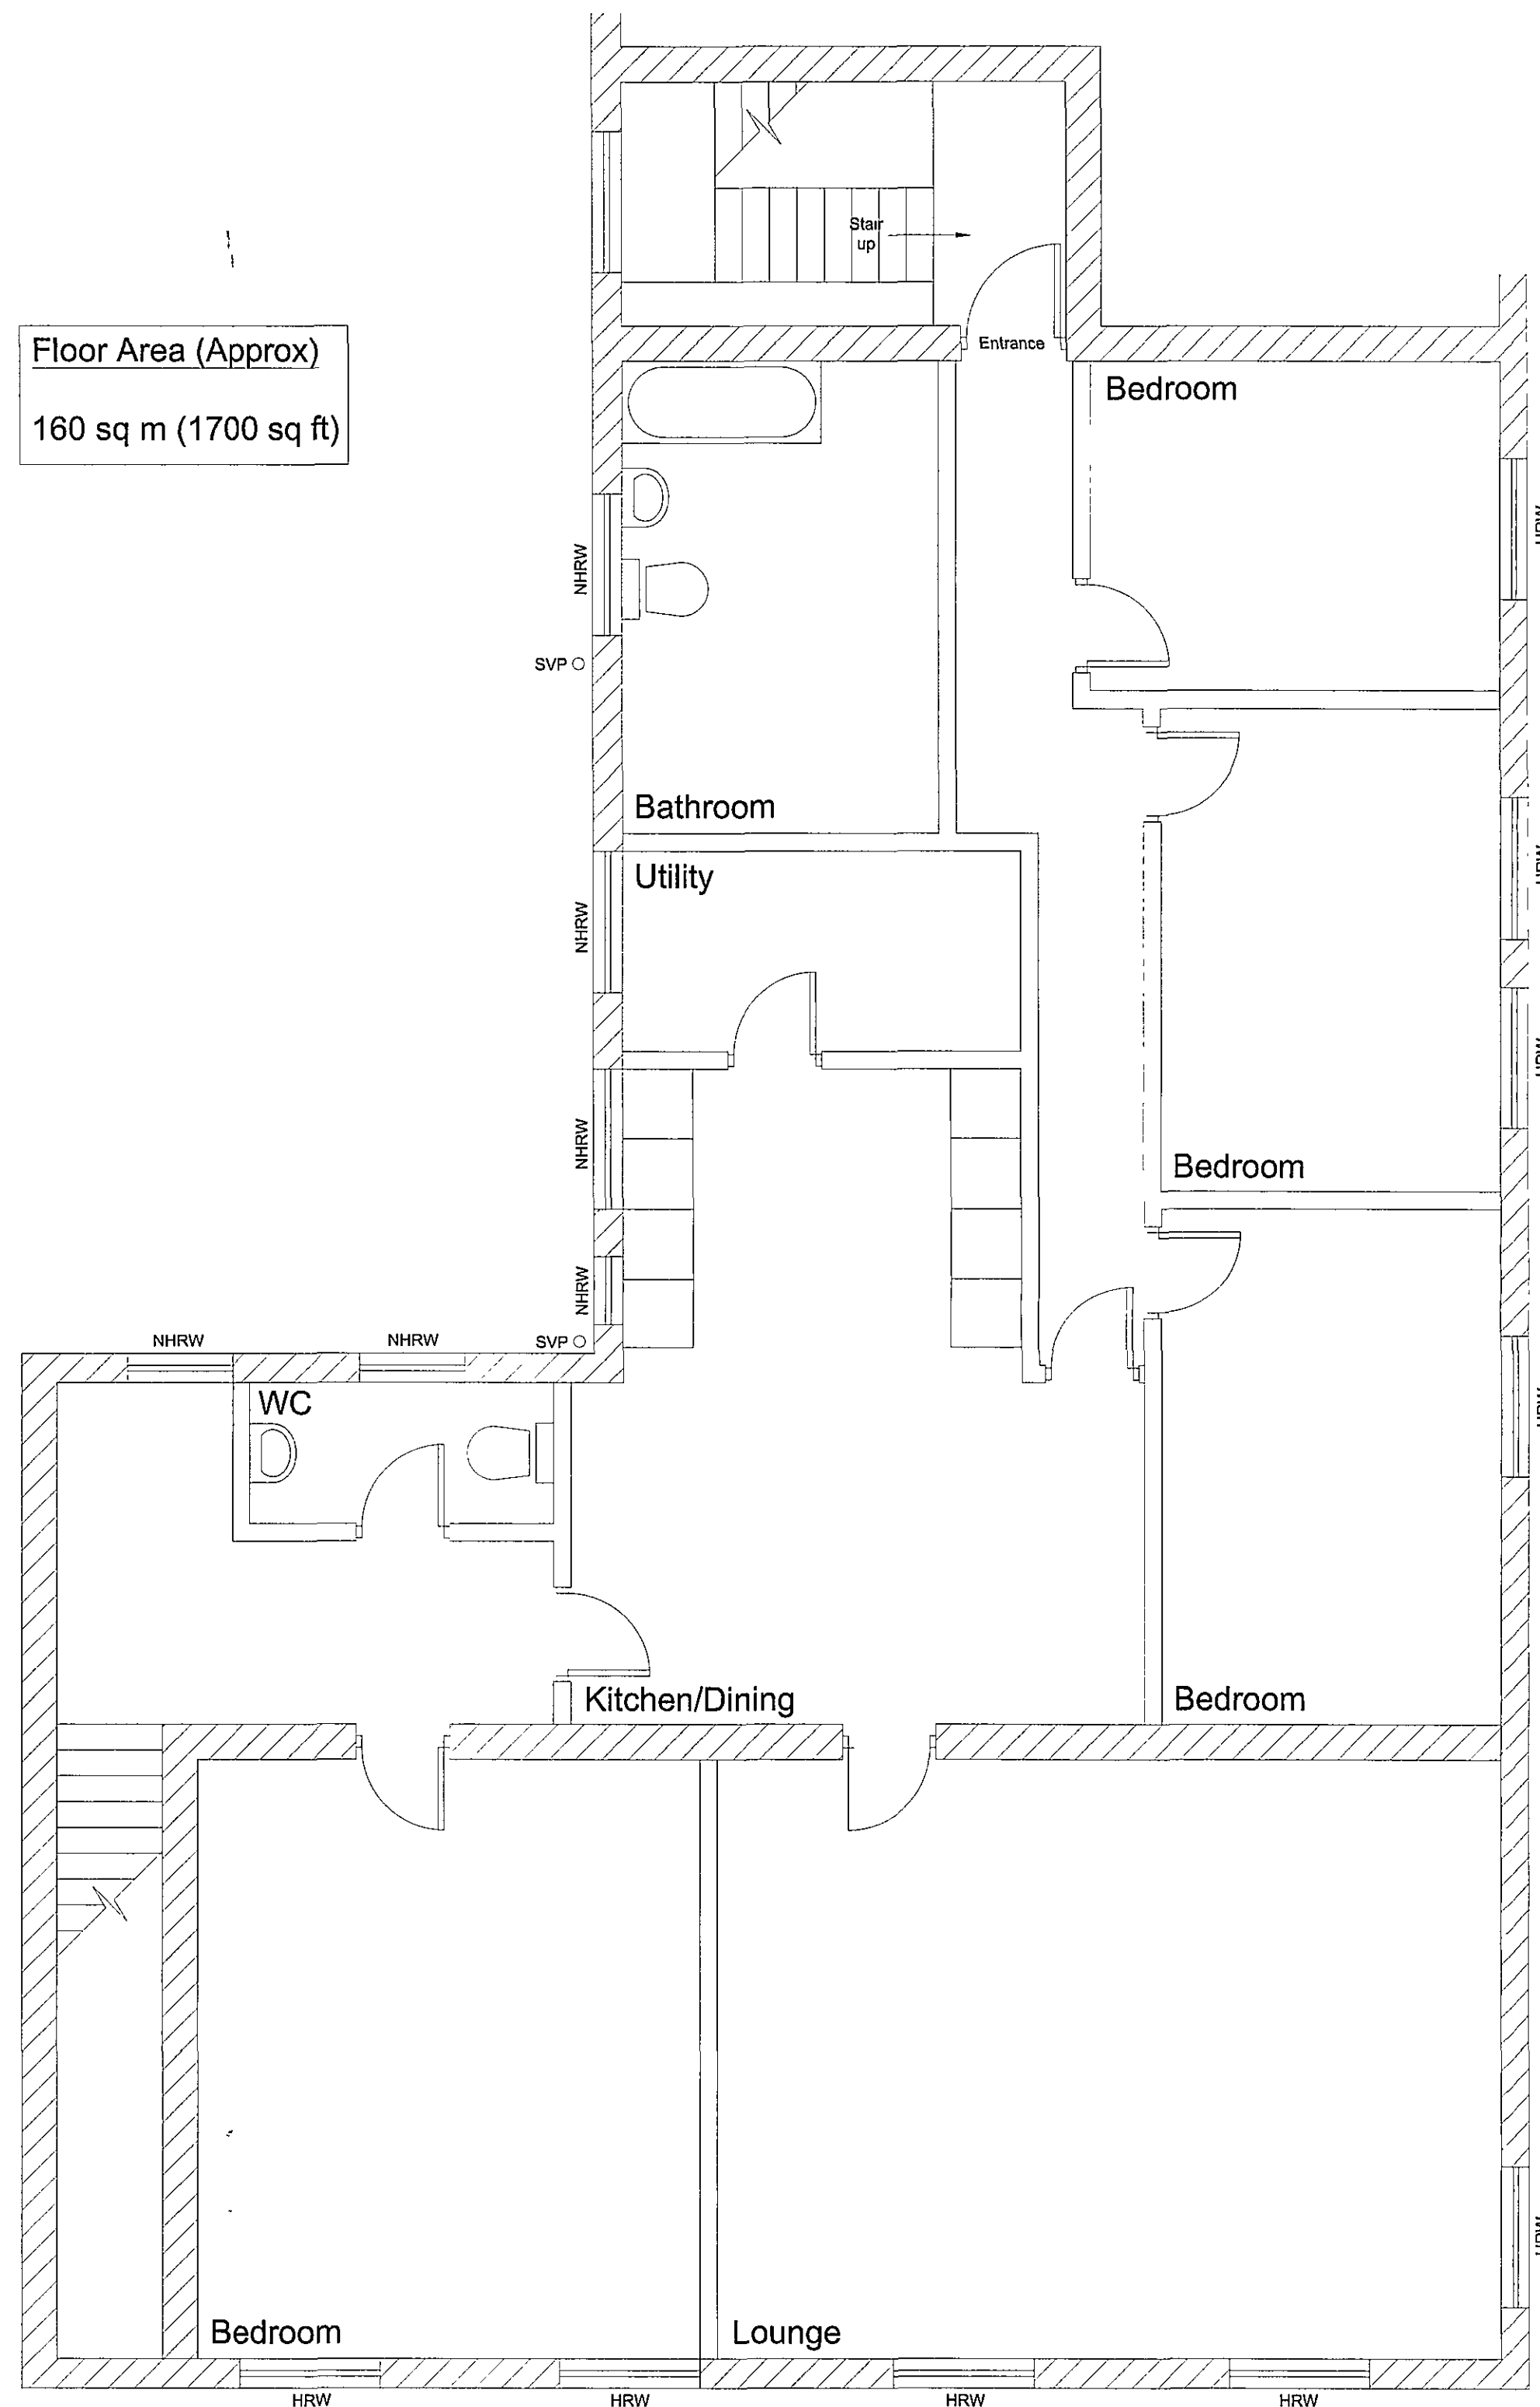

Existing 1st floor plan

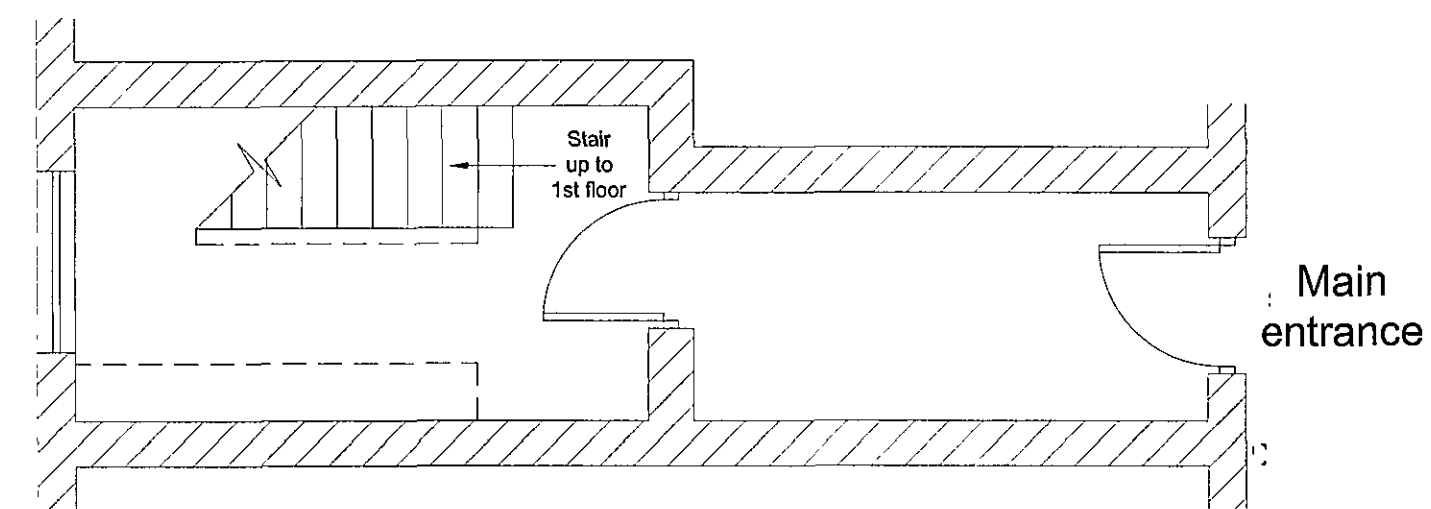

Existing ground floor plan

Drawing must not be scaled. All dimensions must be checked on site.		
Key		
NHRW	Non-habitable room window	
HRW	Habitable room window	
SVP ○	Soil vent pipe	
Issue:		
A	08.06.07 Planning Application & Conservation Area Consent Application	
PLANNING ISSUE		
Drawing Title:		
Existing 1st Floor Plan		
Location:		
39-41 High St Holbeach		
Drawing No:	HOL/003	Revision: A
Scale: 1:50 @ A1	Date: 05.06.07	Drawn: AS
Whiskey Jack Developments Ltd Spectrum, 56-58 Benson Road Birchwood, Warrington, WA3 7PQ Tel: 01925 285006 - Fax: 01925 285007		