



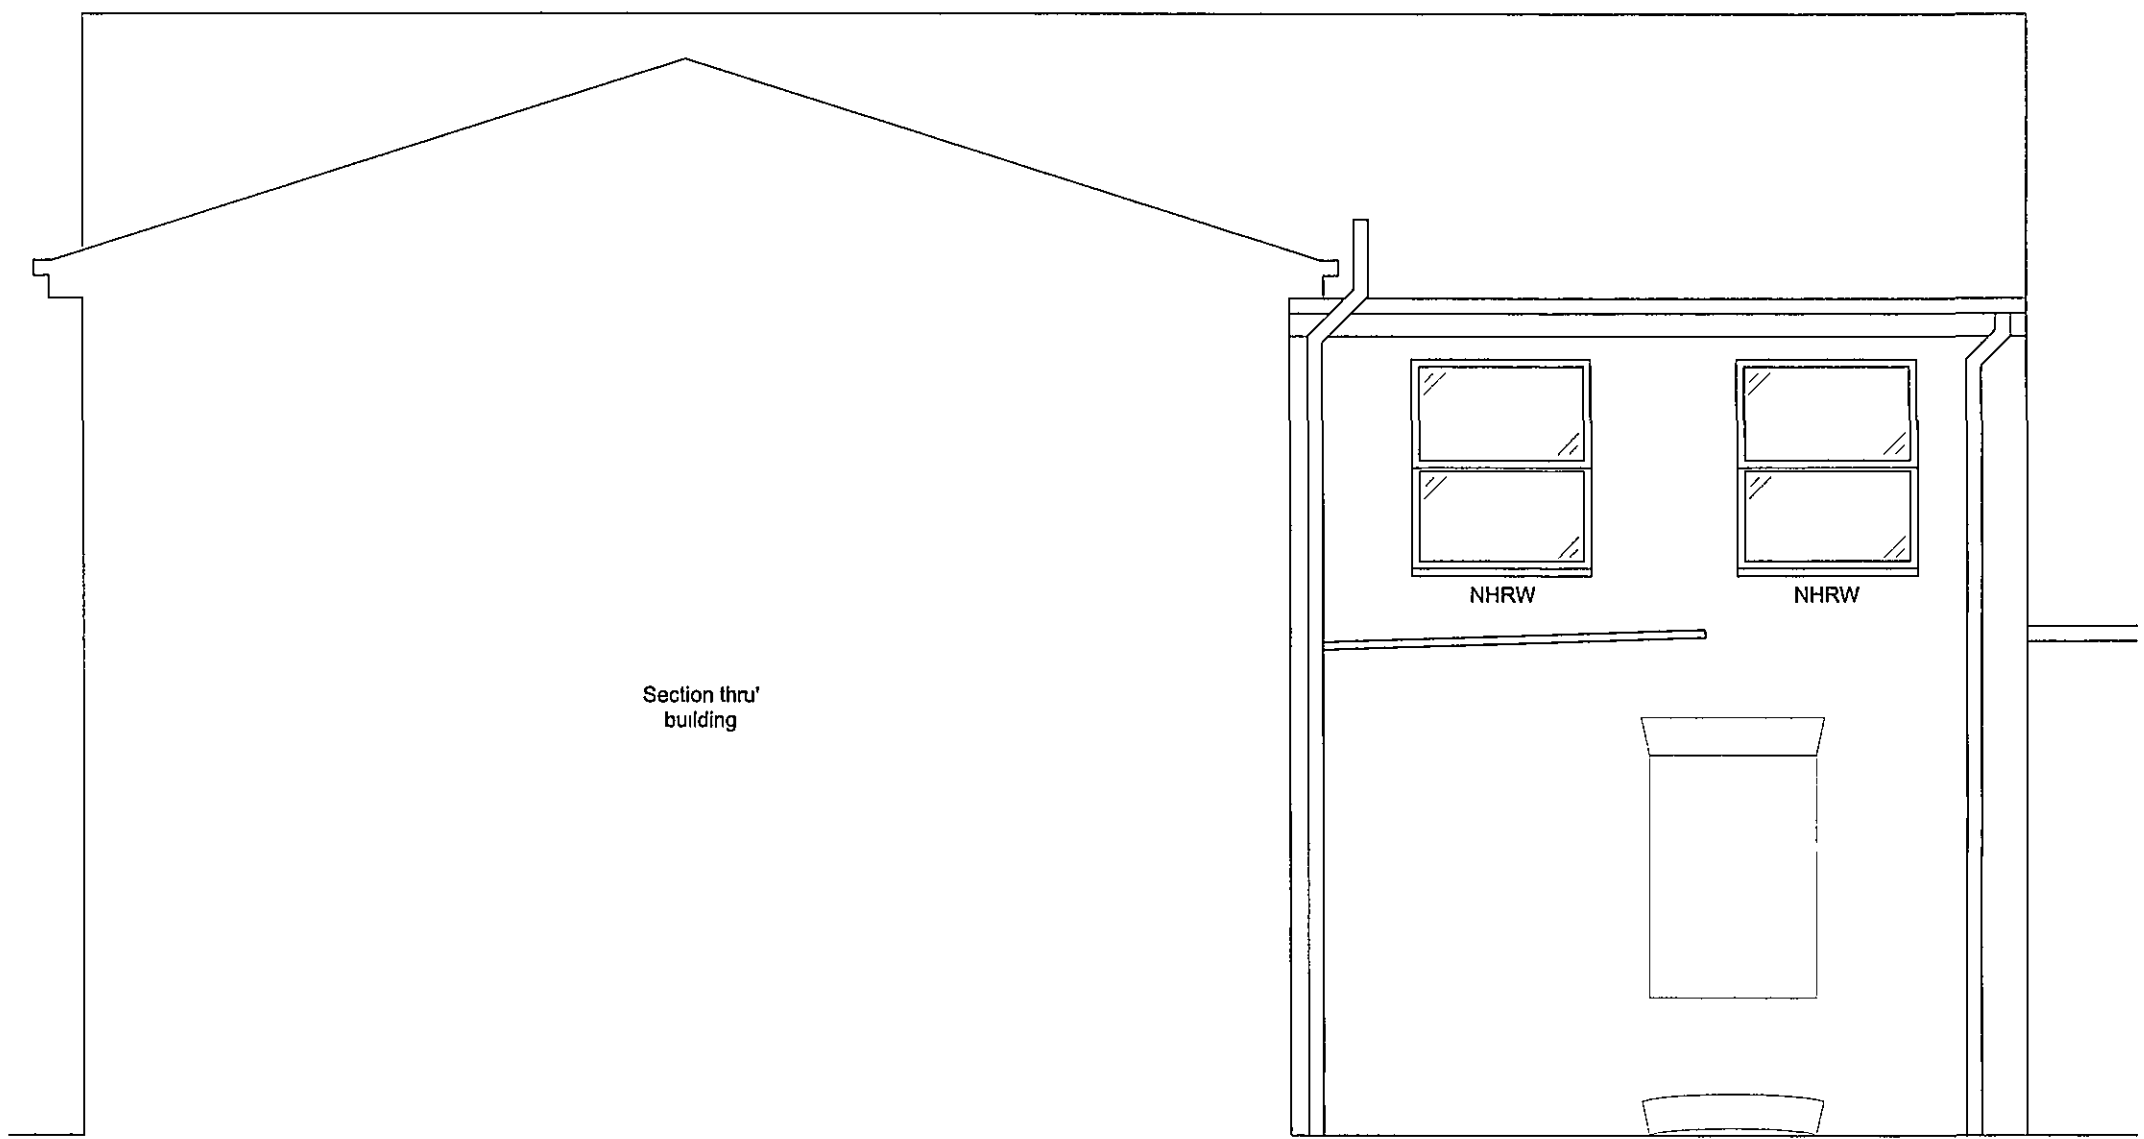

North Elevation
(Existing)

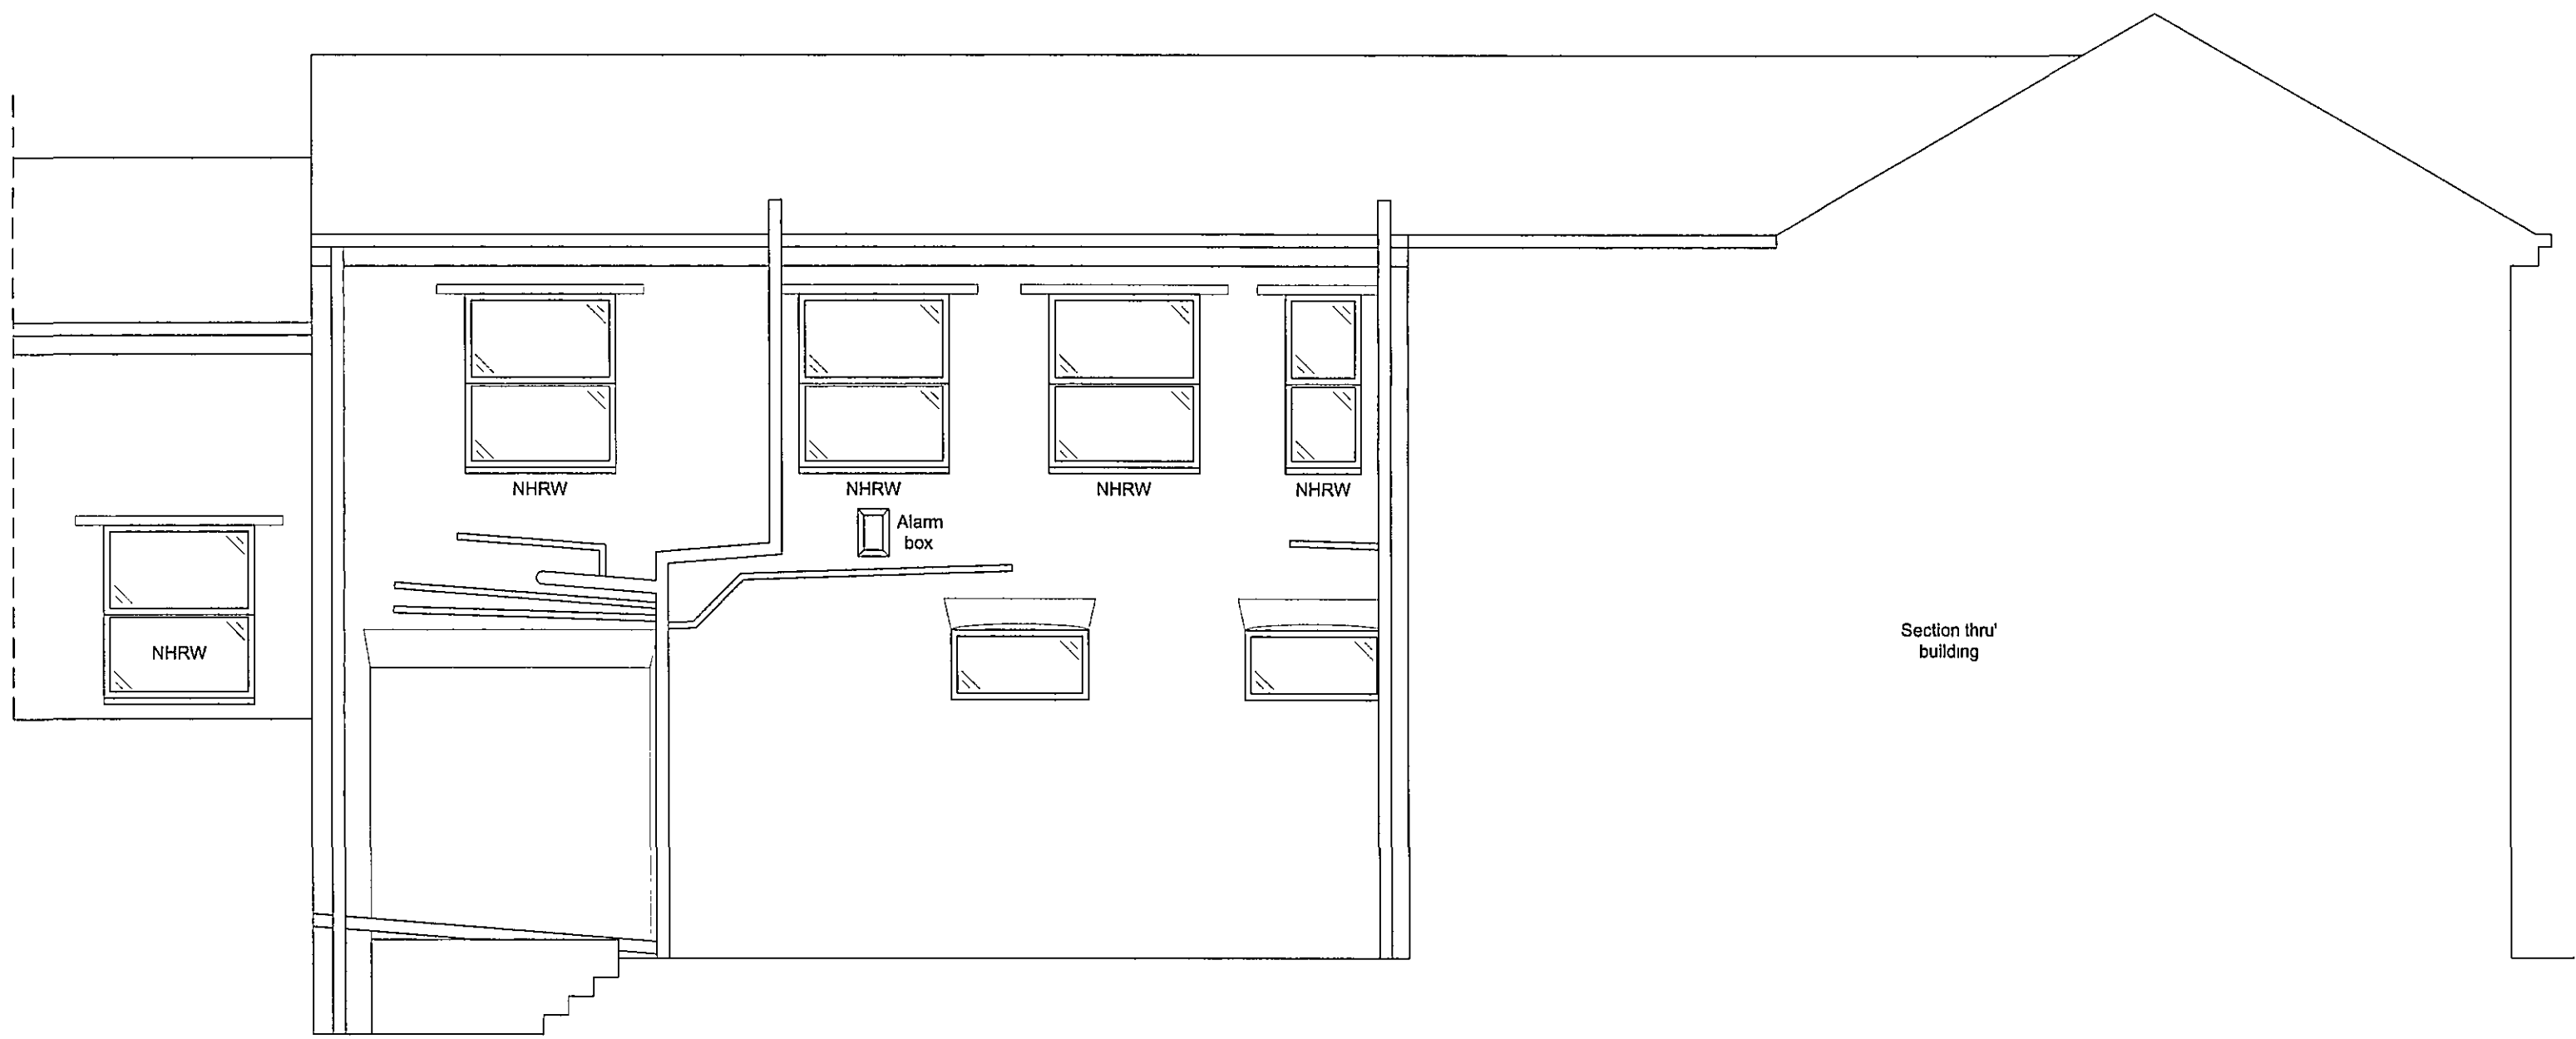

West Elevation
(Existing)

Drawing must not be scaled.
All dimensions must be checked on site.

Key

NHRW Non-habitable room window
HRW Habitable room window

Materials

External walls Red brick
Windows White painted Aluminium
Front door Red painted Aluminium
Back door Timber core with metal sheathing
Rainwater goods White/grey/black painted UPVC
Roof covering Red tile



Issue:
A 08.06.07 Planning Application & Conservation
Area Consent Application

PLANNING ISSUE

Drawing Title:
Existing Elevations (Sheet 2 of 2)

Location:
39-41 High St
Holbeach

Drawing No: HOL/004-B Revision: A
Scale: 1:50 @ A1 Date: 05.06.07 Drawn: AS

Whiskey Jack Developments Ltd
Spectrum, 55-58 Benson Road Birchwood, Warrington, WA3 7PQ
Tel: 01925 285006 - Fax: 01925 285007