




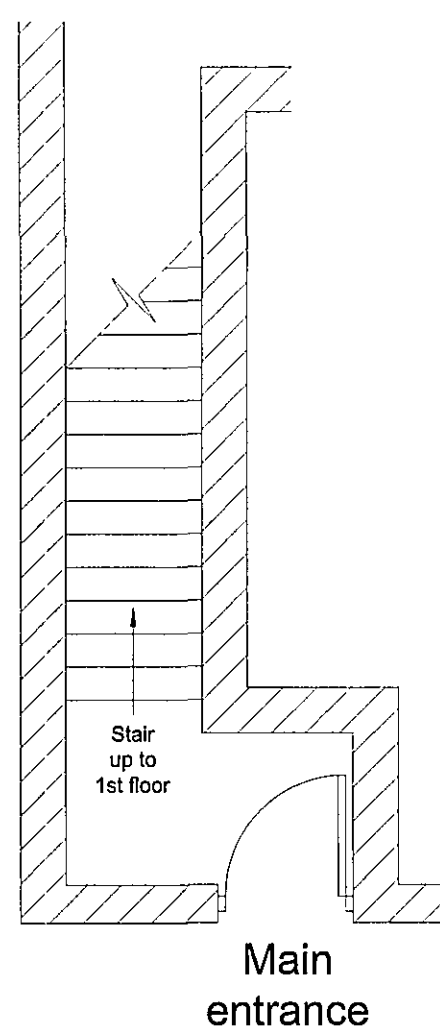

Existing ground floor plan

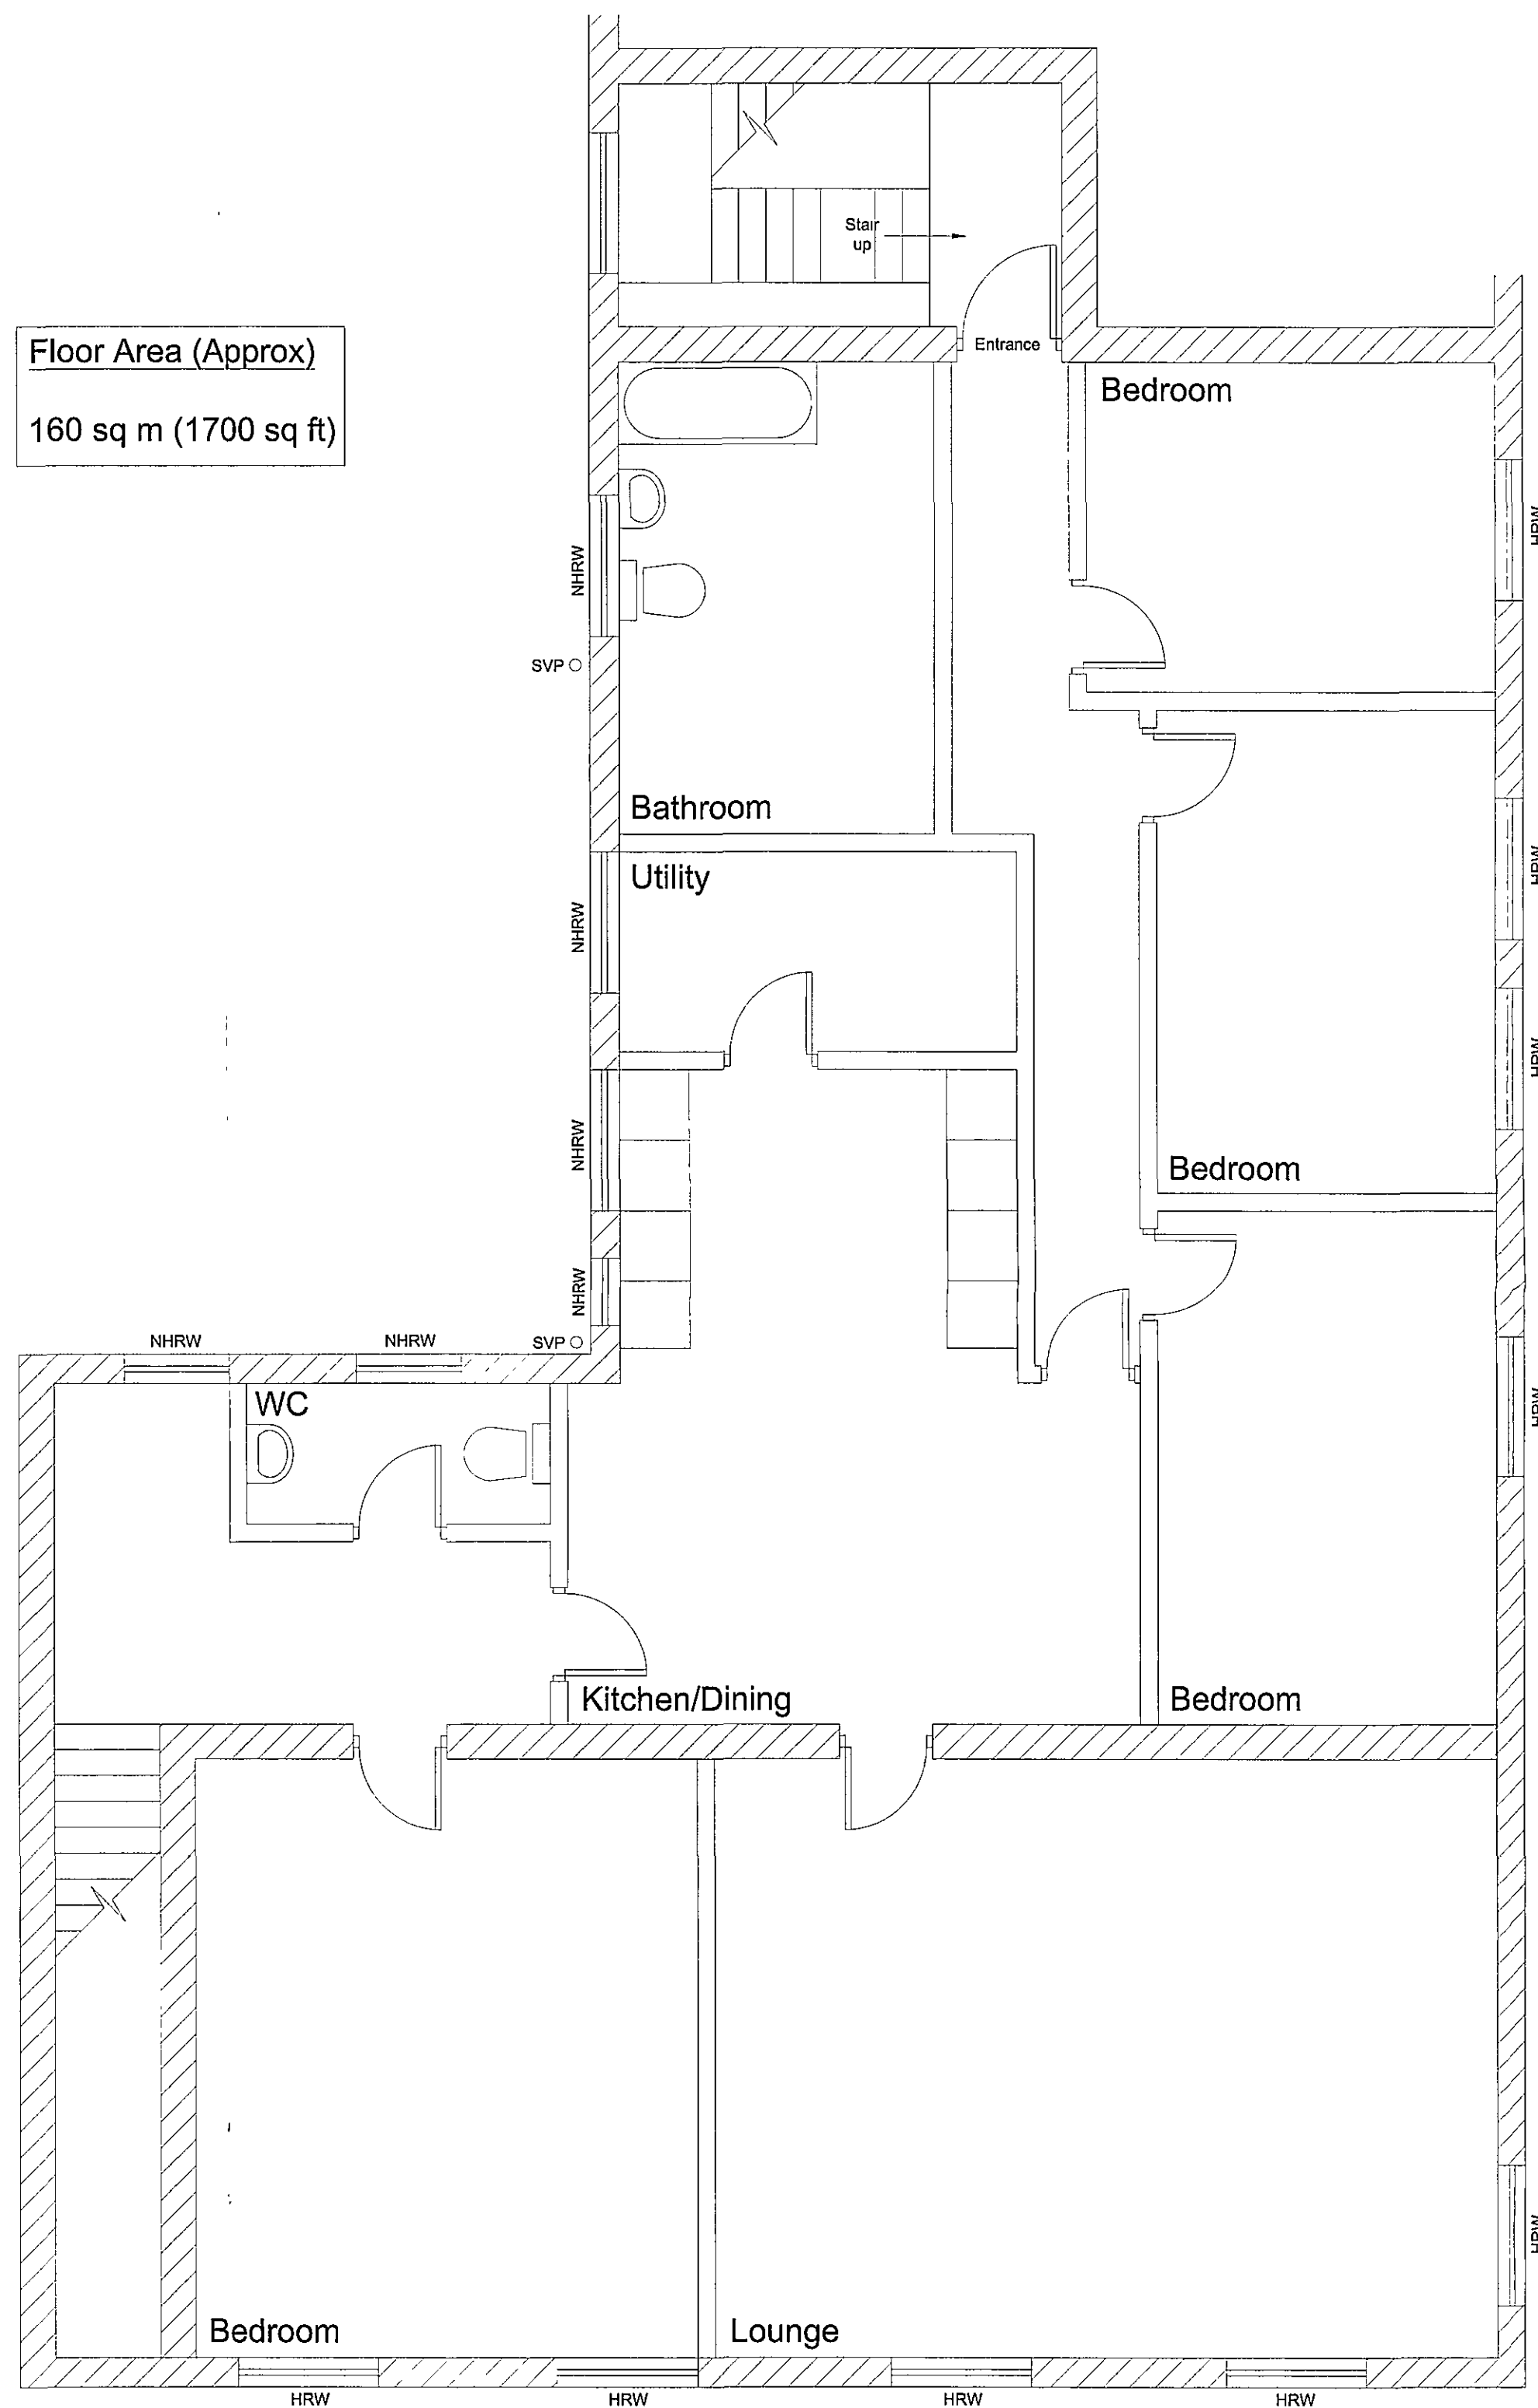

Existing 1st floor plan

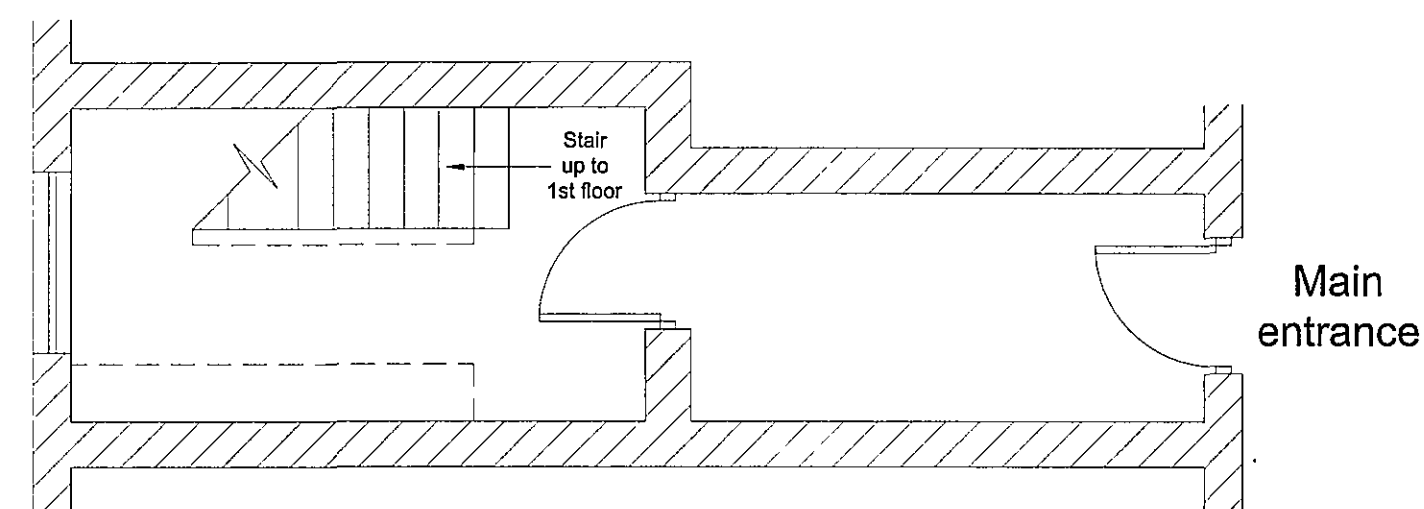

Existing ground floor plan

Drawing must not be scaled.
All dimensions must be checked on site.

Key

NHRW Non-habitable room window
HRW Habitable room window
SVP Soil vent pipe

**SHDC
PLANNING & DEVELOPMENT
12 JUN 2007
Ref. 0800/07**

Issue:

A 08.06.07 Planning Application & Conservation
Area Consent Application

PLANNING ISSUE

Drawing Title:

Existing 1st Floor Plan

Location:

39-41 High St
Holbeach

Drawing No:	HOL/003	Revision:	A
Scale:	1:50 @ A1	Date:	05.06.07
		Drawn:	AS

Whiskey Jack Developments Ltd
Spectrum, 56-58 Benson Road Birchwood, Warrington, WA3 7PQ
Tel: 01925 285006 - Fax: 01925 285007