


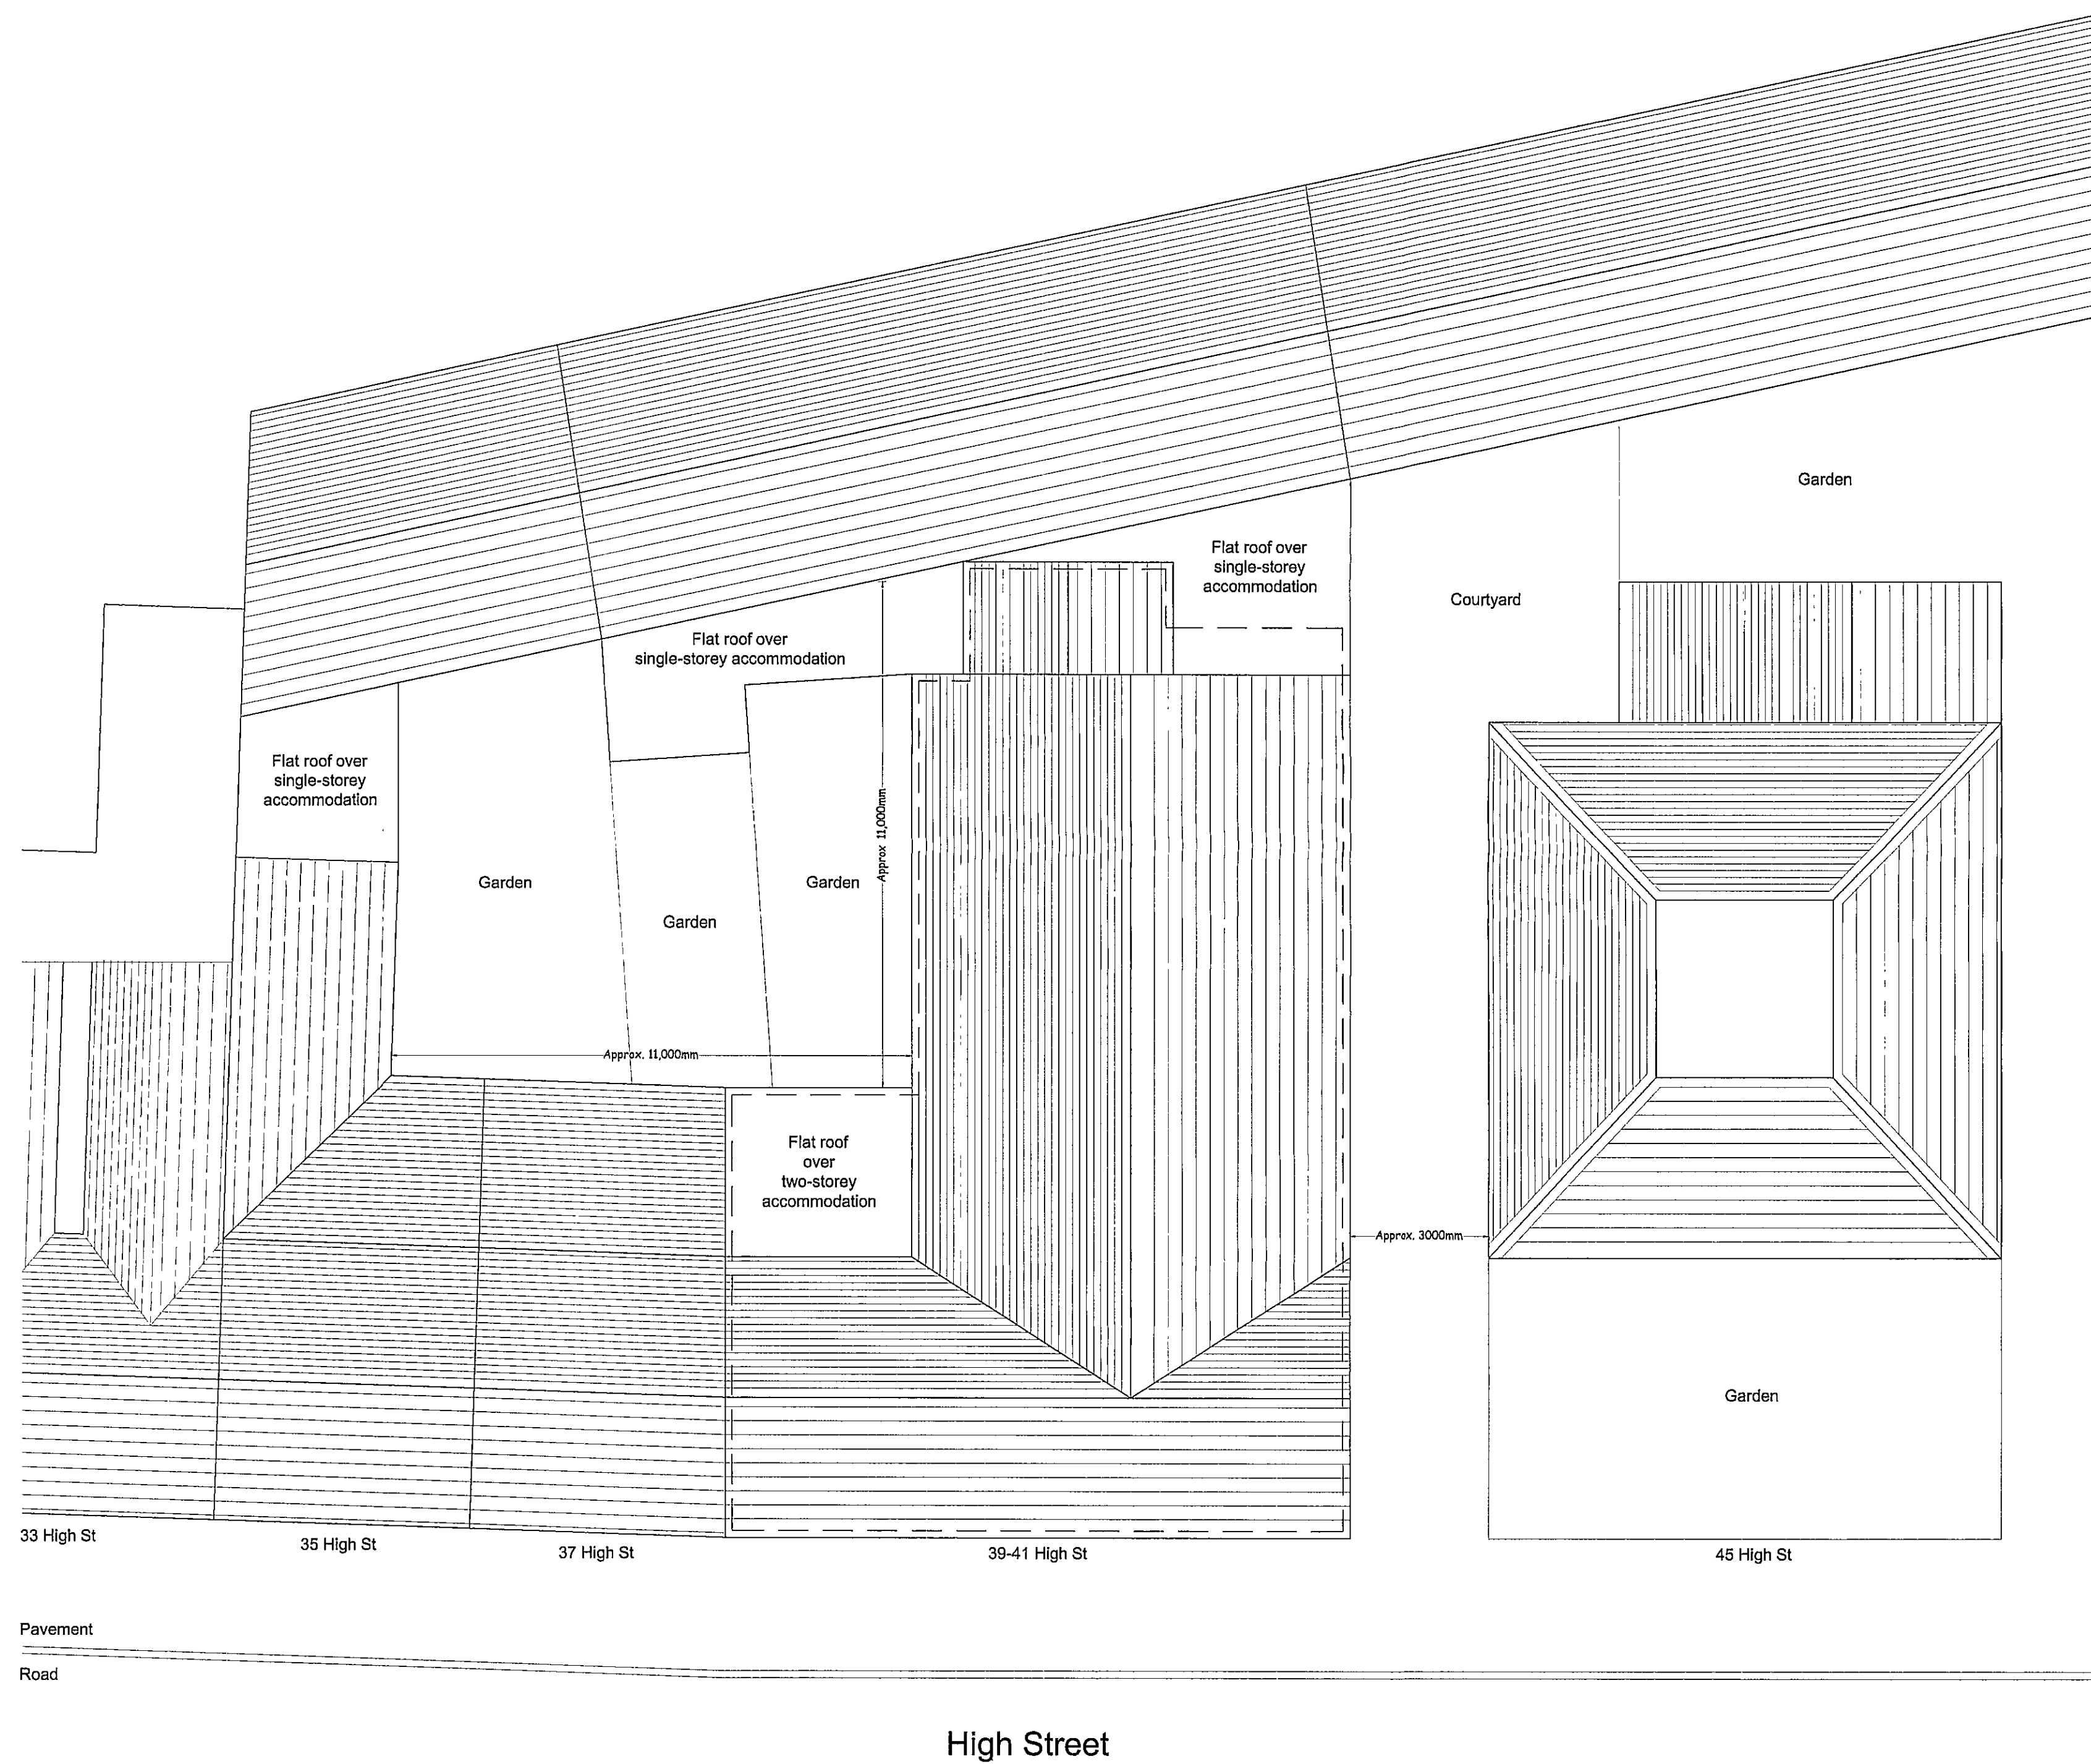

Drawing must not be scaled.
All dimensions must be checked on site.

Note

Dotted line denotes extent of site
(existing and proposed)



Issue:

A 08.06.07 Planning Application & Conservation
Area Consent Application

PLANNING ISSUE

Drawing Title:

Site Plan

Location:

39-41 High St
Halbeach

Drawing No:	HOL/002	Revision:	A
Scale:	1:100 @ A1	Date:	05.06.07
		Drawn:	AS

Whiskey Jack Developments Ltd
Spectrum, 55-58 Benson Road Birchwood, Warrington, WA3 7PQ
Tel: 01925 285006 - Fax: 01925 285007