




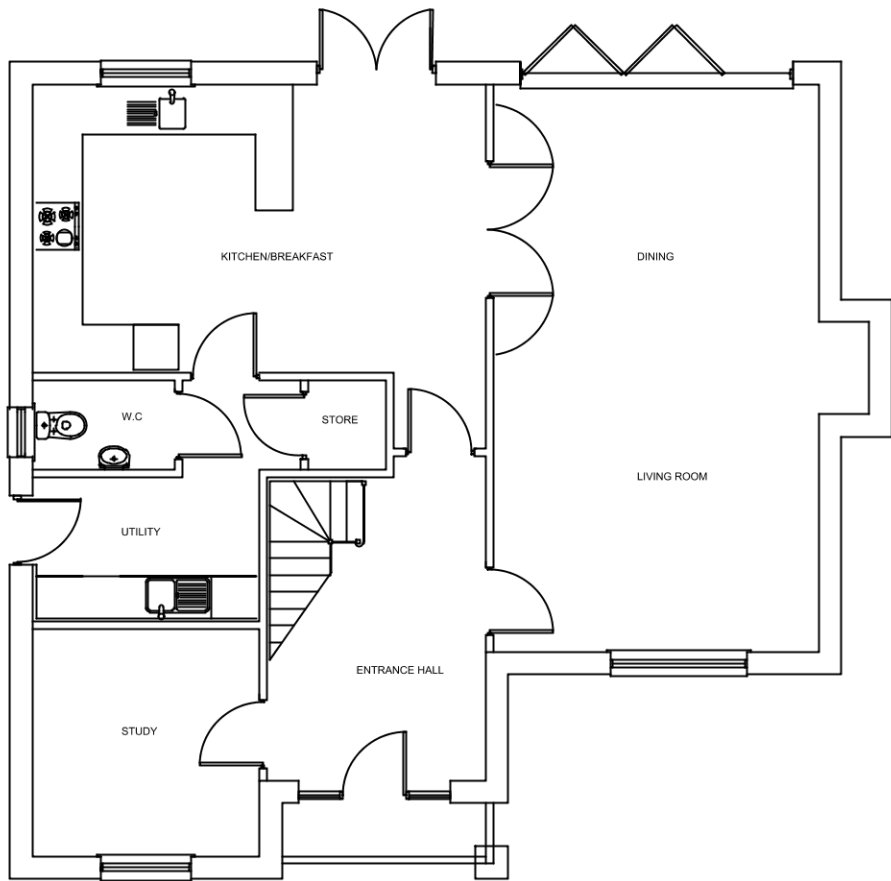

PLOT 1 GROUND FLOOR

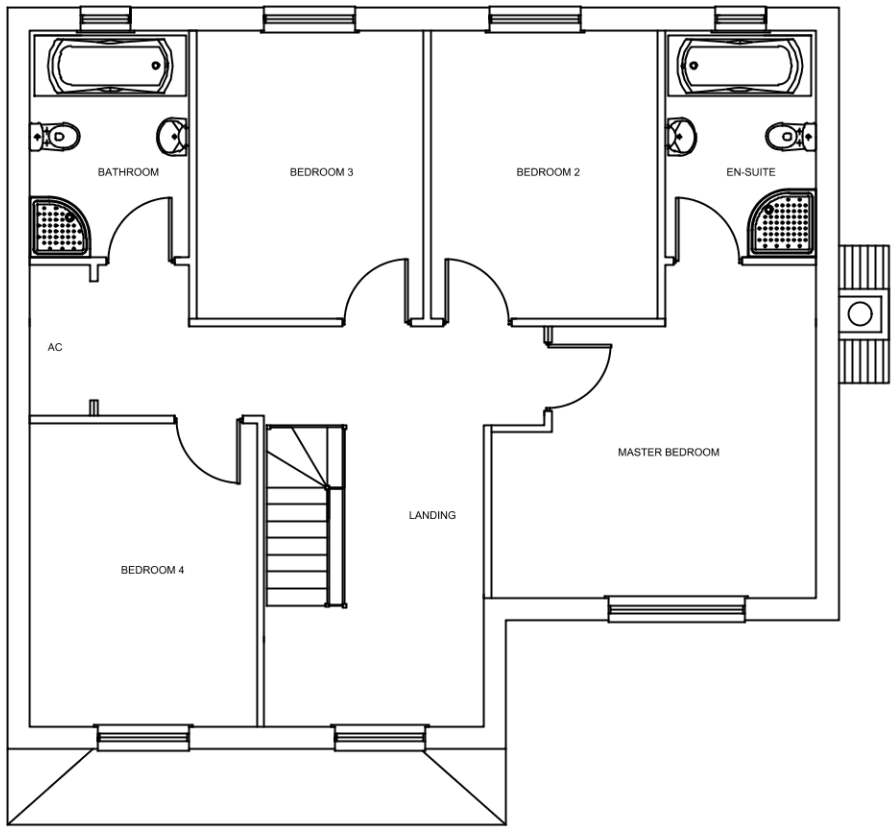

PLOT 1 FIRST FLOOR

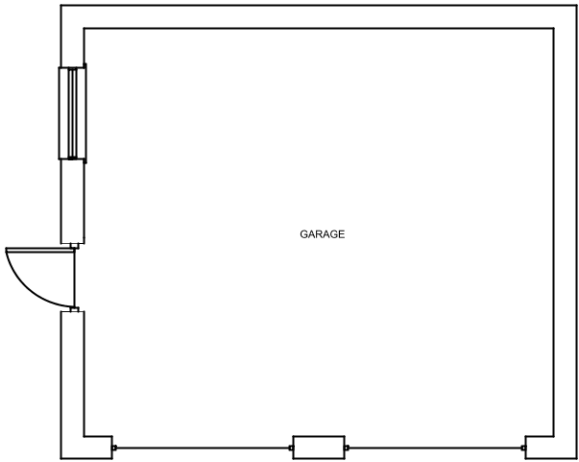

PLOT 1 GARAGE FLOOR PLAN

- Notes as Applicable
- GENERAL
1. THIS DRAWING IS TO BE READ IN CONJUNCTION WITH ANY/ALL OTHER DOCUMENTS ISSUED FOR THIS PROJECT. THESE INCLUDE CONTRACT DRAWINGS, SPECIFICATIONS & SCHEDULE OF WORKS.
2. ALL BUILDING MATERIALS SPECIFIED SHALL COMPLY WITH THE REQUIREMENTS OF THE CURRENT BUILDING REGULATIONS, BRITISH STANDARDS, BRITISH STANDARD CODES OF PRACTICE AND SHALL BE TO THE SATISFACTION OF THE LOCAL AUTHORITY & CONTRACT ADMINISTRATOR.
3. ALL STRUCTURAL WORKS ARE TO BE CARRIED OUT IN FULL ACCORDANCE WITH STRUCTURAL ENGINEER'S APPROVED CALCULATIONS AND DETAILS AND TO THE SATISFACTION OF THE LOCAL AUTHORITY BUILDING CONTROL OFFICER.
4. ALL WORKS ON SITE TO BE CARRIED OUT IN FULL ACCORDANCE WITH THE CONSTRUCTION (DESIGN AND MANAGEMENT) REGULATIONS 2015 AND CURRENT HEALTH & SAFETY LEGISLATION.
5. THE CONTRACTOR MUST SITE CHECK ALL DIMENSIONS PRIOR TO ORDERING MATERIALS. FIGURED DIMENSIONS ARE TO BE USED FOR TENDER PURPOSES ONLY. DISCREPANCIES MUST BE REPORTED IMMEDIATELY TO THE CONTRACT ADMINISTRATOR BEFORE PROCEEDING.

Project: DEMOLITION OF EXISTING BUNGALOW AND ERECTION OF 4NO. DETACHED DWELLINGS LAND KNOWN AS 47 LOW LANE HOLBEACH LINCOLNSHIRE PE12 7PW			
Applicant: MR D J RULEWSKI & MR A T RULEWSKI			
Drawing: PLOT 1 - FLOOR PLANS			
Sheet Size: A3		Project No: -	
Drawing No: 003		Revision: Rev C	
Date: 04 February 2021		Drawn: DR	
Scale: 1:100		Checked: RR Approved: DR	