



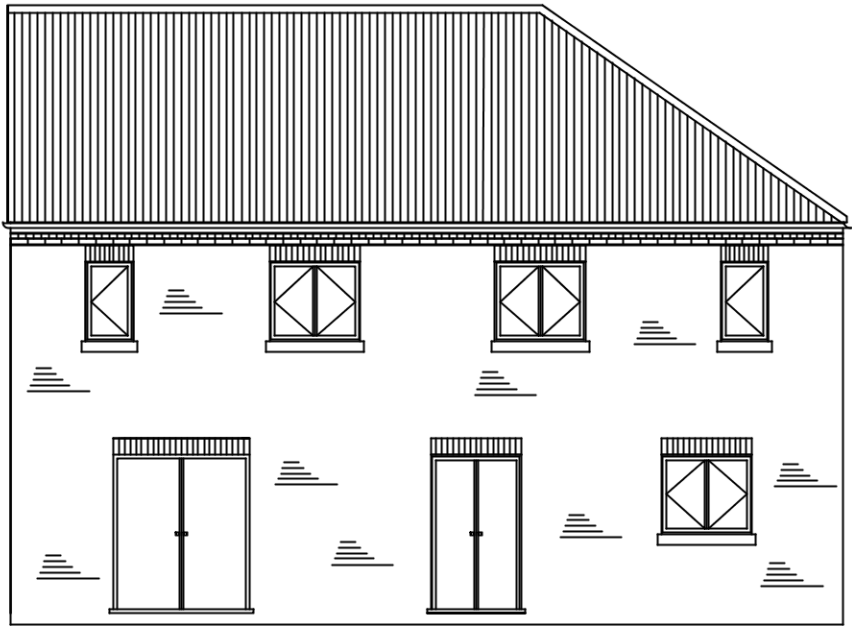


PLOT 4 WEST ELEVATION




PLOT 4 EAST ELEVATION

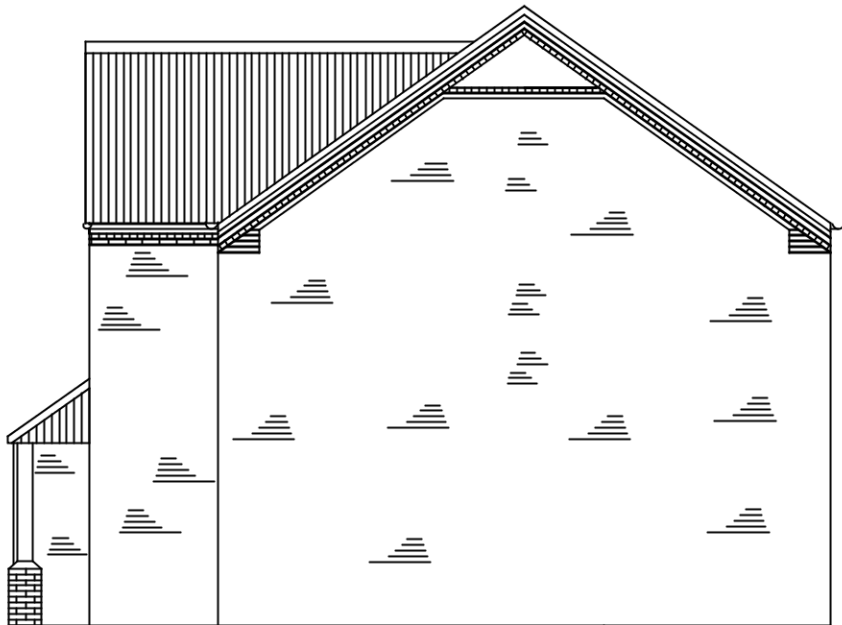

PLOT 4 SOUTH ELEVATION

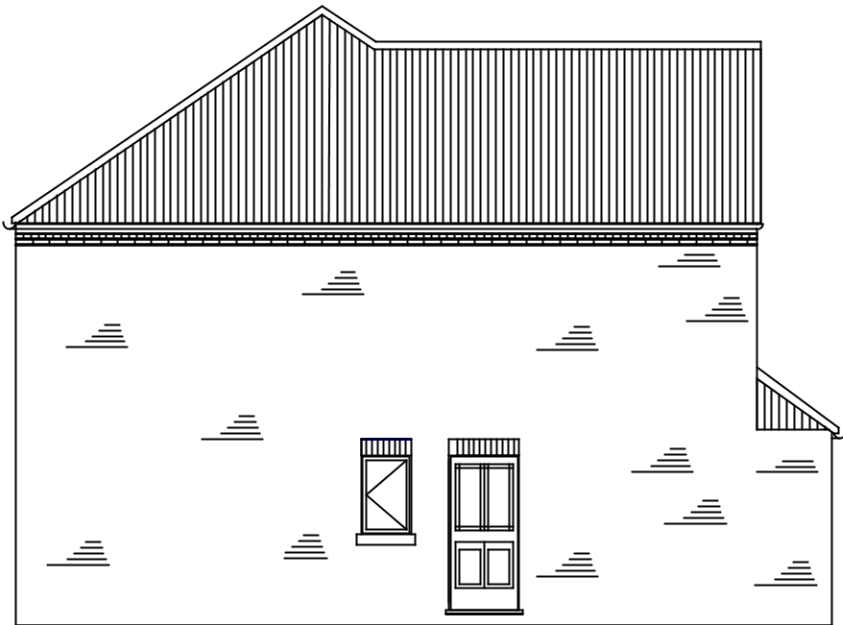


PLOT 4 NORTH ELEVATION

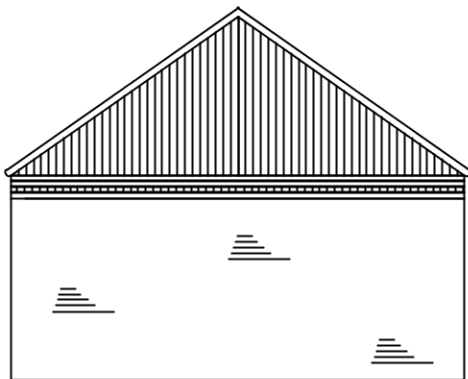


PLOT 4 GARAGE NORTH ELEVATION



PLOT 4 GARAGE SOUTH ELEVATION

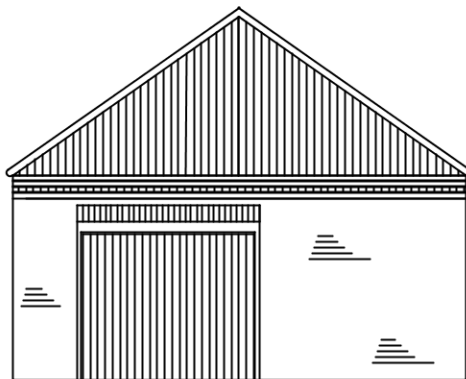

PLOT 4 GARAGE WEST ELEVATION

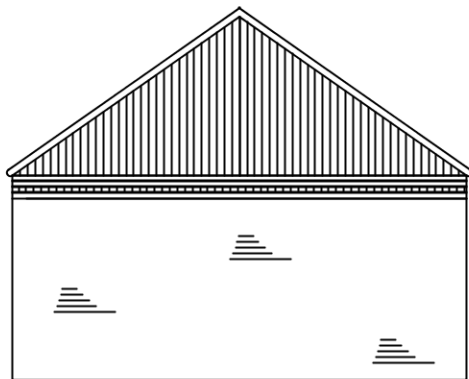

PLOT 4 GARAGE EAST ELEVATION

- Notes as Applicable
- GENERAL
1. THIS DRAWING IS TO BE READ IN CONJUNCTION WITH ANY/ALL OTHER DOCUMENTS ISSUED FOR THIS PROJECT. THESE INCLUDE CONTRACT DRAWINGS, SPECIFICATIONS & SCHEDULE OF WORKS.
2. ALL BUILDING MATERIALS SPECIFIED SHALL COMPLY WITH THE REQUIREMENTS OF THE CURRENT BUILDING REGULATIONS, BRITISH STANDARDS, BRITISH STANDARD CODES OF PRACTICE AND SHALL BE TO THE SATISFACTION OF THE LOCAL AUTHORITY & CONTRACT ADMINISTRATOR.
3. ALL STRUCTURAL WORKS ARE TO BE CARRIED OUT IN FULL ACCORDANCE WITH STRUCTURAL ENGINEER'S APPROVED CALCULATIONS AND DETAILS AND TO THE SATISFACTION OF THE LOCAL AUTHORITY BUILDING CONTROL OFFICER.
4. ALL WORKS ON SITE TO BE CARRIED OUT IN FULL ACCORDANCE WITH THE CONSTRUCTION (DESIGN AND MANAGEMENT) REGULATIONS 2015 AND CURRENT HEALTH & SAFETY LEGISLATION.
5. THE CONTRACTOR MUST SITE CHECK ALL DIMENSIONS PRIOR TO ORDERING MATERIALS. FIGURED DIMENSIONS ARE TO BE USED FOR TENDER PURPOSES ONLY. DISCREPANCIES MUST BE REPORTED IMMEDIATELY TO THE CONTRACT ADMINISTRATOR BEFORE PROCEEDING.

Project:
DEMOLITION OF EXISTING BUNGALOW AND ERECTION OF 4NO.
DETACHED DWELLINGS
LAND KNOWN AS 47 LOW LANE
HOLBEACH
LINCOLNSHIRE
PE12 7PW

Applicant:
MR D J RULEWSKI & MR A T RULEWSKI

Drawing:
PLOT 4 - ELEVATIONS

Sheet Size: A3	Project No: -
Drawing No: 008	Revision: Rev B
Date: November 2020	Drawn: DR
Scale: 1:100	Checked: RR Approved: DR