




EXISTING FLOOR PLAN

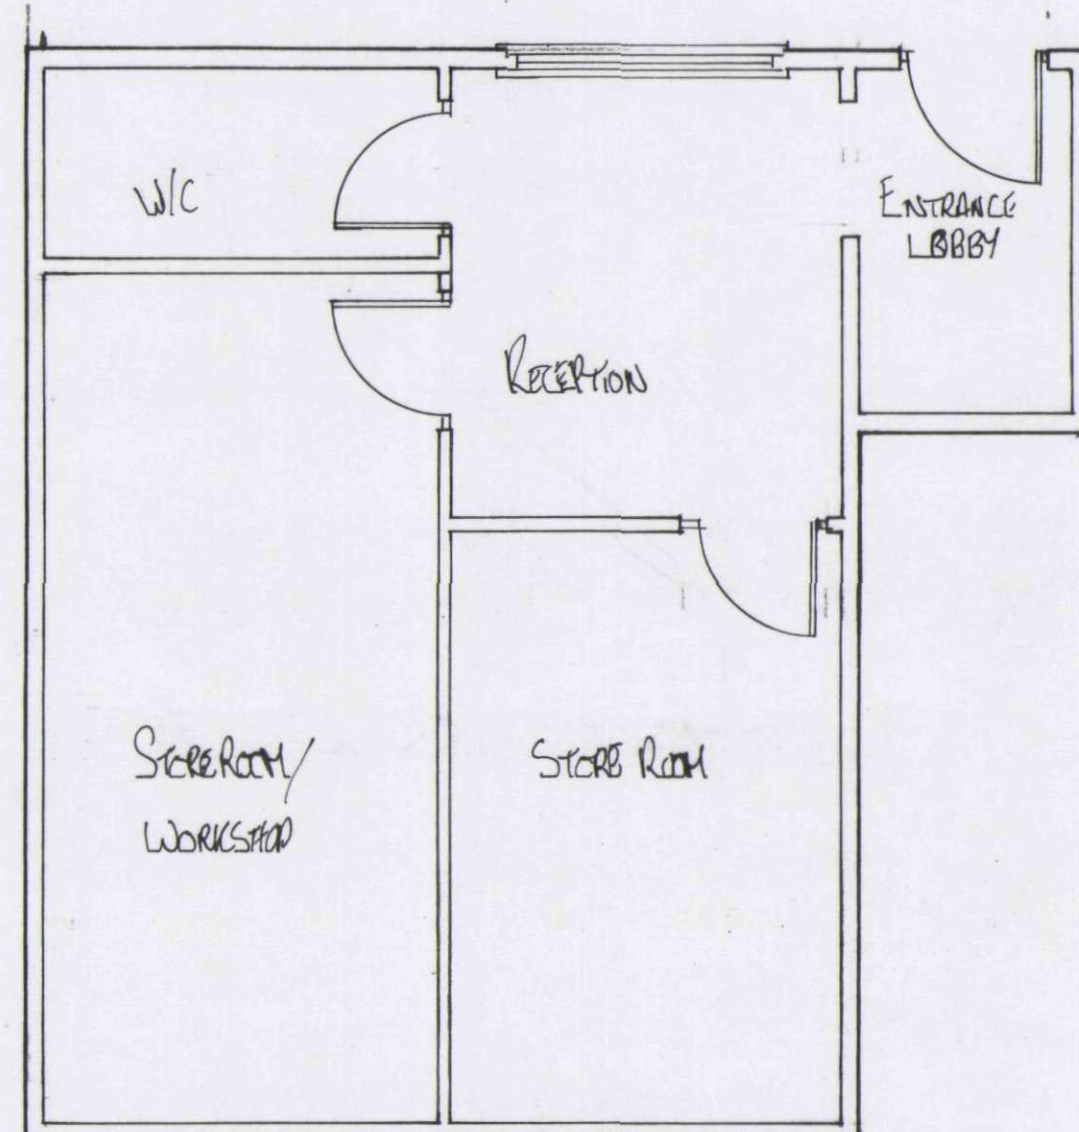


EXISTING WEST ELEVATION

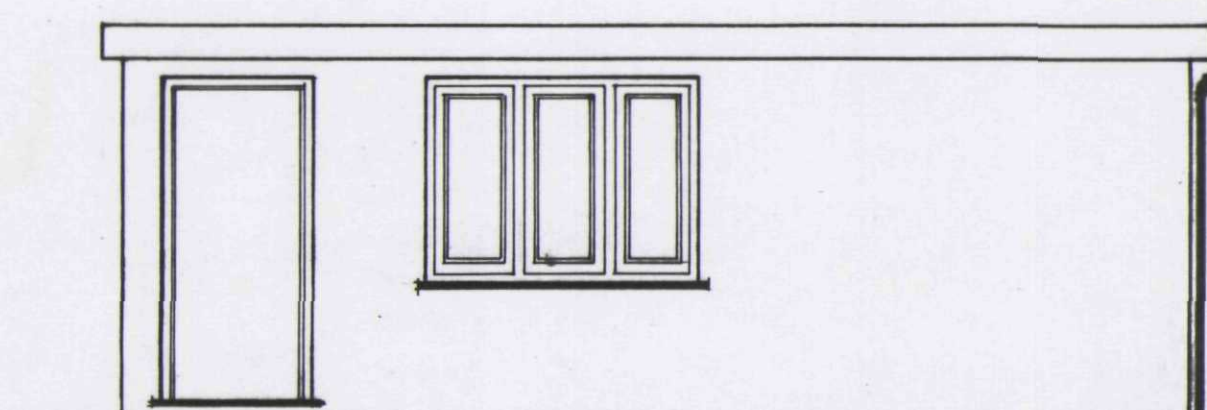


EXISTING SOUTH ELEVATION

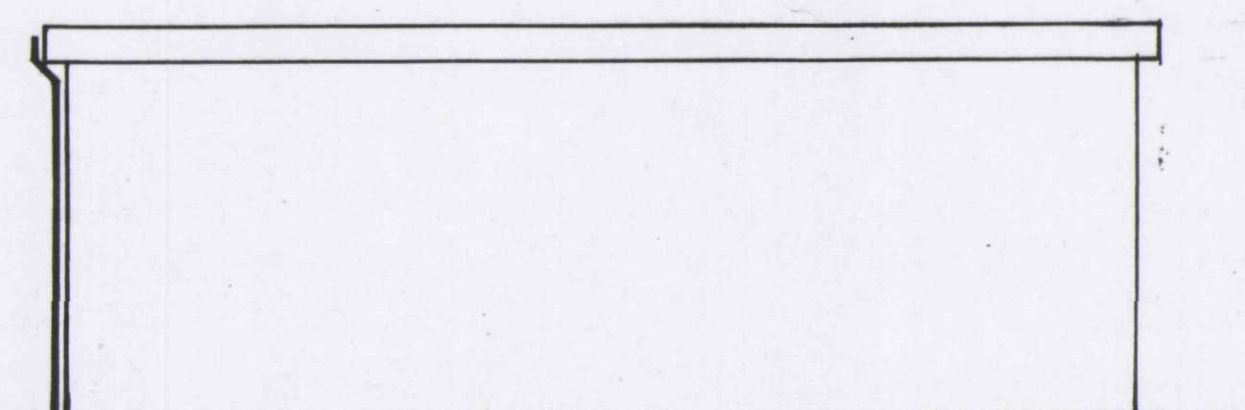

EXISTING EAST ELEVATION

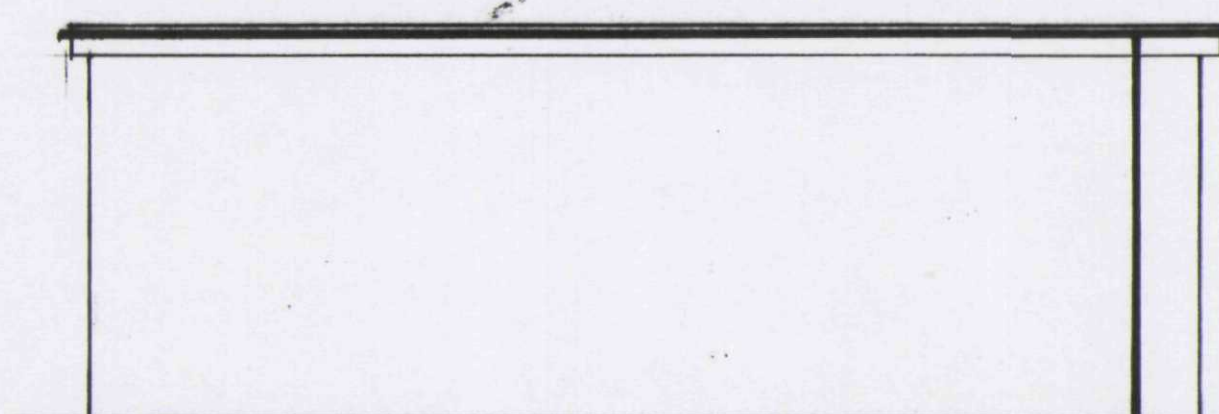

EXISTING NORTH ELEVATION

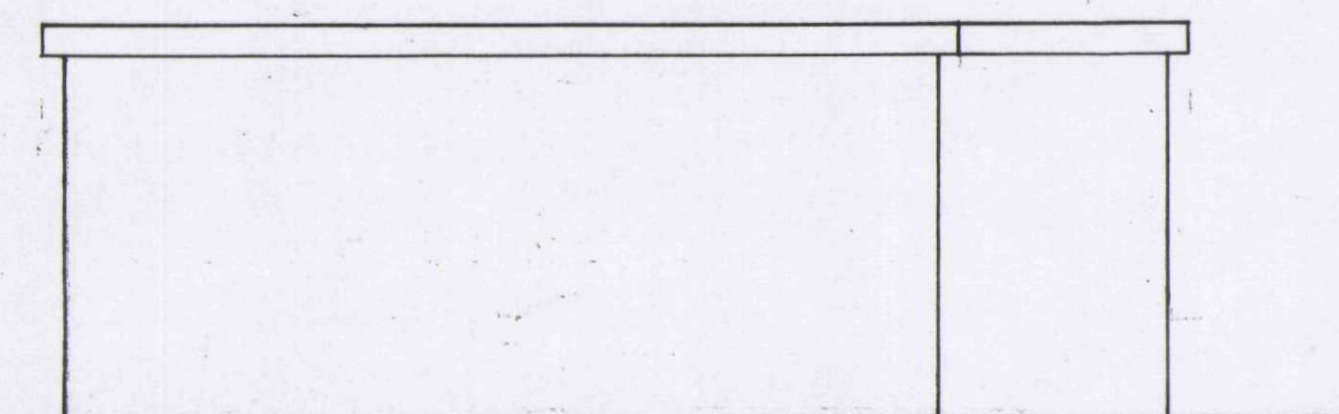

LOCATION PLAN SCALE 1:1250


DRAWING 1/013/JWK

SITE: 3A CHURCH STREET, HOLBECH


CLIENT: MR JOHN KINDER
14 STURGELEY ROAD
HOLBECH
SPALDING
Lincs

NOTES


PROPOSED FLOOR PLAN

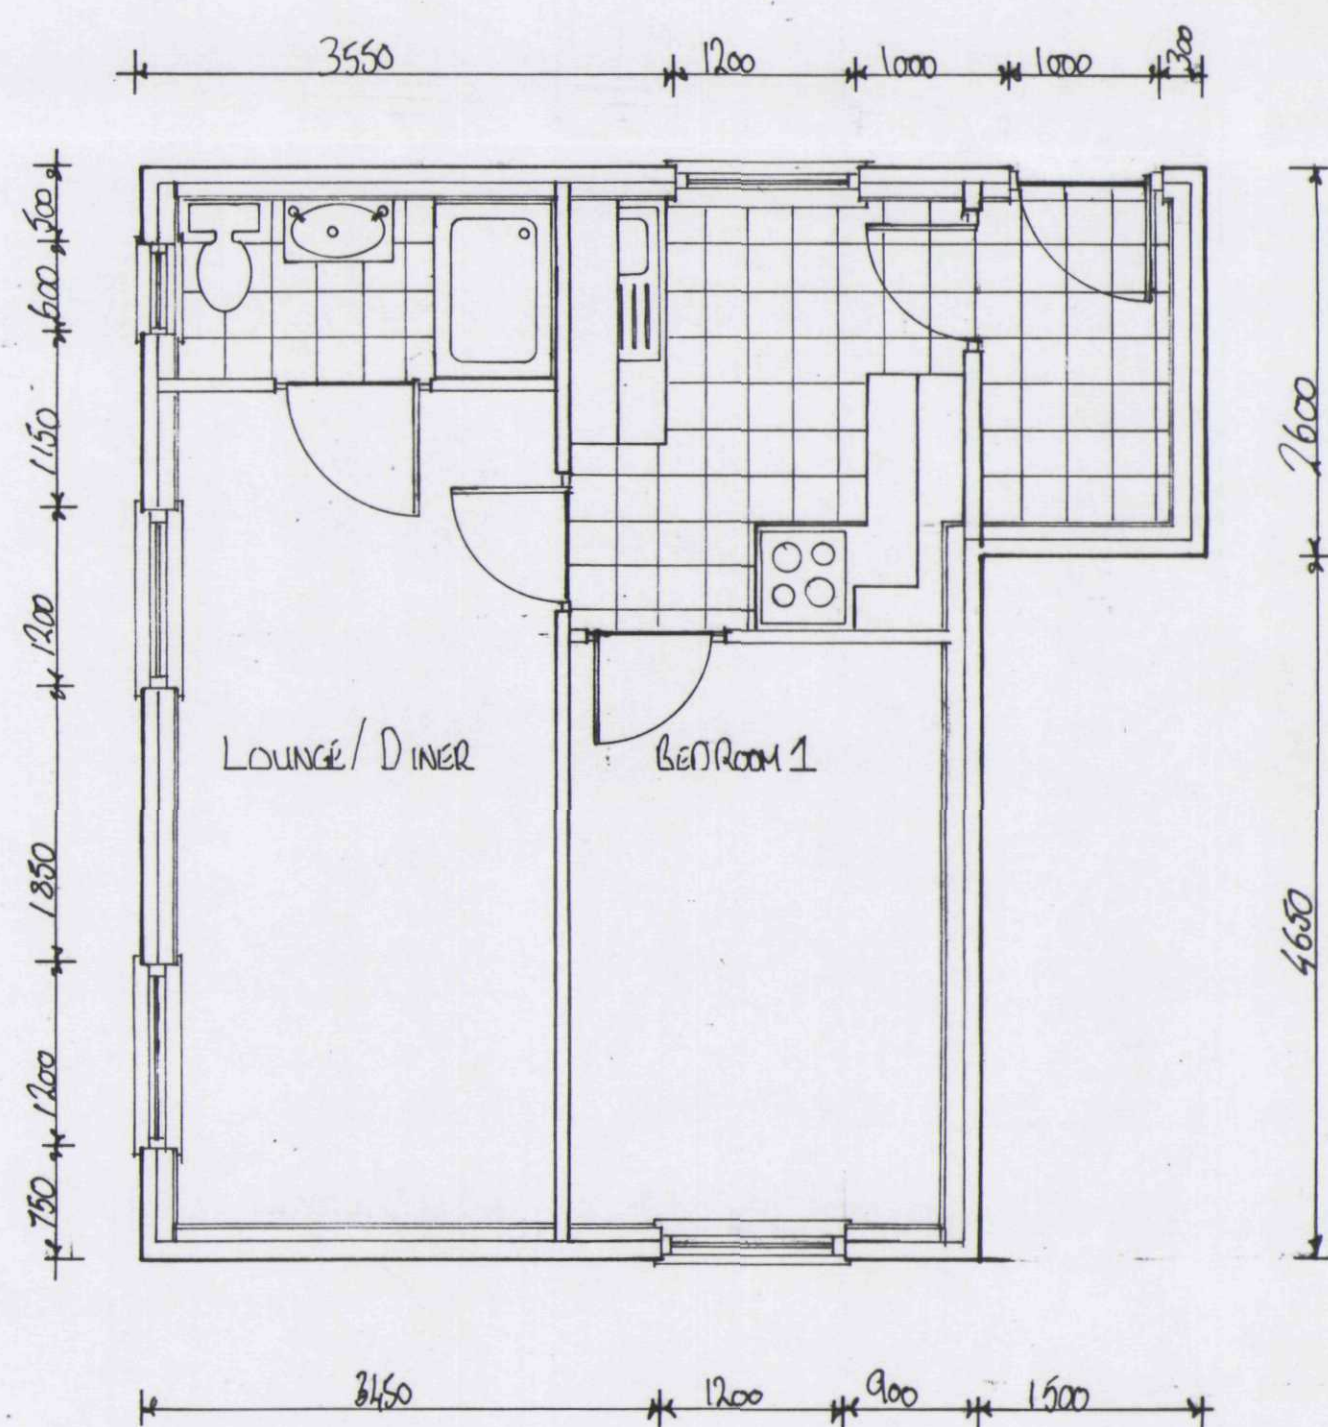


PROPOSED SOUTH ELEVATION

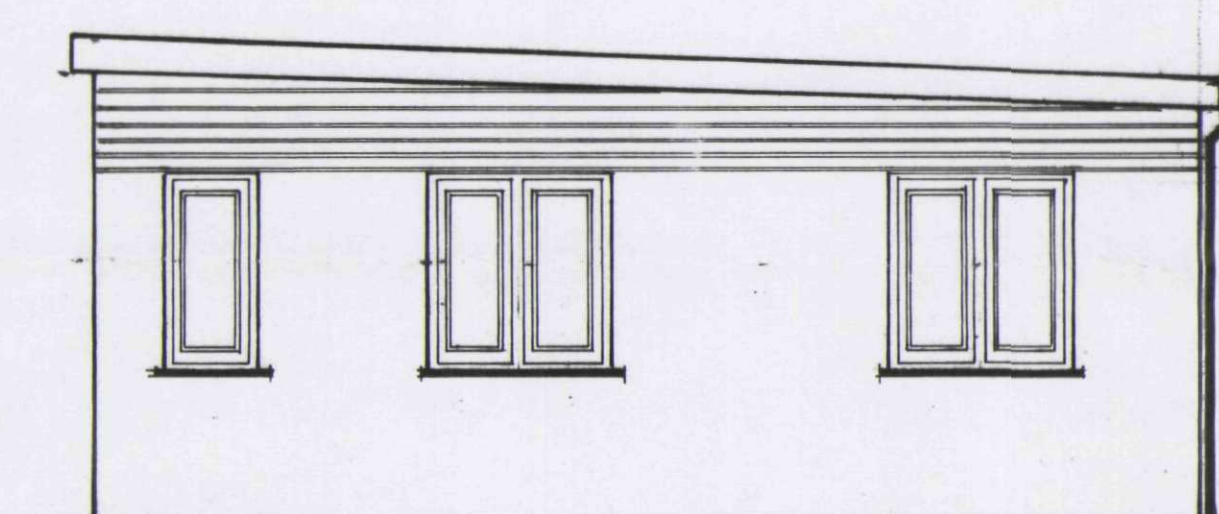


PROPOSED NORTH ELEVATION

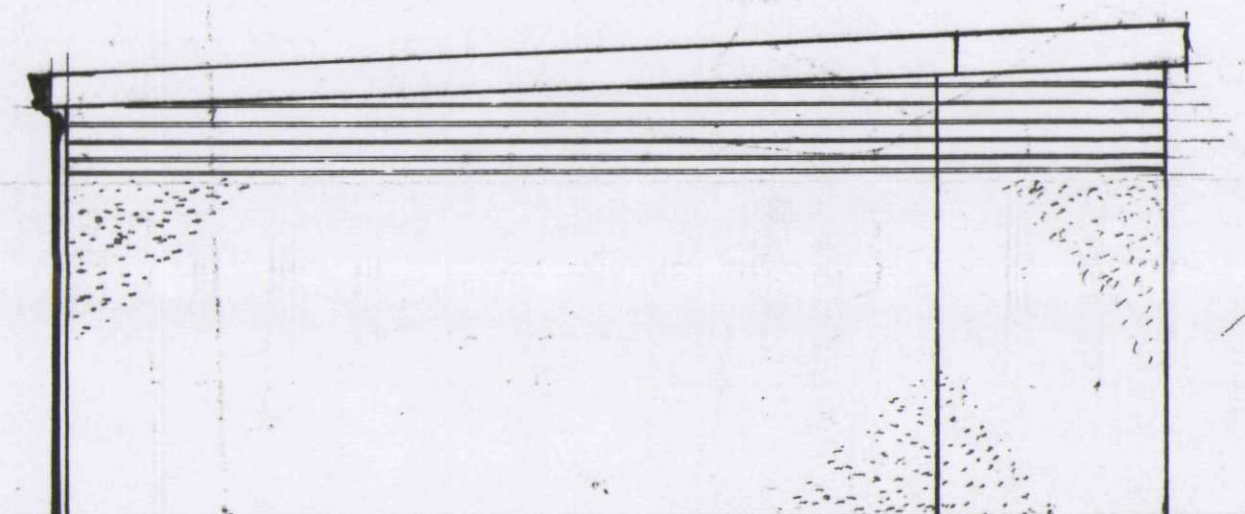



PROPOSED FLOOR PLAN

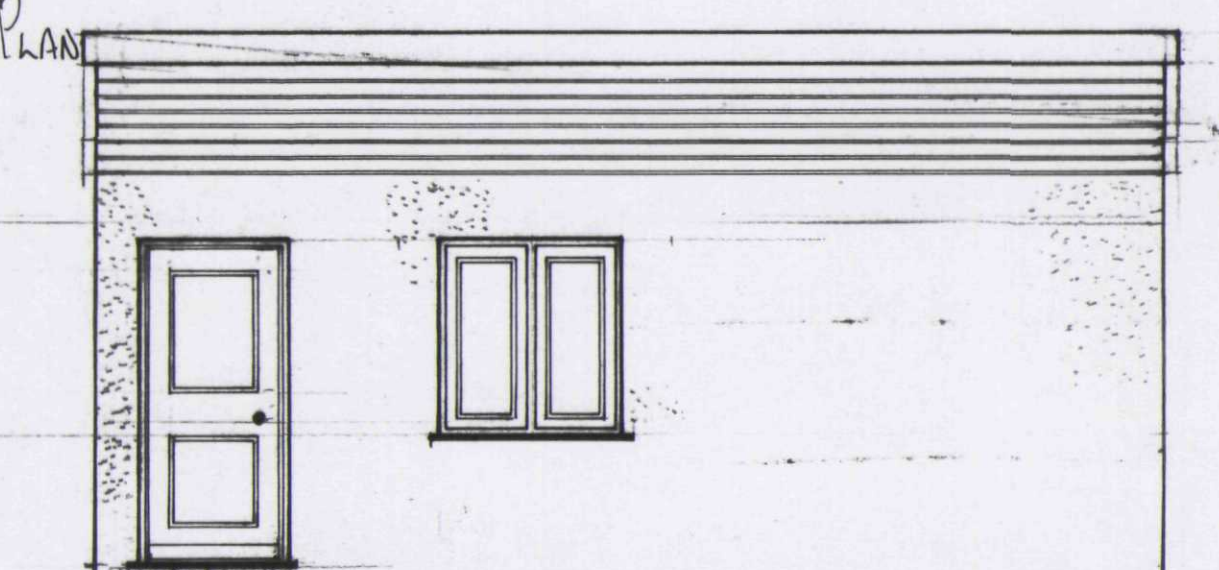

PROPOSED WEST ELEVATION

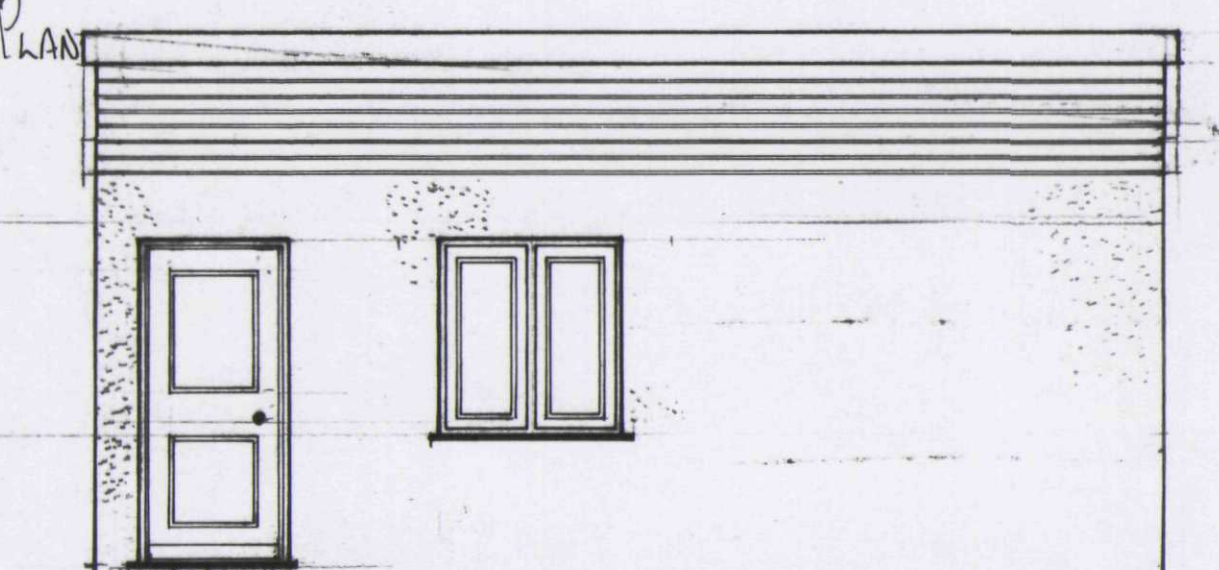

PROPOSED EAST ELEVATION

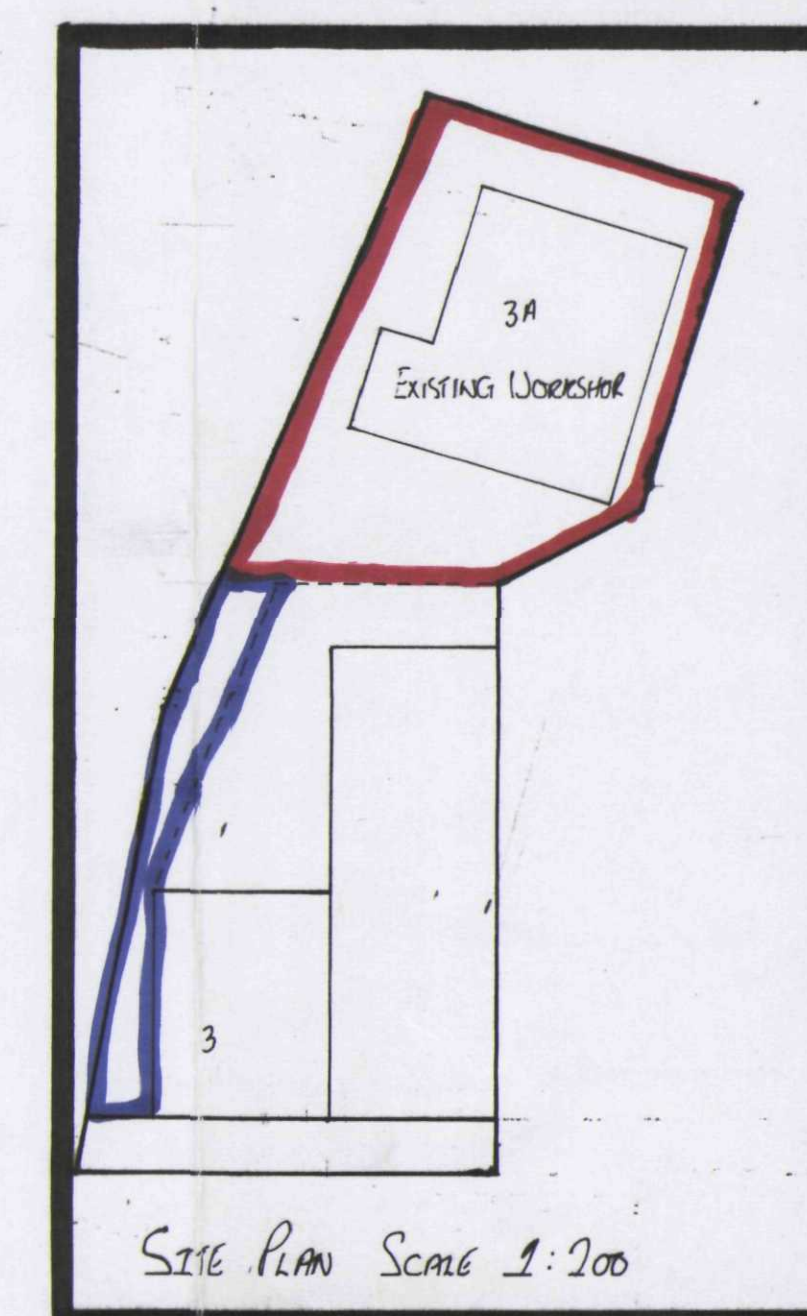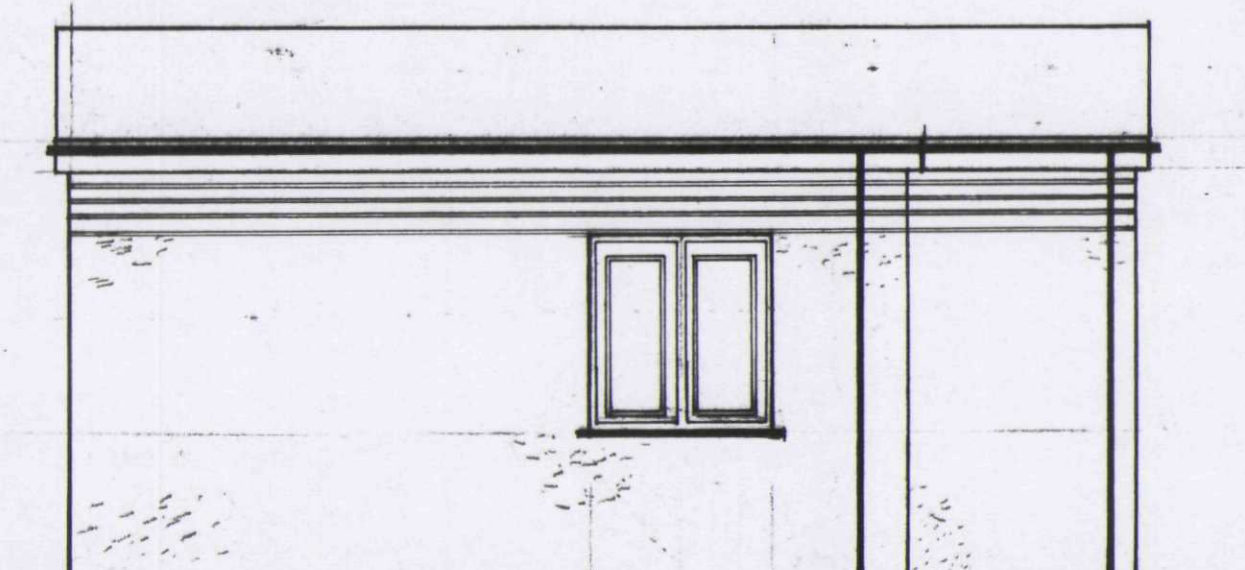

SITE PLAN SCALE 1:200

SHDC
Planning & Development
17 JUN 2004
Ref: 0803104

DRAWN BY Matthew Daniels

DATE 16th June 2004 SCALE 1:50

AREA: EXISTING FLOOR PLANS, SITE PLAN

COVERED: PROPOSED FLOOR ELEVATIONS, LOCATIONS

Revs: BY

**DETERMINED
PLAN**

MG DANIELS ARCHITECTURAL SERVICES
74 ROBINS HOODS (JWK)
BOSTON
Lincs
PE 21 9EX

TELEPHONE: MOBILE 07796 880 546
E-MAIL: MGDaniels1@hotmail.com