

The image displays two architectural elevation drawings of a three-story house. The left drawing is a side elevation, and the right drawing is a front elevation. Both drawings include material and window style callouts.


Left Elevation (Side View):

- Roof:** Shingle
- Trim:** White Edge-mold
- Smooth Grey:** (Pointing to the upper wall section)
- Brick:** (Pointing to the lower wall section)
- White Siding:** (Pointing to the upper wall section)
- White Siding:** (Pointing to the lower wall section)
- Call Stone Chalk:** (Pointing to the lower wall section)
- Windows:**
 - Top floor: Three small, square windows.
 - Middle floor: Three large, rectangular windows.
 - Bottom floor: One large, rectangular window.


Right Elevation (Front View):

- Roof:** Shingle
- Trim:** White Edge-mold
- Smooth Grey:** (Pointing to the upper wall section)
- Brick:** (Pointing to the lower wall section)
- White Siding:** (Pointing to the upper wall section)
- White Siding:** (Pointing to the lower wall section)
- Call Stone Chalk:** (Pointing to the lower wall section)
- Windows:**
 - Top floor: Three small, square windows.
 - Middle floor: Three large, rectangular windows.
 - Bottom floor: One large, rectangular window.


PROPOSED ELEVATIONS

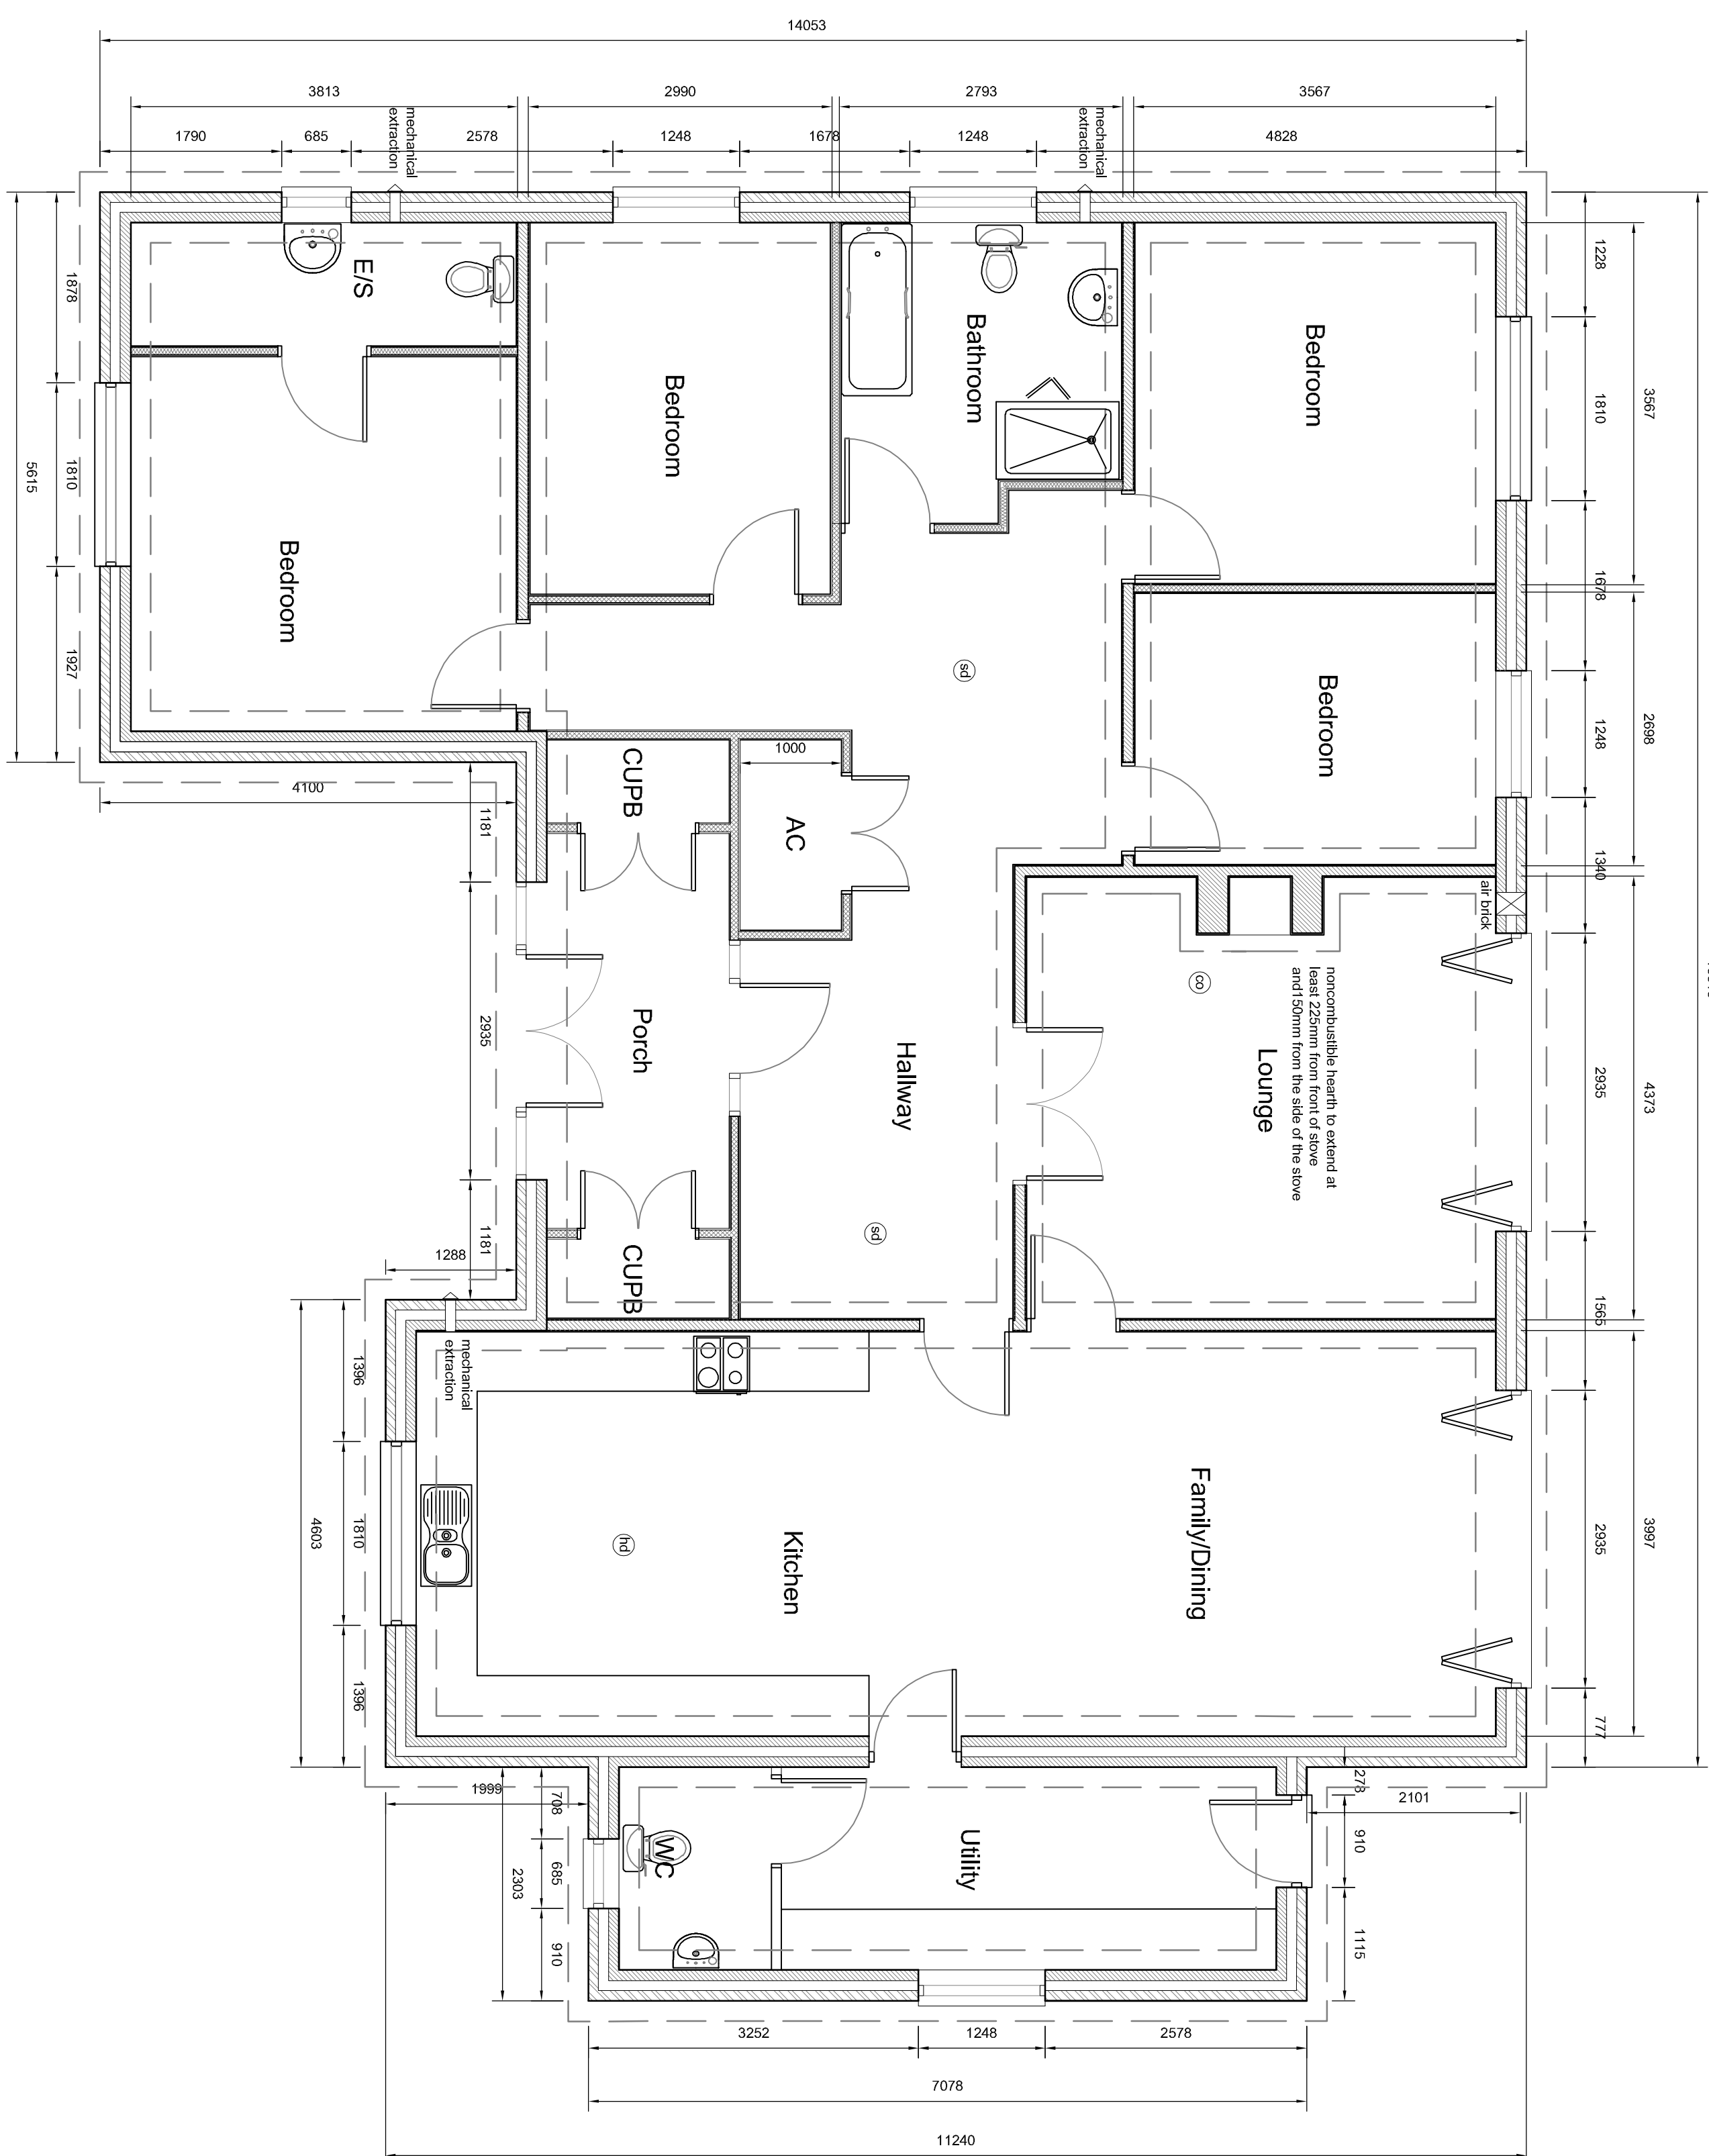


PROPOSED BLOCK PLAN

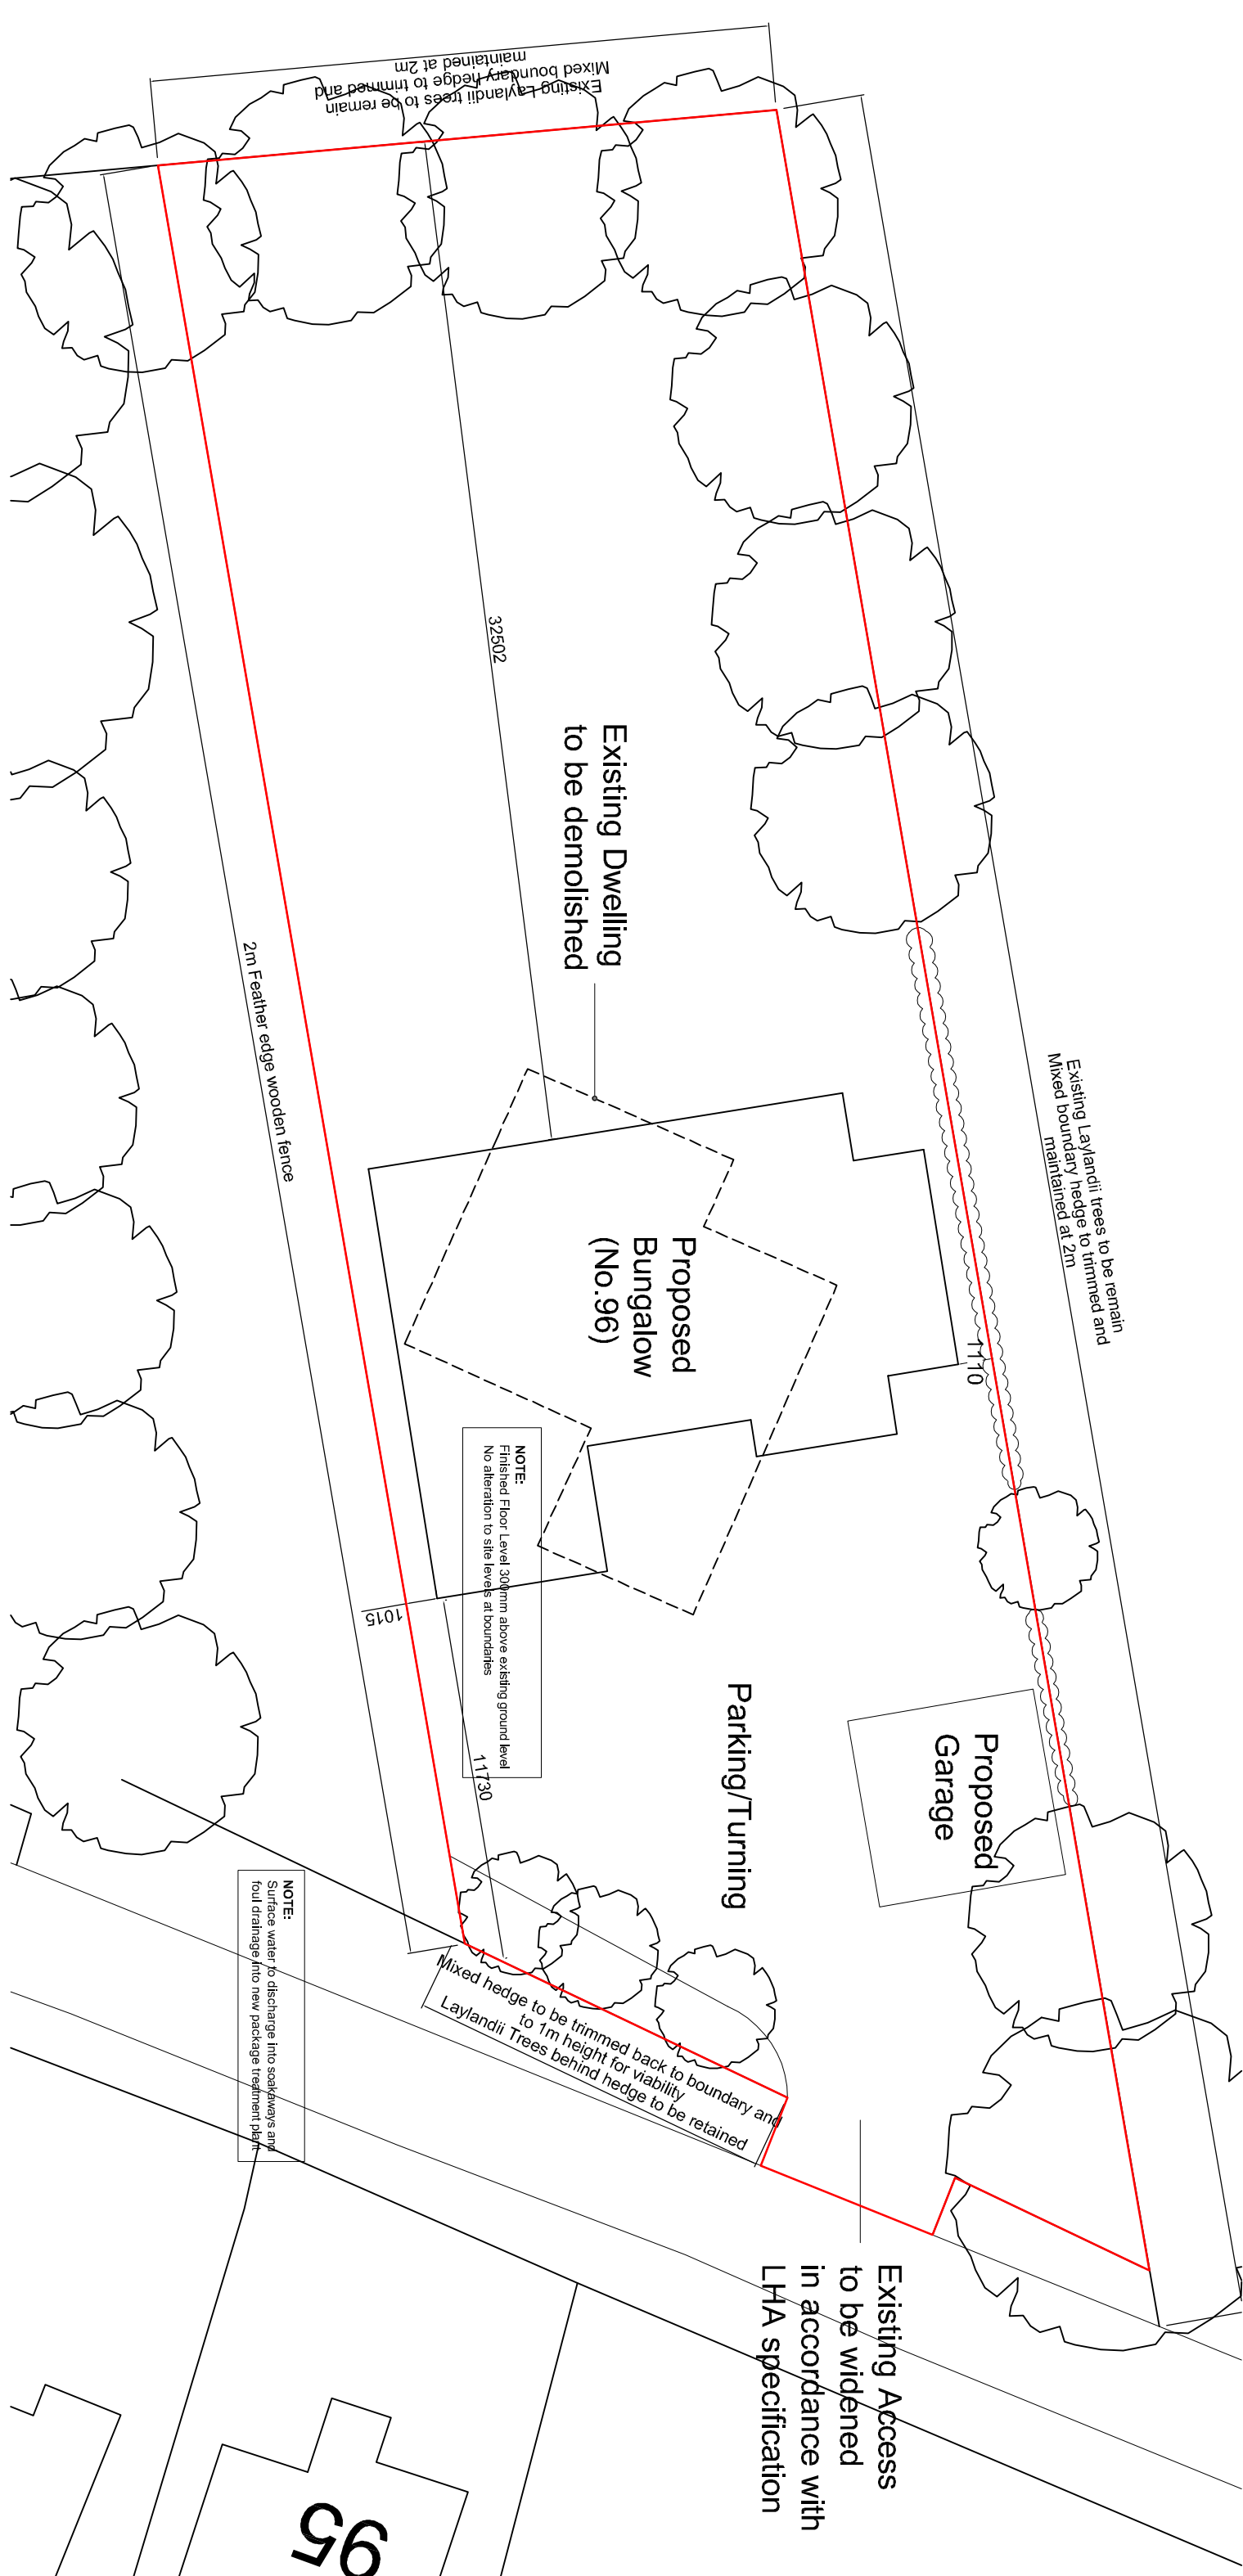

LOCATION PLAN

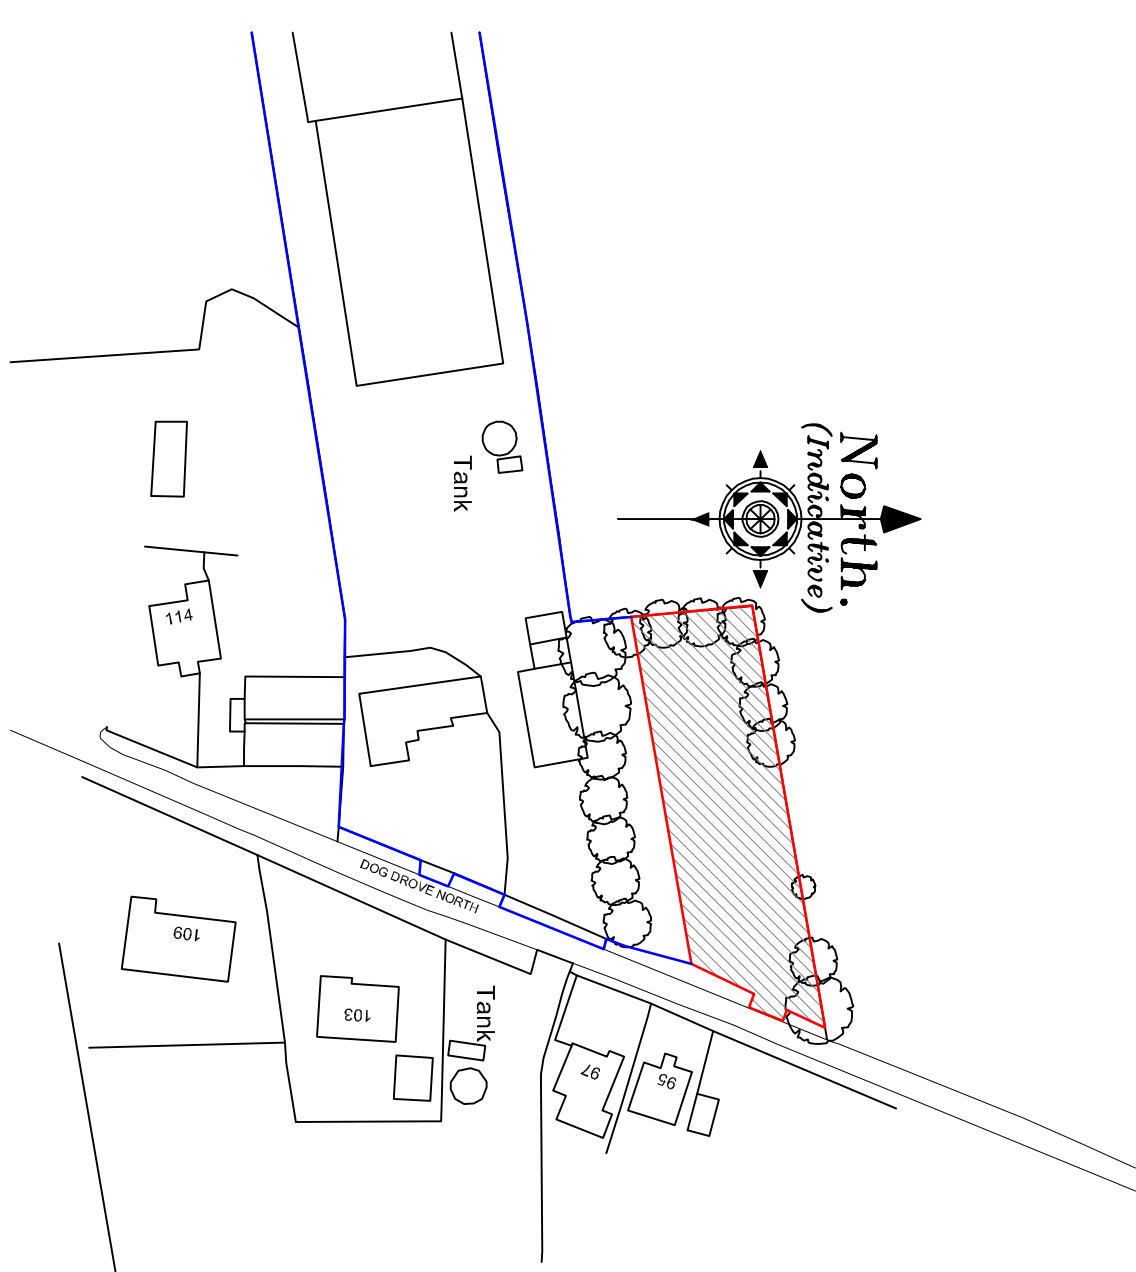

PROPOSED GARAGE PLANS

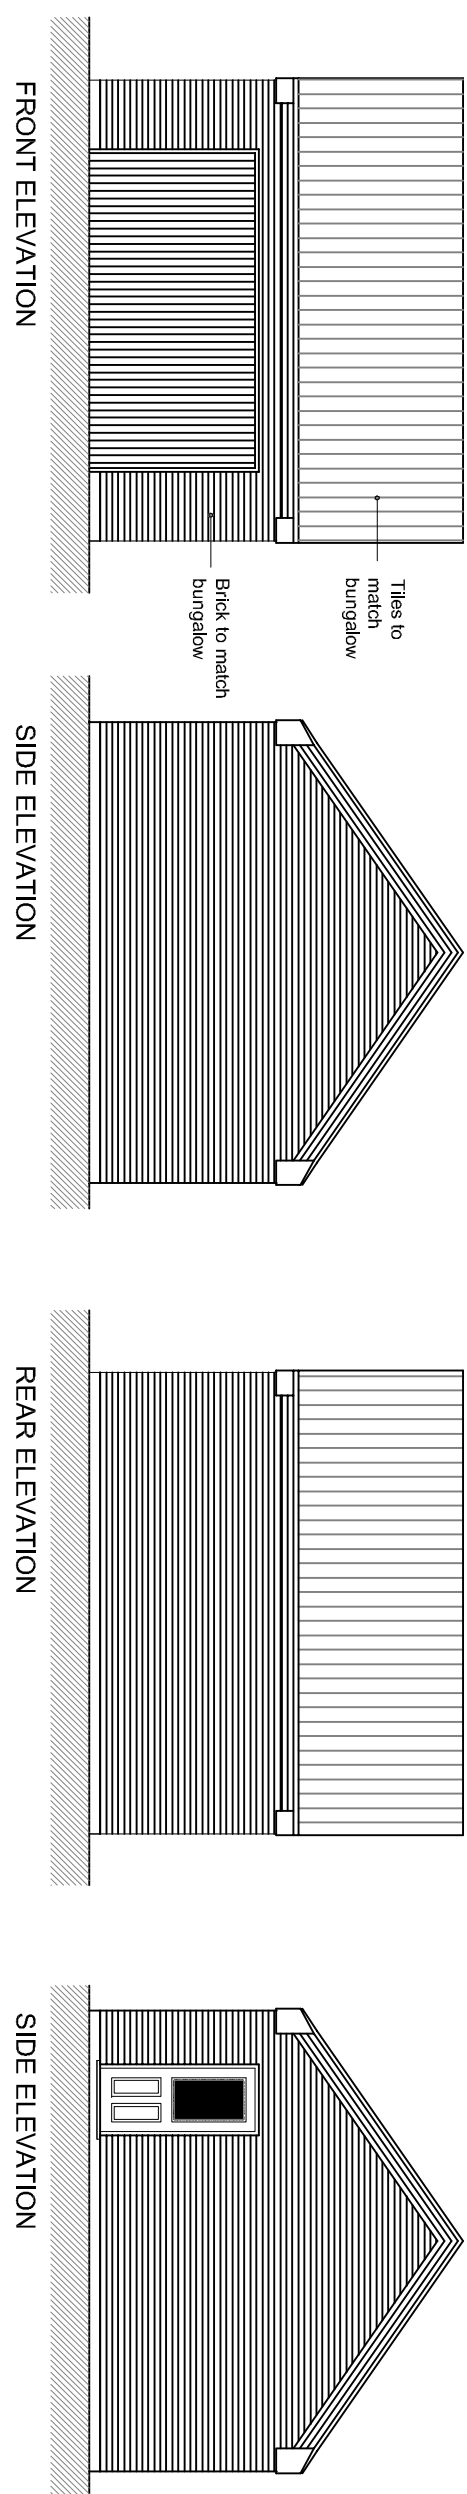

Revision	Date	Drawn	Description
Client	Mr & Mrs R Holmes		
Project	Proposed Replacement Dwelling Dog Drove North Holbeach Drive		
Drawing	Planning		
Scale	1:50, 1:100, 1:200	Drawn	AMW checked TAC Date 10/02/2020
			
Drawing No.		21/594/PA/001	