

All drawings to be worked on site by Nils Contracted before the start of any other drawings or work to be carried out by the client or their sub-contractors. Report any discrepancies to the Contract Administrator at once.


This drawing is to be used with all relevant Architects and Engineer's drawings and all other relevant drawings and specifications. It is not to be used for any other purpose without the written consent of Andrew M Wright Ltd. Registered in England & Wales No. 05292574. Registered Office: 25 Church Street, Lincoln, Spalding, PE12 1TL.

LEGEND: DO NOT SCALE


Legend to materials:-

- 1 = Facing brickwork (red)*
- 2 = Facing brickwork (buff)
- 3 = Roof tiles*
- 4 = Felt roofing
- 5 = Painted timber fascias
- 6 = Upvc rainwater goods (white)
- 7 = Upvc windows (white)
- 8 = Upvc doors (white)
- 9 = Lightweight imitation tile roofing


*New brick and tile products to match existing in style and colour as closely as practically possible

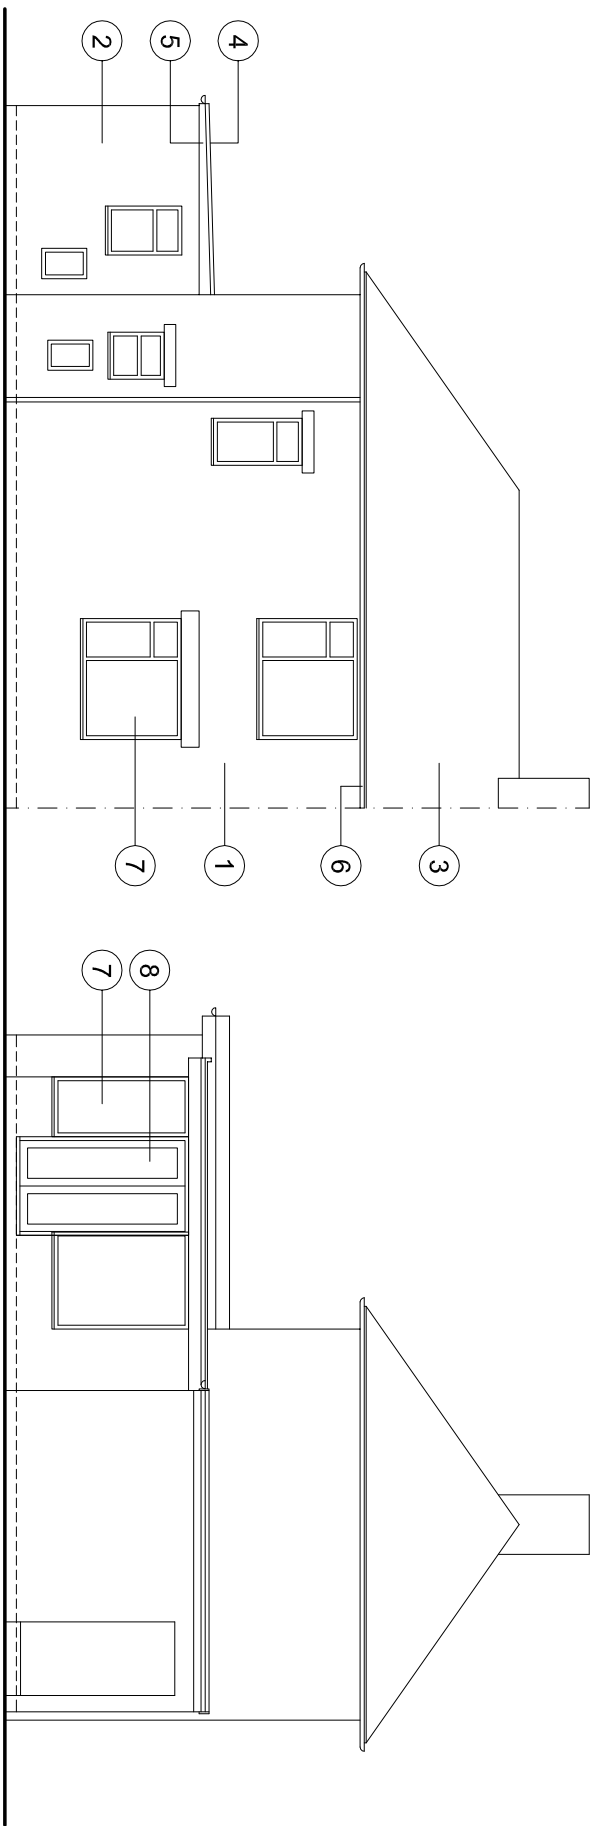


West Elevation (1:100)

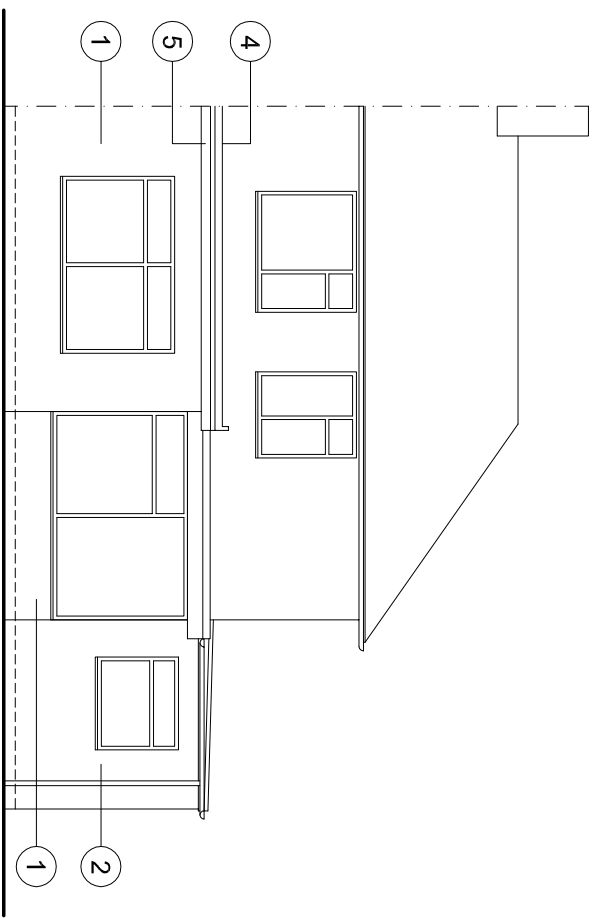

East Elevation

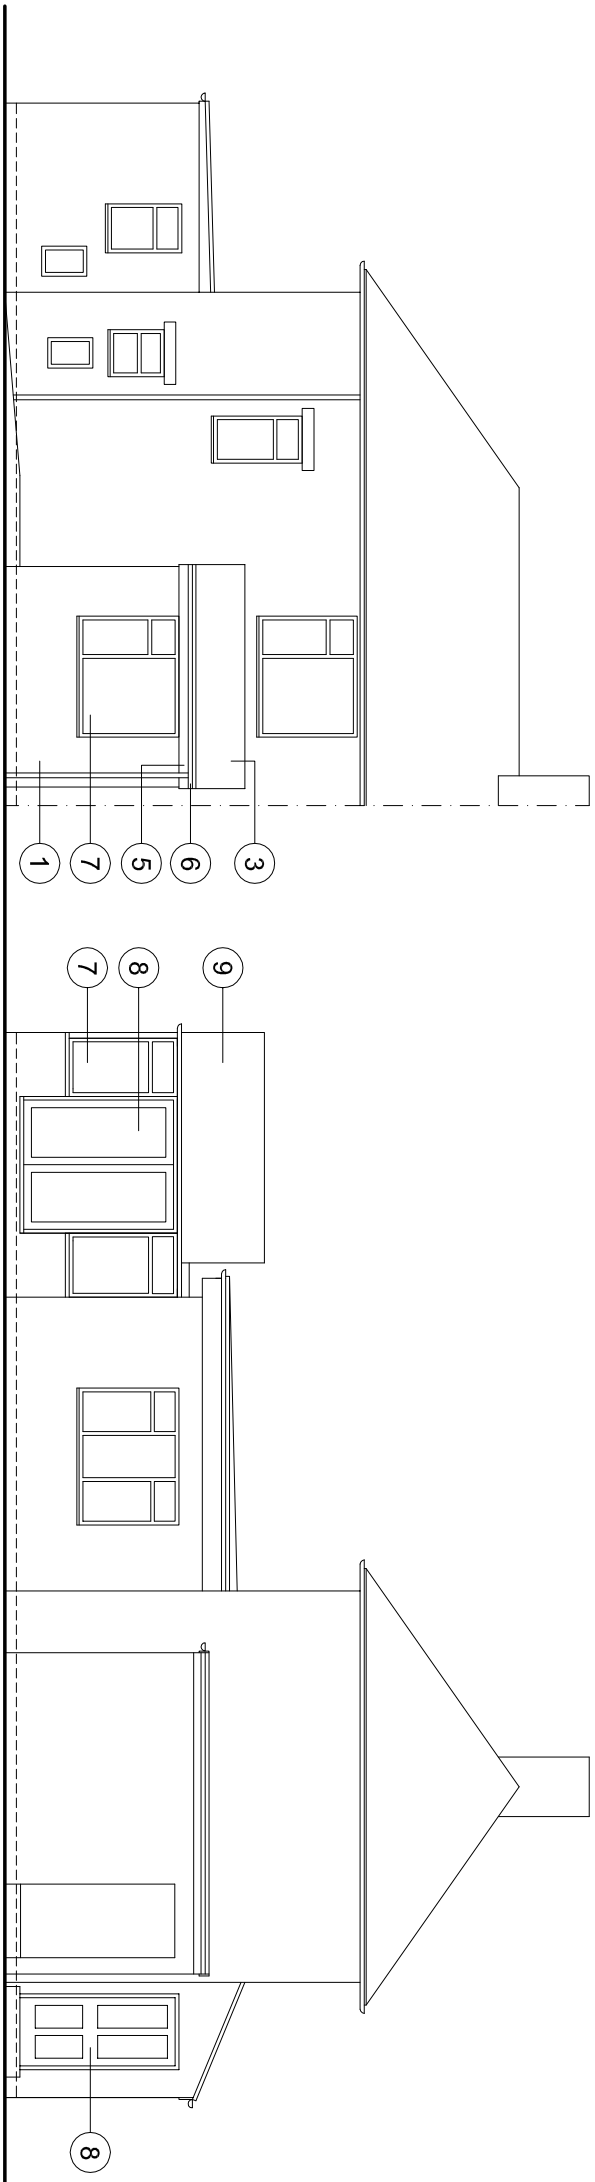


West Elevation (1:100)


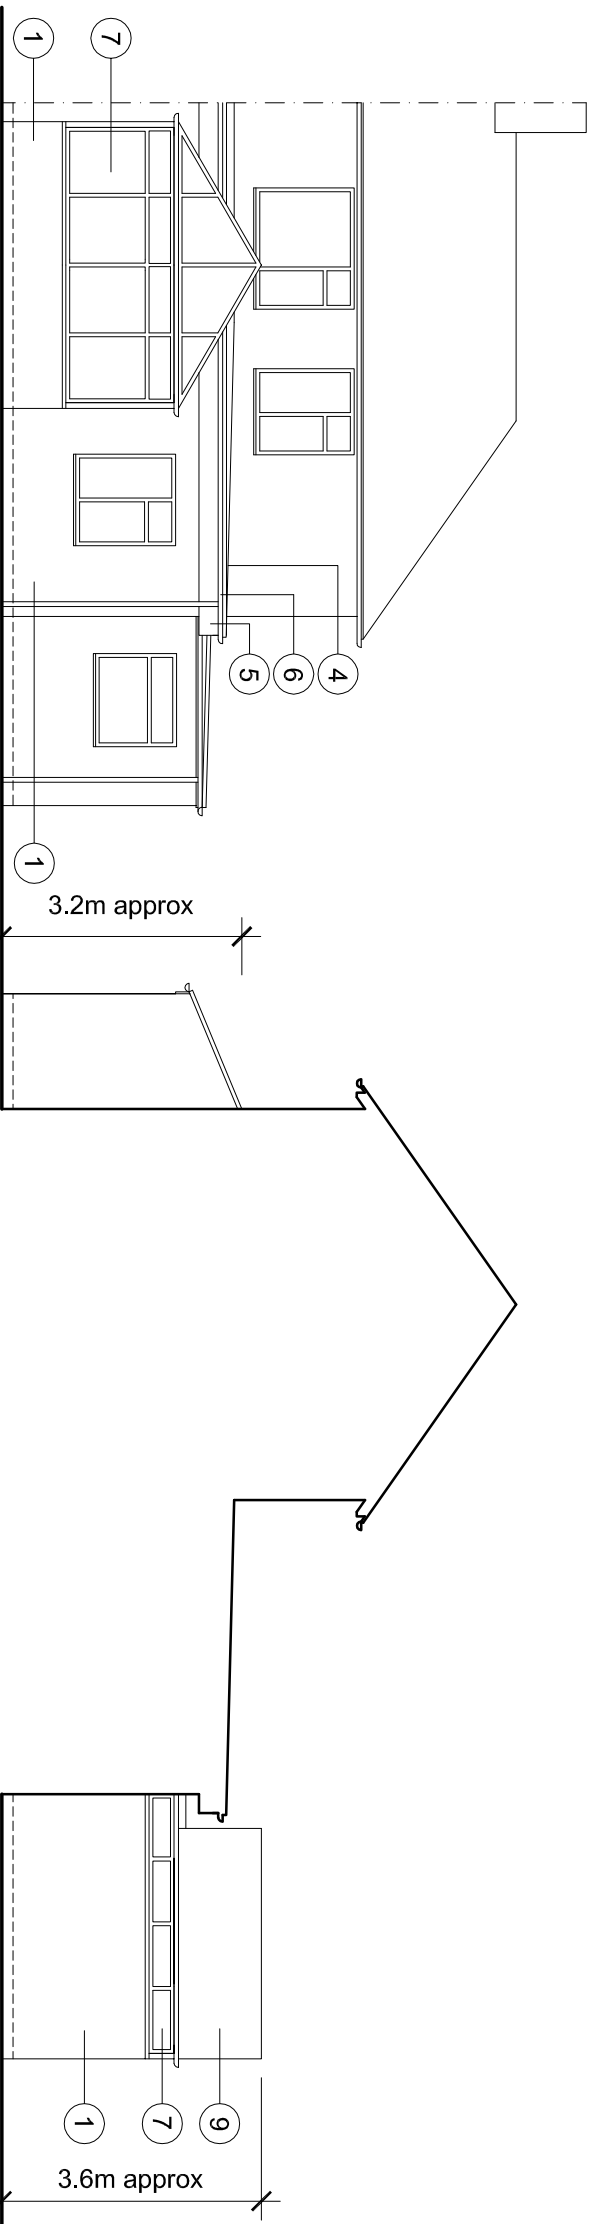


East Elevation


West Elevation

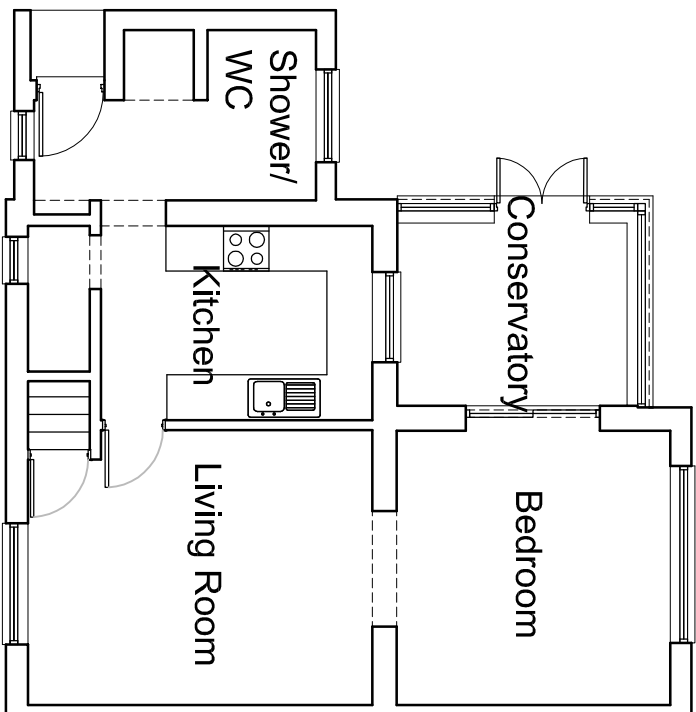

Ground Floor Plan (1:100)

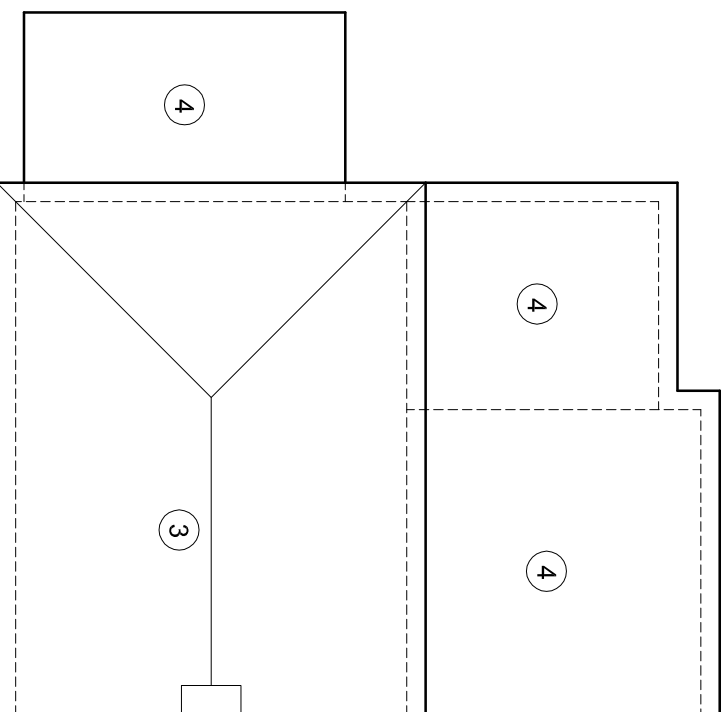 


Roof Plan (1:100)

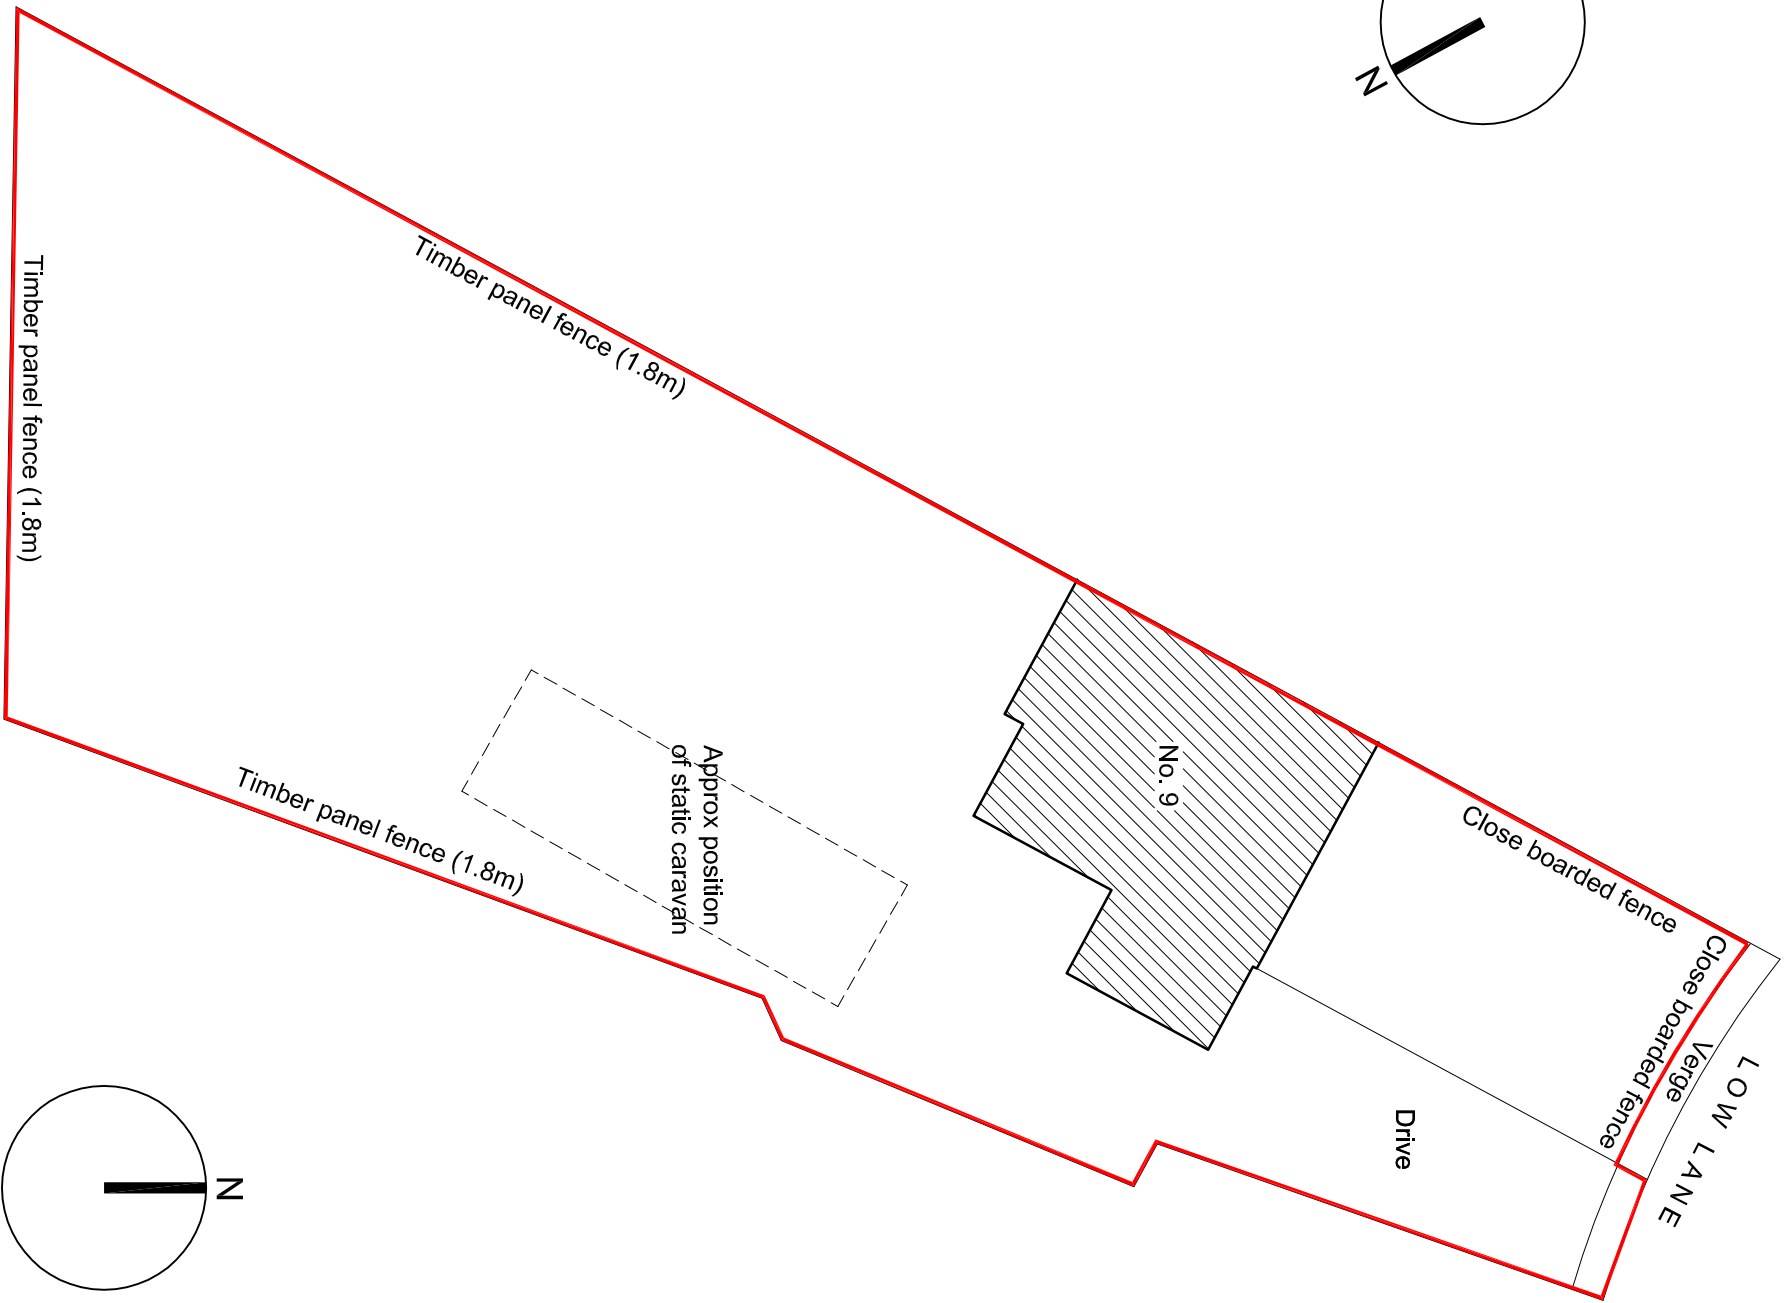


Block Plan (1:200)


EXISTING

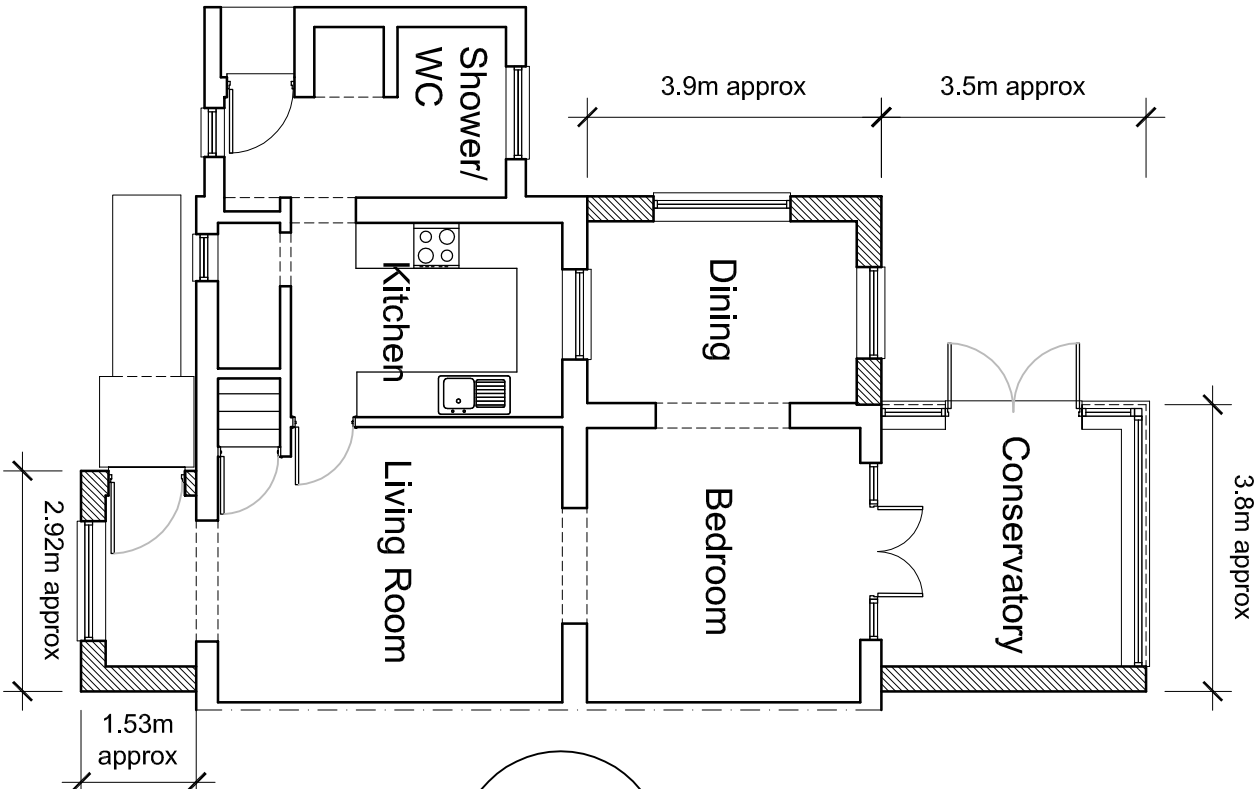

Ground Floor Plan (1:100)

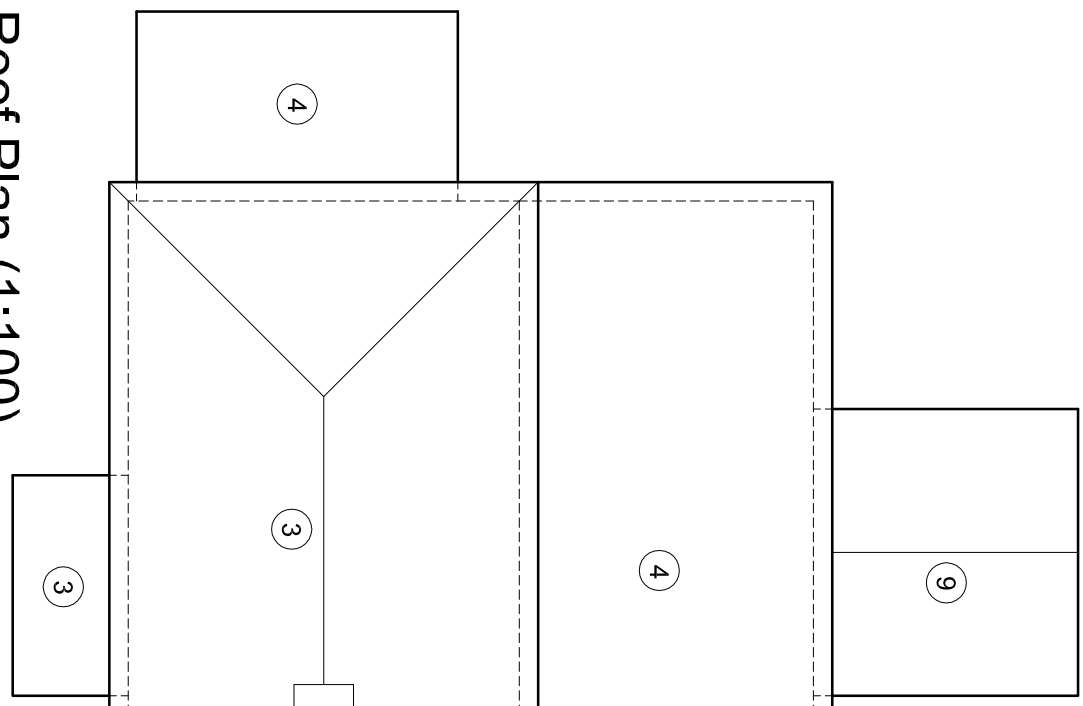


Roof Plan (1:100)

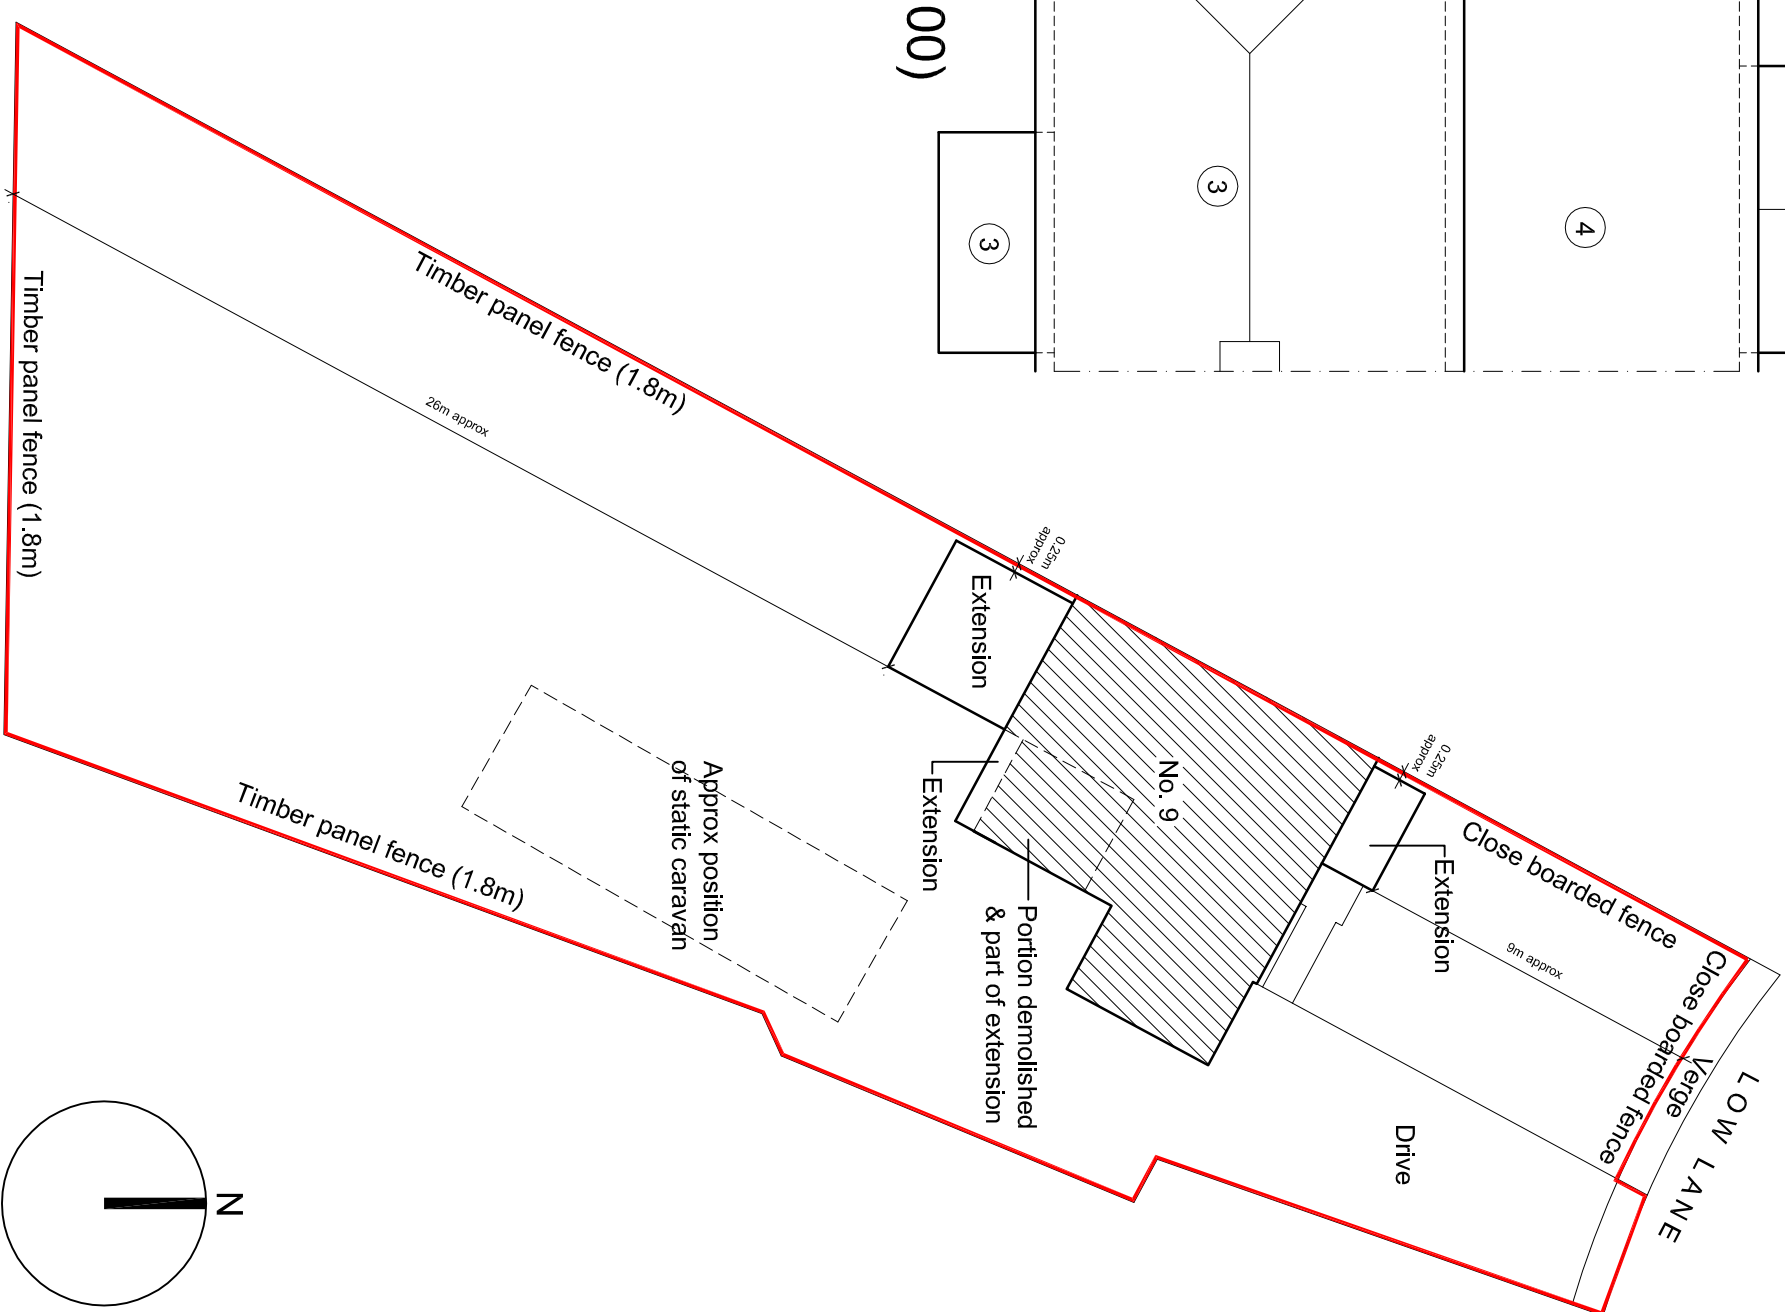

Block Plan (1:200)

PROPOSED

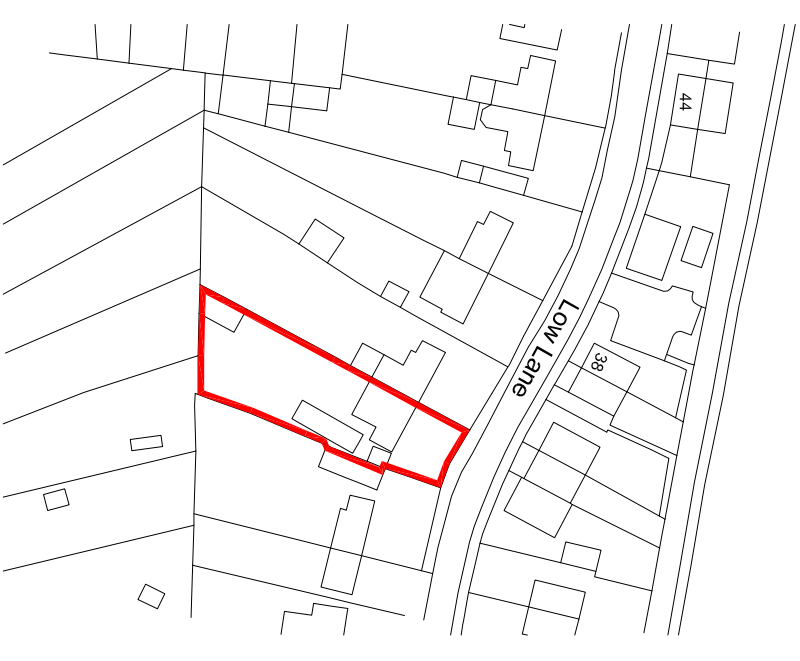

Location Plan (1:1250)

P1	02.08.21	Planning Issue	AMW / AMW
T02	28.07.21	Final Issue	AMW / AMW
T01	28.07.21	Final Issue	AMW / AMW
Revision:	Date:	Description:	Drawn: CHK

ANDREW M WRIGHT LTD
CHARTERED ARCHITECT



26 Jovs Bank, Holbeach St Johns, Spalding, Lincs. PE12 8SD
Telephone: 01406 540573 Mobile: 07940 914778

Project: 9 Low Lane

Holbeach
Spalding
Lincs

Drawing Title: Plans & Elevations

Client: Mr G Kimber

Drawn: AMW	Checked: AMW	Date: 28.07.21	Scale: As shown	Page: 8/8
Job No.: 062104	Draw No.: PD01	Stage: Planning	Revision: P1	