



FRONT

SIDE


REAR

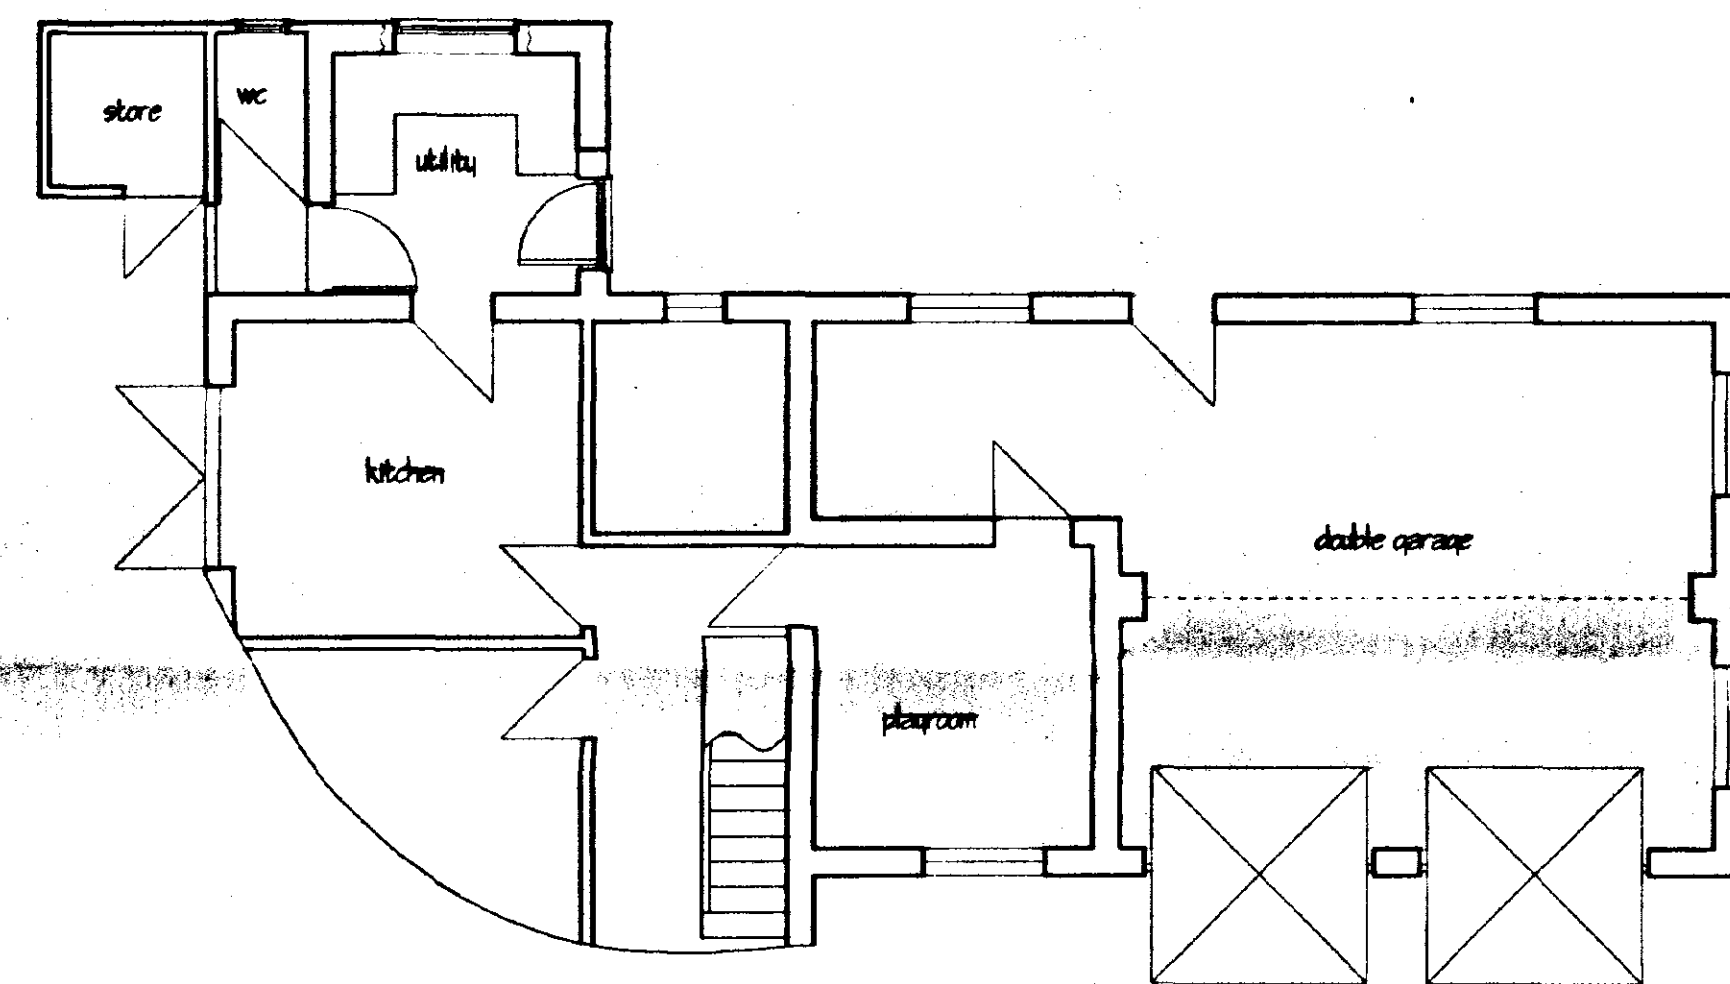


GROUND FLOOR PLAN AS PROPOSED

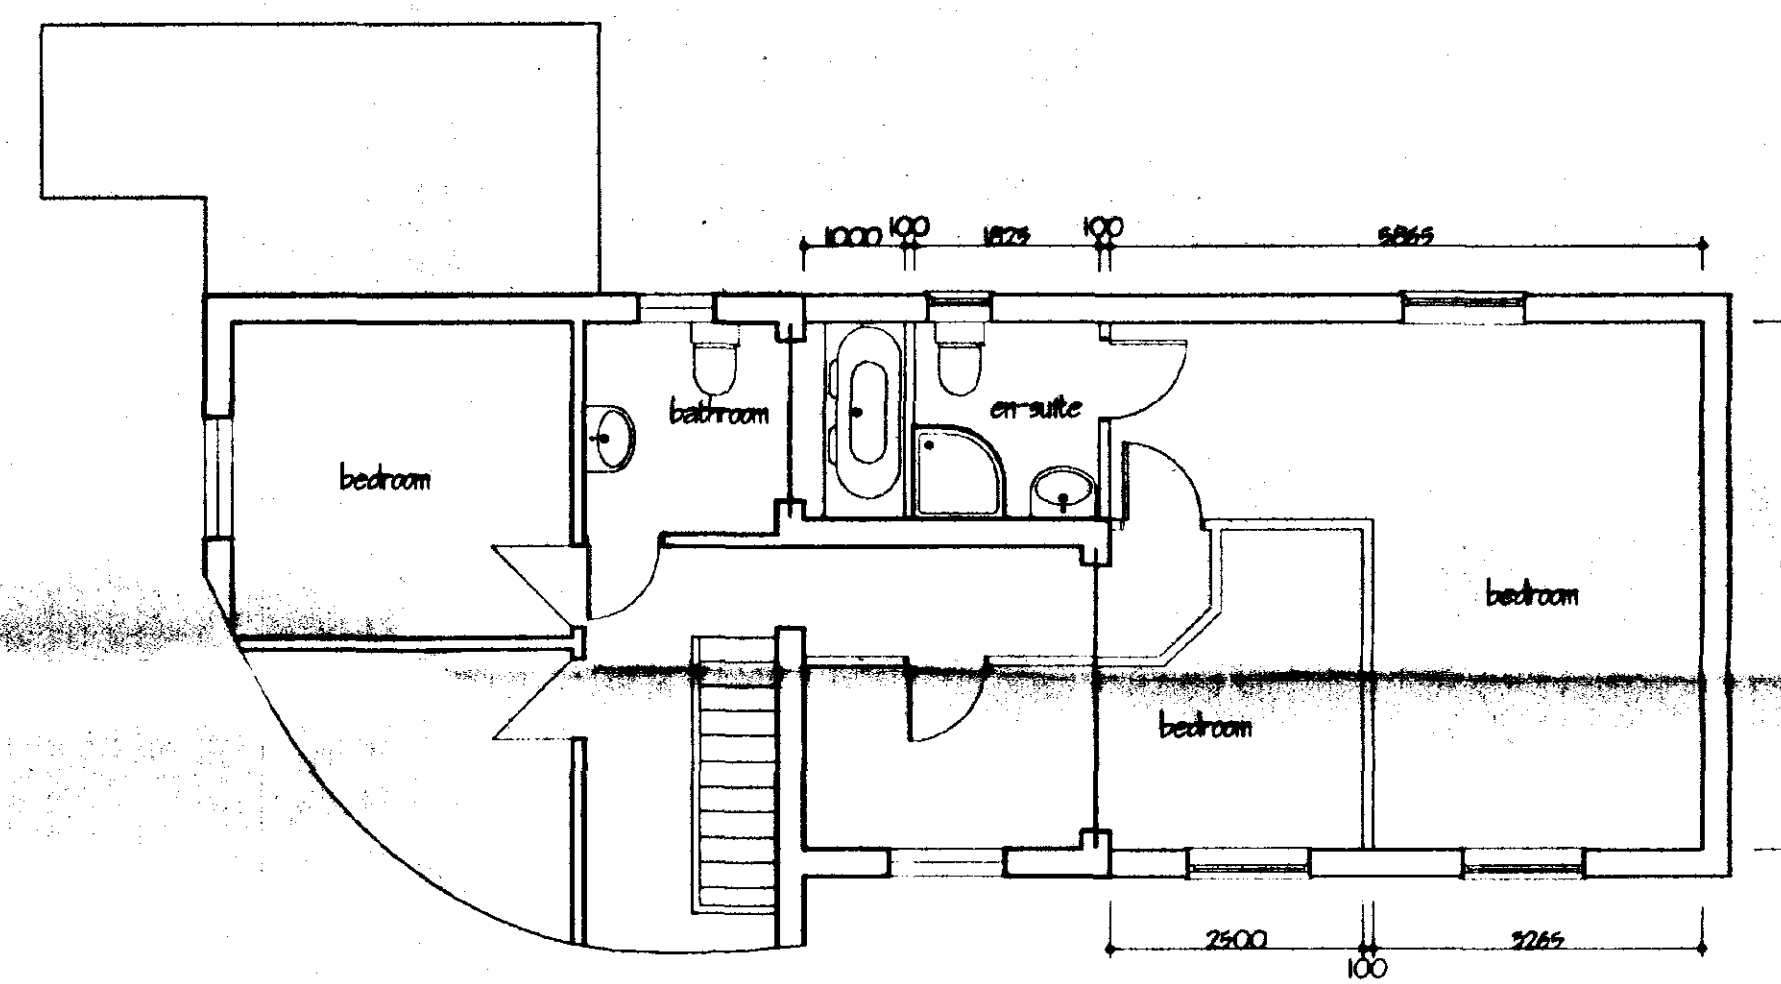

FIRST FLOOR PLAN AS PROPOSED

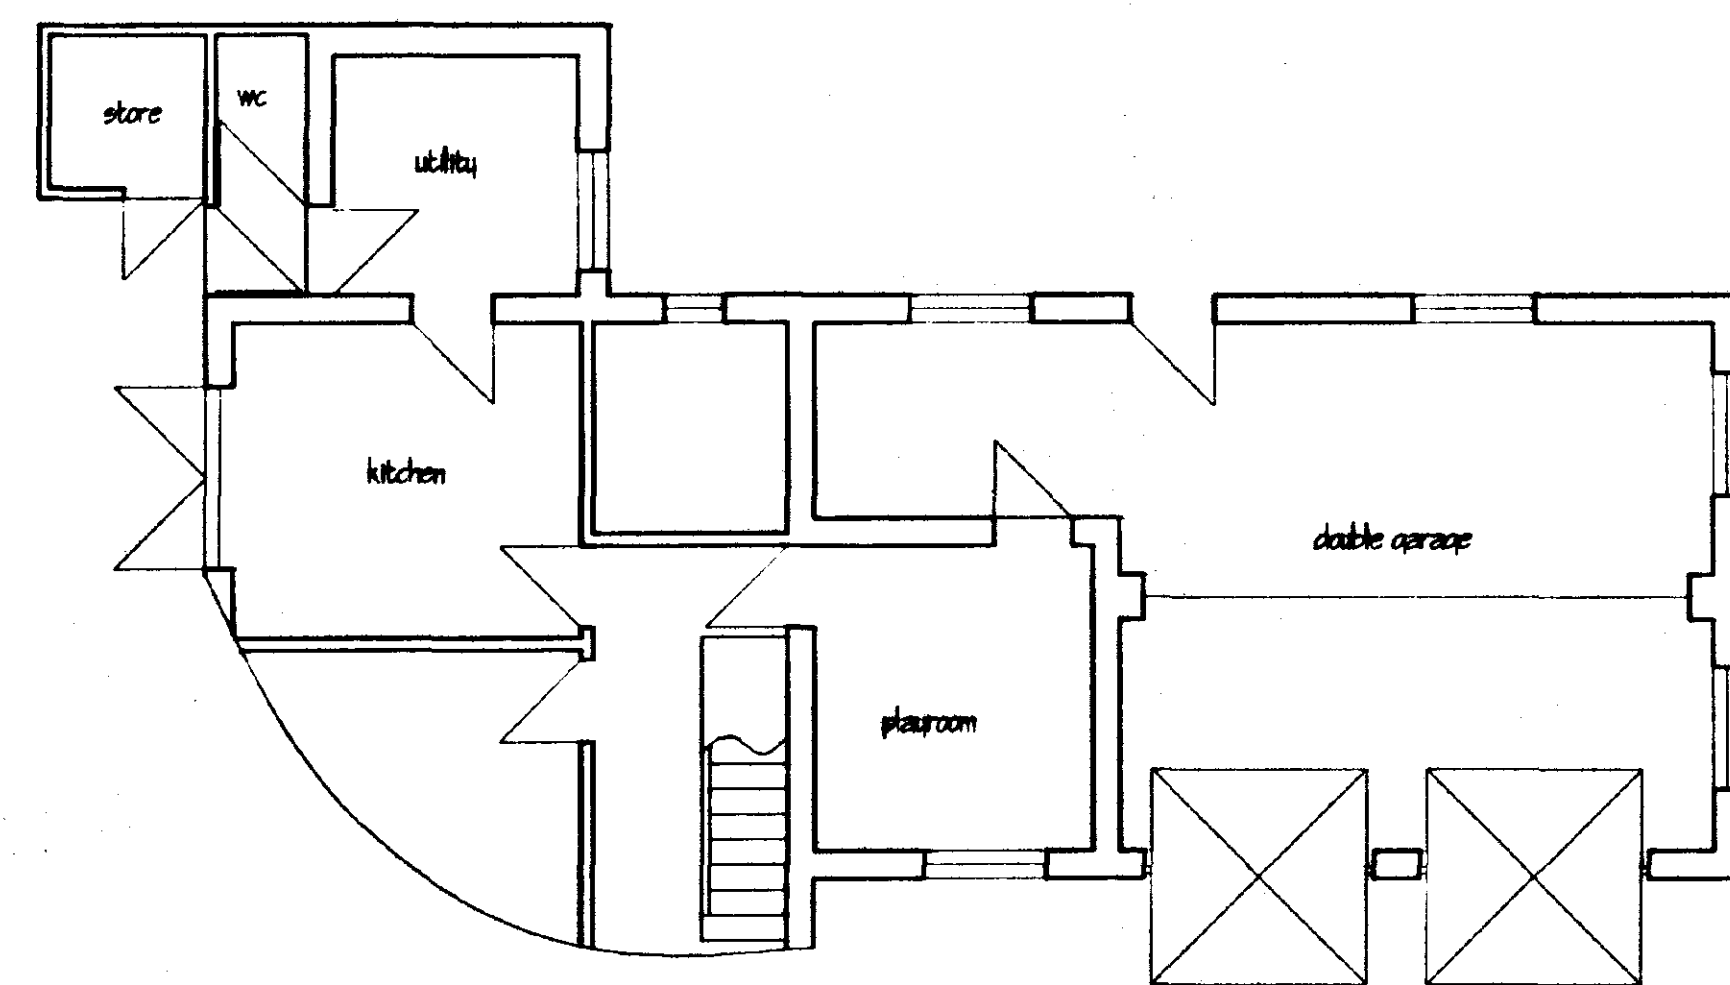

GROUND FLOOR PLAN AS EXISTING

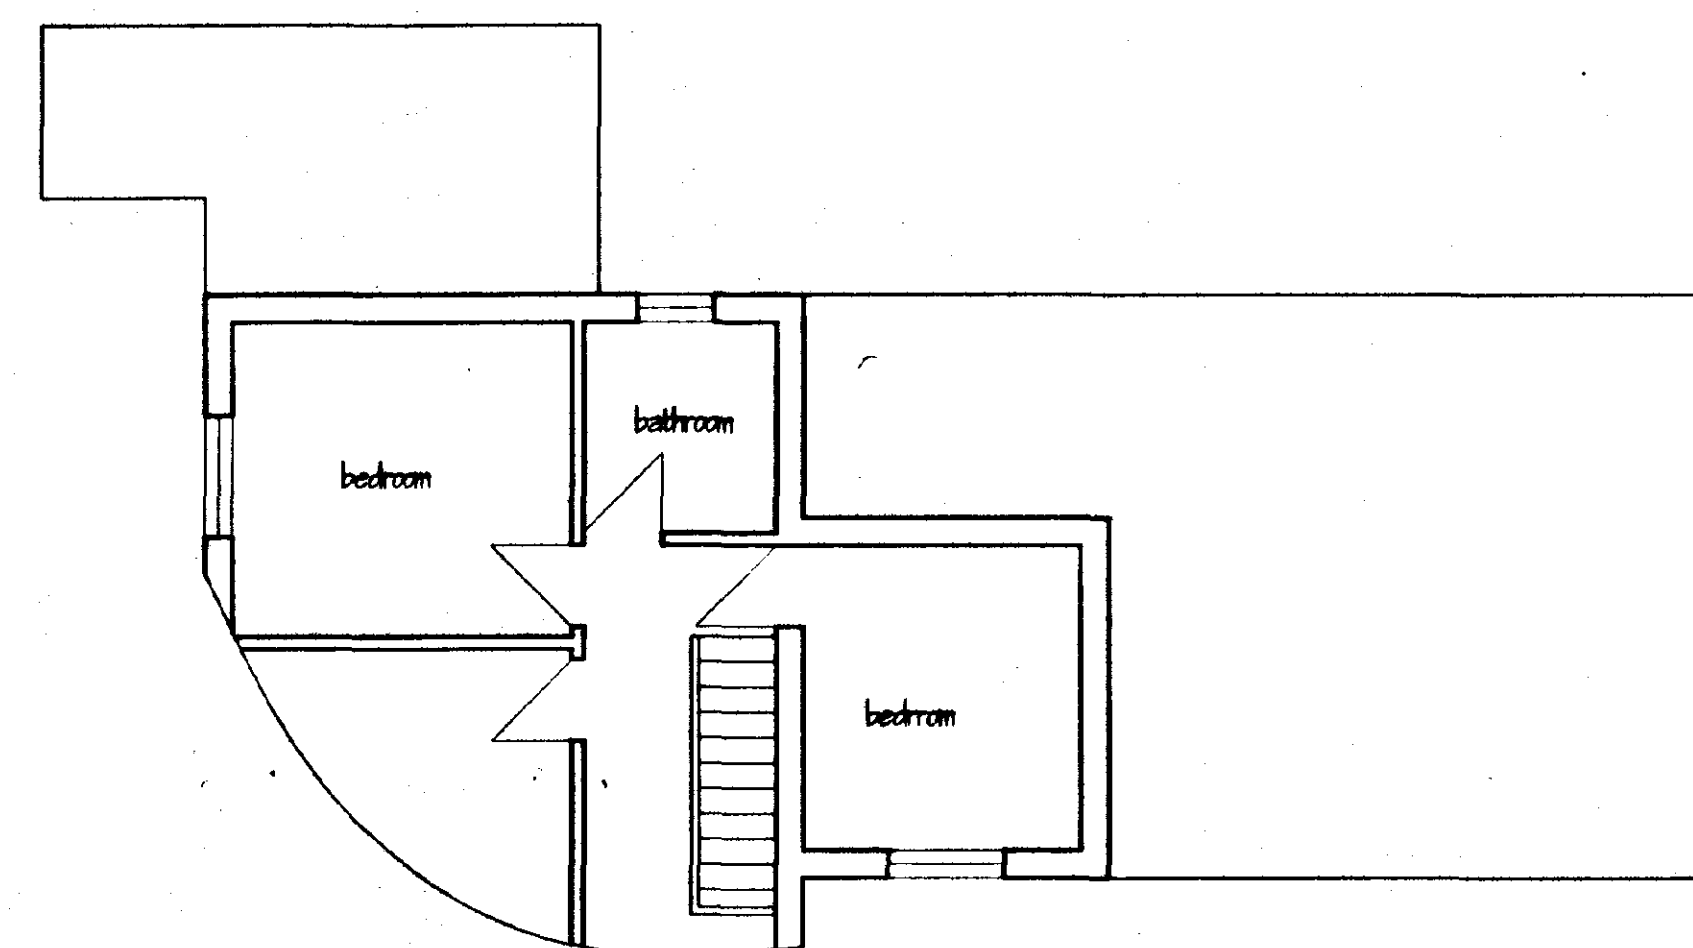

FIRST FLOOR PLAN AS EXISTING

DETERMINED
PLAN

SOUTH HAVING AND DG
HOUSING
29 JUN 2000
Ref: 0824/00

ref.	revision	date

G. R. MERCHANT IENG AMICE FIWO ARCHITECTURAL, STRUCTURAL AND LAND DRAINAGE CONSULTANTS Unit 4, Wrights News 12A Park Road, Holbeach, Spalding, Lincs. PE12 7EX Tel: 01408 480900 Fax: 01408 435744 E-Mail: G. R. Merchant @ Merchant. FS. Co. UK	
Project PROPOSED EXTENSIONS AND ALTERATIONS THE OLD POST OFFICE HURN BANK HOLBEACH HURN	
Client MR AND MRS D HART	
Drawing PLANS AND ELEVATIONS	
Job Ref. 011/00	Drawing No. 01
Date JUNE 2000	Drawn J.P.W.
Scales 1/75 1/100	
DO NOT SCALE FROM THIS DRAWING This drawing is copyright and may not be altered, traced, photographed or used for any other purpose other than that for which it is issued. The Client/Contractor is to check all dimensions on site and report any discrepancies to the Architect. No details shown on this drawing including foundations are based upon lifted site conditions related to the area. No responsibility can be accepted for abnormal conditions which may be discovered during construction unless reported to the Architect so that design amendments may be considered. Site soil surveys are recommended in respect of foundations to establish specific site conditions before foundation work is undertaken.	