




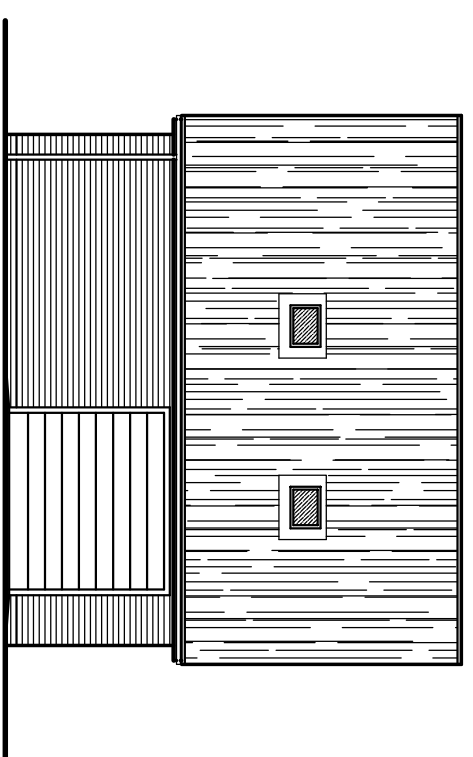


FRONT ELEVATION

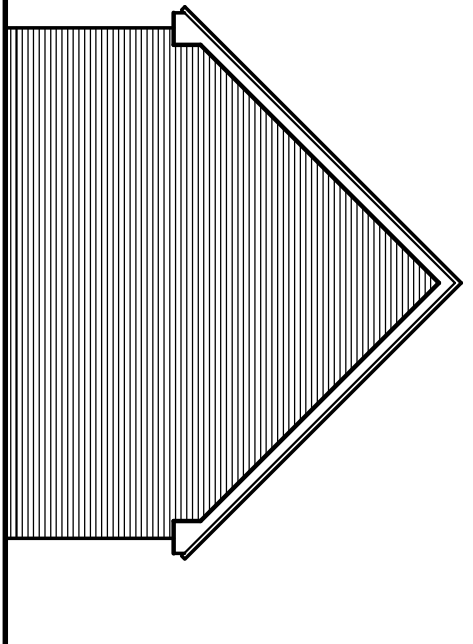


SIDE ELEVATION

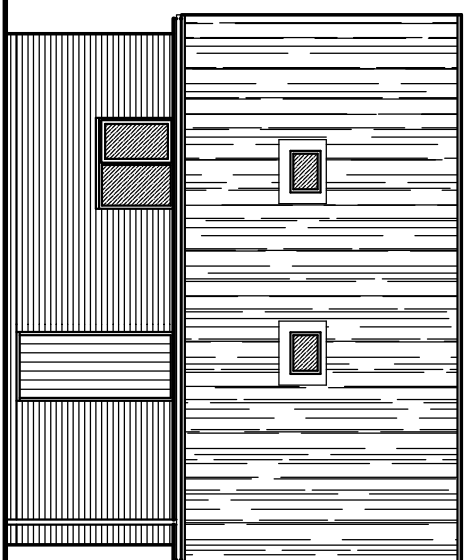


## REAR ELEVATION

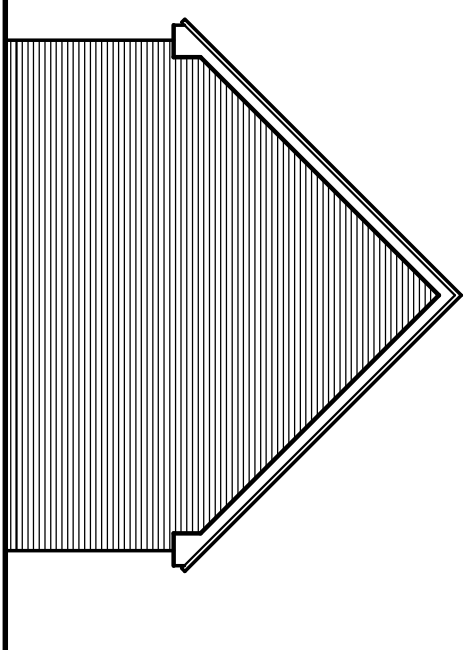


SIDE ELEVATION

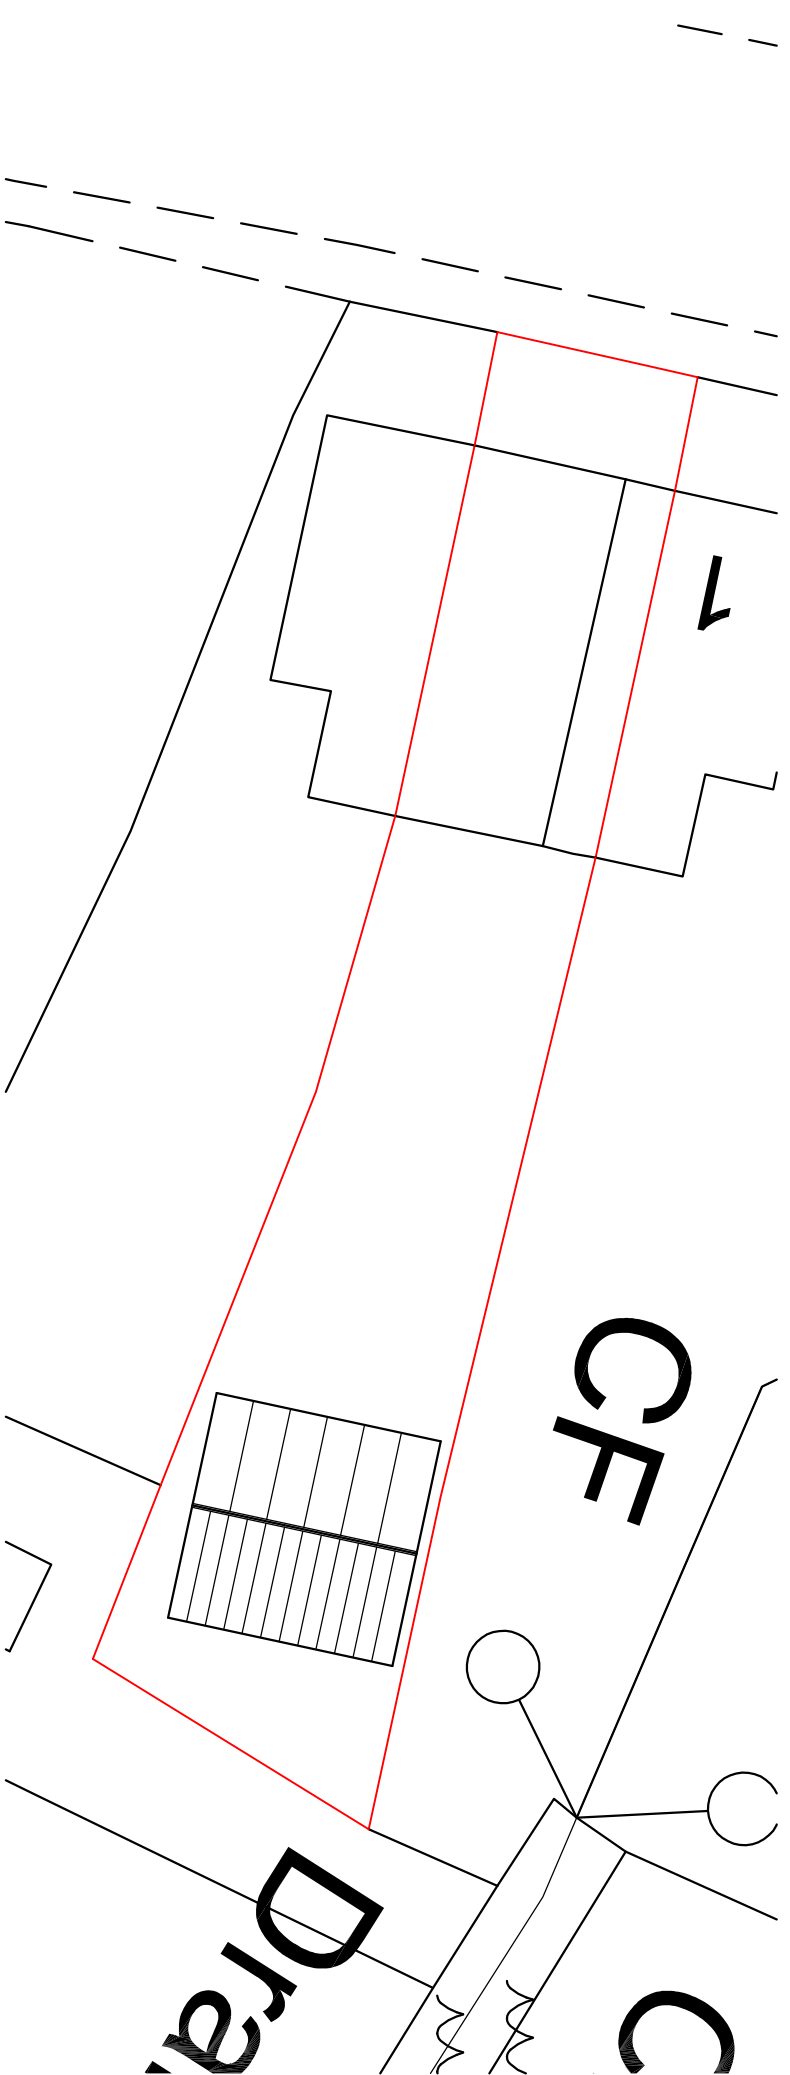


BLOCK PLAN 1:200

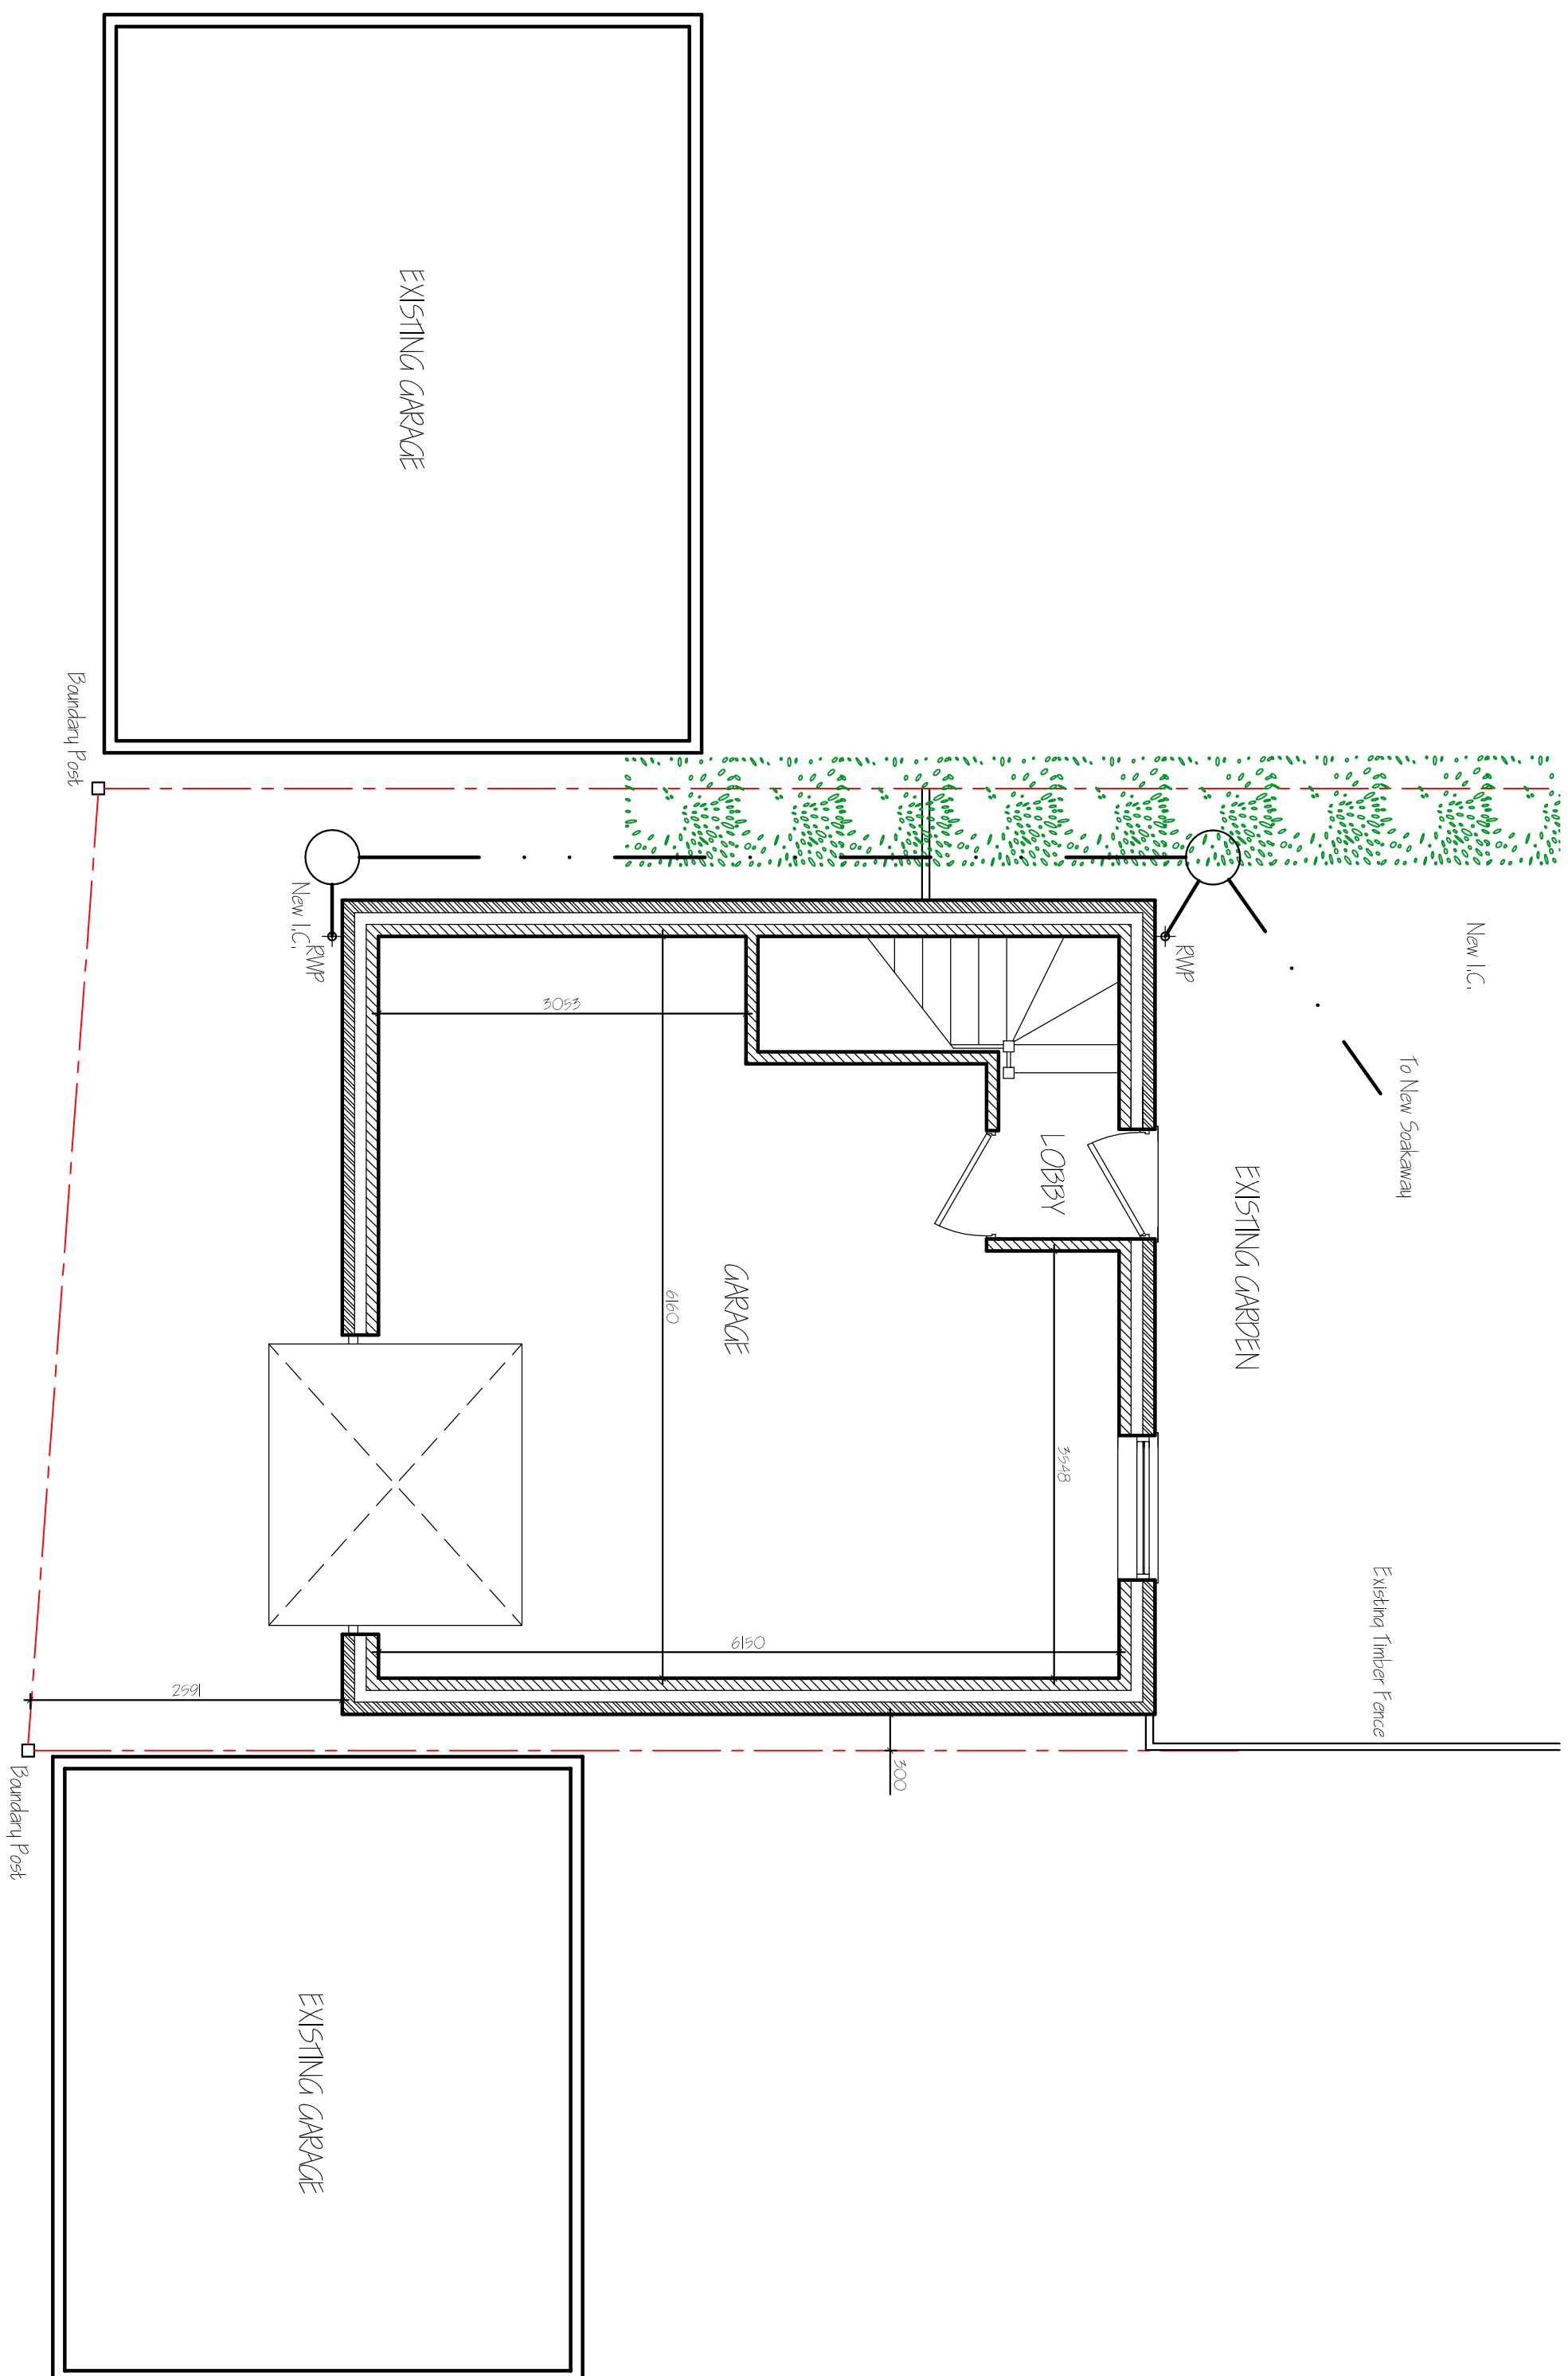

## EXISTING RIGHT OF WAY

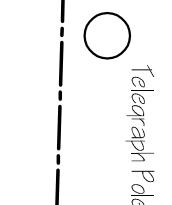

Existing Boundary Fence

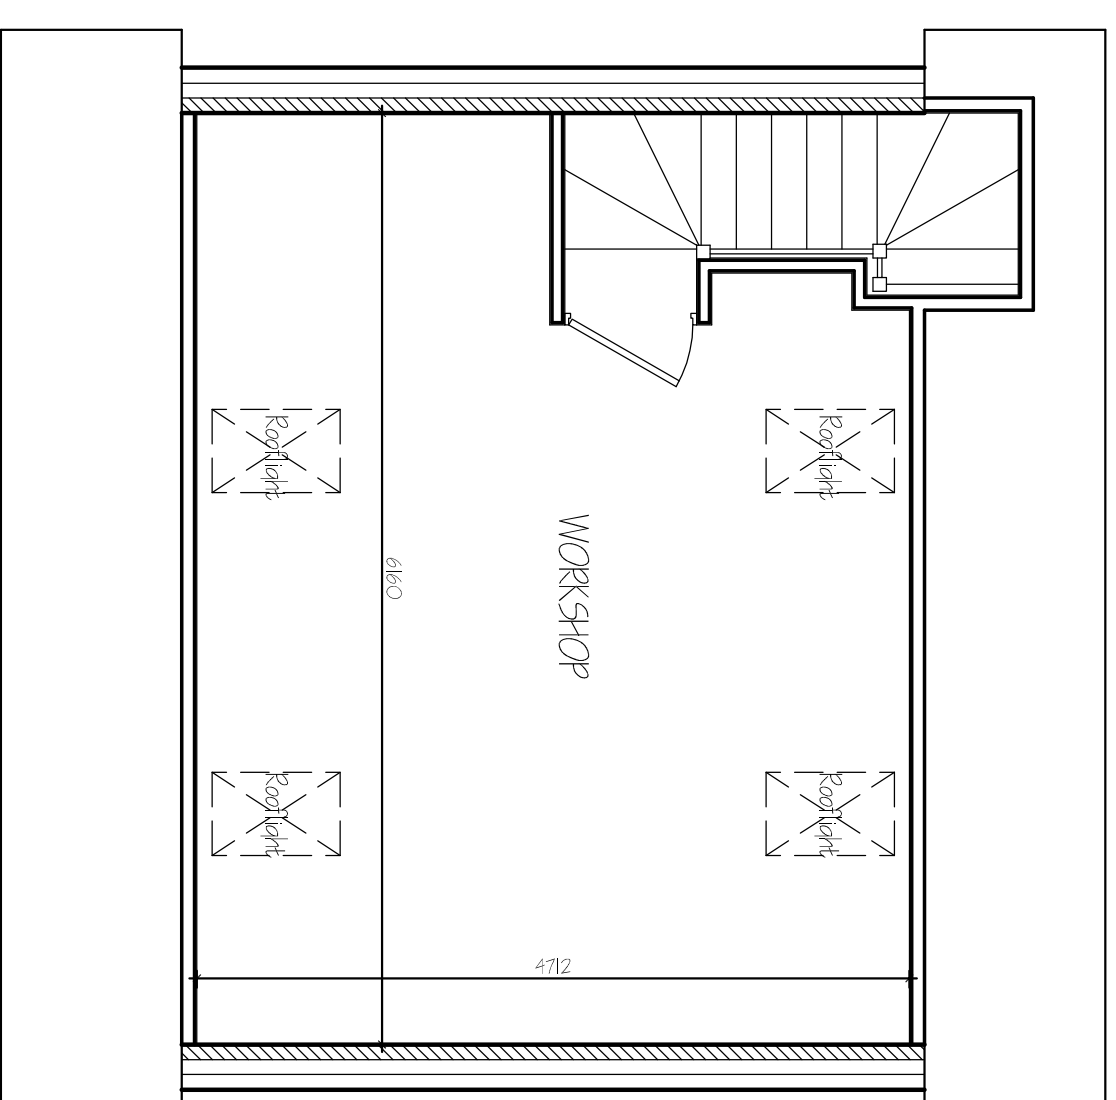

# FIRST FLOOR PLAN

[illegible]

**G. R. MERCHANT LTD.**  
1.ENG AMICE FIMO

**ARCHITECTURAL, STRUCTURAL  
AND LAND DRAINAGE  
CONSULTANTS**

4 Windy's Nests  
12A Park Road, Holbeach,  
Spalding, Lincs. PE12 7TE  
Tel: 01406 460800  
Fax: 01406 425744  
E-Mail: [gr.merchant@btconnect.com](mailto:gr.merchant@btconnect.com)



**Project**  
NEW GARAGE  
3 FEN ROAD  
HOLBEACH  
SPALDING, Lincs. PE12 8QA

MR &amp; MRS S KINGSLEY-POOLE

Drawing  
FLOOR PLANS - PROPOSED  
ELEVATIONS - PROPOSED  
BLOCK PLAN

|          |             |
|----------|-------------|
| Job Ref. | Drawing No. |
| 2859-15  | 02A         |

|           |     |
|-----------|-----|
| ALLG 2015 | SLB |
|-----------|-----|

1.50 1.100 (in place other et al)

**DO NOT SCALE FROM THIS DRAWING**

The drawing is a stylized line drawing of a man's face, looking slightly to the right. He has short, dark hair and is wearing a dark suit jacket over a light-colored shirt and a dark tie. The drawing is composed of simple black lines on a white background. The man's expression is neutral. The drawing is positioned in the upper right corner of the page.