




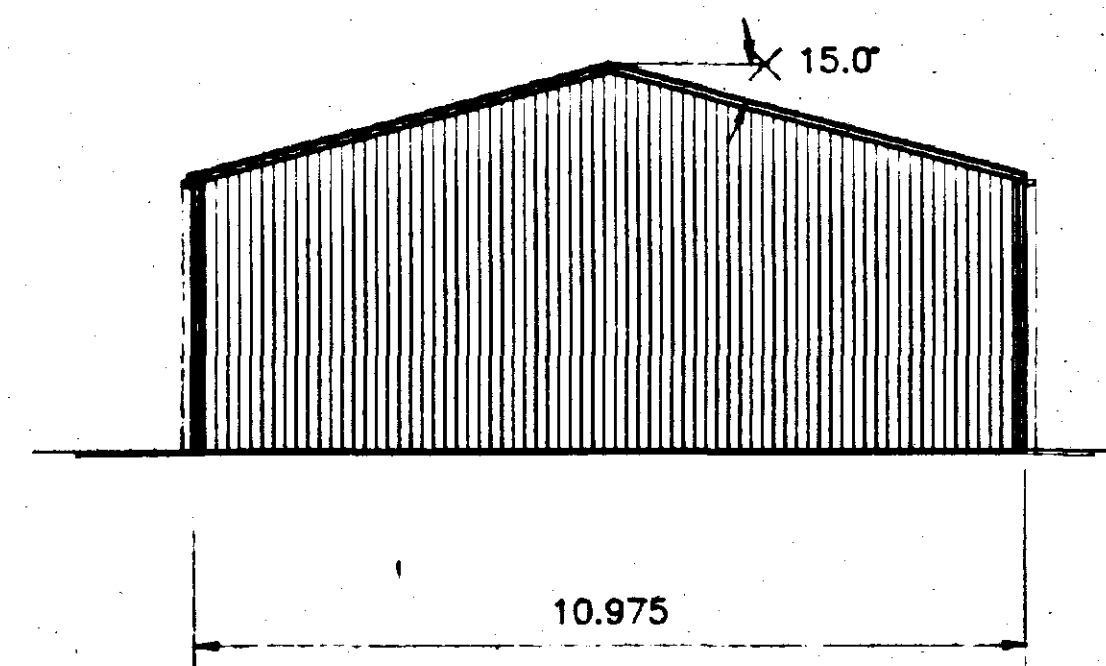


EAST ELEVATION

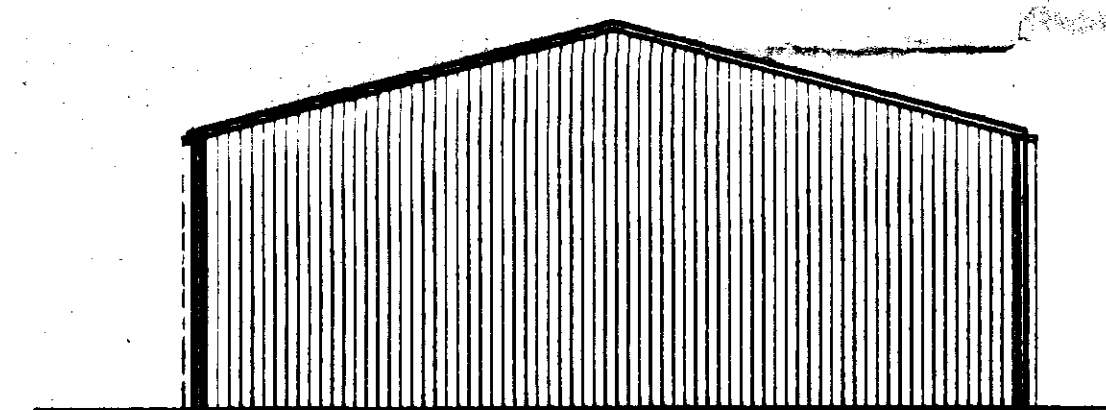

WEST ELEVATION

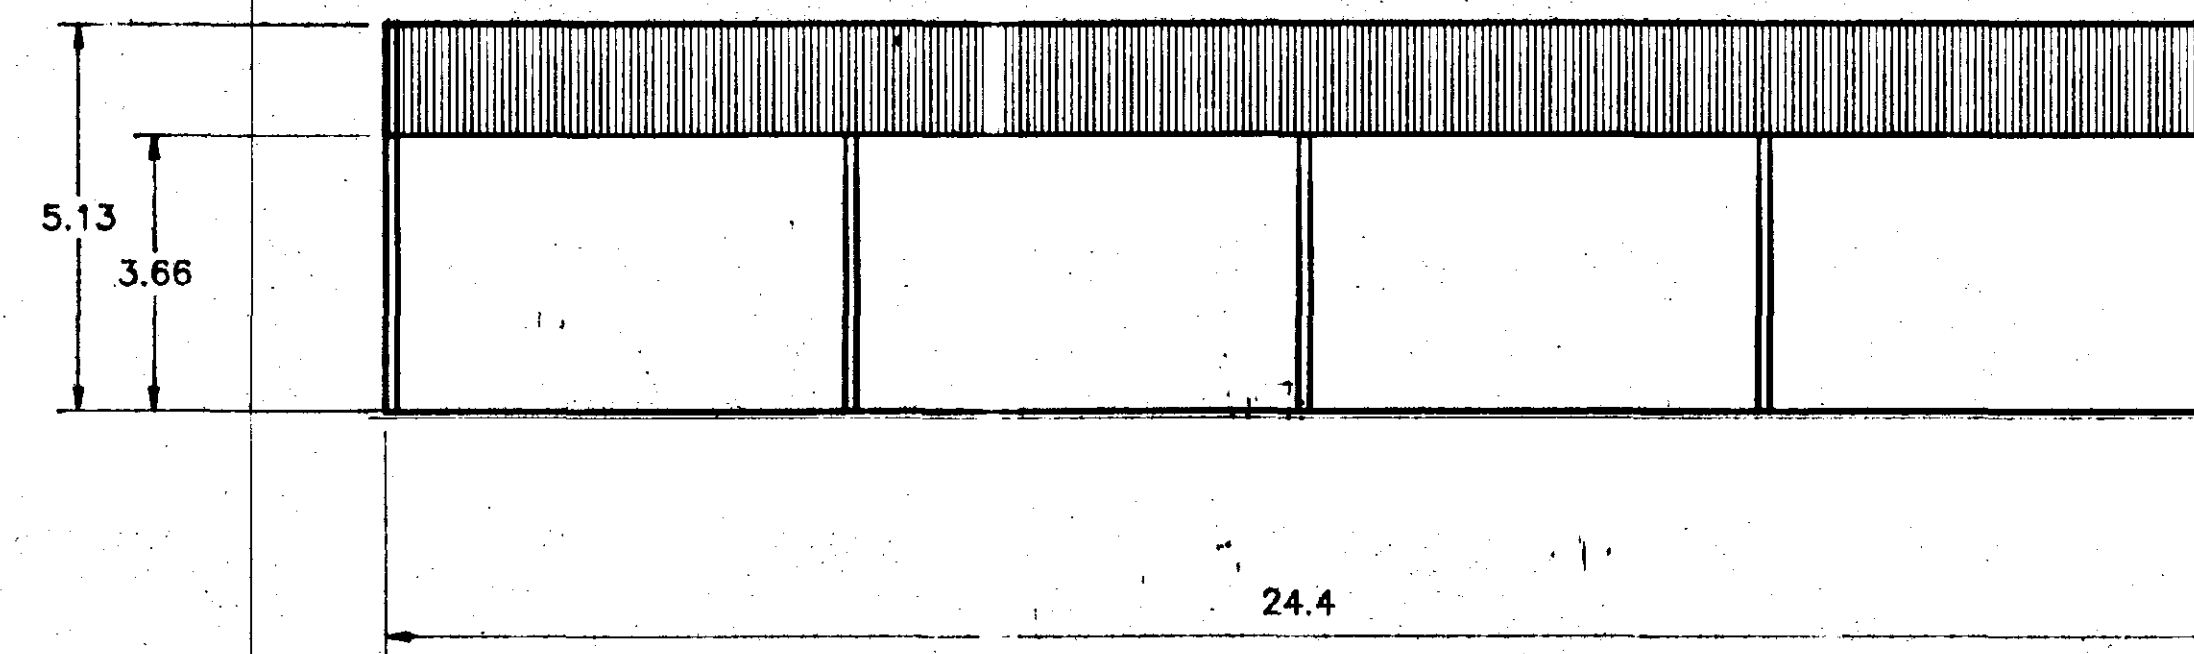

SOUTH ELEVATION

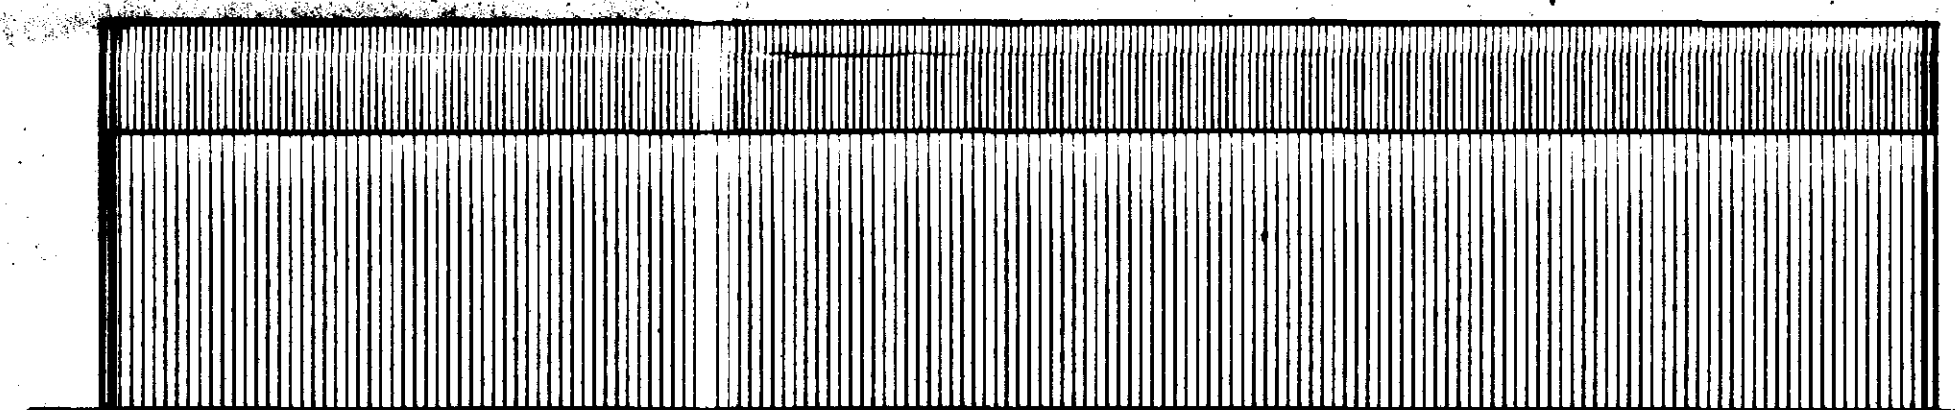

NORTH ELEVATION

NOTES

CONSTRUCTION
Concrete foundations to BS5502 Class 2
Wooden roof trusses

SIDE CLADDING
Natural colour fibre cement, 'Big Six' profile
sheeting.

ROOF CLADDING
Natural colour, fibre cement, 'Big Six' profile
sheets

RAIN WATER GOODS
To match cladding

FLOOR
Power floated concrete.

SOUTH HOLLAND DC
HOUSING & PLANNING
- 5 SEP 1996
Ref: 0829/76

revisions

ORIGINAL	19/07/96

DETERMINED
PLAN

for the
GEORGE THOMPSON FARMS
Grave Farm
Holbeach Hum
Spalding, Lincs

drawing title
Replacement Machinery
& Implement Shed

drawing number
GTF02-02

scale 1=100	drawn FGW
----------------	--------------

ADAS


ADAS Lincoln
Ceres House
2, Searby Road
Lincoln. LN2 4DW
Tel. 01522 535151



Superplan...

A4 Extract - 2

Site-centred

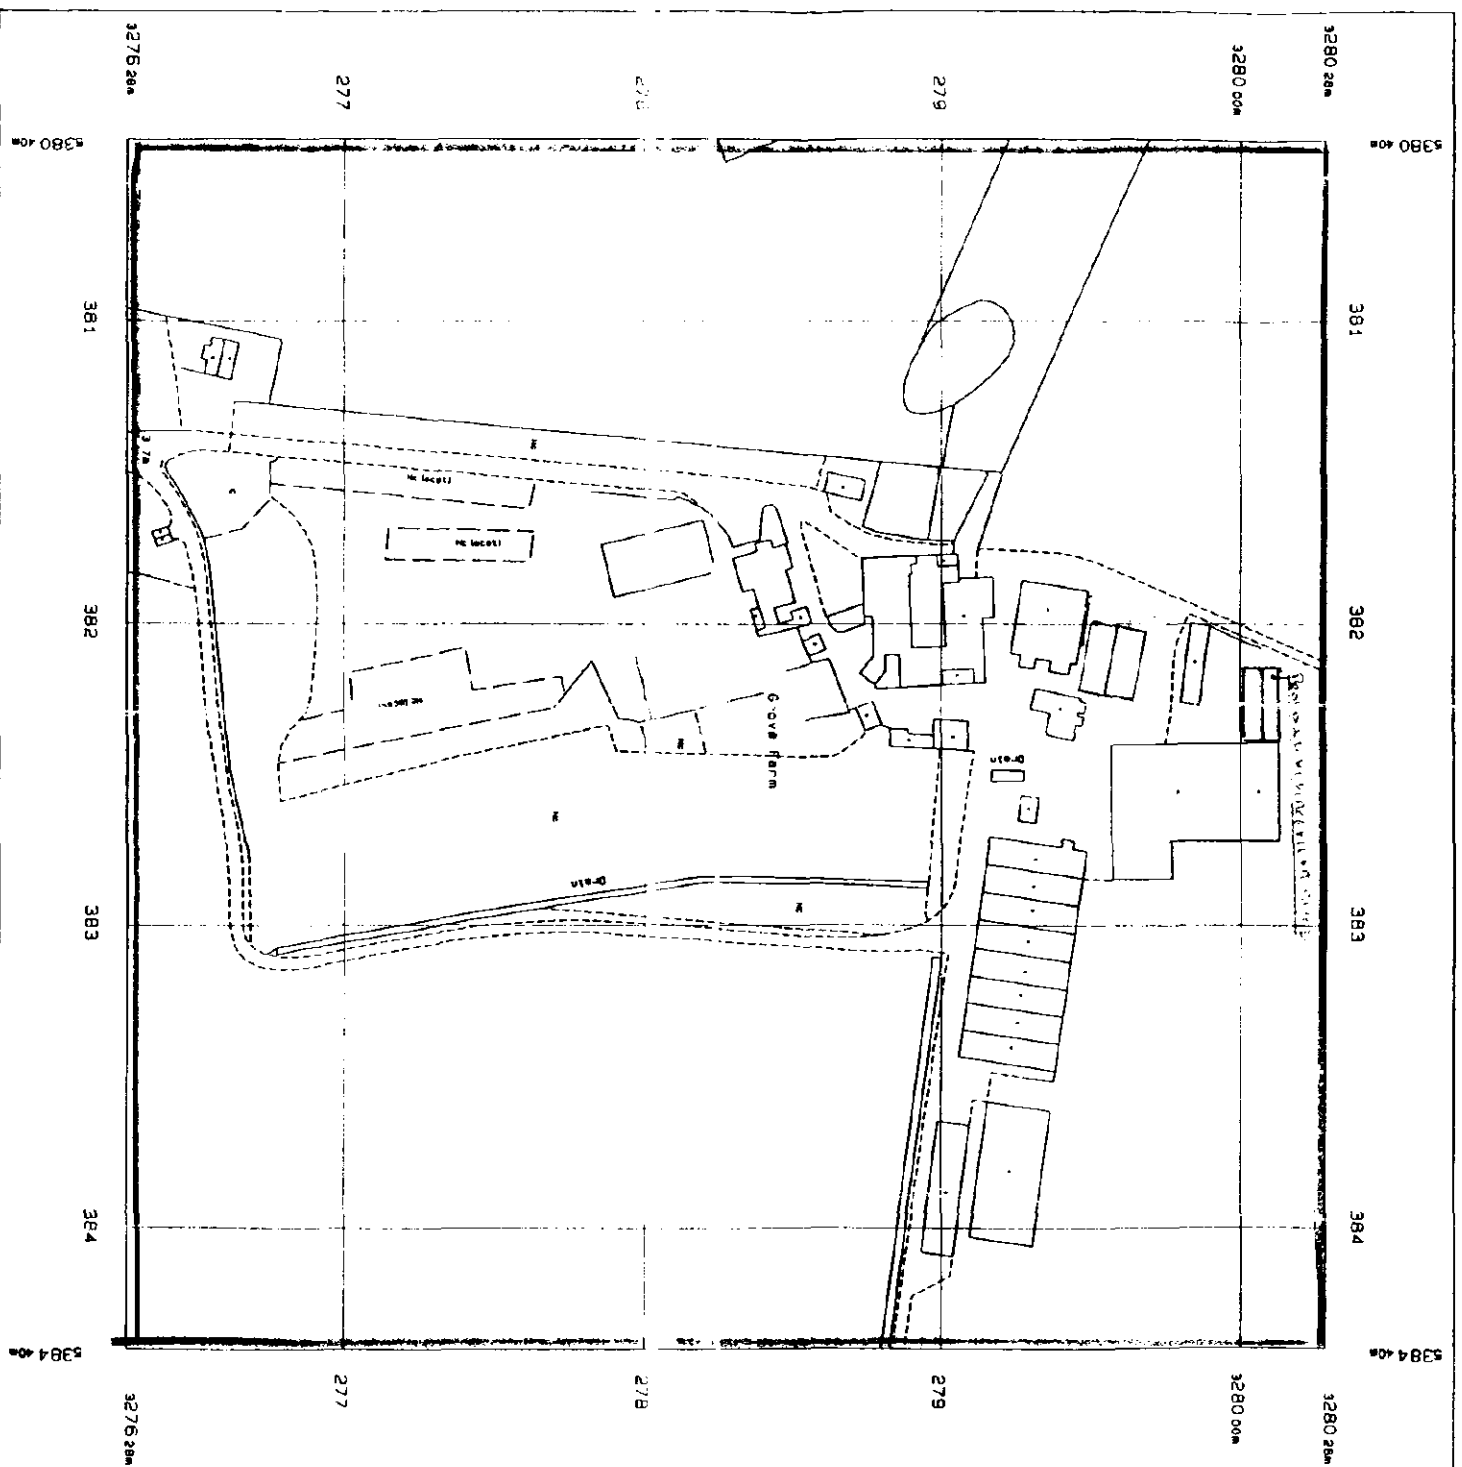

Plotted 27 Jun 1996 from Ordnance Survey digital data and incorporating surveyed revision available at this date. © Crown Copyright 1996.
Reproduction in whole or in part is prohibited without the prior permission of Ordnance Survey.
Superplan plots are sold subject to Ordnance Survey Terms & Conditions of Sale, available on request.

Scale 1:2500

National Grid sheet reference at centre of this Superplan: TF3827

This Superplan plot does not contain all recorded map information.

HOLLAND DC
PLANNING & DESIGN
- 3 SEP 1996
Ref. 0829/76

DEFINITION
DRAWING

Plot Centre Coordinates: 538240 327828
Supplied by: Dillons, Nottingham
Plot Serial Number: 00367