

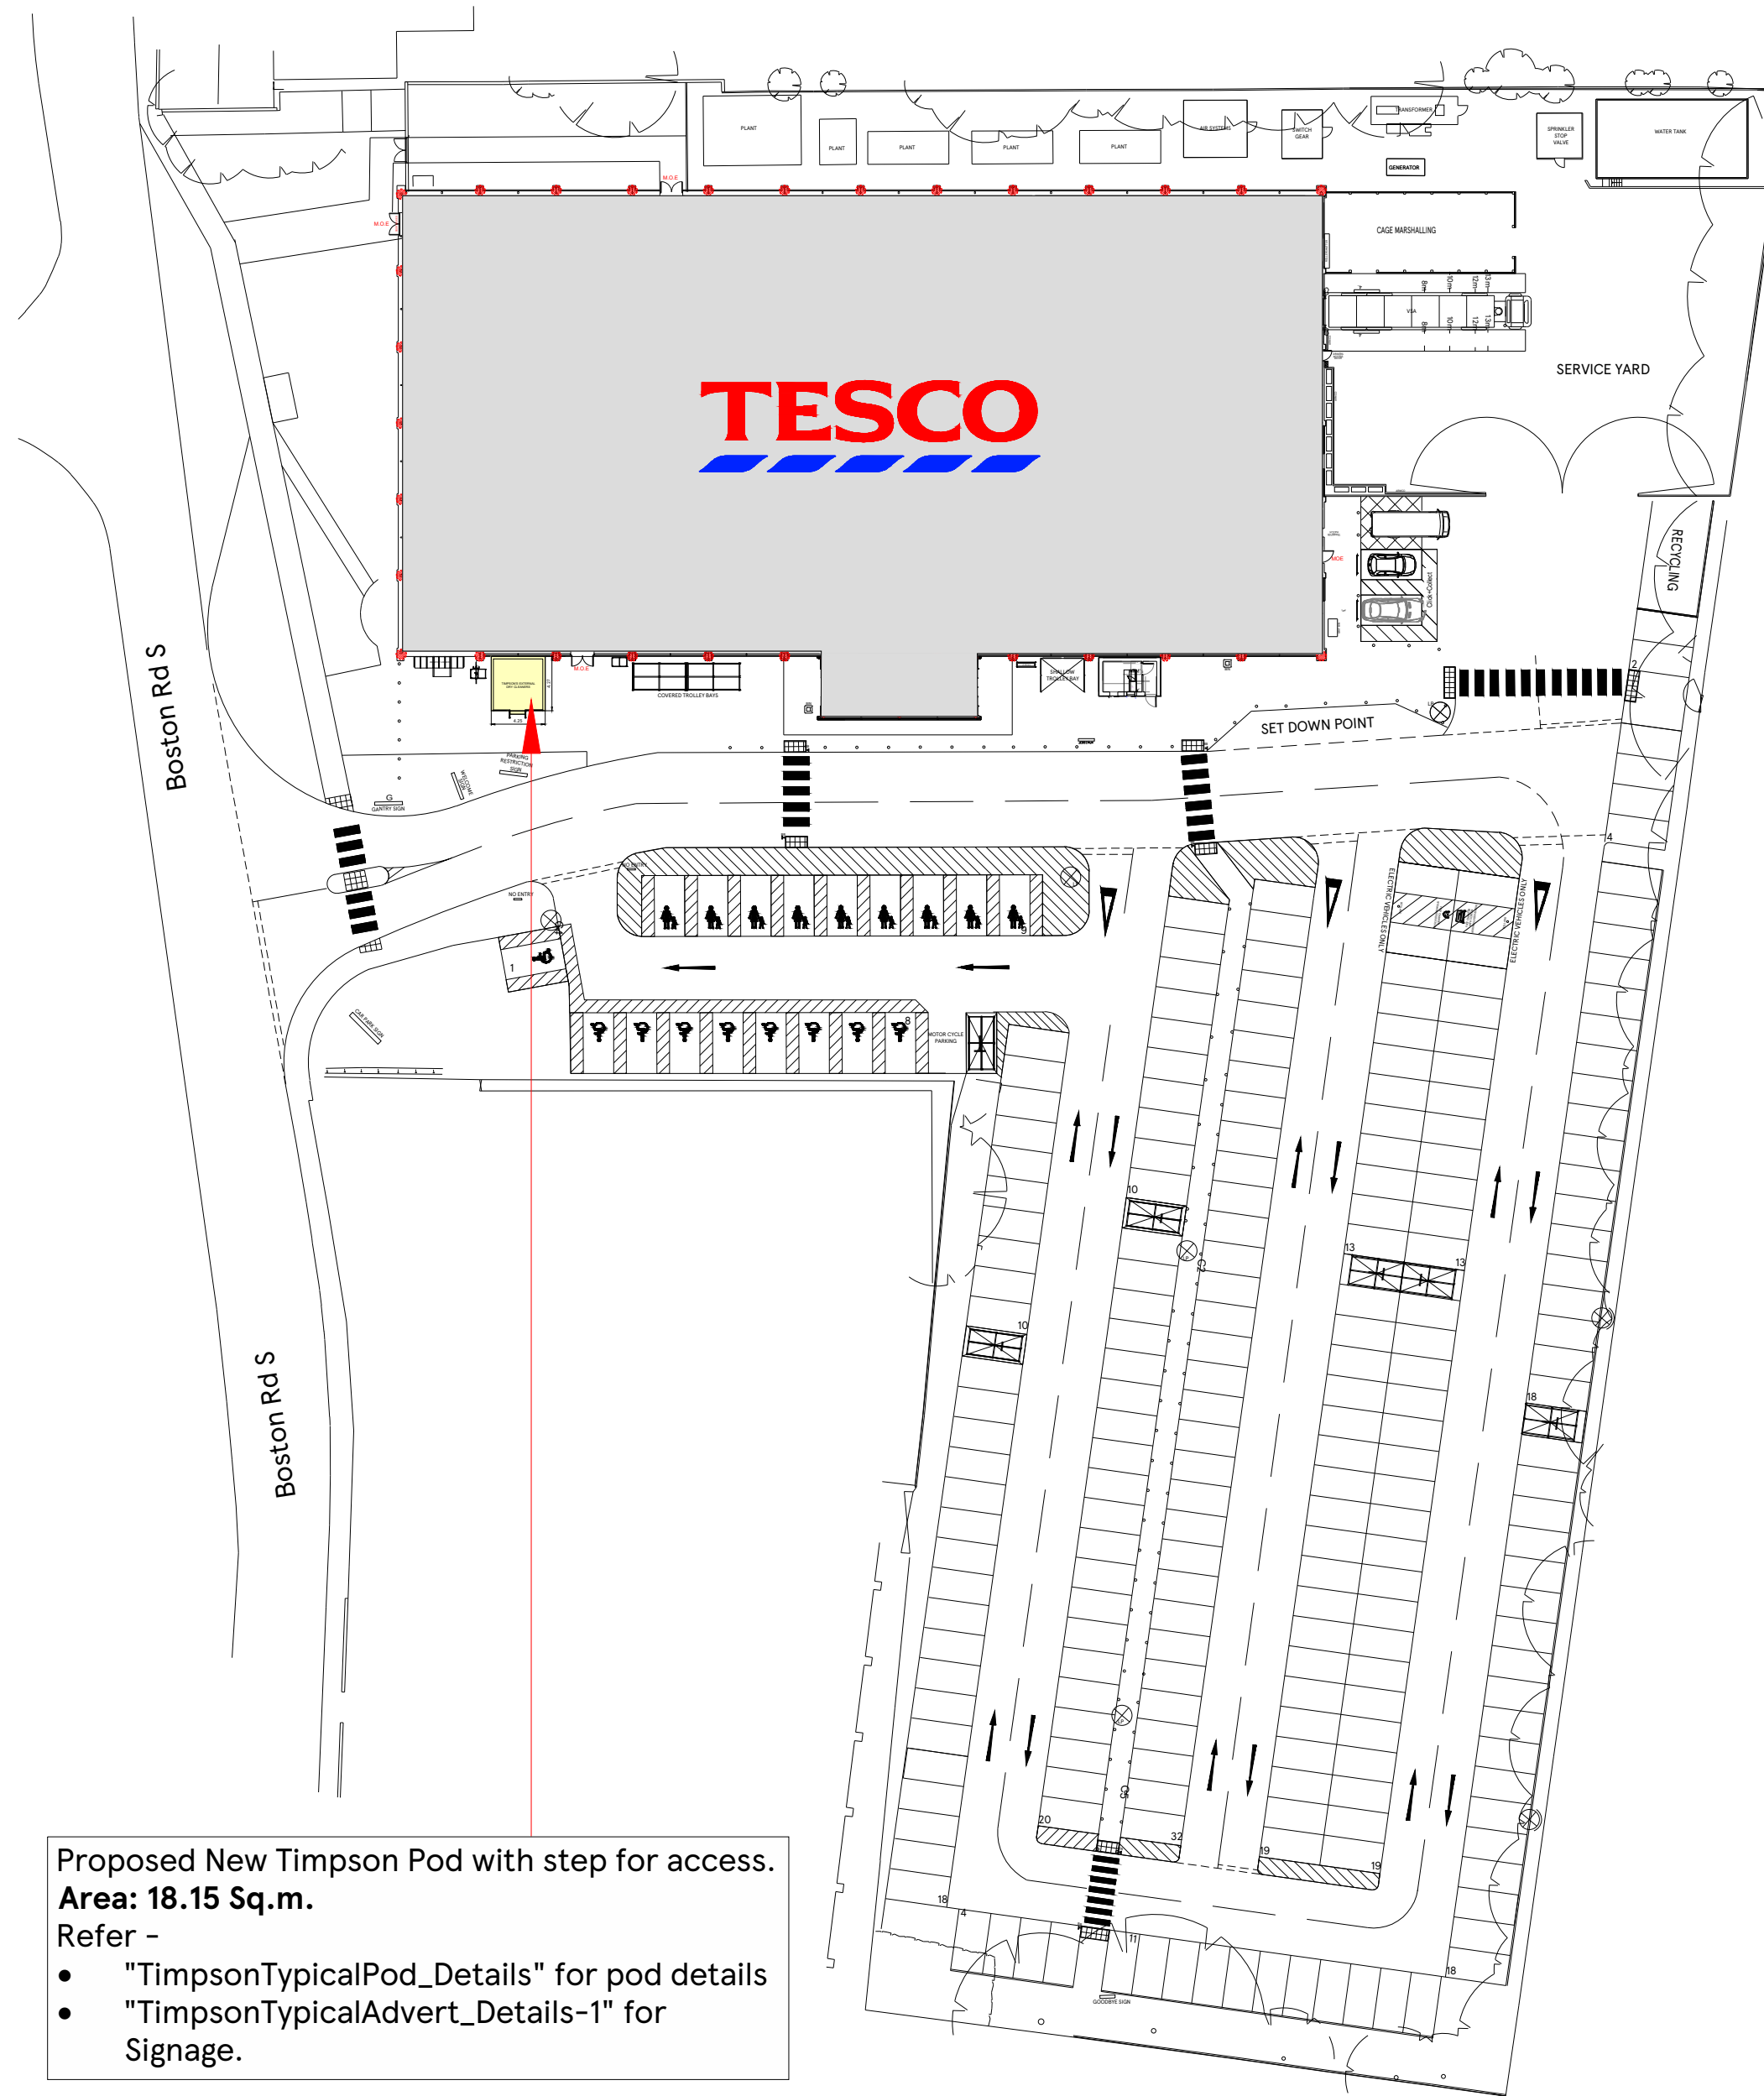


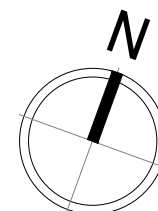

Proposed New Timpson Pod with step for access.
Area: 18.15 Sq.m.
Refer -
• "TimpsonTypicalPod_Details" for pod details
• "TimpsonTypicalAdvert_Details-1" for Signage.

SCALE BAR

 

DRAWING NO
02_2698_02C

SCALE
1:500@A2

DATE
12.02.2025

CHECKED BY

DRAWN BY
MOHAMMED AFLAH K H

STORE TYPE
SUPERSTORE

STORE NAME
SPALDING HOLBEACH

CONTENT
PROPOSED SITE PLAN_POD

TESCO
FEASIBILITY PLANNING
STORE PLANNING DEPARTMENT
PROPERTY SERVICES
HIGHWOODS BUILDING, KESTREAL WAY
WELWYN GARDEN CITY, HERTFORDSHIRE, AL7 1GB UK
TELEPHONE : 01707 395150
THE COPYRIGHT AND ALL OTHER RIGHTS IN AND RELATING TO THIS PUBLICATION
BELONG TO AND ARE THE SOLE PROPERTY OF TESCO STORES LIMITED.
ALL RIGHTS ARE RESERVED. NEITHER THE WHOLE NOR ANY PART OF THIS
PUBLICATION MAY BE REPRODUCED OR TRANSMITTED IN ANY FORM OR BY ANY
ELECTRONIC OR MECHANICAL MEANS INCLUDING PHOTOCOPYING AND RECORDING
OR FROM ANY RETRIEVAL SYSTEM WITHOUT THE PRIOR WRITTEN LICENCE FROM THE
OWNER. ©1997 TESCO STORES LIMITED