


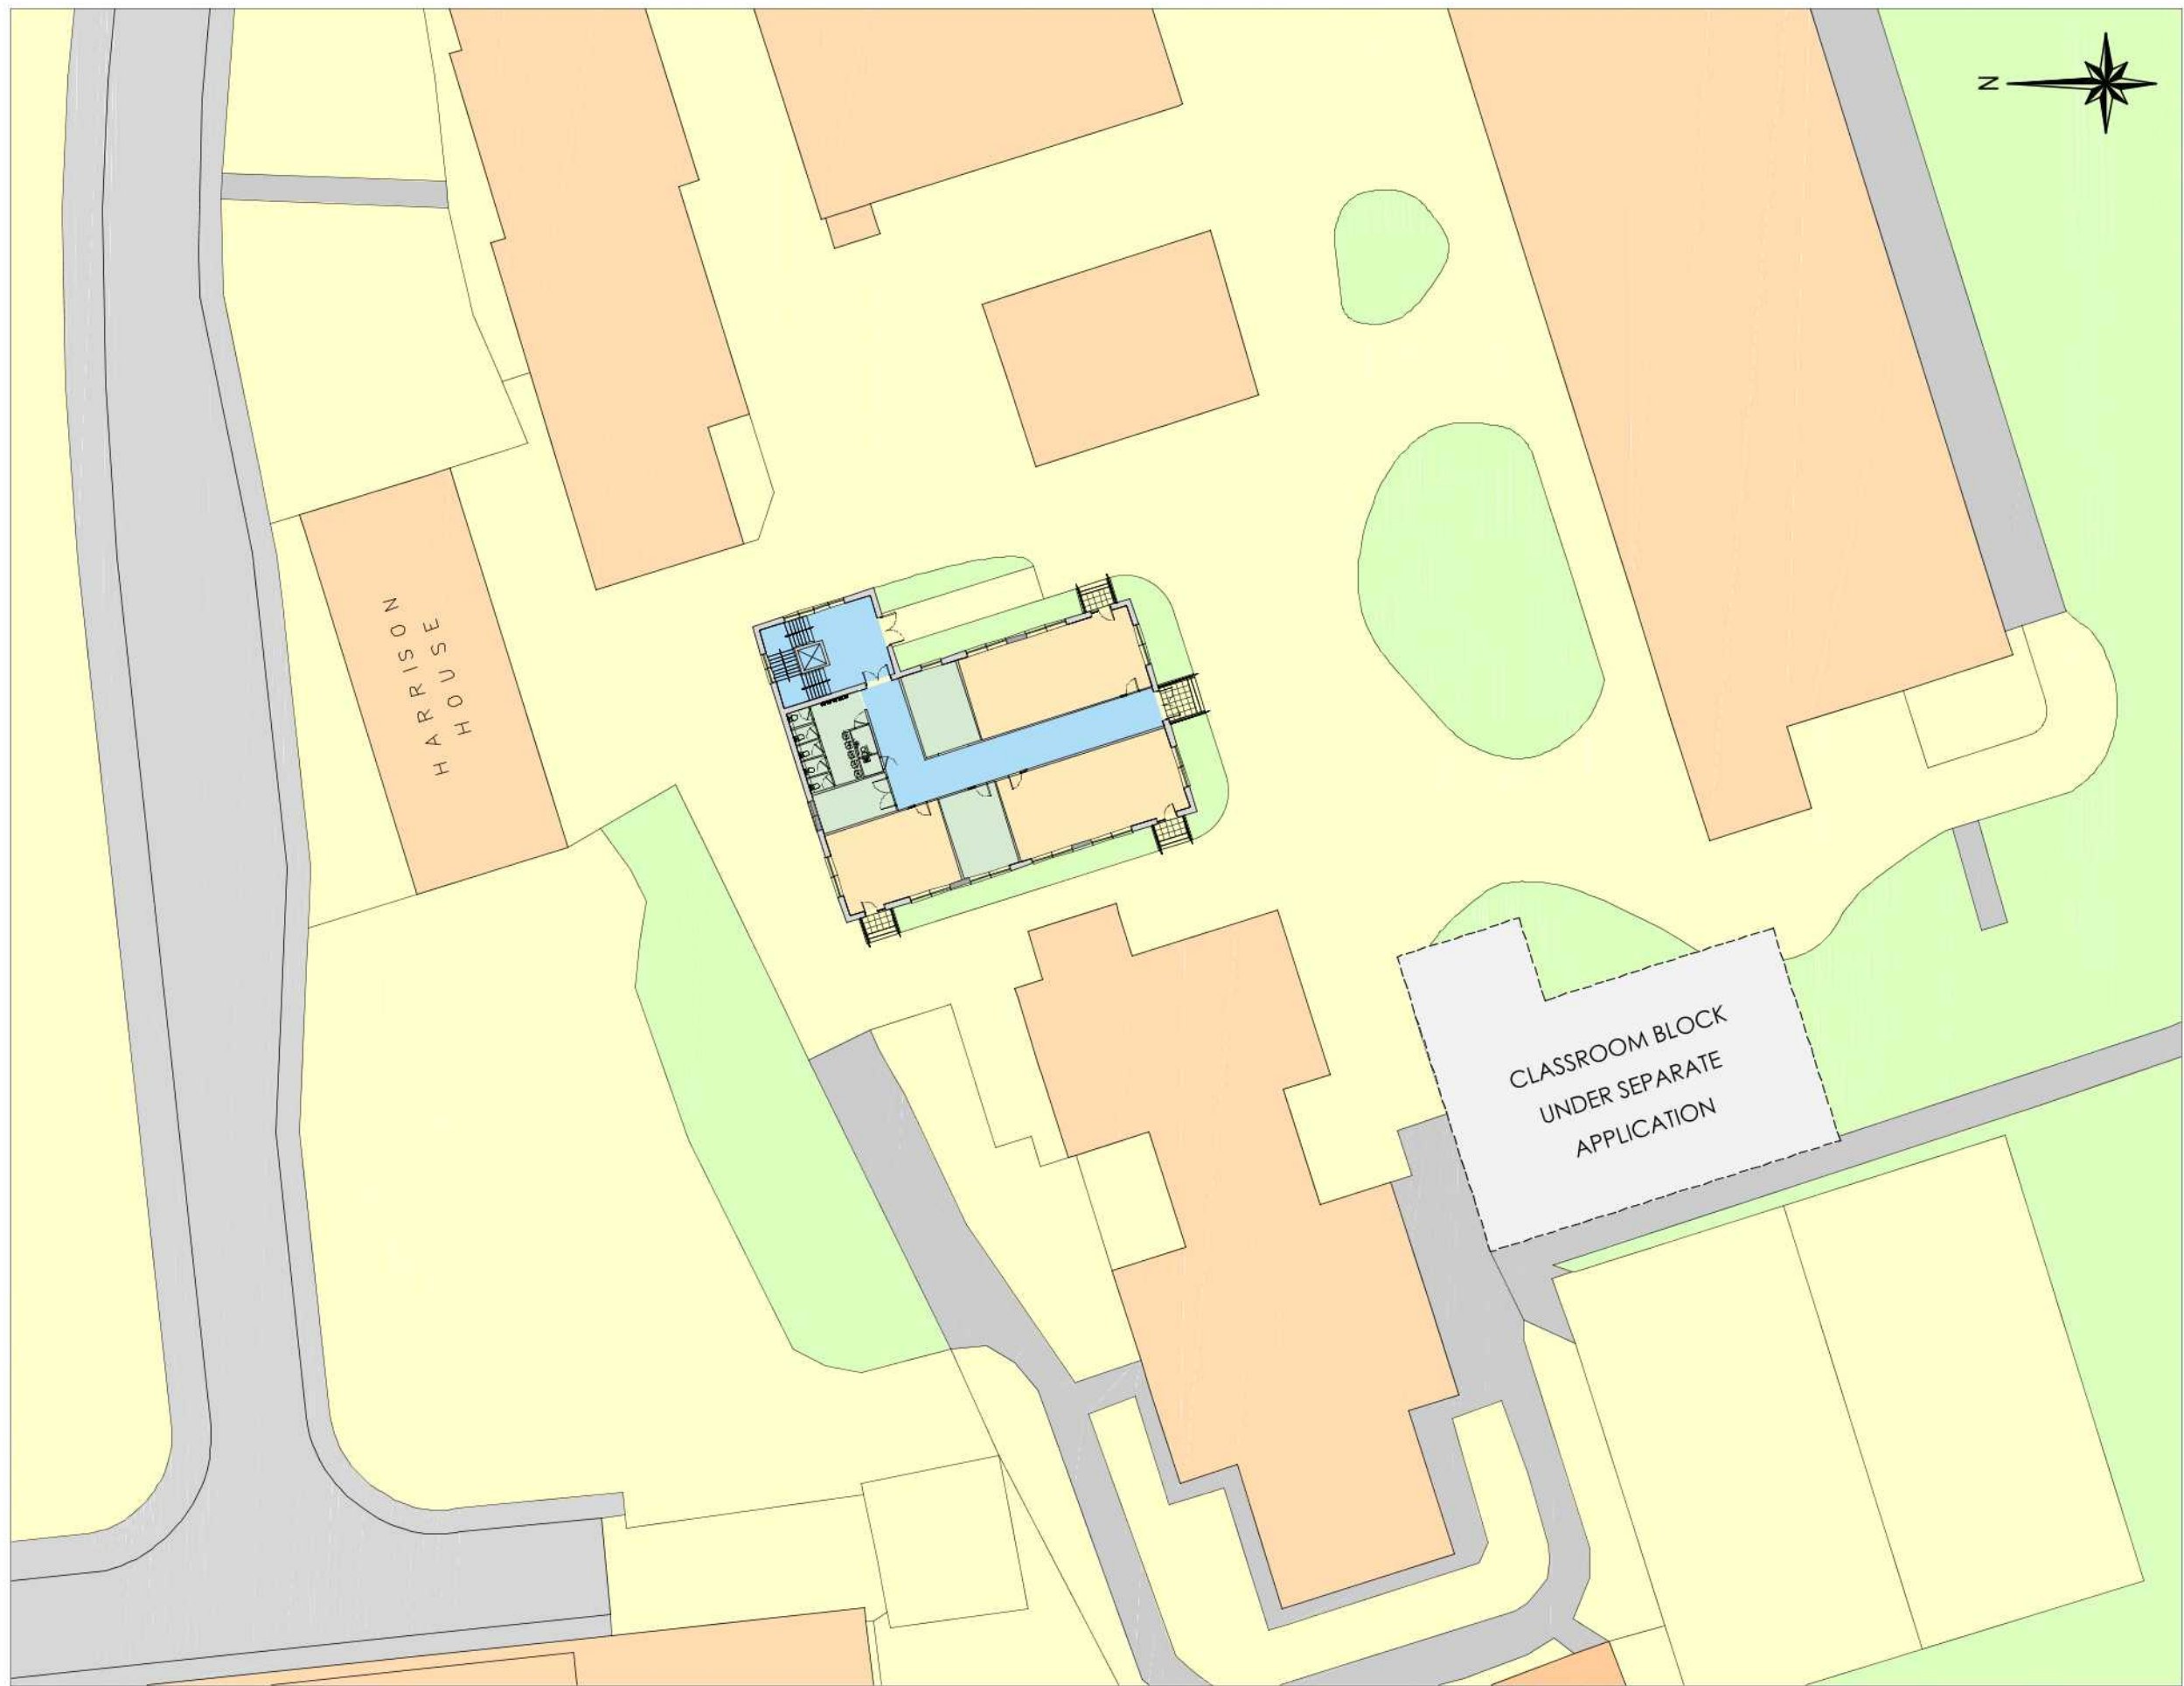

E	19.08.19	Planning Issue	SR
D	05.08.19	Position Revised	SR
C	25.07.19	Lift Moved to Stairwell	SR
B	04.07.19	Scheme Revised	SR
A	20.06.19	Scheme Revised	SR
Revision	Date	Details	Revised By

LINDUM BMS
Lindum Business Park, Station Road, North Hykeham,
Lincoln LN6 3QX
t: (01522) 500300 f: (01522) 500377
e: bms@lindumgroup.co.uk

Client
University Academy Holbeach

Project
New Classroom Block

Drawing
Proposed Site Plan

Date	June 2019	Scale	1:500
Drawn	SR	Checked	Size A3

Status
PLANNING

Drawing No.	Revision
31468 425 23	E

Proposed Site Plan
University Academy Holbeach, New Classroom Block