




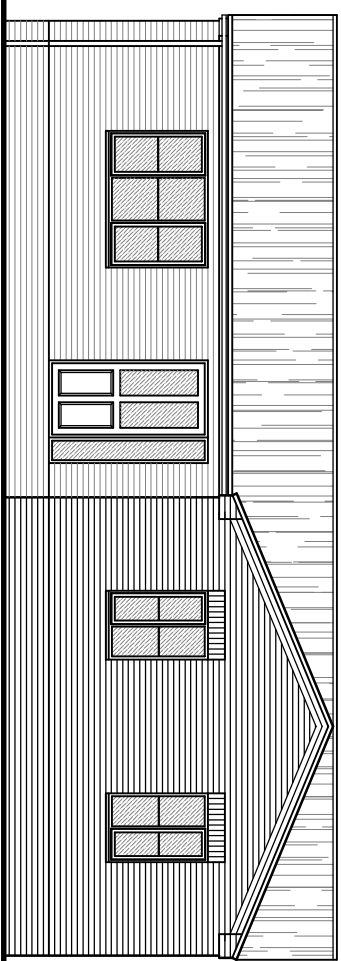


FRONT ELEVATION (SOUTH-WEST)

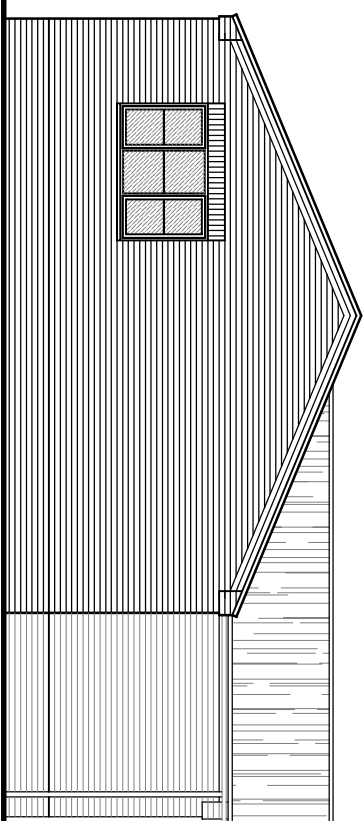


SIDE ELEVATION (NORTH-WEST)

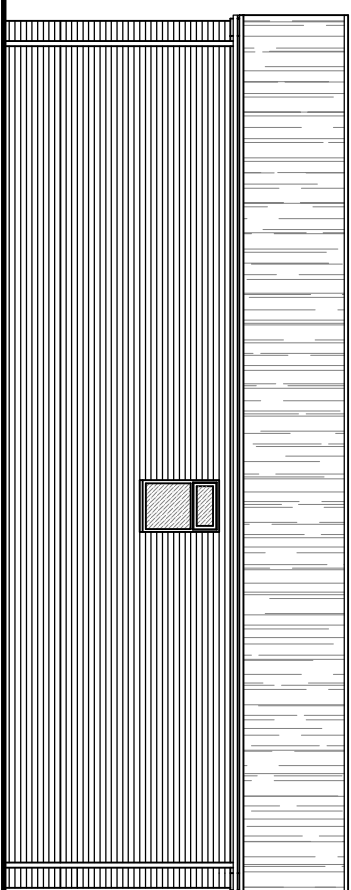


REAR ELEVATION (NORTH-EAST)

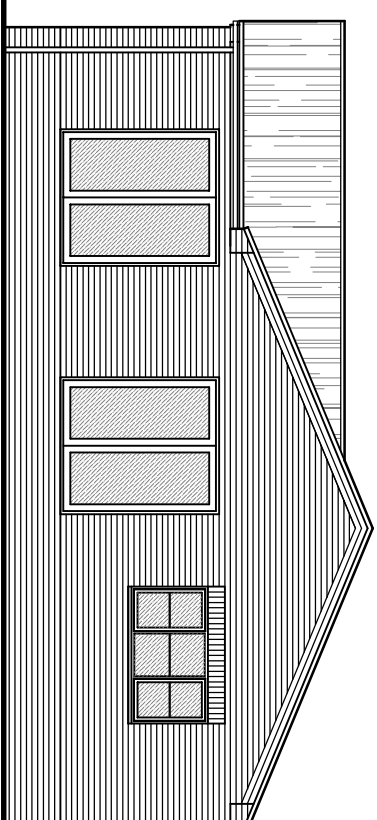

SIDE ELEVATION (SOUTH-EAST)

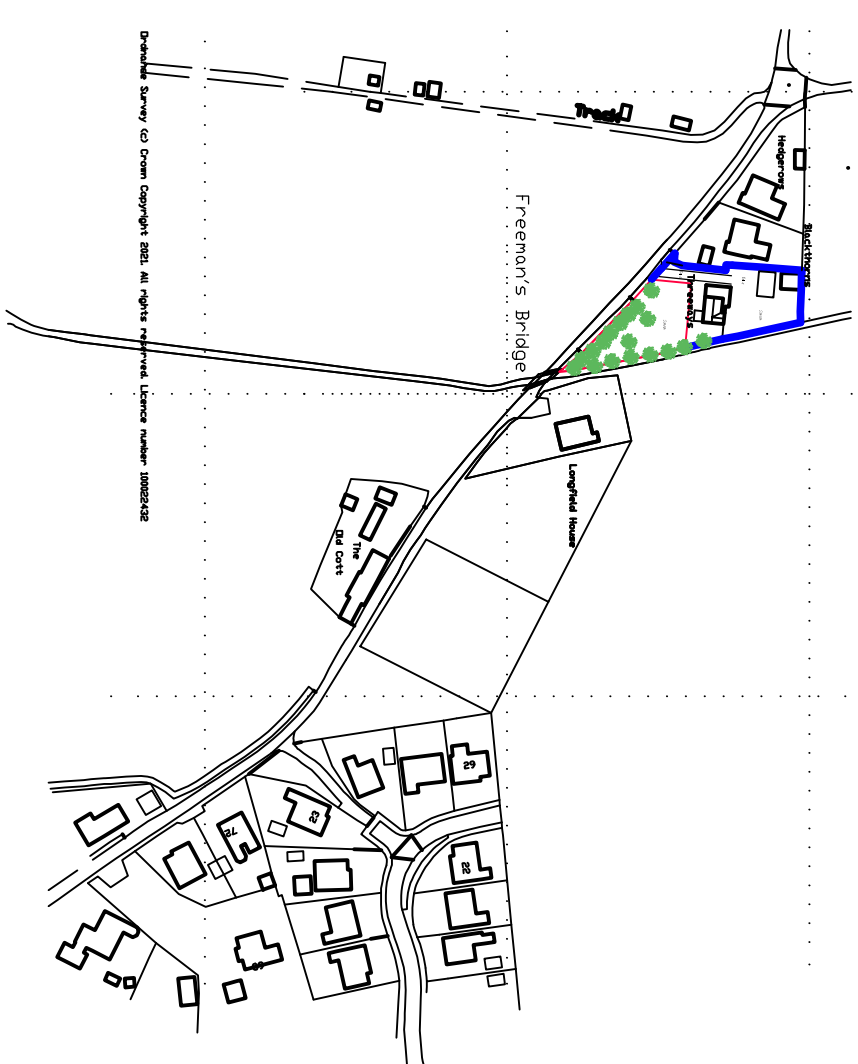

LOCATION PLAN.
1/2500.

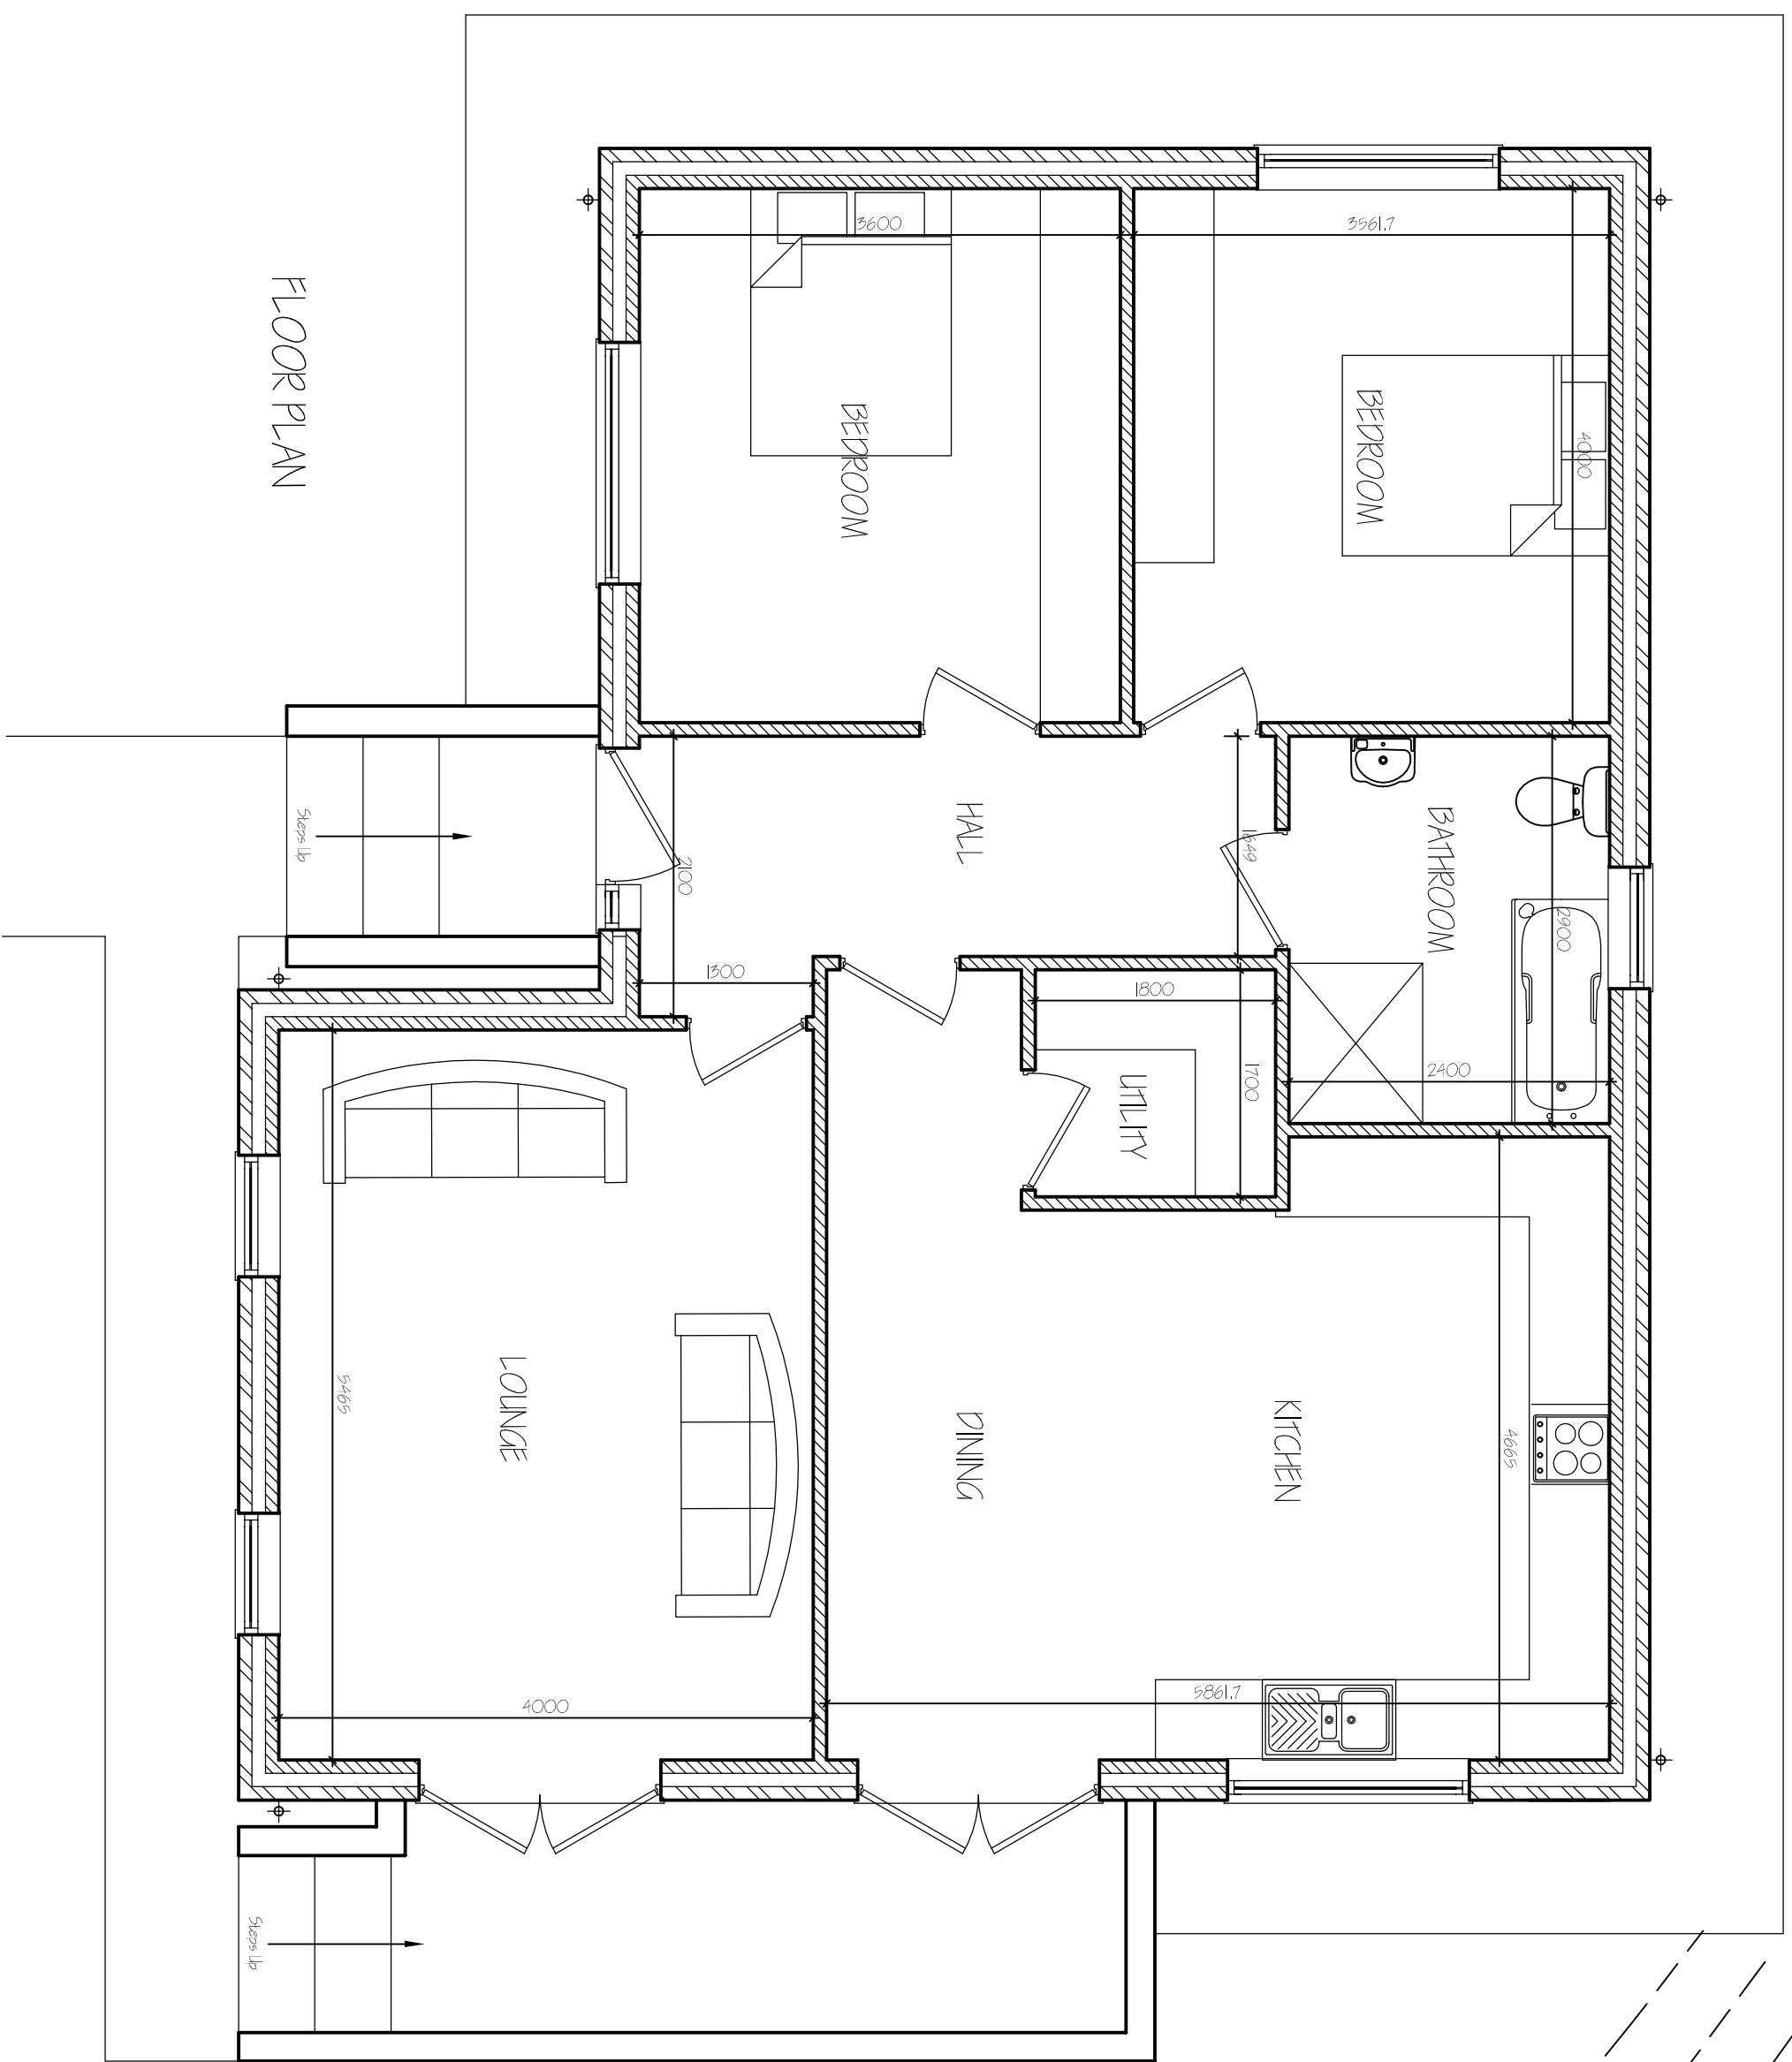

FLOOR PLAN

SITE PLAN
1/500.[illegible]

G. R. MERCHANT LTD.
1.ENG AMICE FIVE

**ARCHITECTURAL, STRUCTURAL
AND LAND DRAINAGE
CONSULTANTS**

4 Wrights News
12A Park Road, Holbeach,
Spalding, Lincs. PE12 7EE
Tel: 01406 490800
Fax: 01406 425744
E-Mail: gr.merchant@btconnect.com

Project
RESIDENTIAL DEVELOPMENT,
off NORTONS LANE,
HOLBEACH, SPALDING,
LINC'S. PE12 6QE.

Client
MR & MRS J McDOWELL

Drawing

SITE & LOCATION PLANS

Job Ref.	Drawing No.
3844-ZI.	01.
Date	Drawn
JULY '2021.	S.P.

1/50 1/100 (unless otherwise stated).

DO NOT SCALE FROM THIS DRAWING

[illegible]