




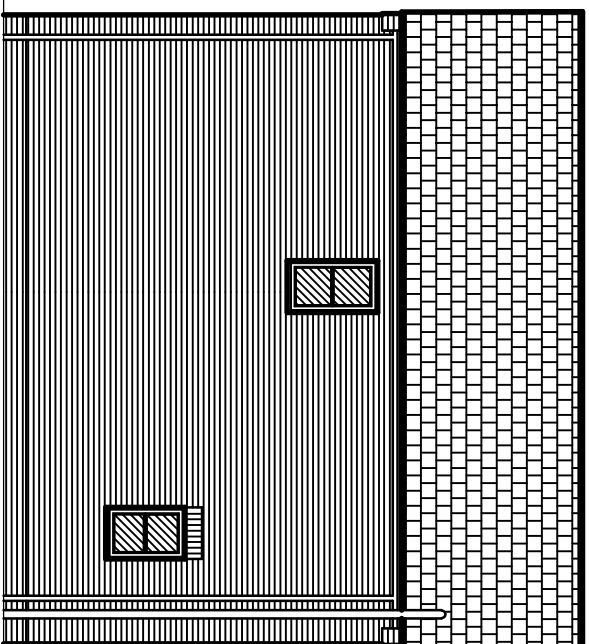


SIDE ELEVATION

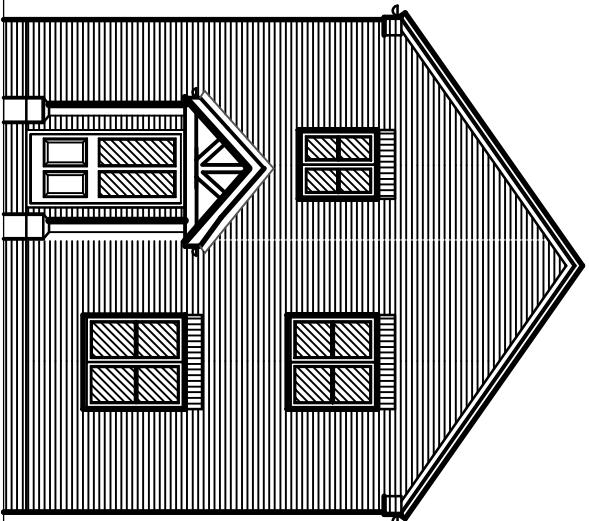


FRONT ELEVATION

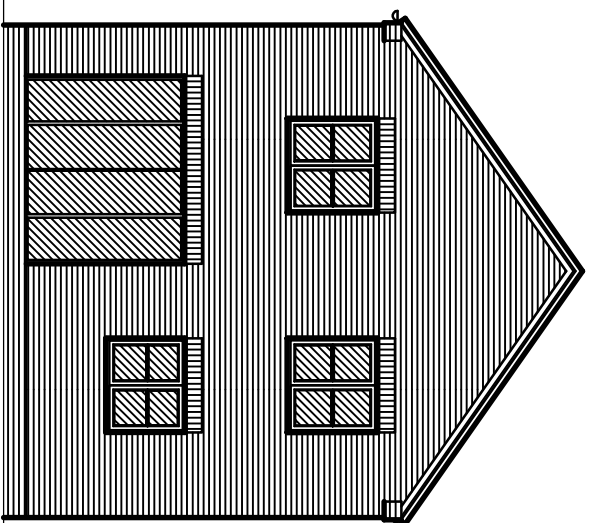


SIDE ELEVATION

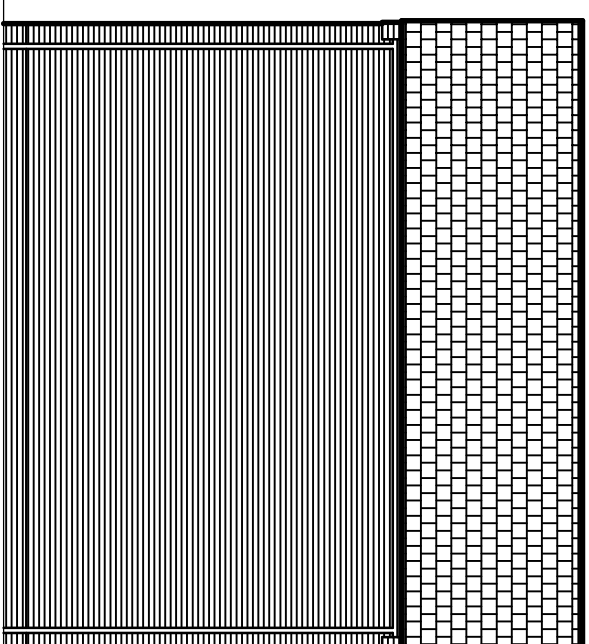

SIDE ELEVATION

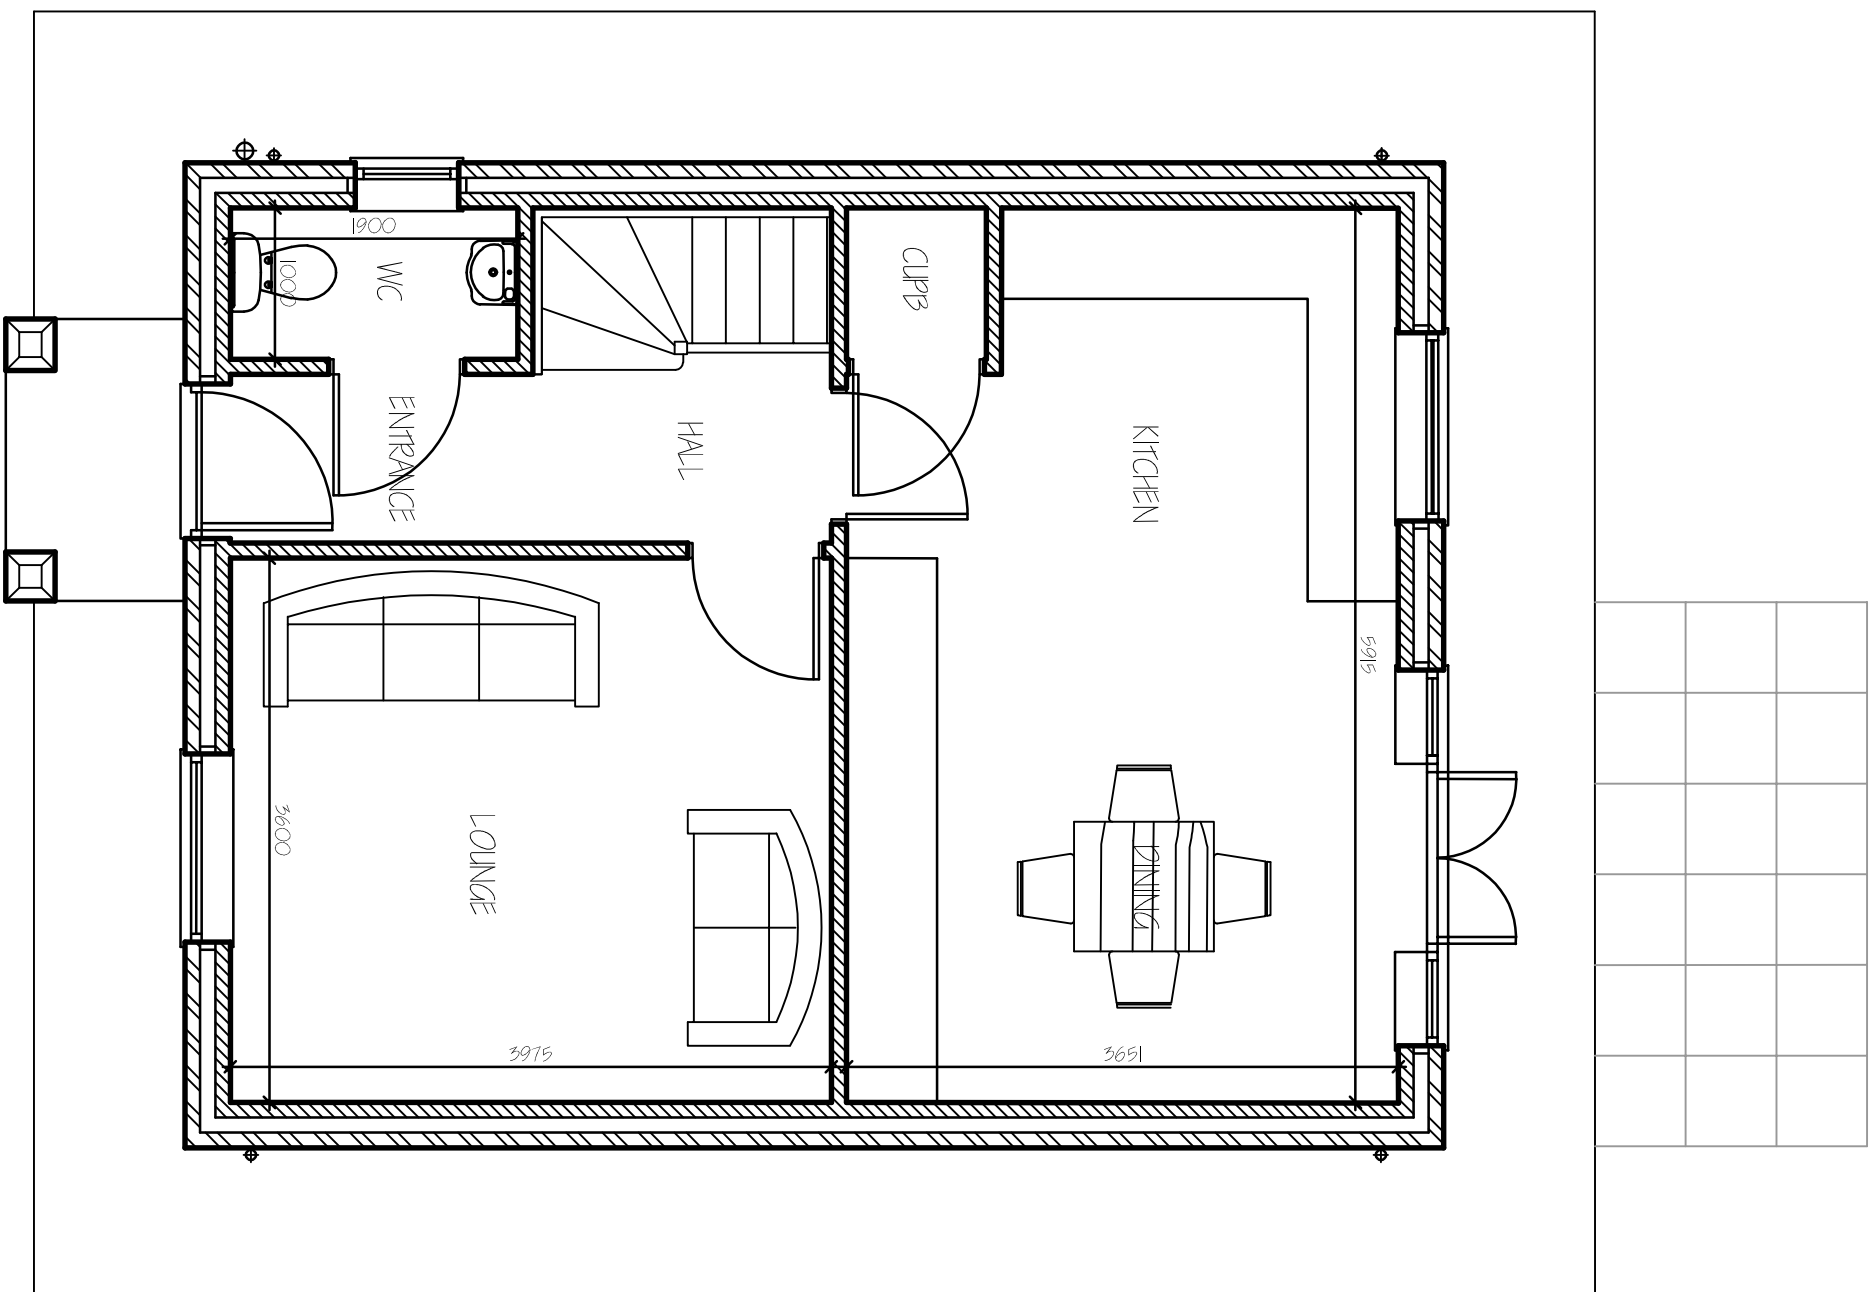

GROUND FLOOR PLAN.

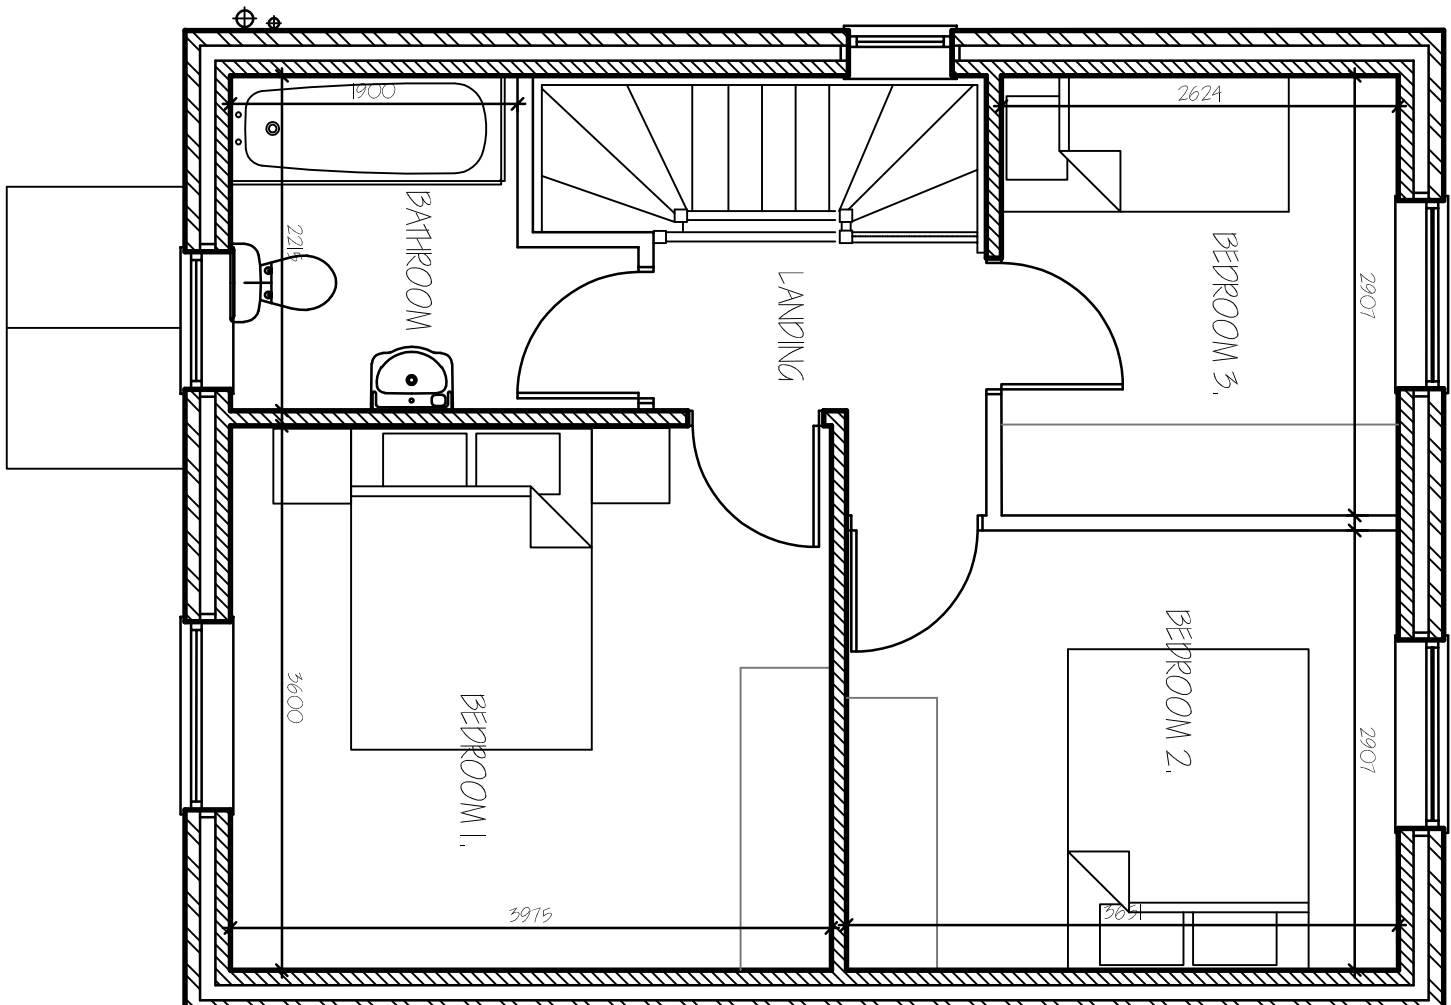

FIRST FLOOR PLAN

[illegible]

G. R. MERCHANT LTD.

**ARCHITECTURAL
CONSULTANTS**

4 Wrights Views
12A Park Road, Holbeach,
Spalding, Lincs. PE12 7EE
Tel: 01 406 498000

E-Mail: office@gmerchanttd.com
Website: www.gmerchanttd.com

The logo consists of the letters 'G', 'R', and 'M' in a stylized, bold, red font. The 'G' and 'R' are connected, and the 'M' is positioned below them.

Project
REPLACEMENT DWELLING
OLD BLACK HORSE, ROMAN BANK
HOLBEACH CLOUGH
SPALDING, Lincs. PE12 8PJ.

SOUTH HOLLAND INTERNAL DRAINAGE BOARD

Drawing
PROPOSED
FLOOR PLANS & ELEVATIONS

Job Ref. 4282-24

Drawing No. 02A.

Date	Drawn
JULY 2024.	SLD.

1/50 1/100

DO NOT SCALE FROM THIS DRAWING

and the fact that the company has a strong record of innovation and growth. The company's success is a testament to the hard work and dedication of its employees, who are committed to providing the highest quality products and services to its customers. The company's strong financial performance and its commitment to innovation and growth make it an attractive investment opportunity for investors. The company's strong record of innovation and growth is a testament to the hard work and dedication of its employees, who are committed to providing the highest quality products and services to its customers. The company's strong financial performance and its commitment to innovation and growth make it an attractive investment opportunity for investors.