




FRONT ELEVATION


Finishes:
 Walls: Render finish to match existing with black painted section up to 1/2 of extended metal render stop to be similar to existing.
 Roof: Natural slate roof finish to match existing.
 Windows and external doors: Upvc to match existing.




REAR ELEVATION

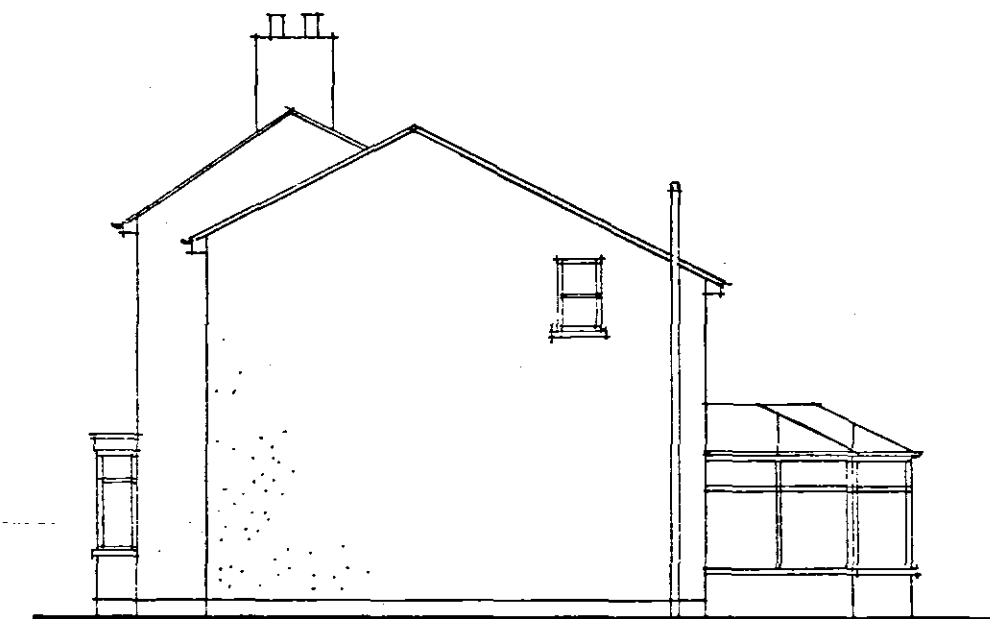


SIDE ELEVATION

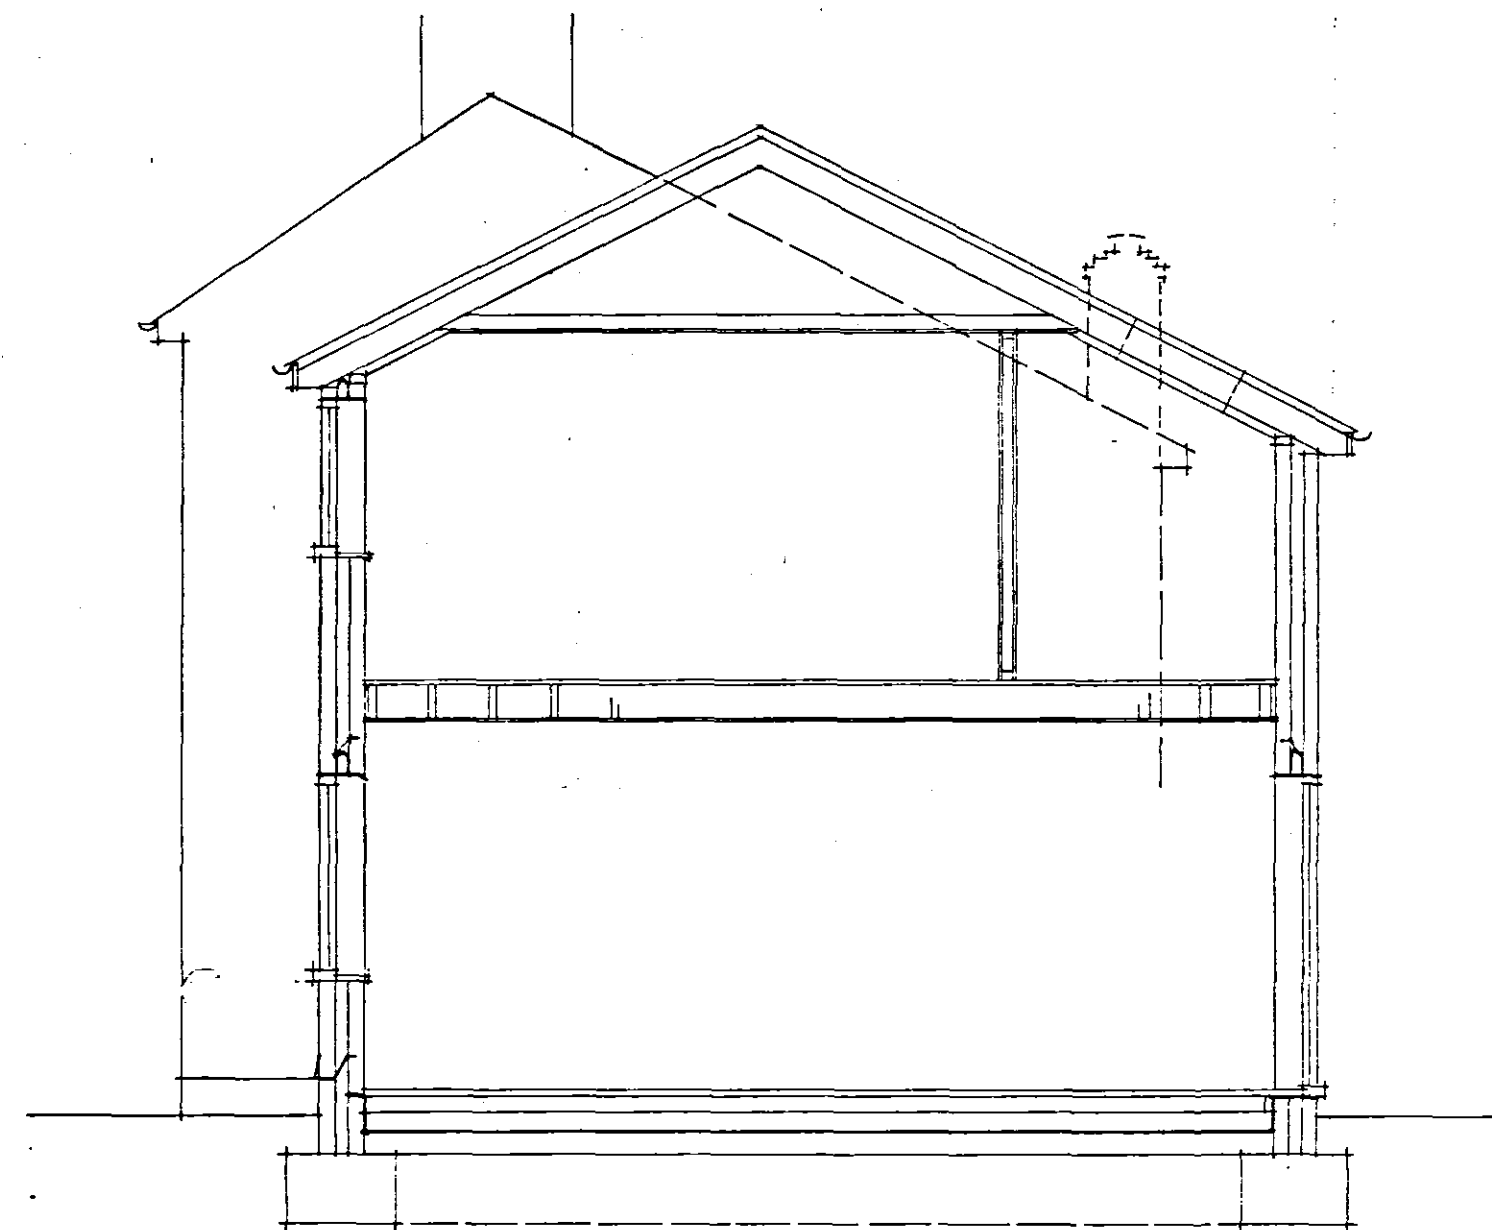


SECTION

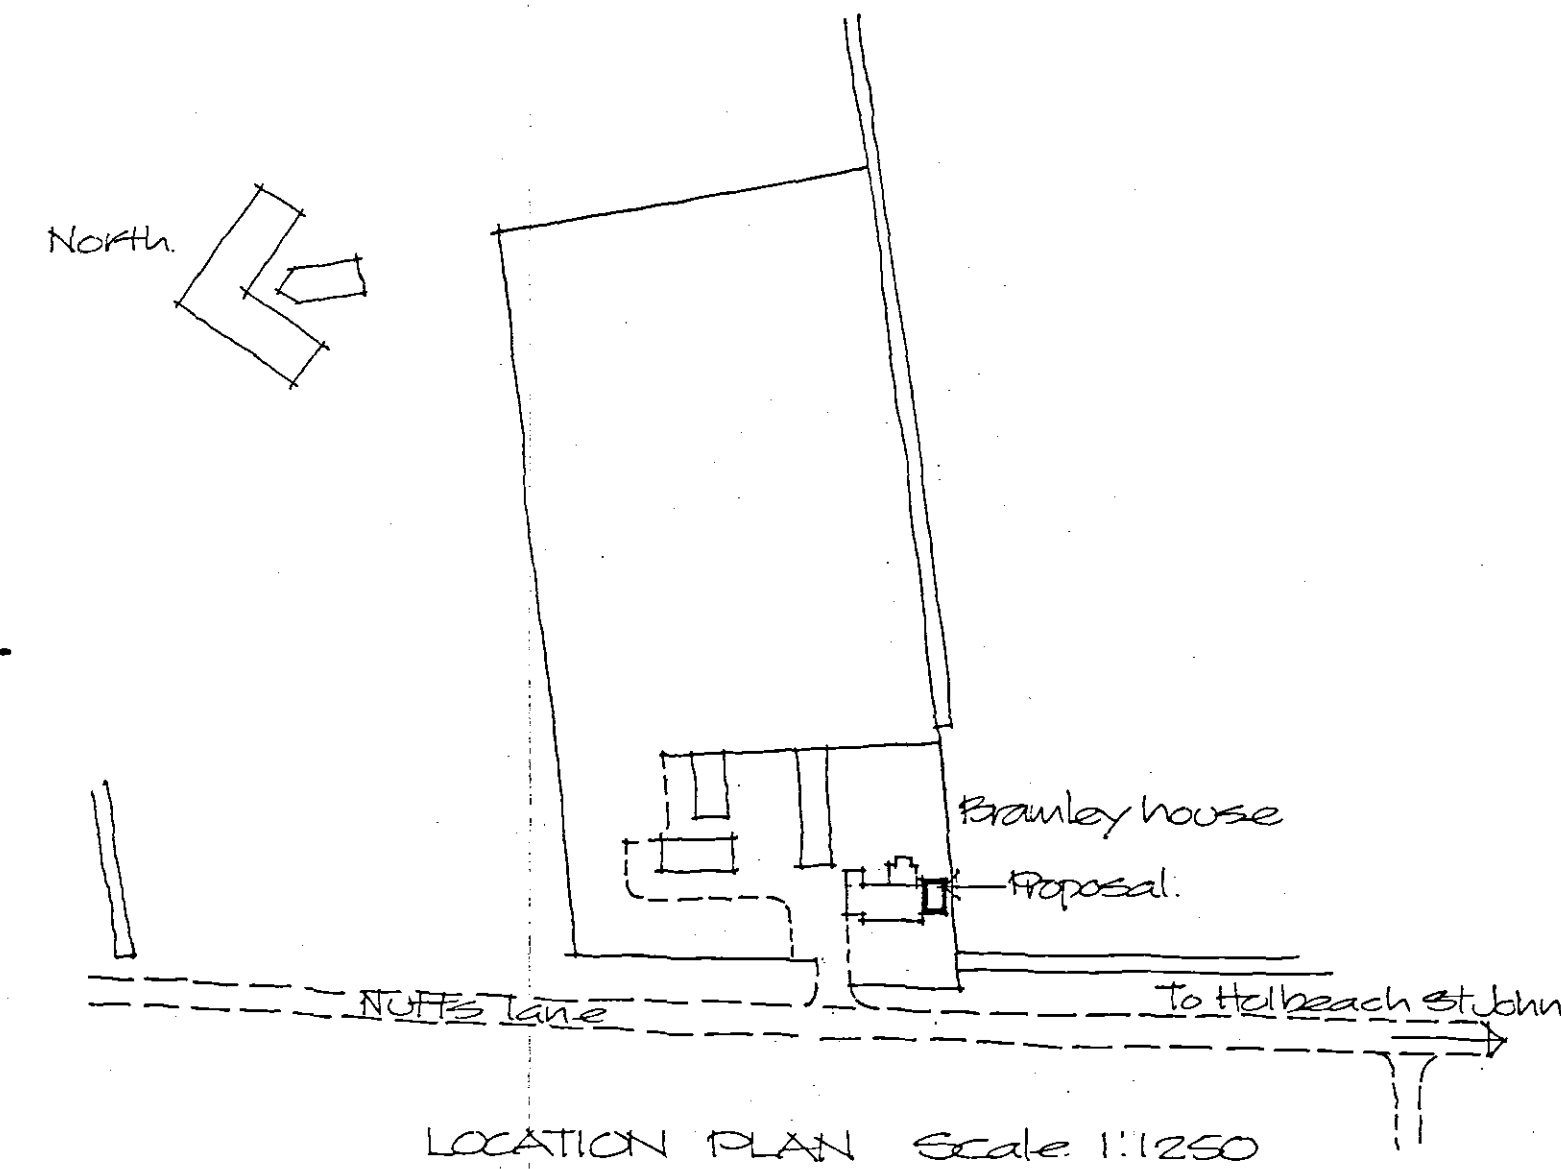


LOCATION PLAN Scale 1:1250

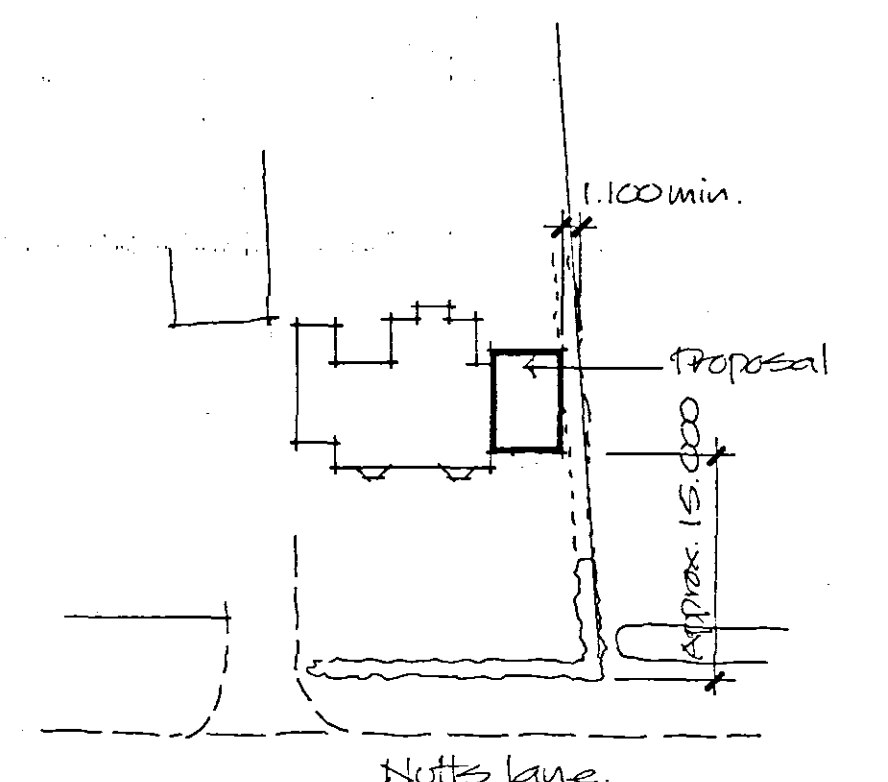



BLOCK PLAN Scale 1:500

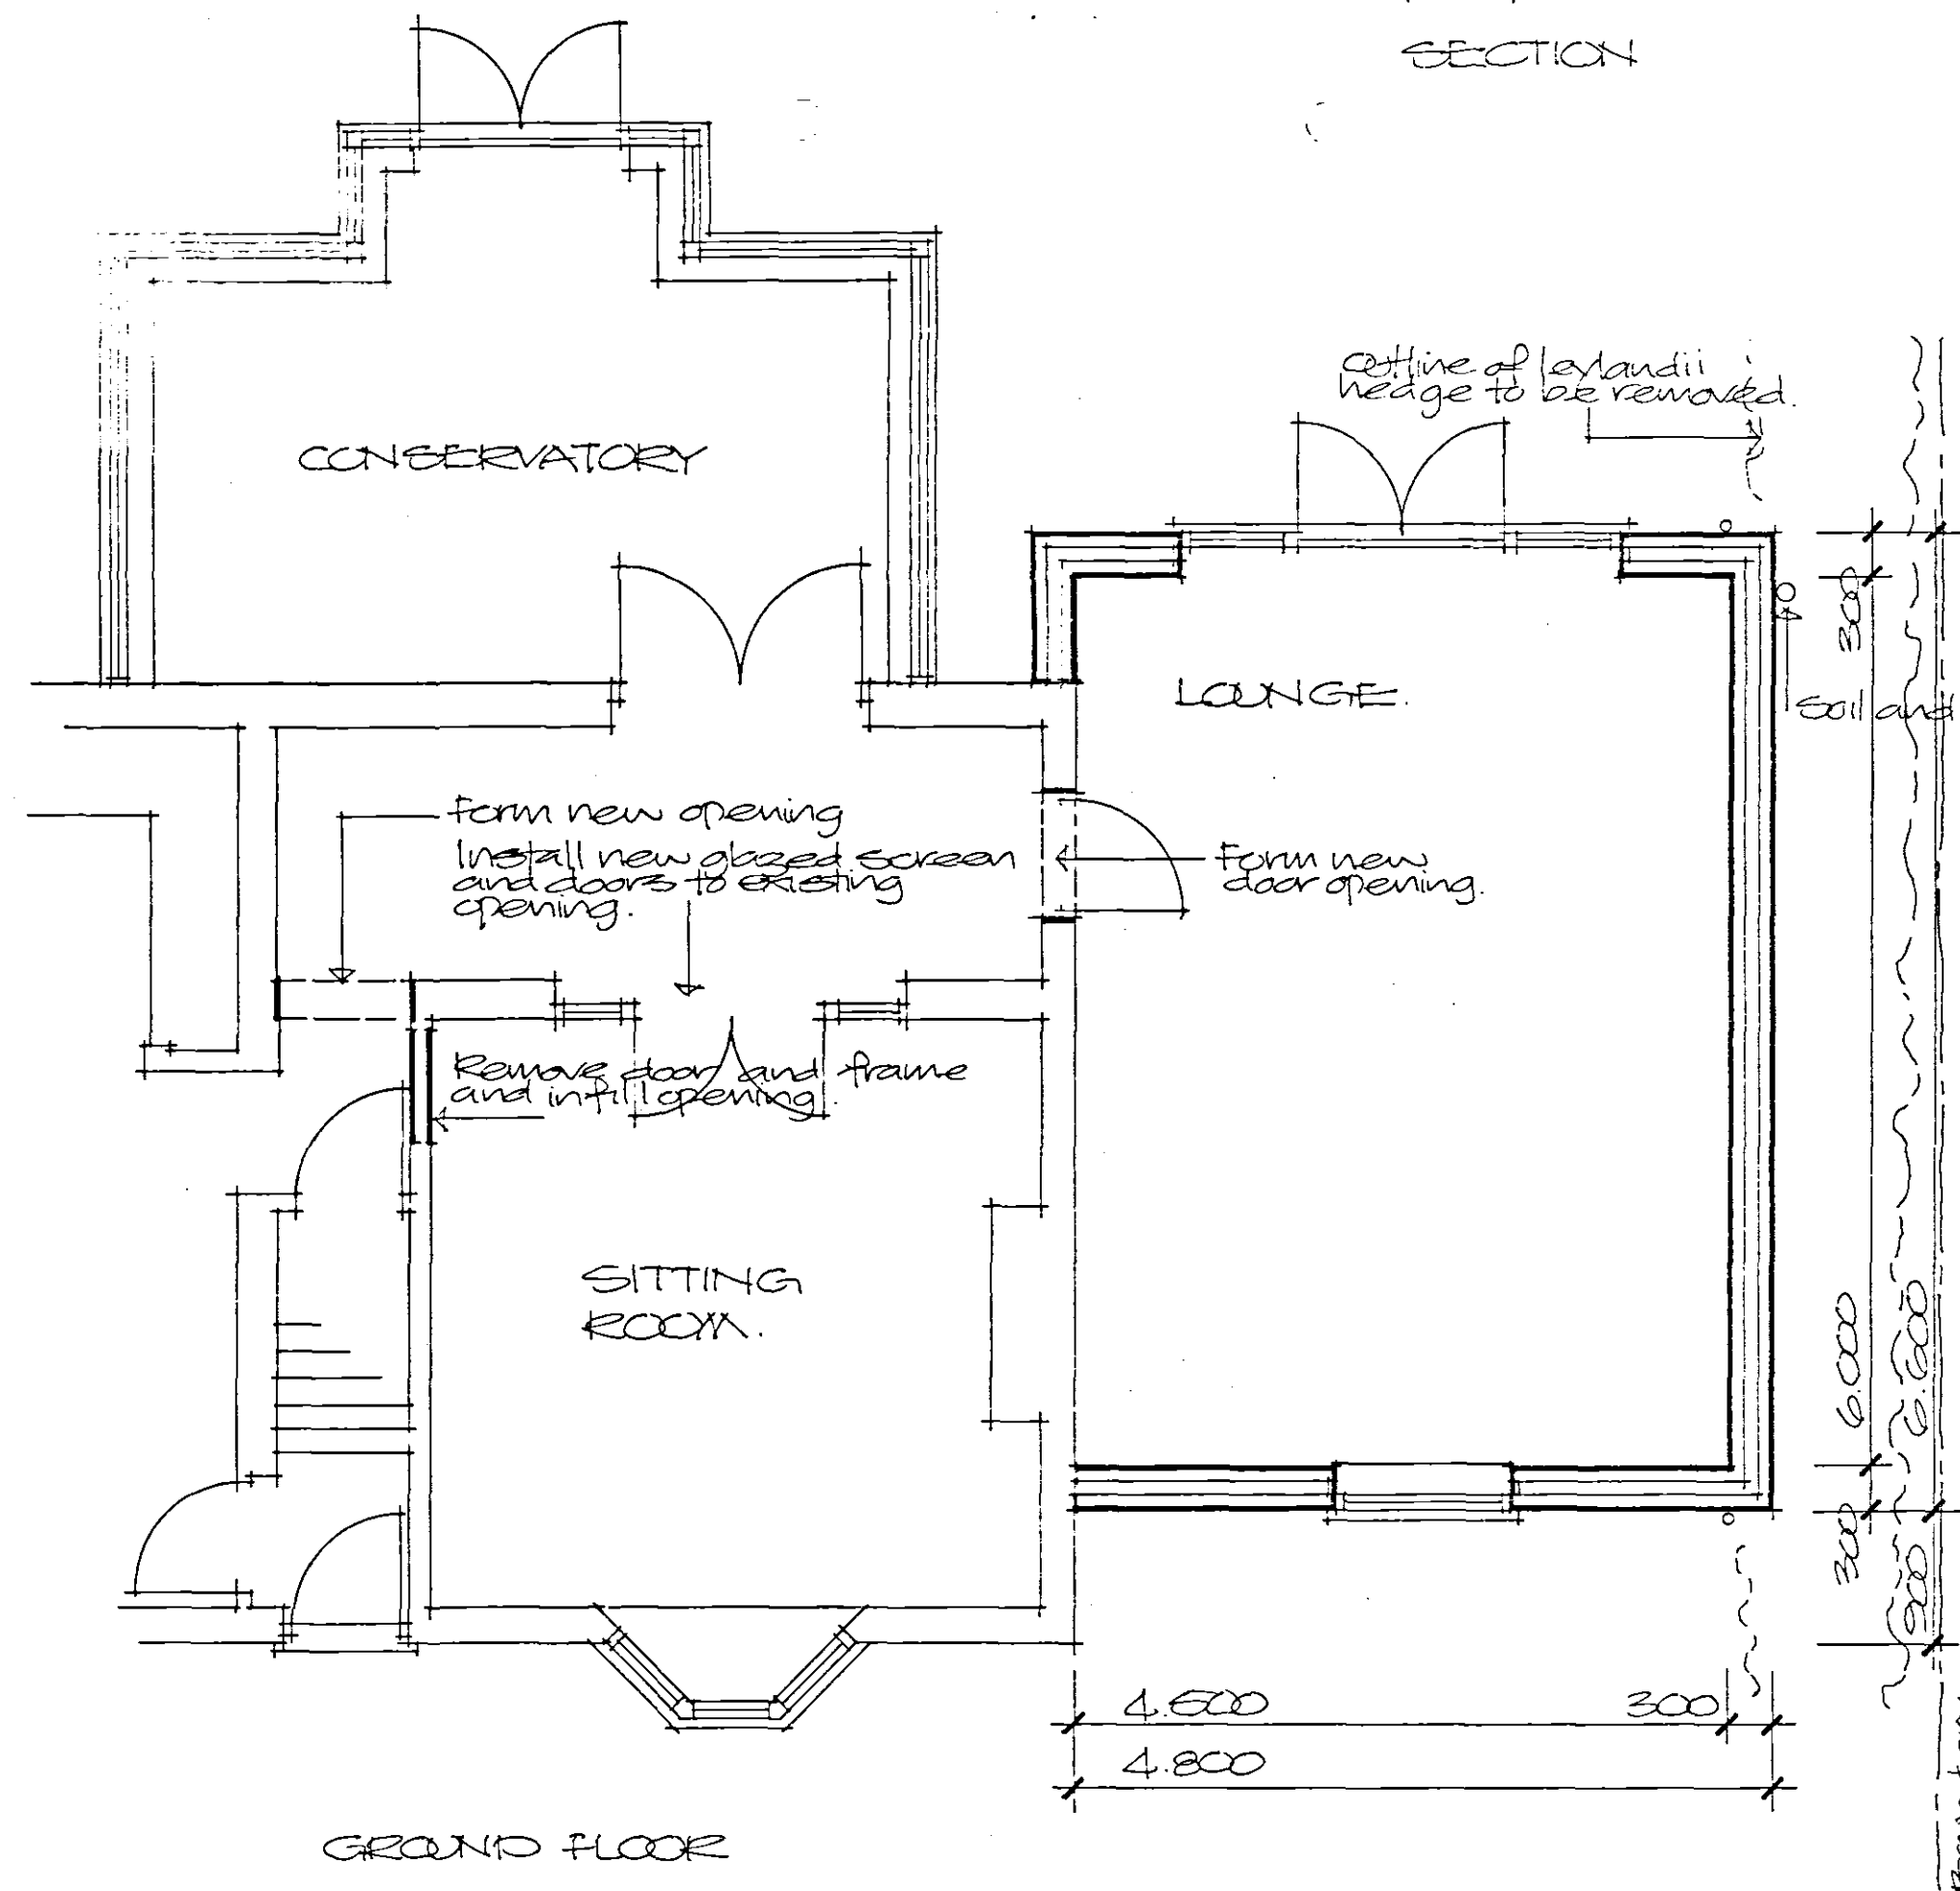

GROUND FLOOR

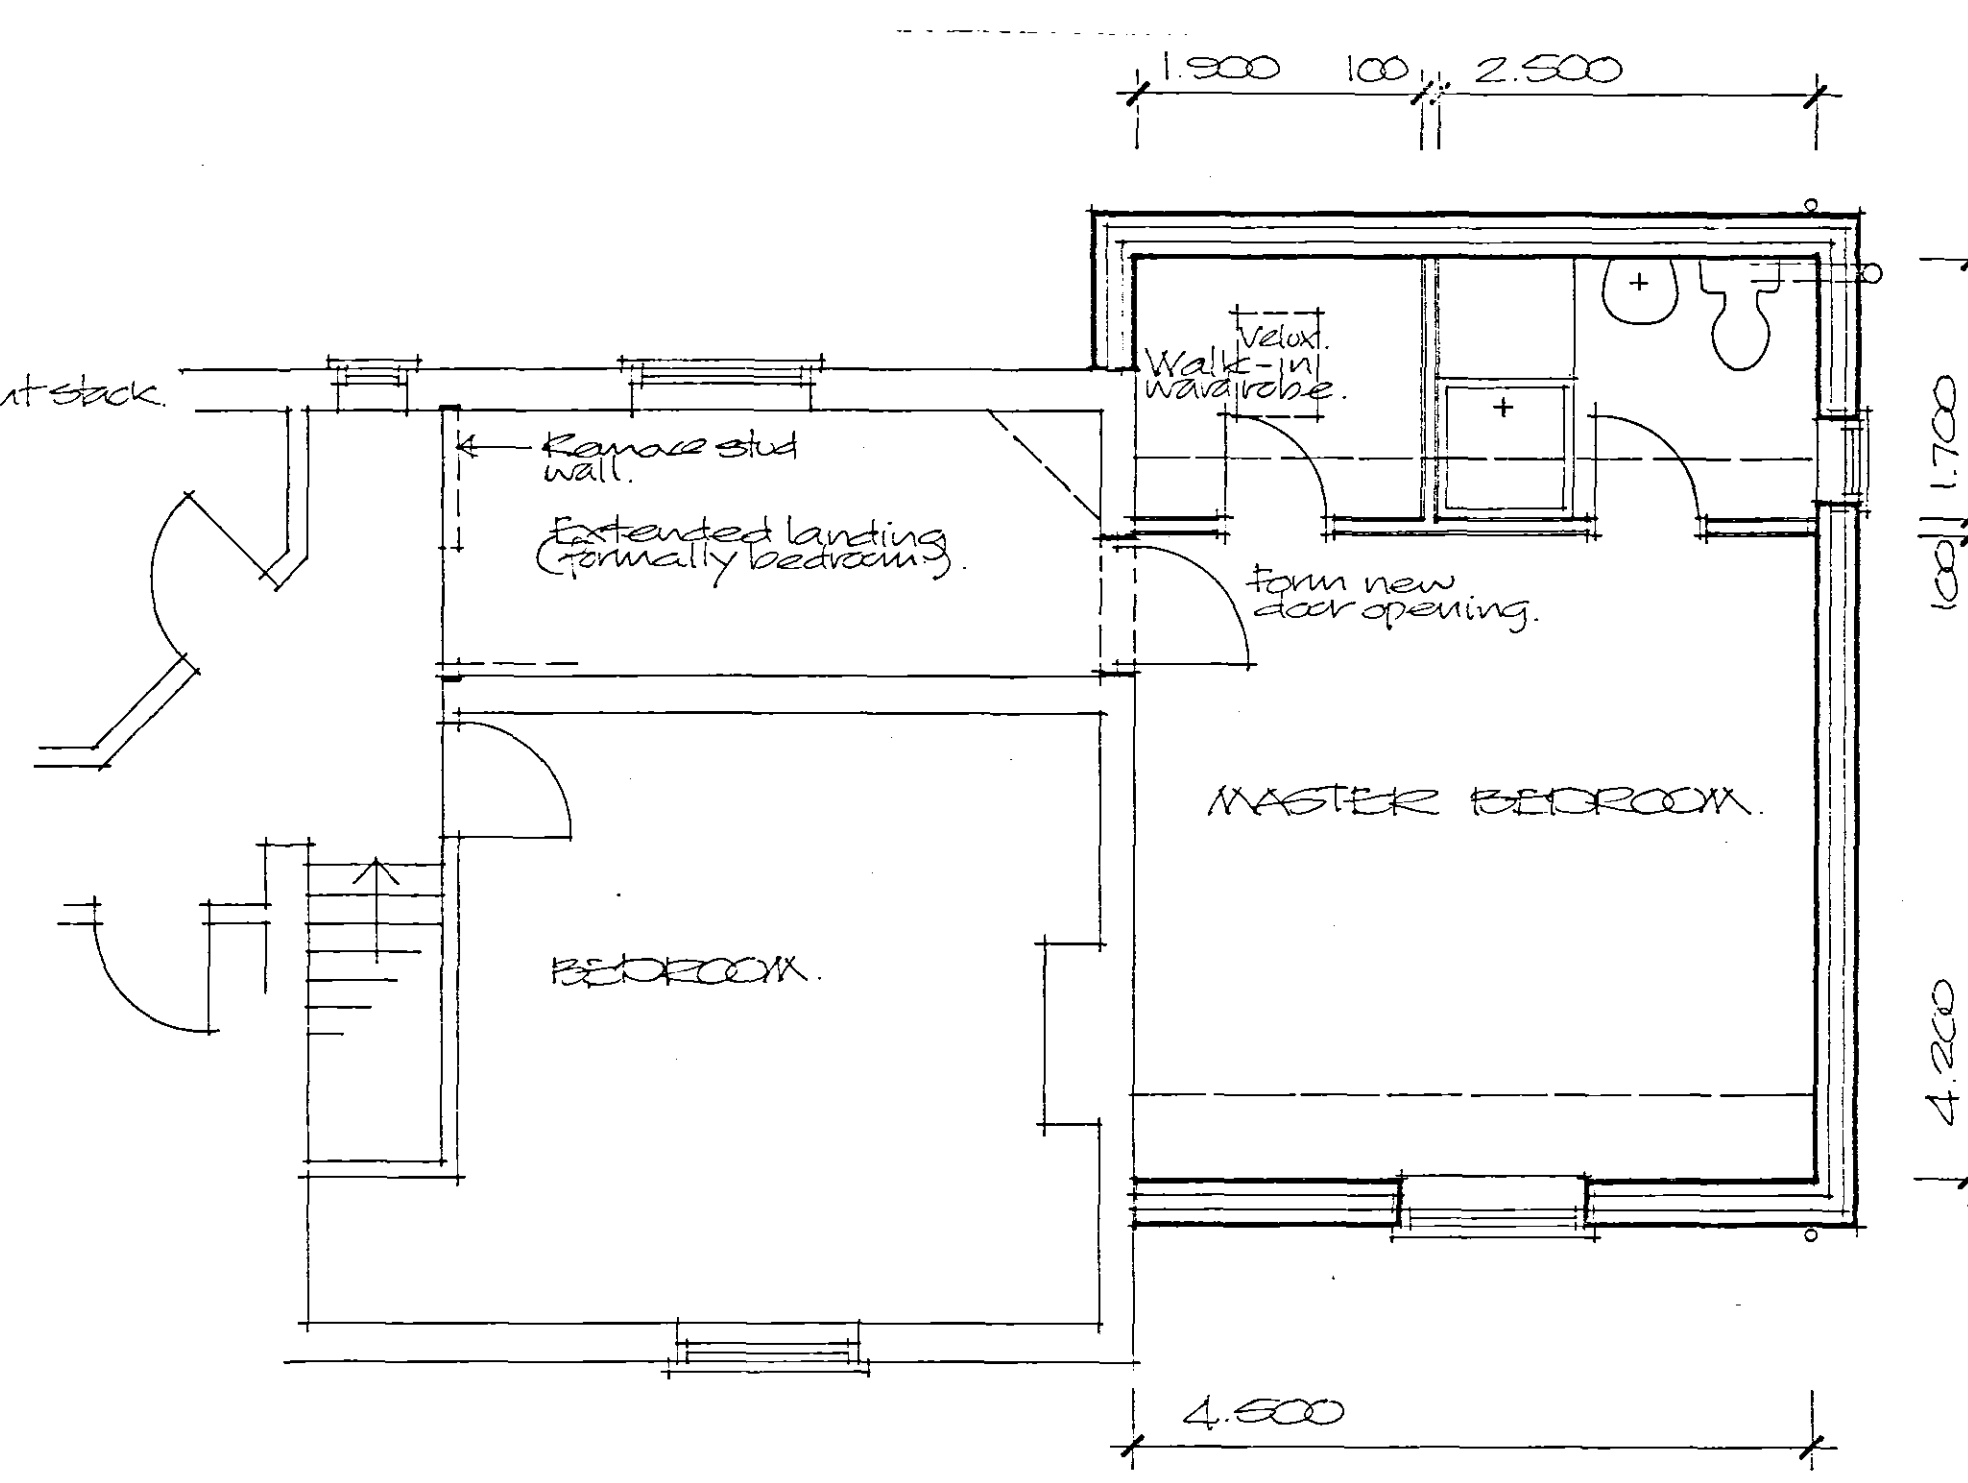

FIRST FLOOR

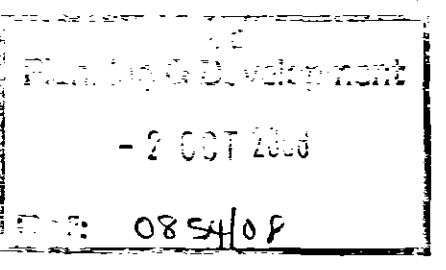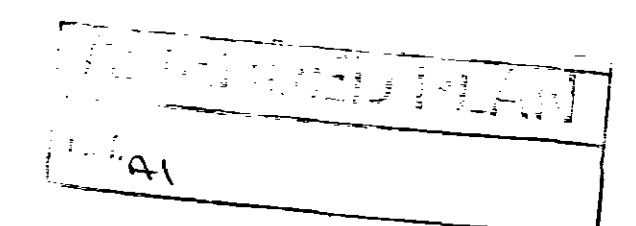

Project PROPOSED EXTENSION TO HOUSE, 'BRAMLEY HOUSE', NUTTS LANE, HOLBEACH ST JOHNS, SPALDING.	ALAN HORNSBY ARCHITECTURAL SERVICES LTD "Little Acre" Peak Hill, Cowbit, Spalding, Lincs PE12 6AW Tel. Holbeach (01406) 380591
Client MR & MRS J COLE	Scale 1:50 & 1:100 Drg no. 08/23/03A/B Date July 2008