




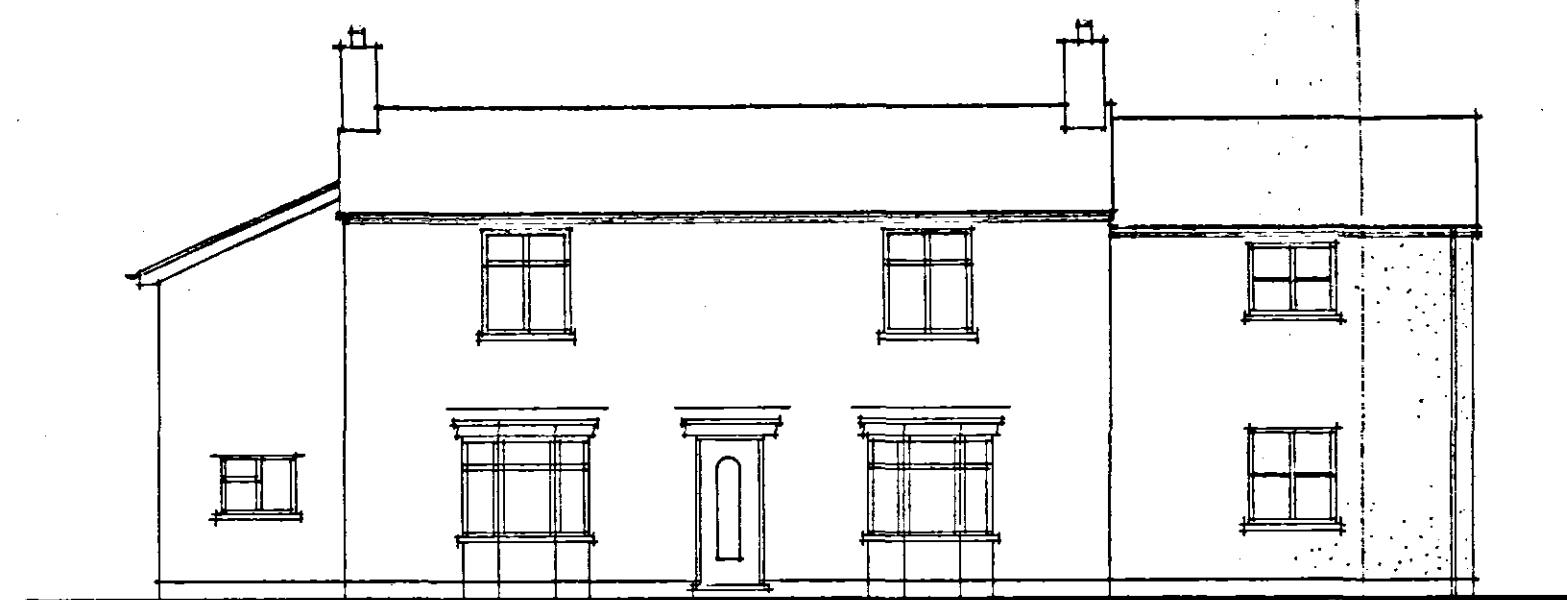

FRONT ELEVATION

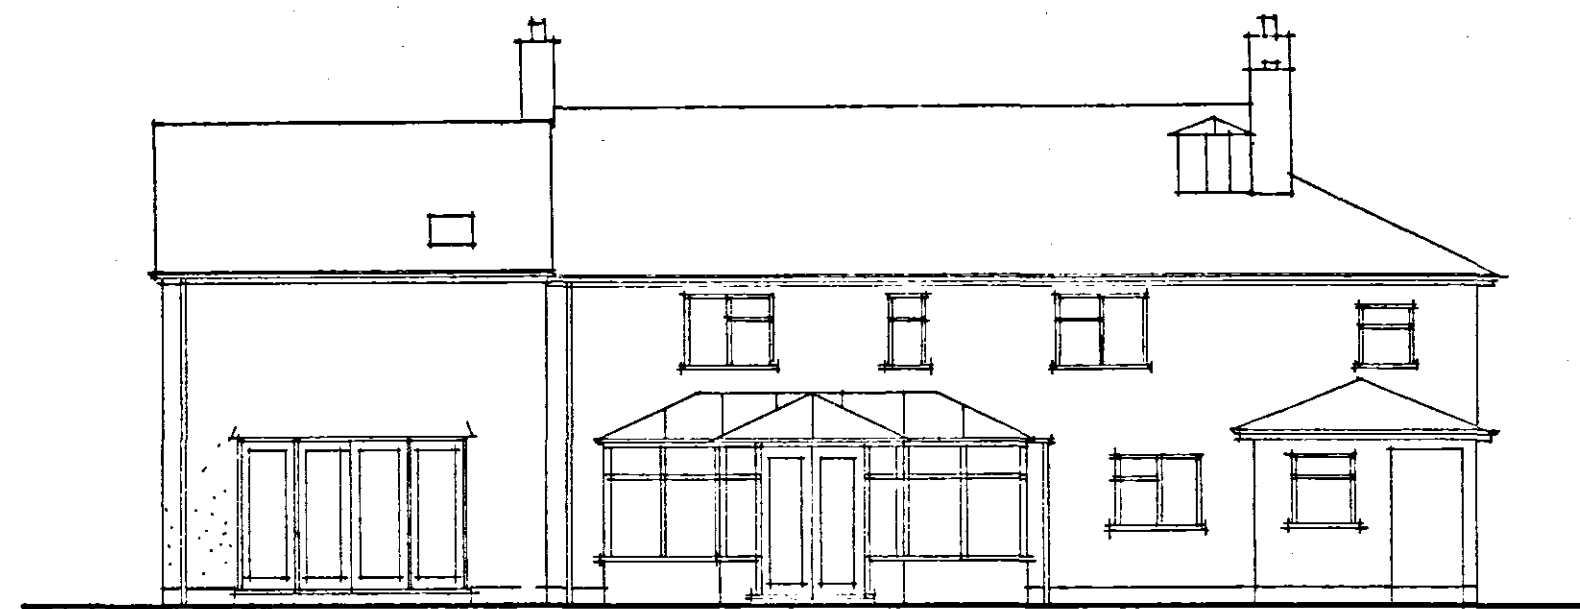


REAR ELEVATION

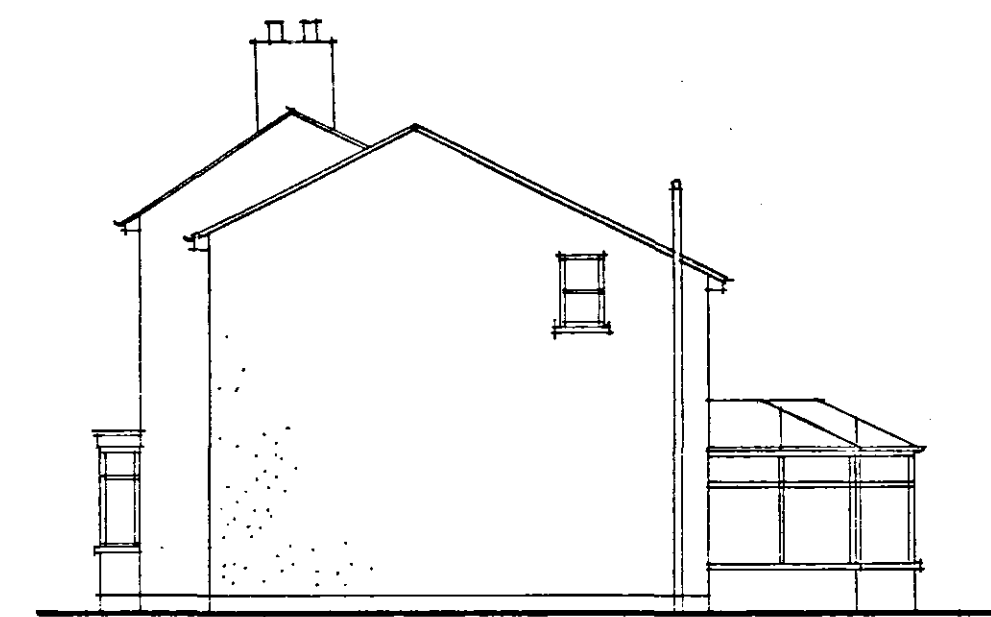


SIDE ELEVATION


Finishes:
 Walls: Render finish to match existing with glass painted section on top of upvc to the external wall forming a step to the external wall to existing.
 Roof: Natural slate roof finish to match existing.
 Windows and external doors: Upvc to match existing.

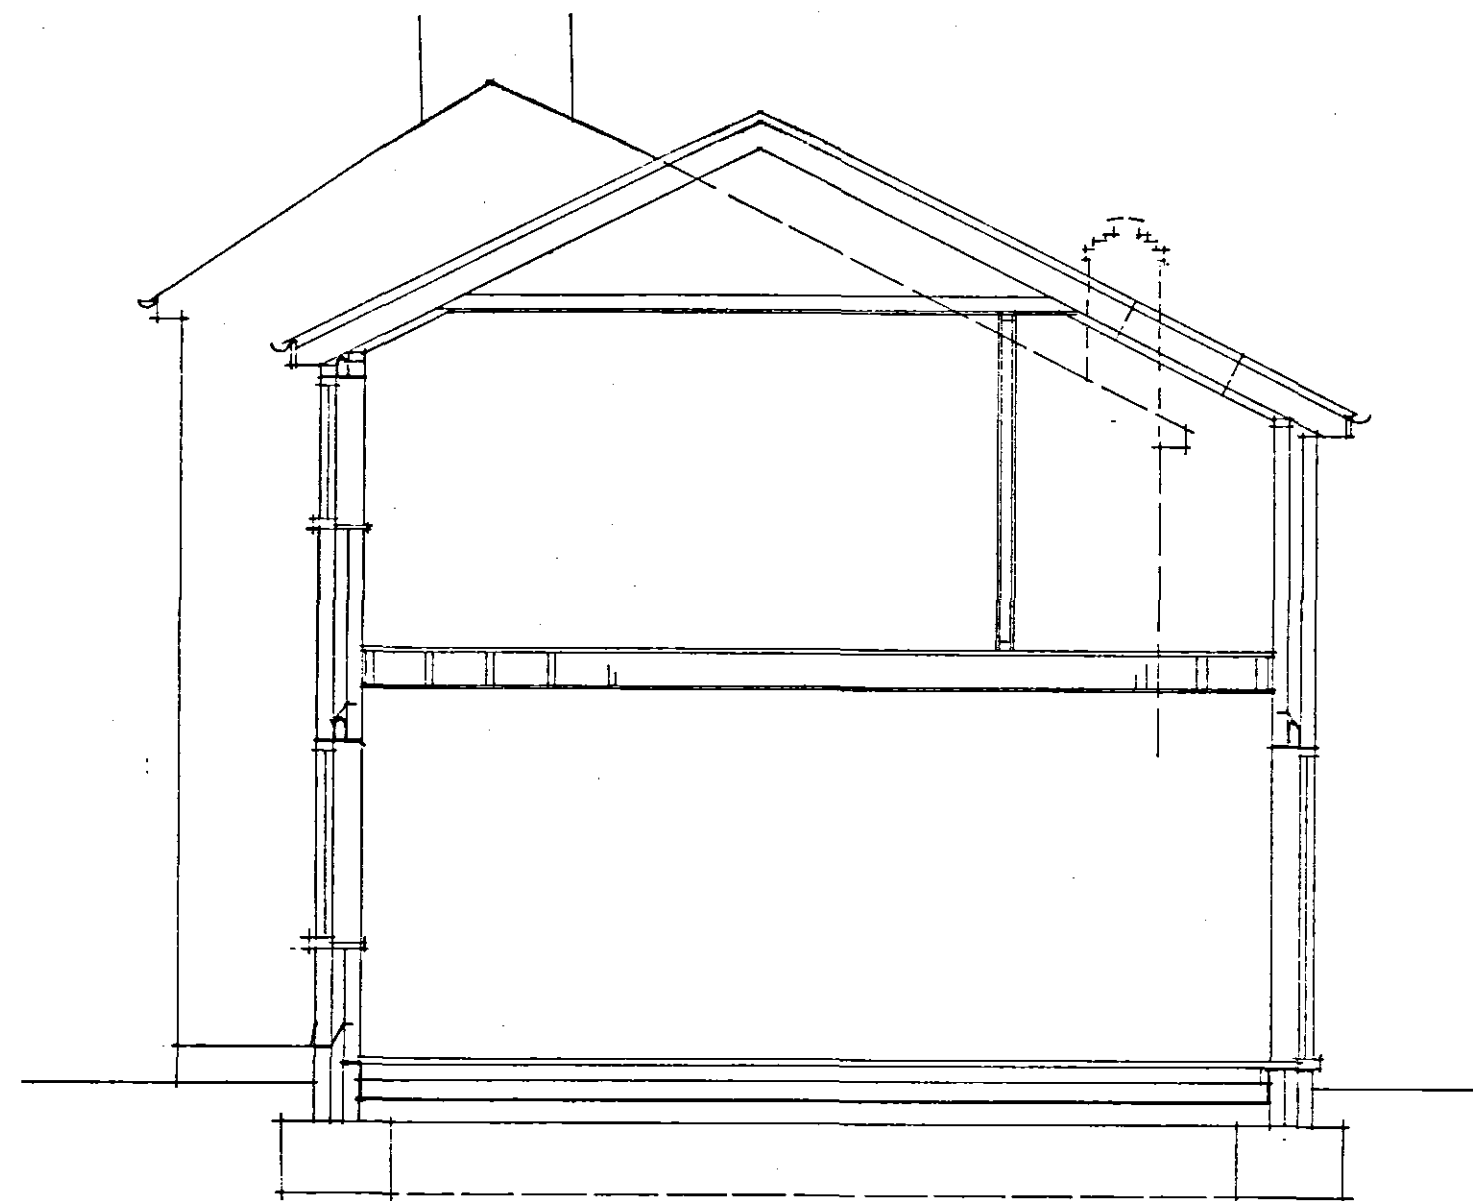


SECTION

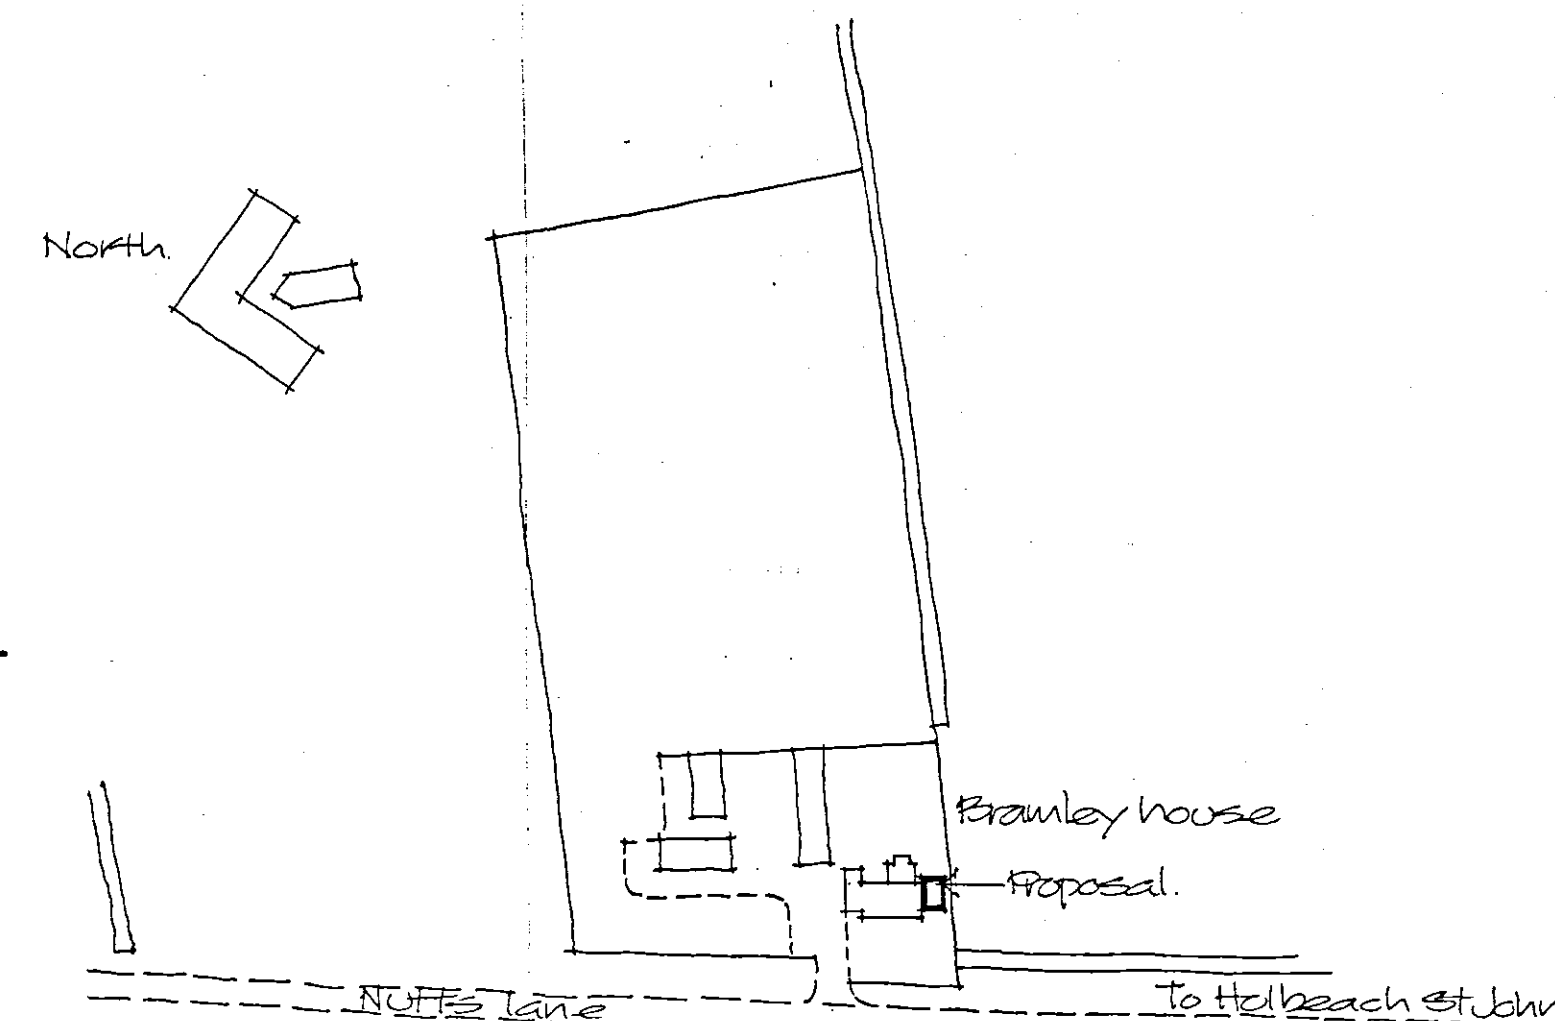


LOCATION PLAN Scale 1:1250

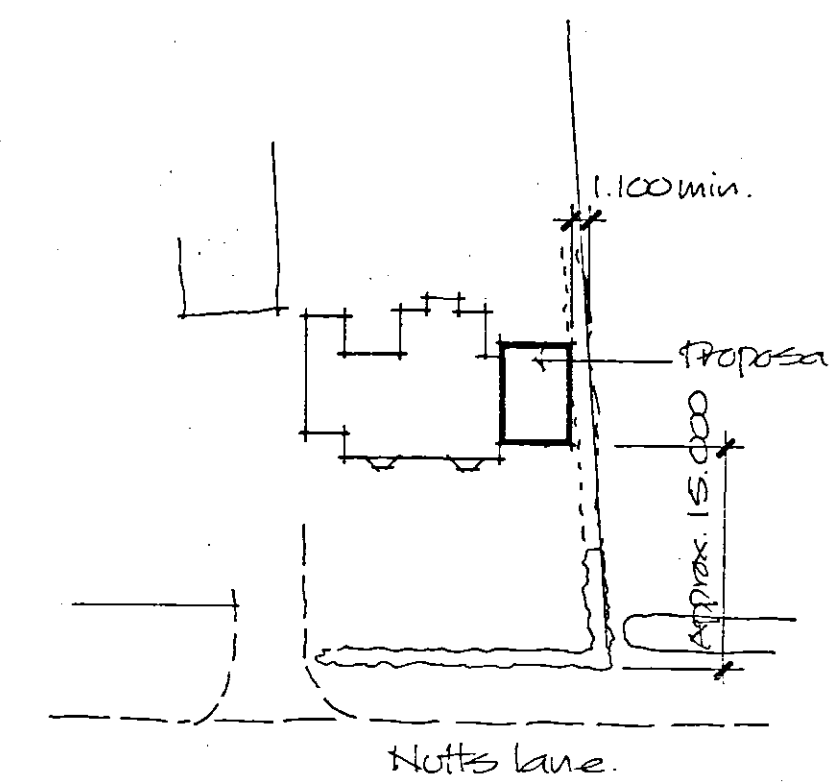

BLOCK PLAN Scale 1:500

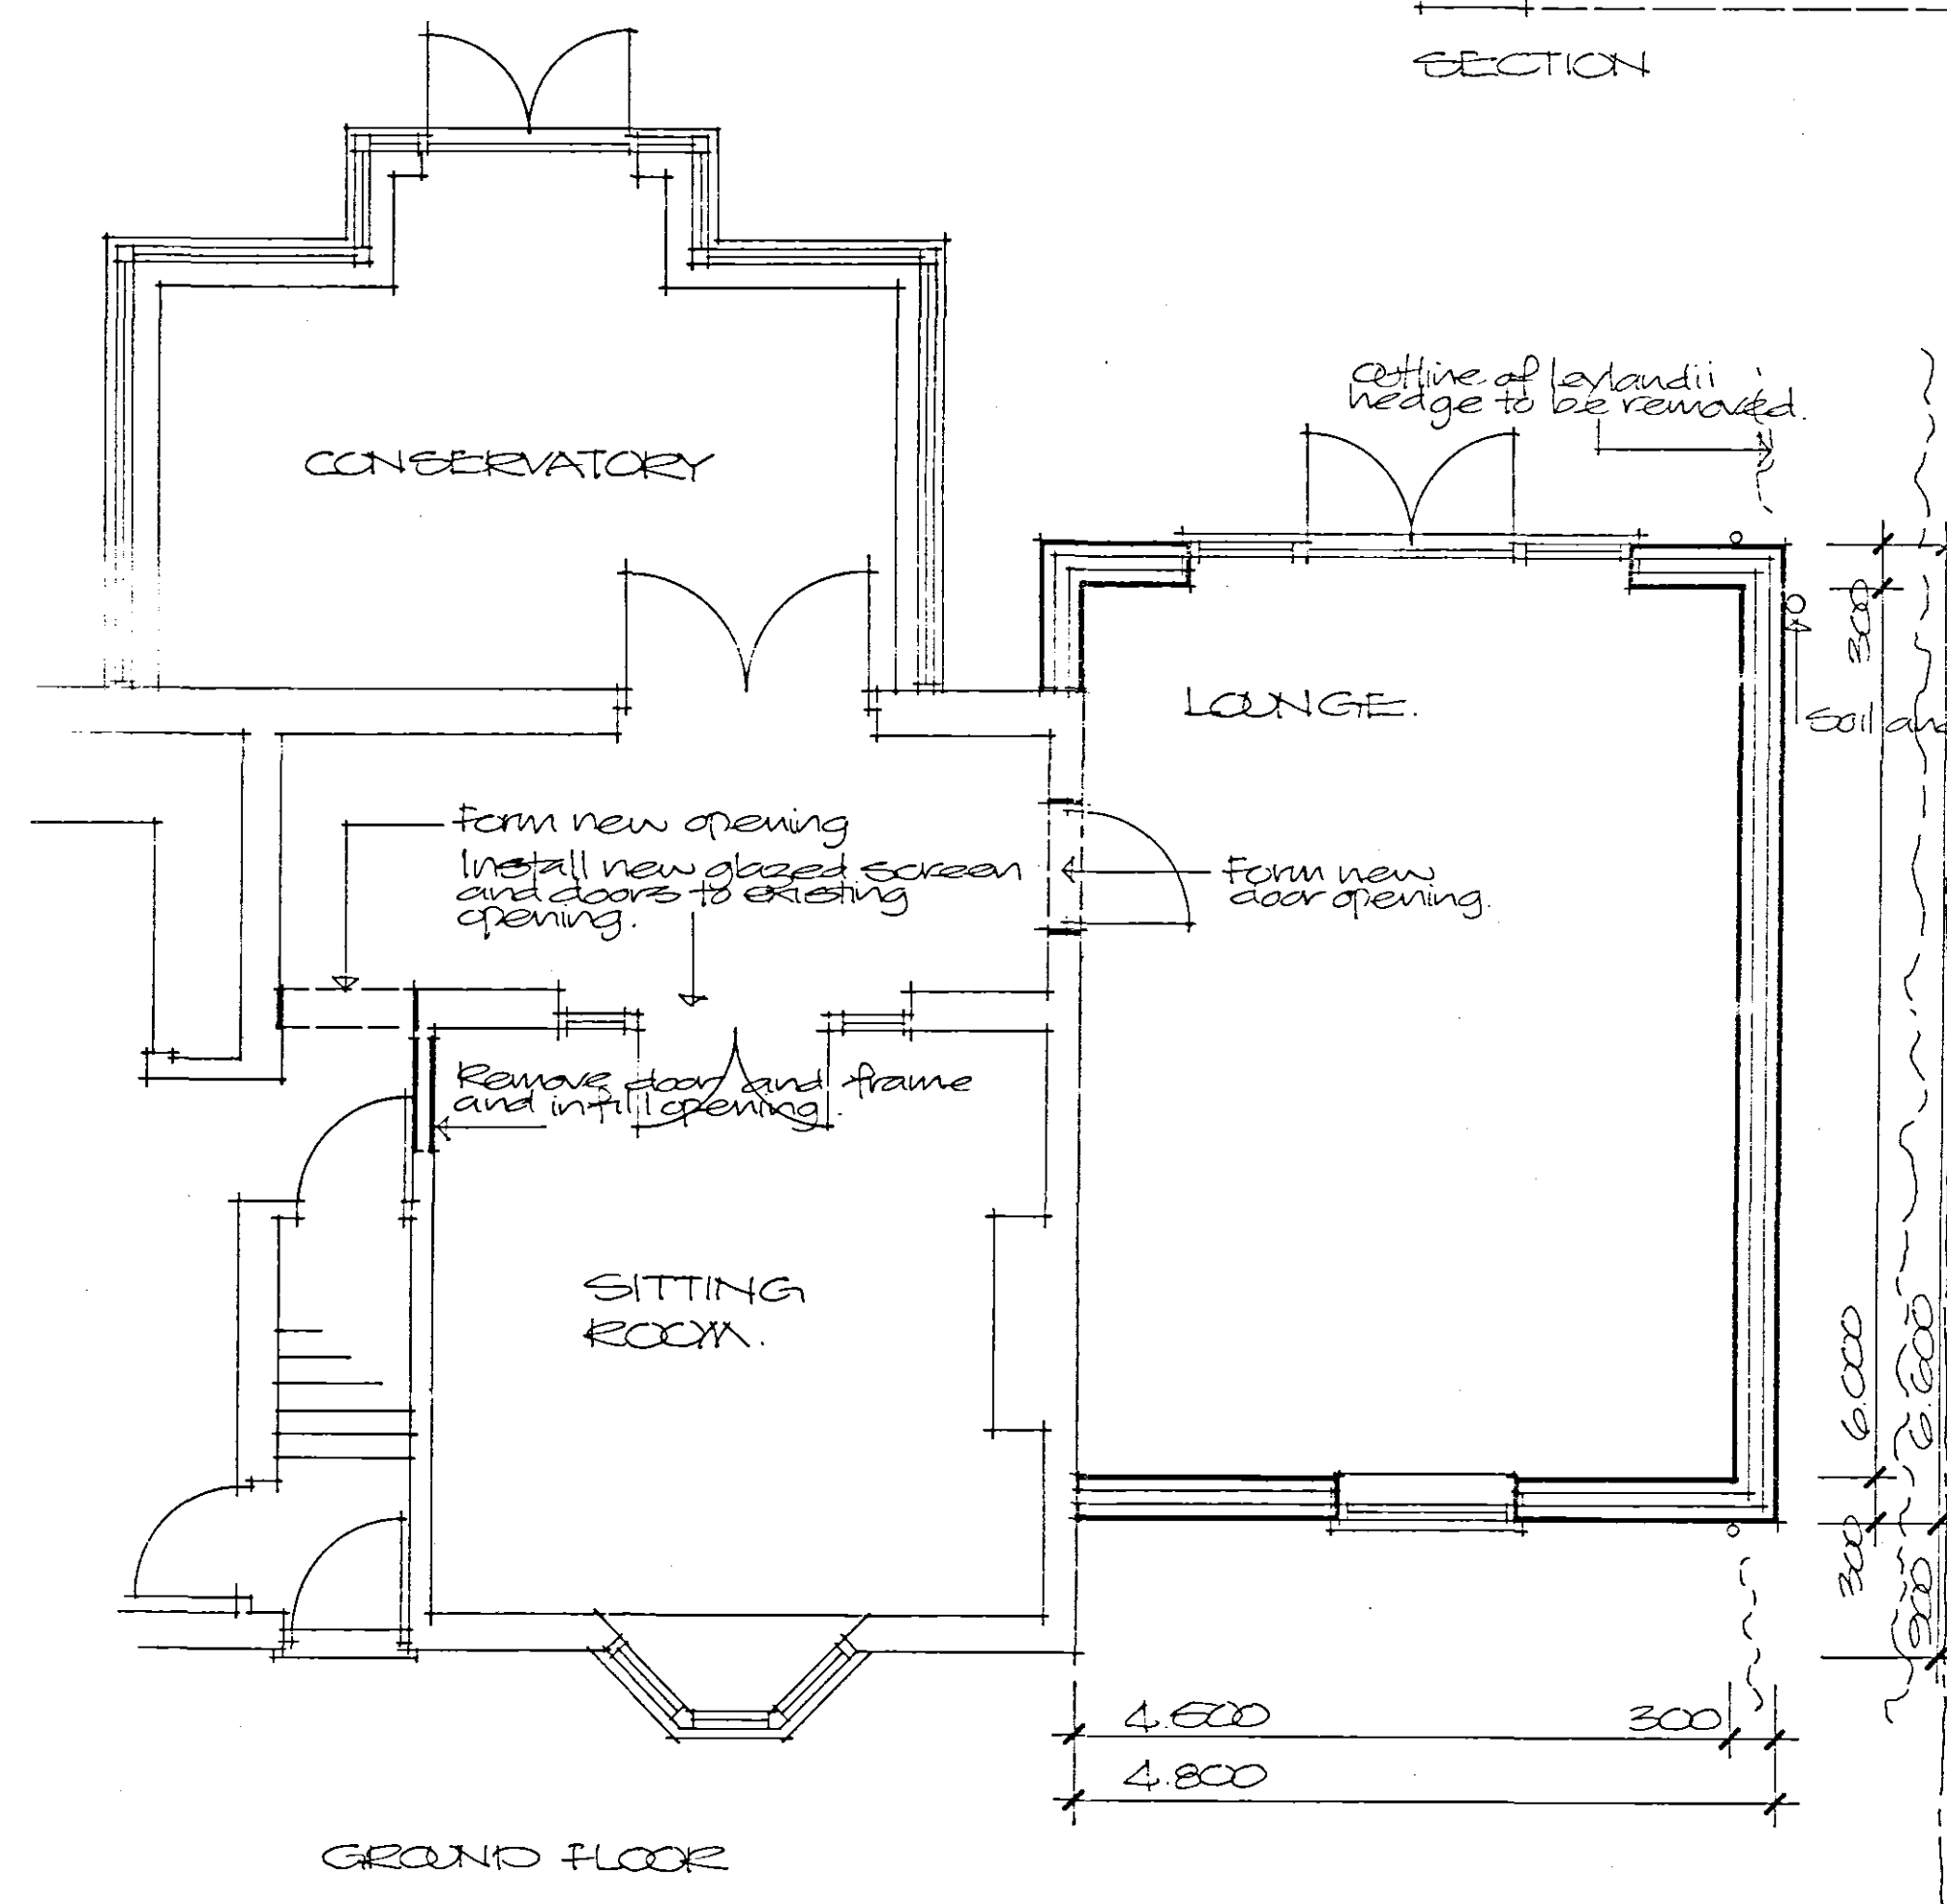

GROUND FLOOR

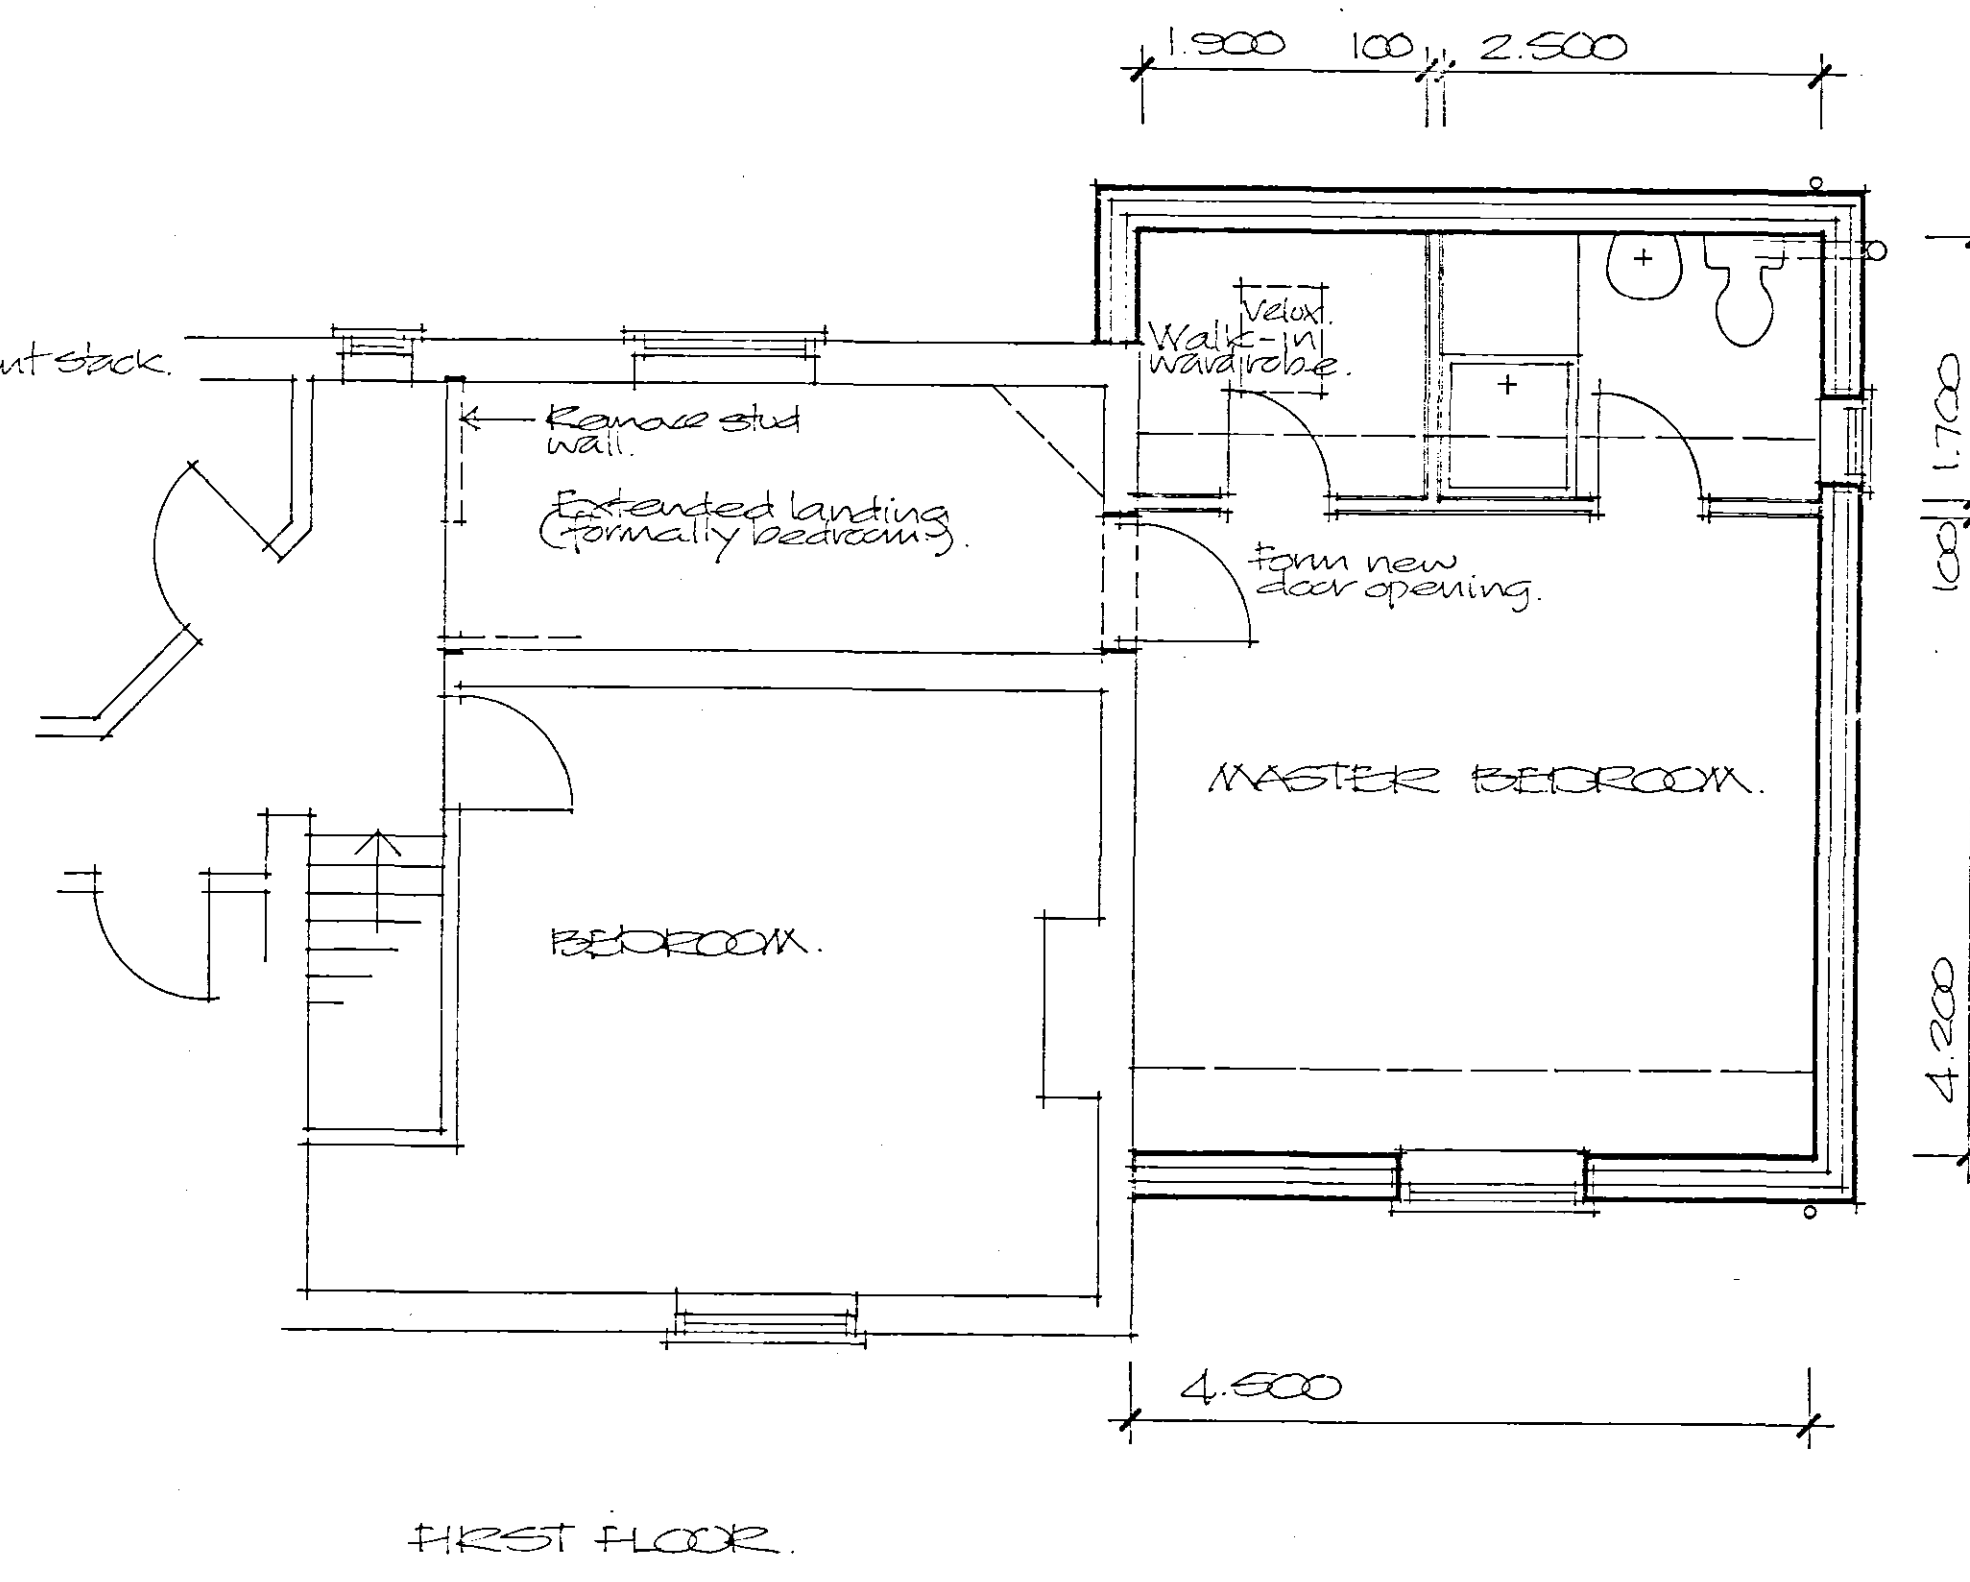

FIRST FLOOR

APPROVED PLAN
 No. A1

2 OCT 2008
 0854/08

LETTERED PLAN

Project
 PROPOSED EXTENSION TO HOUSE,
 'BRAMLEY HOUSE',
 NUTTS LANE, HOLBEACH ST JOHNS,
 SPALDING.

Client
 MR & MRS J COLE

ALAN HORNSBY
 ARCHITECTURAL SERVICES LTD
 "Little Acre"
 Peak Hill, Cowbit,
 Spalding, Lincs. PE12 6AW
 Tel. Holbeach (01406) 585591

Scale 1:50 & 1:100 Drg no. 08/23/03
 Date July 2008