





FRONT ELEVATION

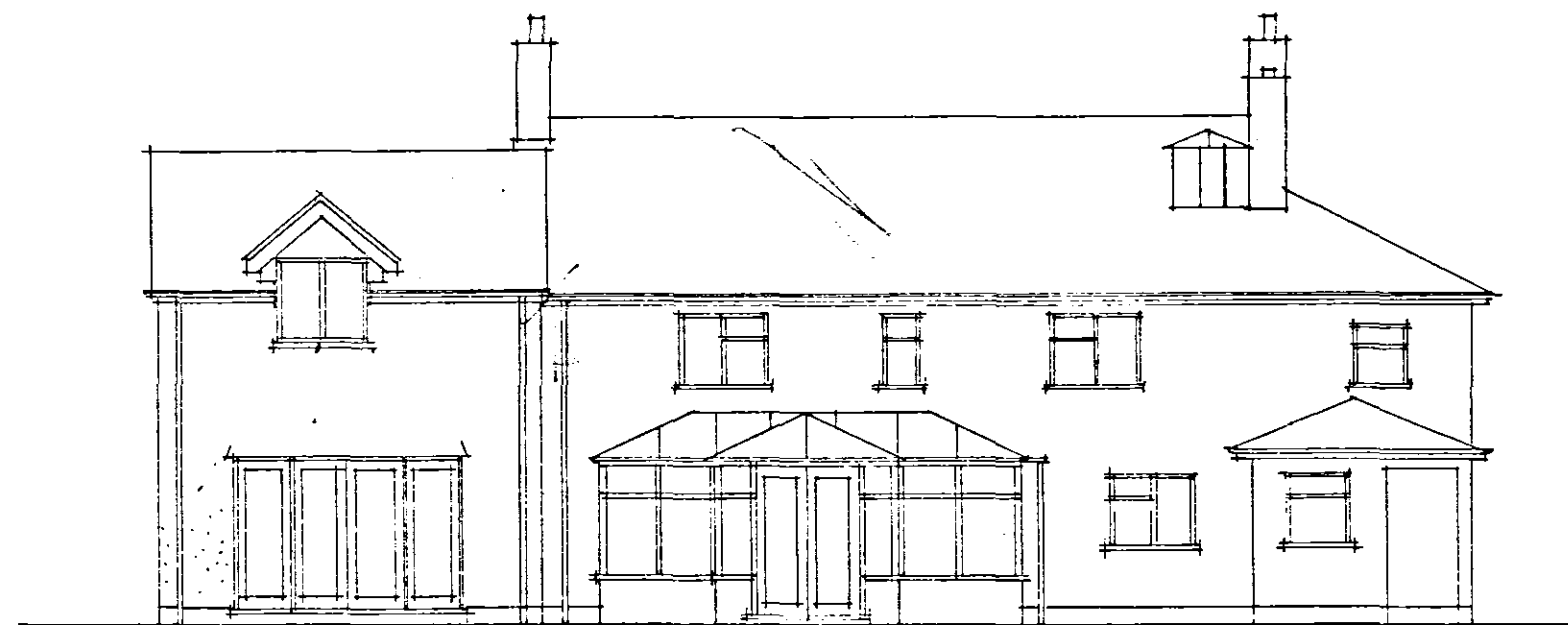


REAR ELEVATION

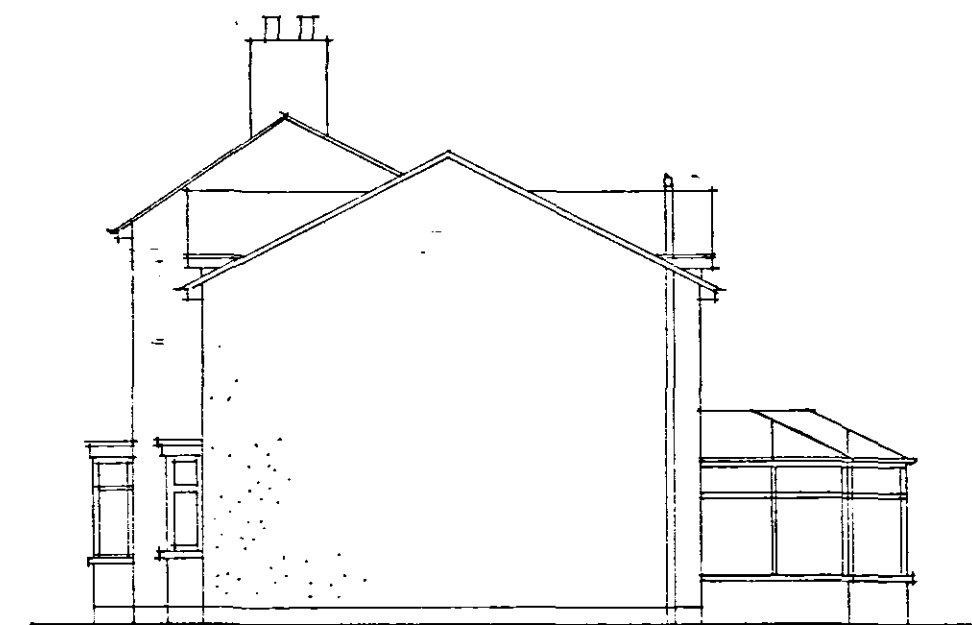


SIDE ELEVATION


Finishes:
 Walls: Render finish to match existing with black painted section up to 1/2 of expanded metal render stop to be similar to existing.
 Roof: Natural slate roof finish to match existing.
 Windows and external doors: UPVC to match existing.

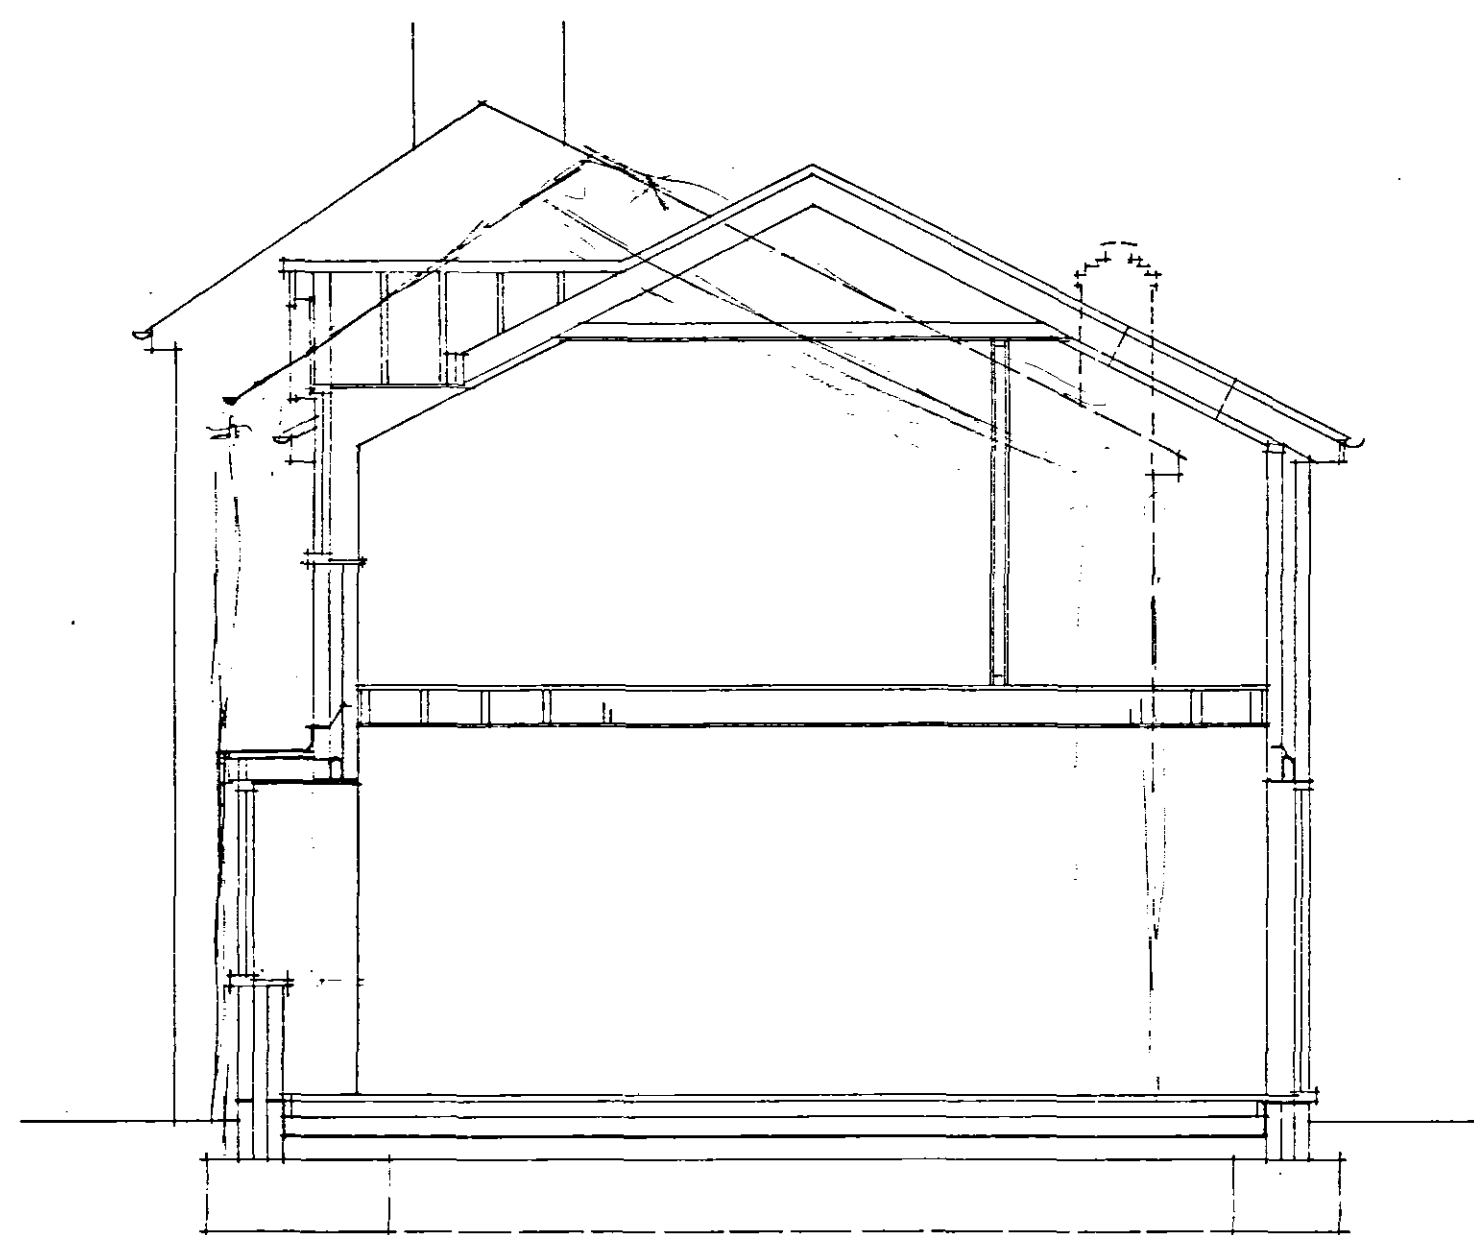


SECTION

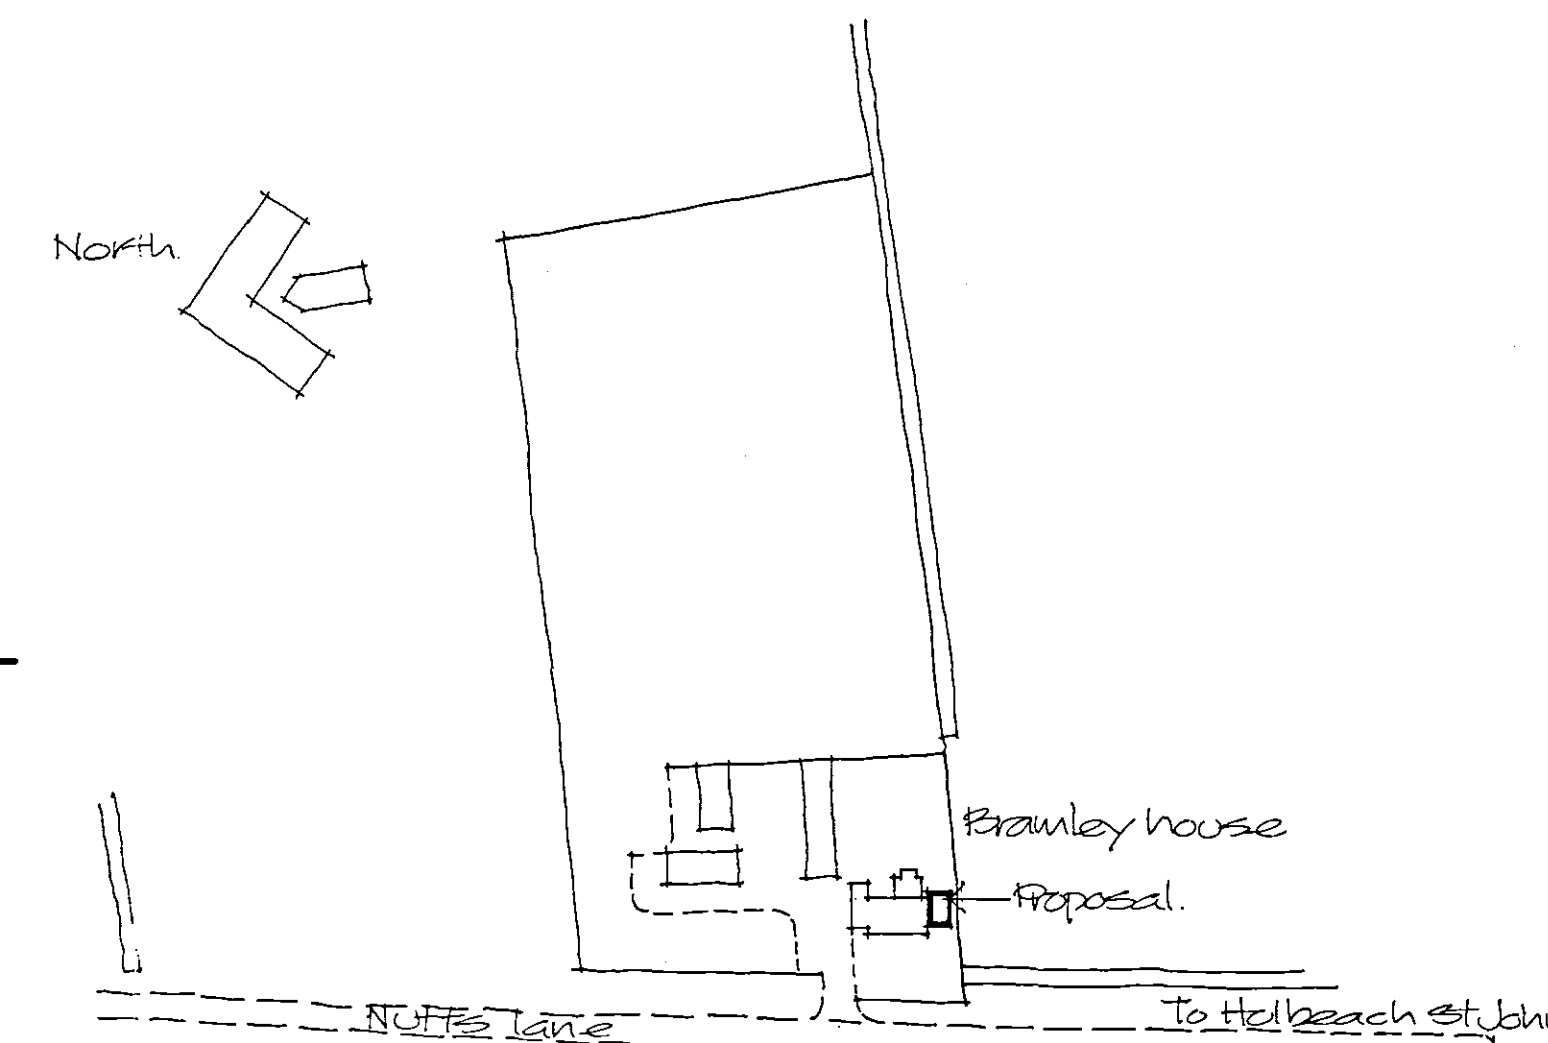


LOCATION PLAN Scale 1:1250

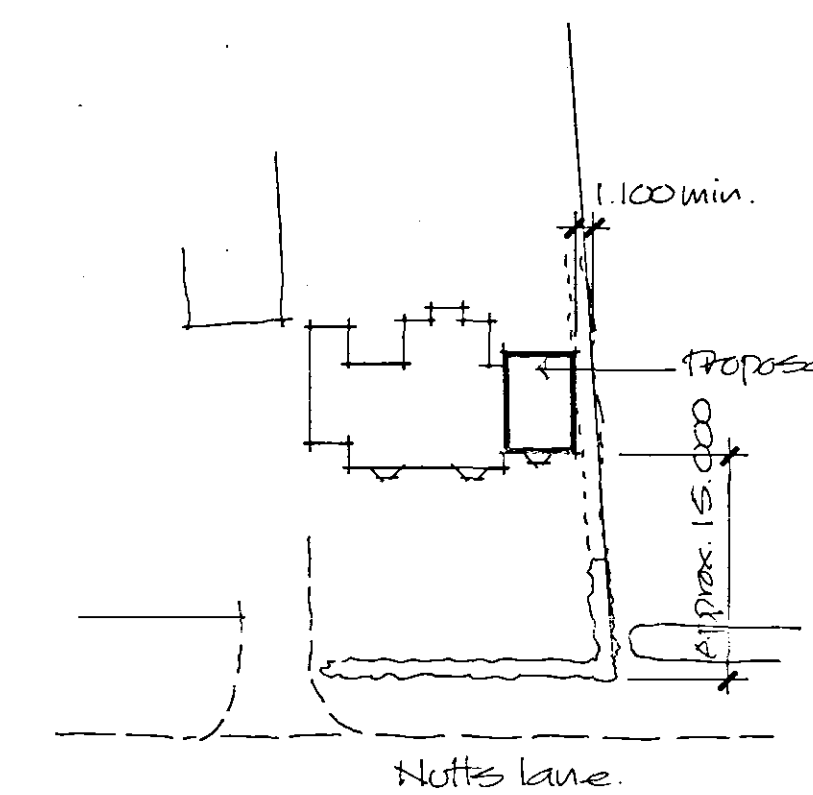

BLOCK PLAN Scale 1:500

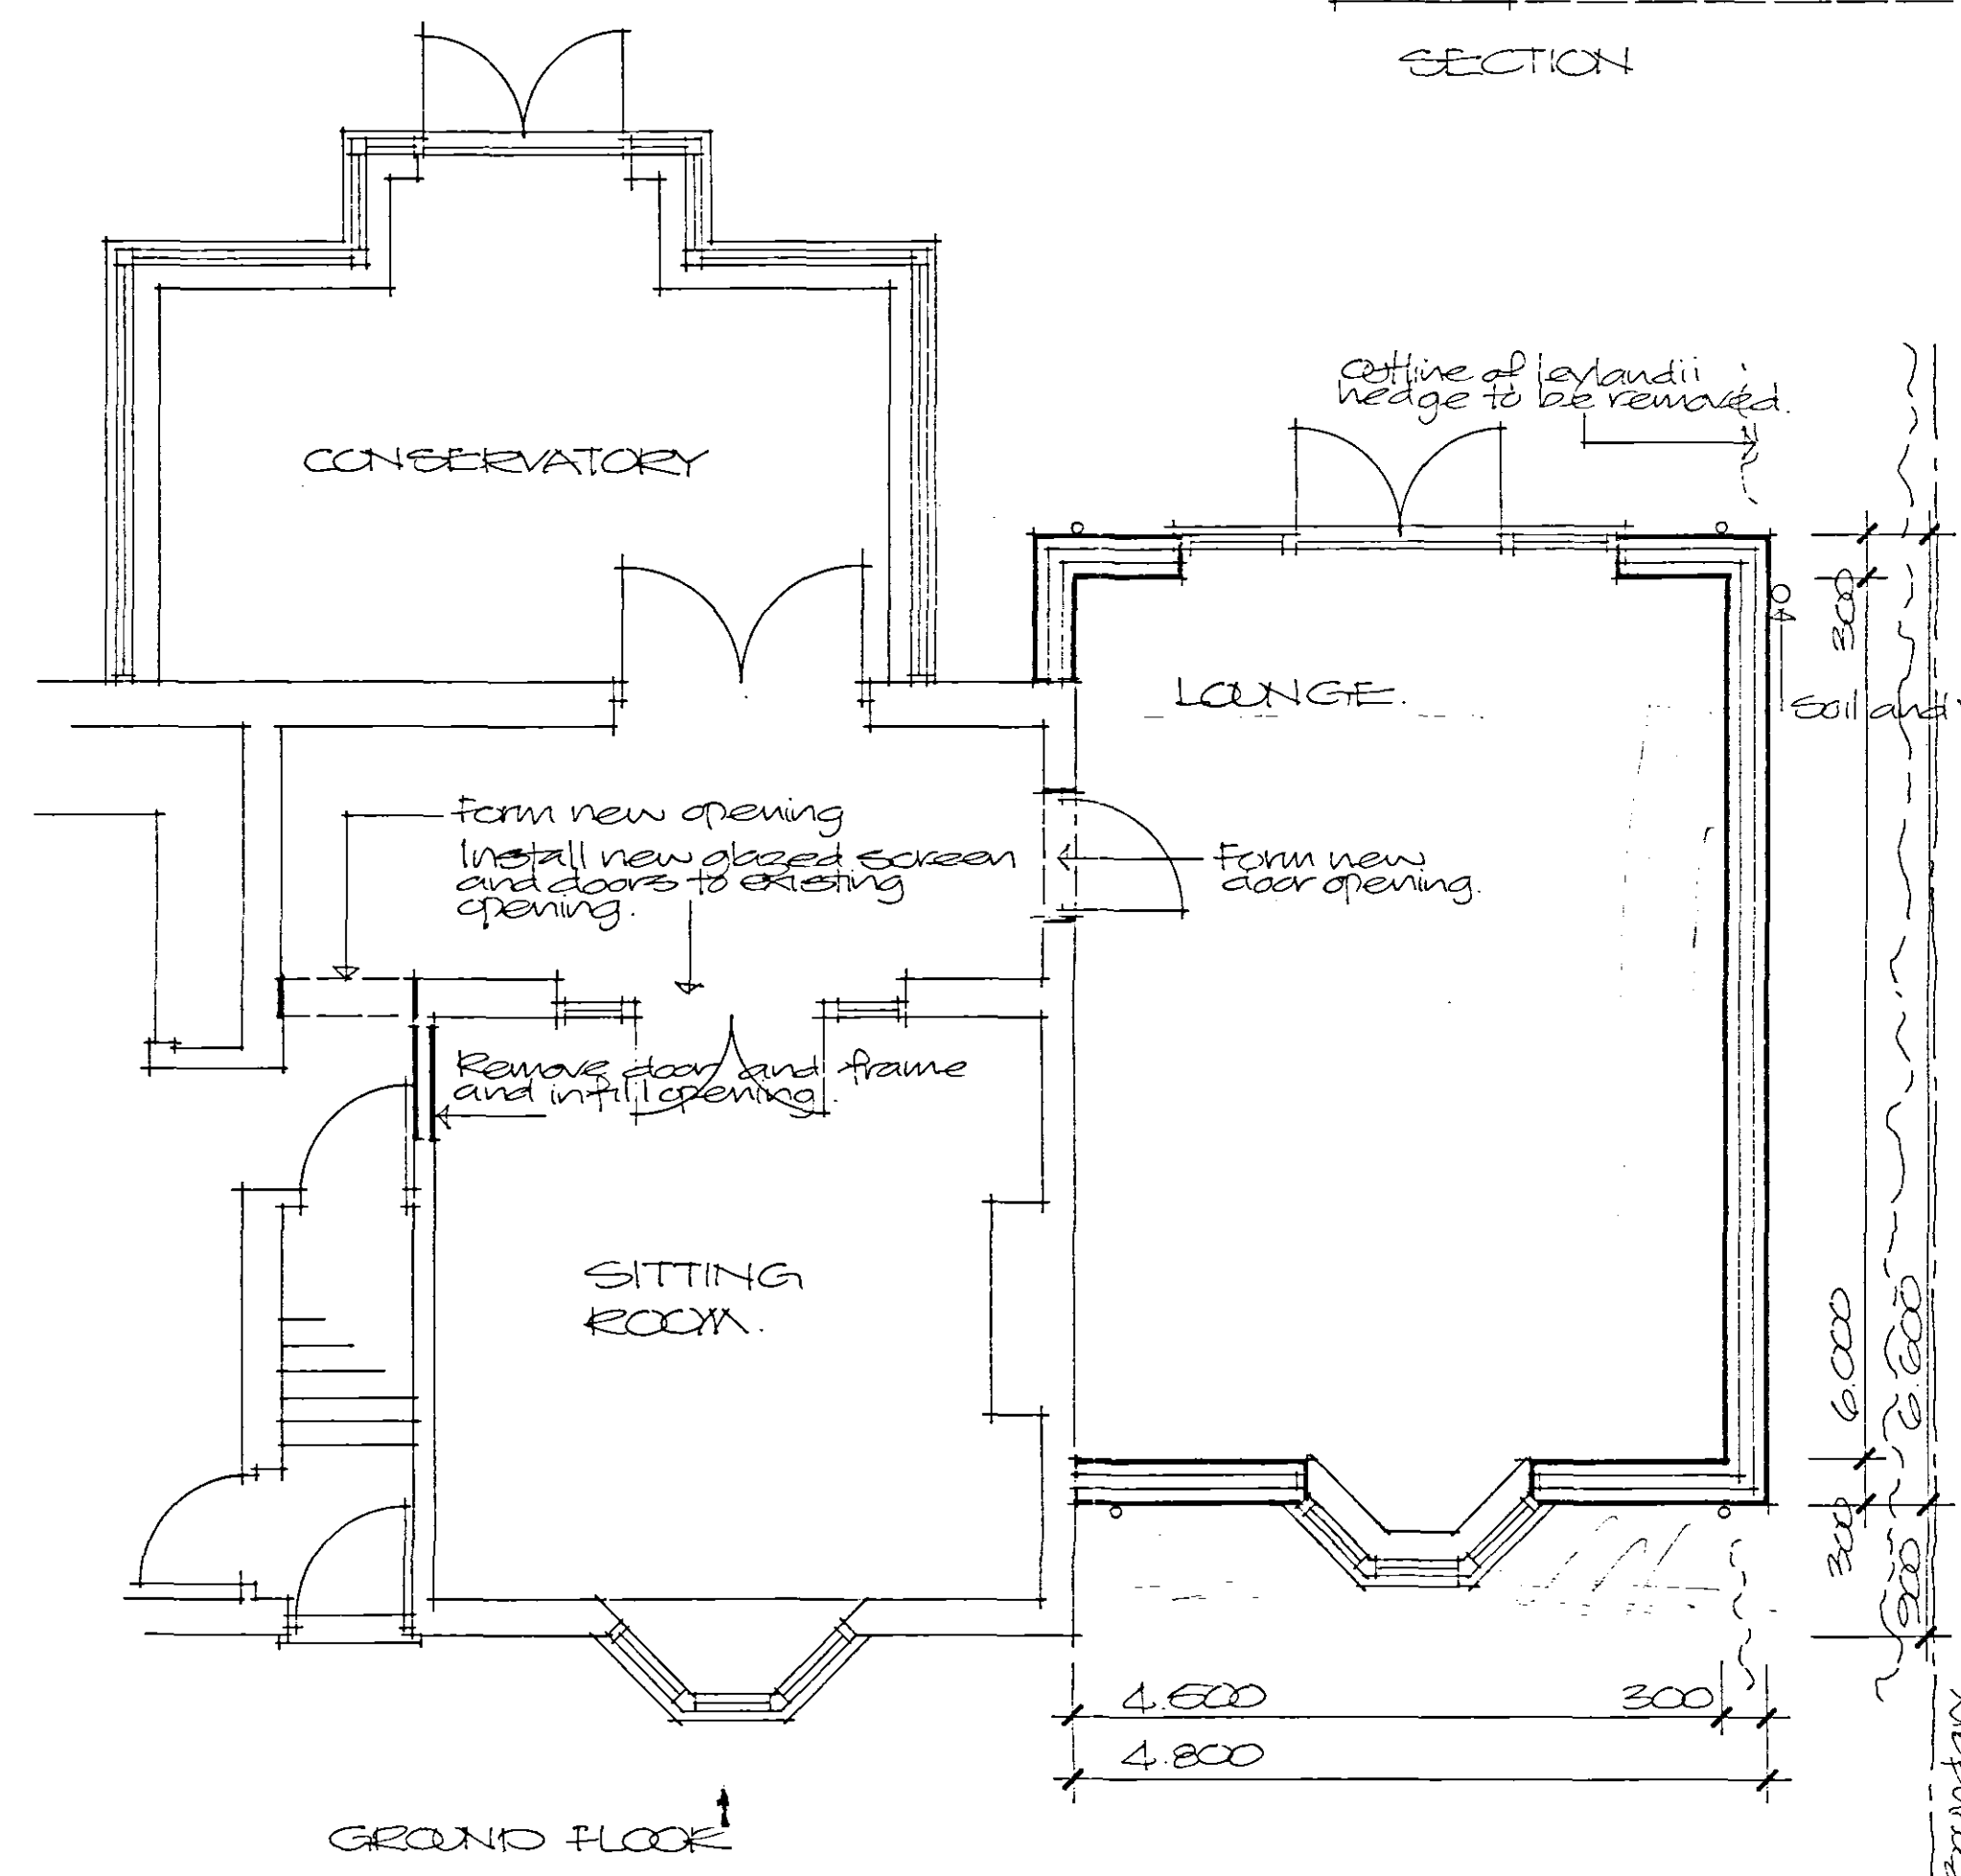

GROUND FLOOR

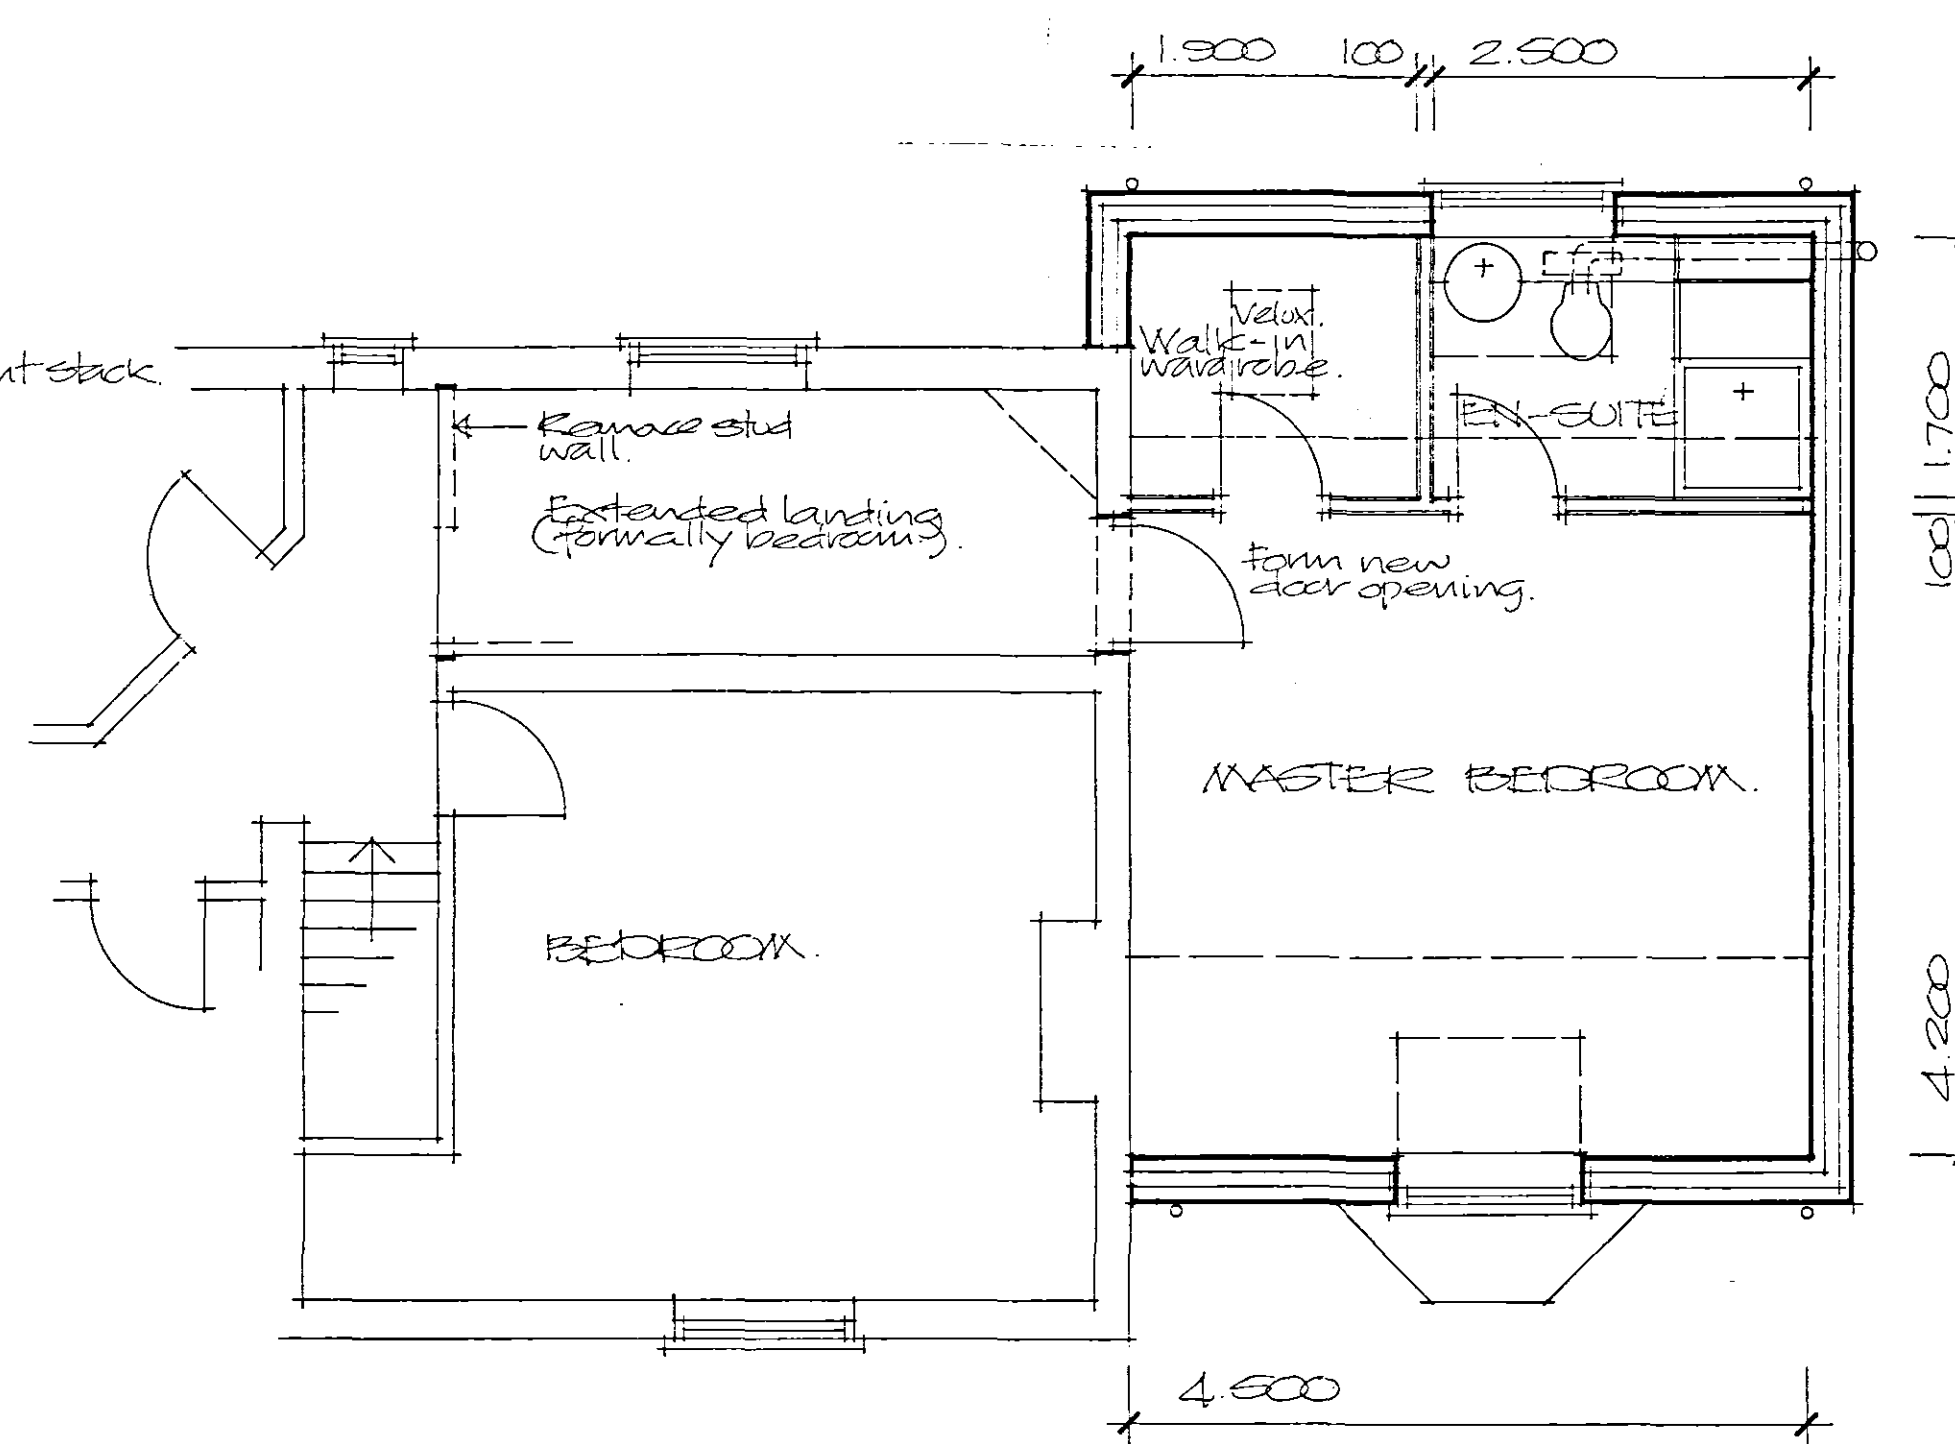

FIRST FLOOR

SHDC
 Planning & Development
 31 JUL 2008
 Ref: 0854/08

SUPERSEDED

Project
 PROPOSED EXTENSION TO HOUSE,
 'BRAMLEY HOUSE',
 NUTTS LANE, HOLBEACH ST JOHNS,
 SPALDING.

Client
 MR & MRS J COLE

ALAN HORNSBY
 ARCHITECTURAL SERVICES LTD
 "Little Acre"
 Peak Hill, Cowbit,
 Spalding, Lincs. PE12 6AW
 Tel. Holbeach (01406) 380591

Scale 1:50 & 1:100 Drg. no. 08/23/03A
 Date July 2008