


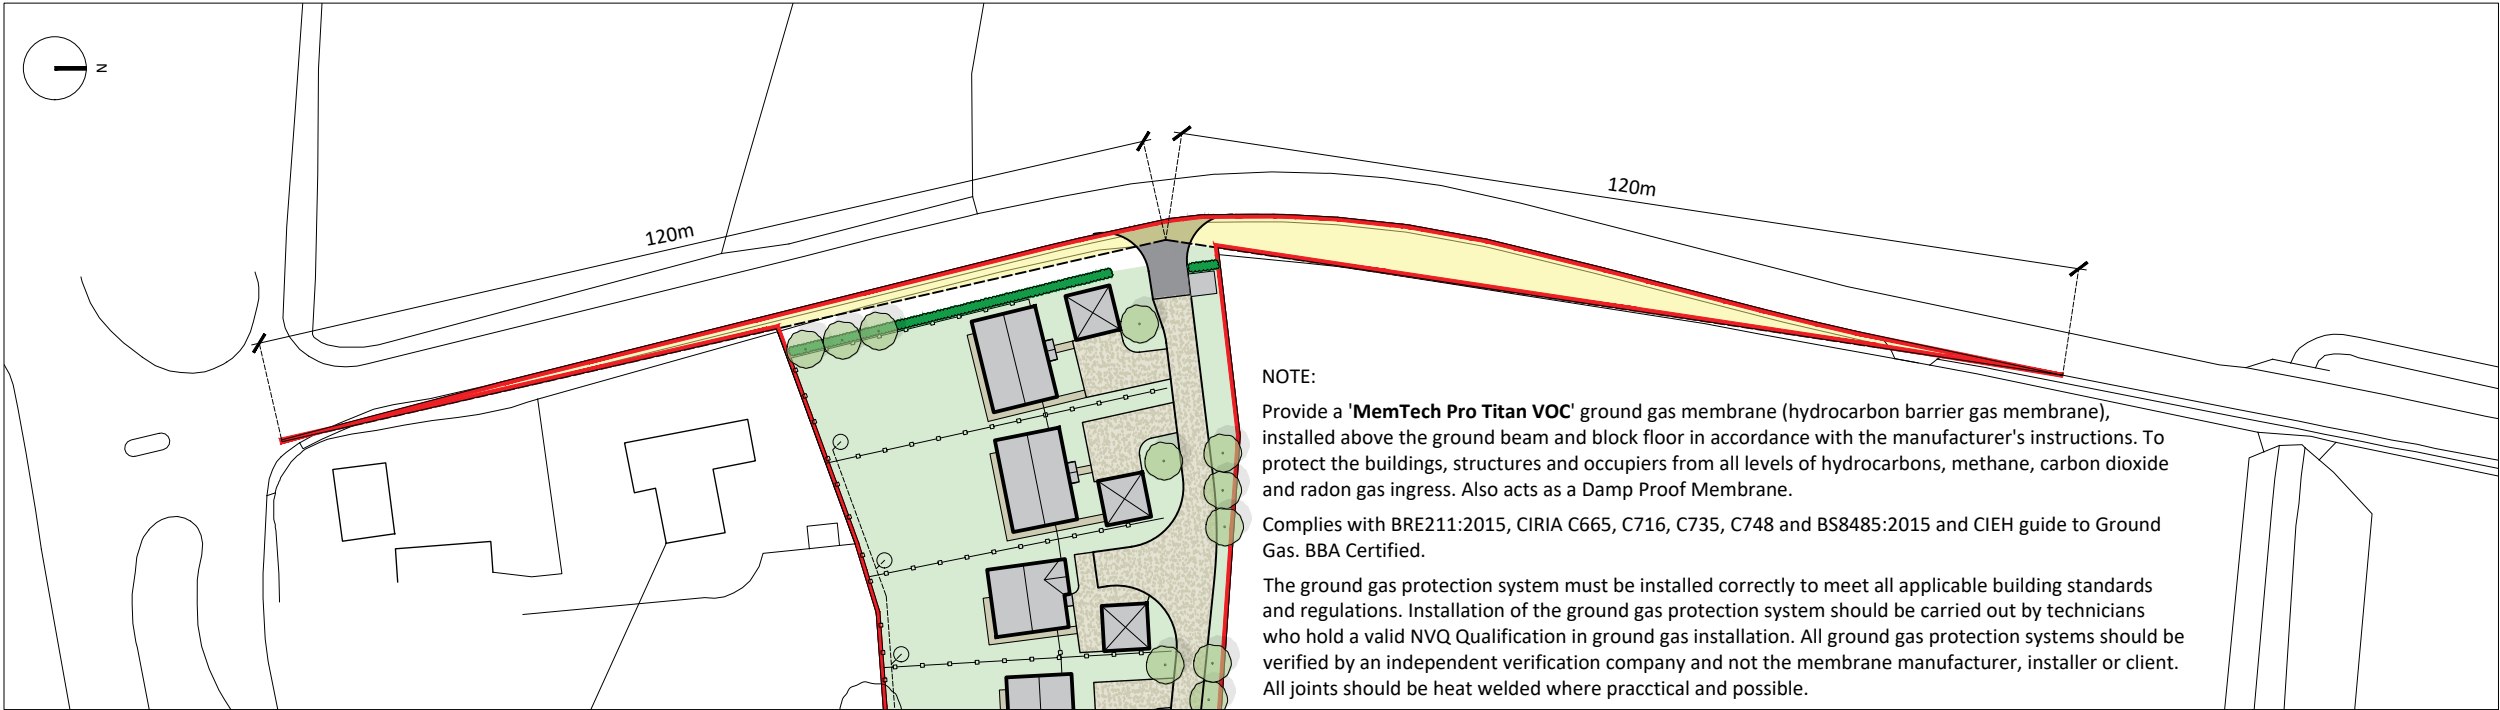

Extent of visibility splays 0 10 20 30 40 50m 1.1000



Proposed site plan 0 5 10 15 20 25m 1.500

Notes

Copyright

© Robert Doughty Consultancy Limited.
All rights described in the Copyright, Designs and Patents Act 1988 have been asserted.

Ordnance Survey Map

© Crown Copyright. OS Licence No: AR 100010613.

Dimensions

All dimensions shown are for the purposes of obtaining the relevant planning permission only.

CDM 2015

This drawing is for illustrative purposes and/or obtaining the relevant planning permission only. It should not be used for construction and accordingly, risk identification under the Construction (Design & Management) Regulations 2015 has not been undertaken.

Rev	By	Description	Date
-	-	-	-
Current revision checked by: -			

rdc
Robert Doughty
Consultancy

32 High Street, Helpringham
Sleaford, Lincolnshire, NG34 0RA

Tel: 01529 421646
Email: admin@rdc-landplan.co.uk
Web: www.rdc-landplan.co.uk

Client

Ben Dawson

Project

Residential Development
Penny Hill Road

Drawing

Proposed Site Plan

Scale @ A3

As shown

Date

29/08/24

Drawn By

WW

Checked By

LMS

Job Number

1514-6

Status

FP

Purpose of Issue

Planning

Drawing No.

1514-6_FP_SP02

Rev

-