



Contractor to check all Dimensions on site prior to ordering materials / commencing work. Do Not Scale from this Drawing - If in doubt then please ask

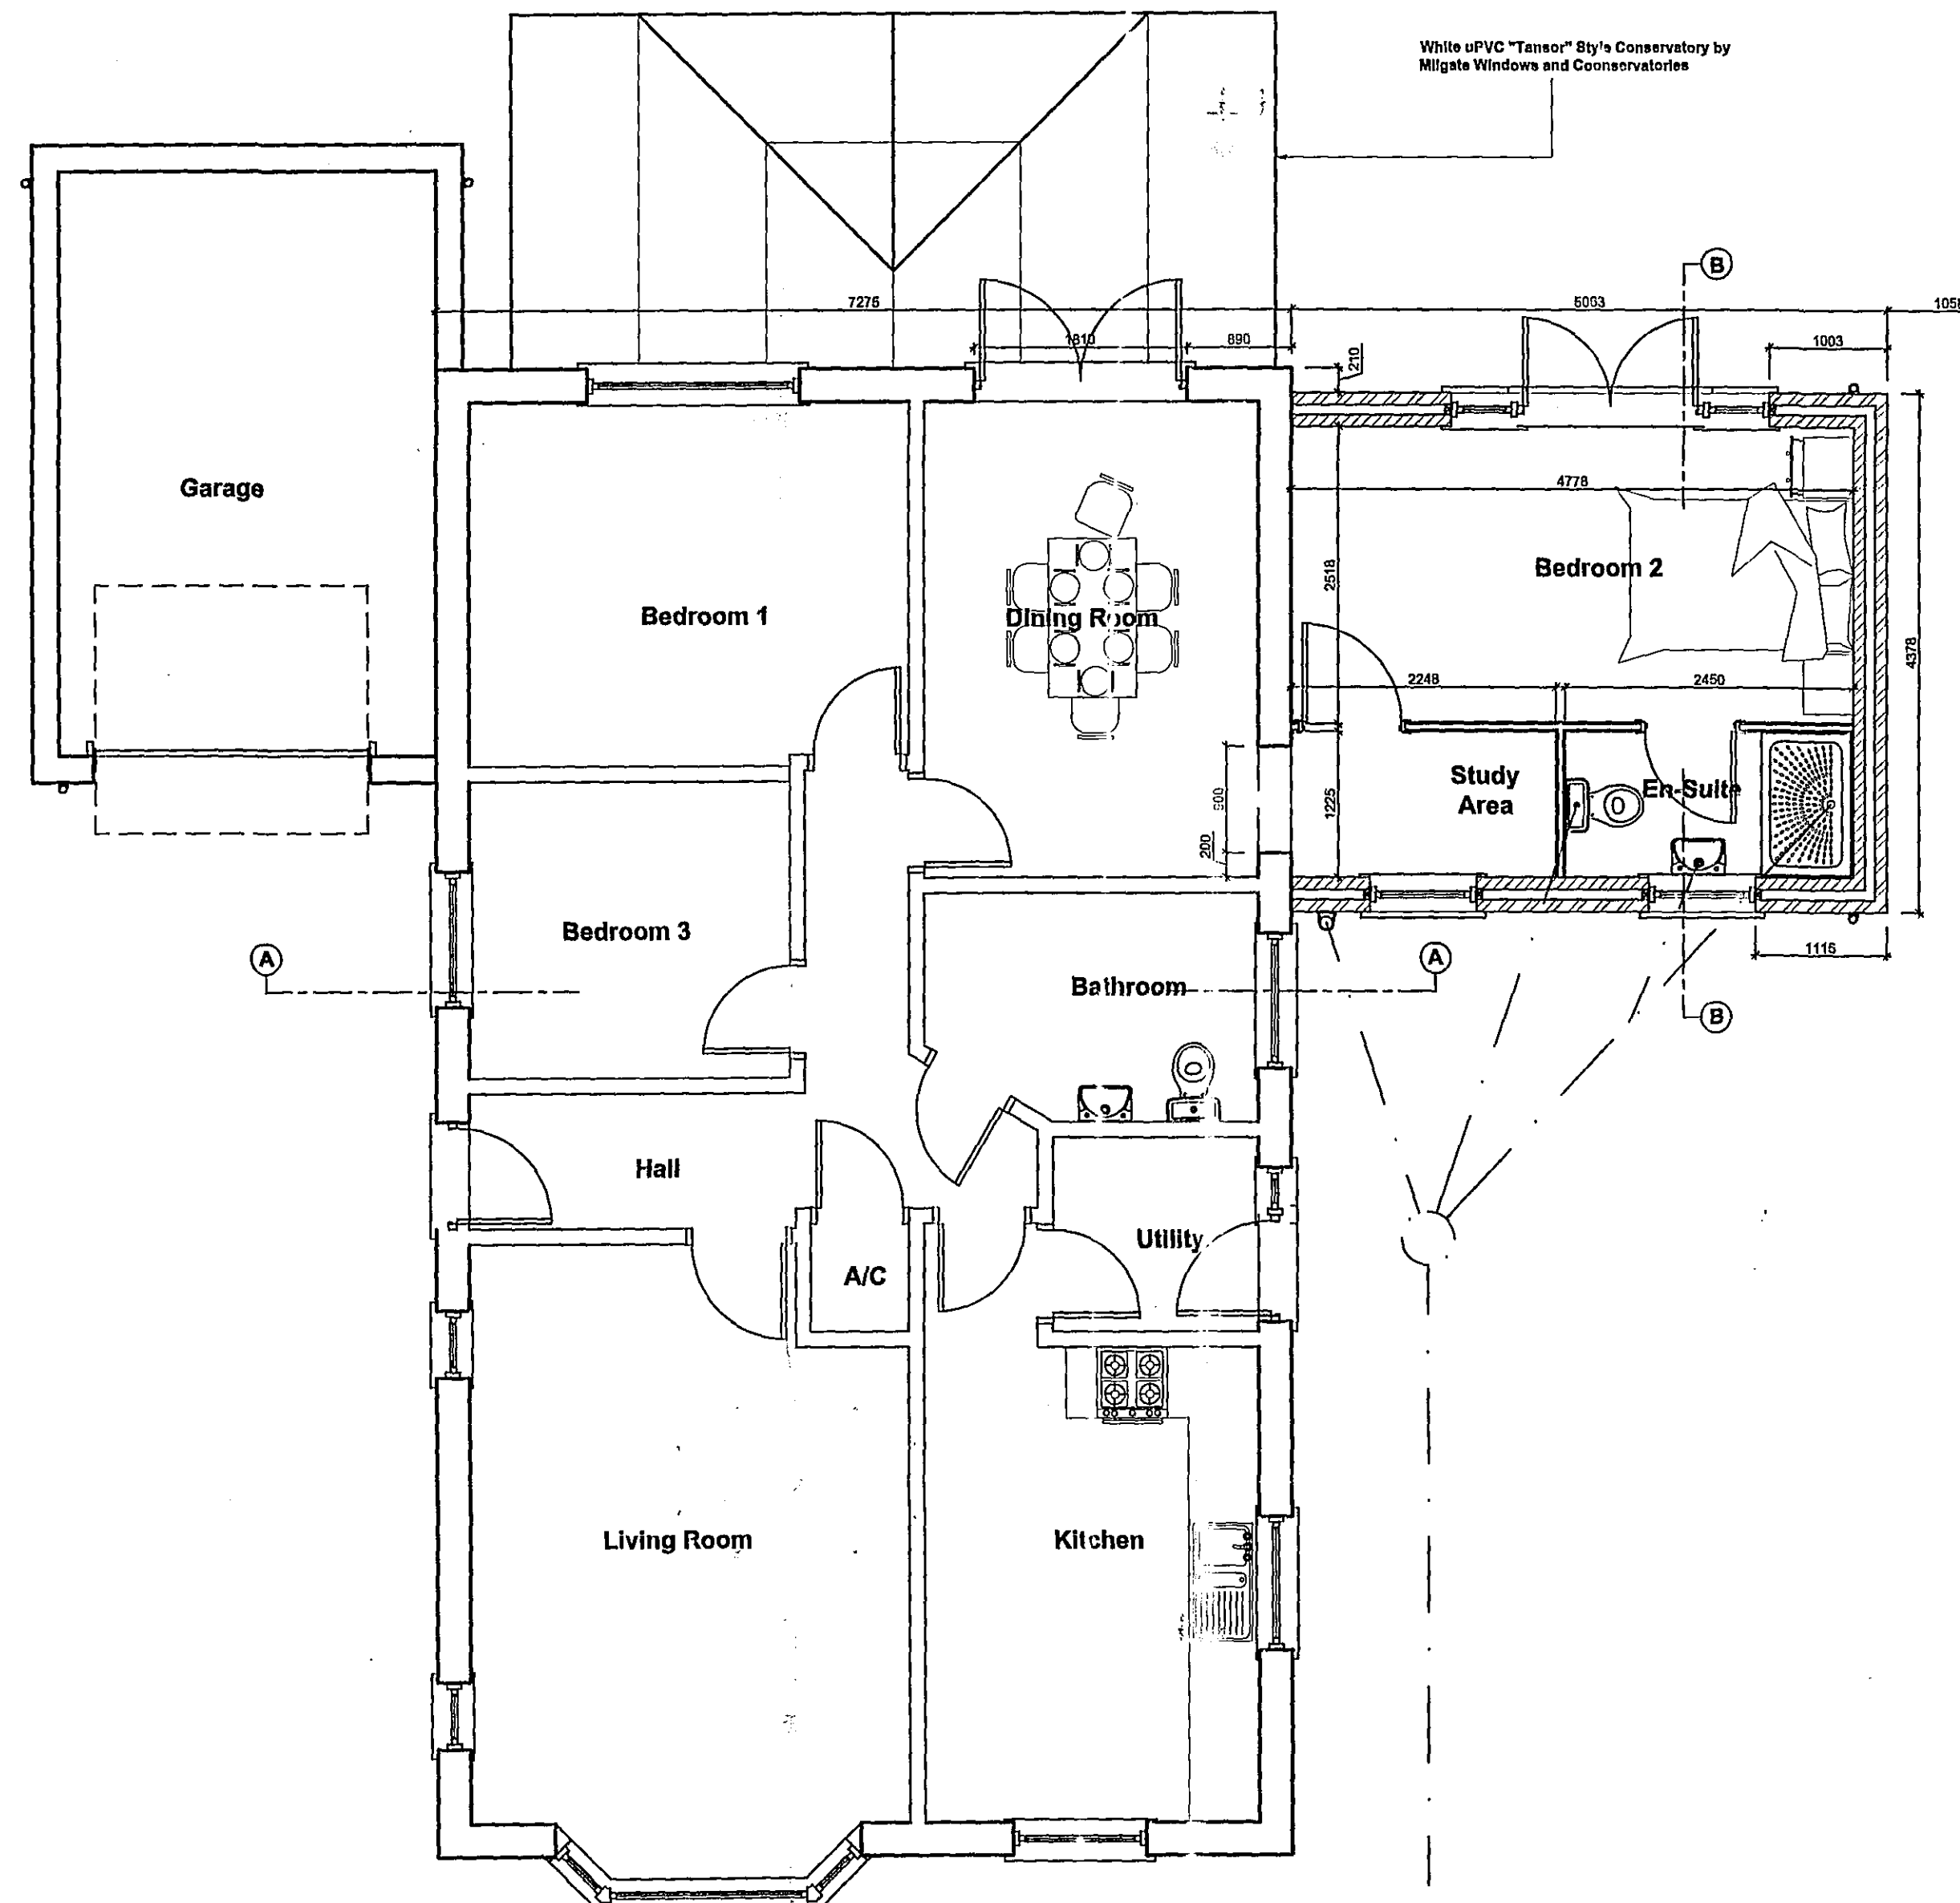

Proposed Ground Floor Plan
Scale 1:50

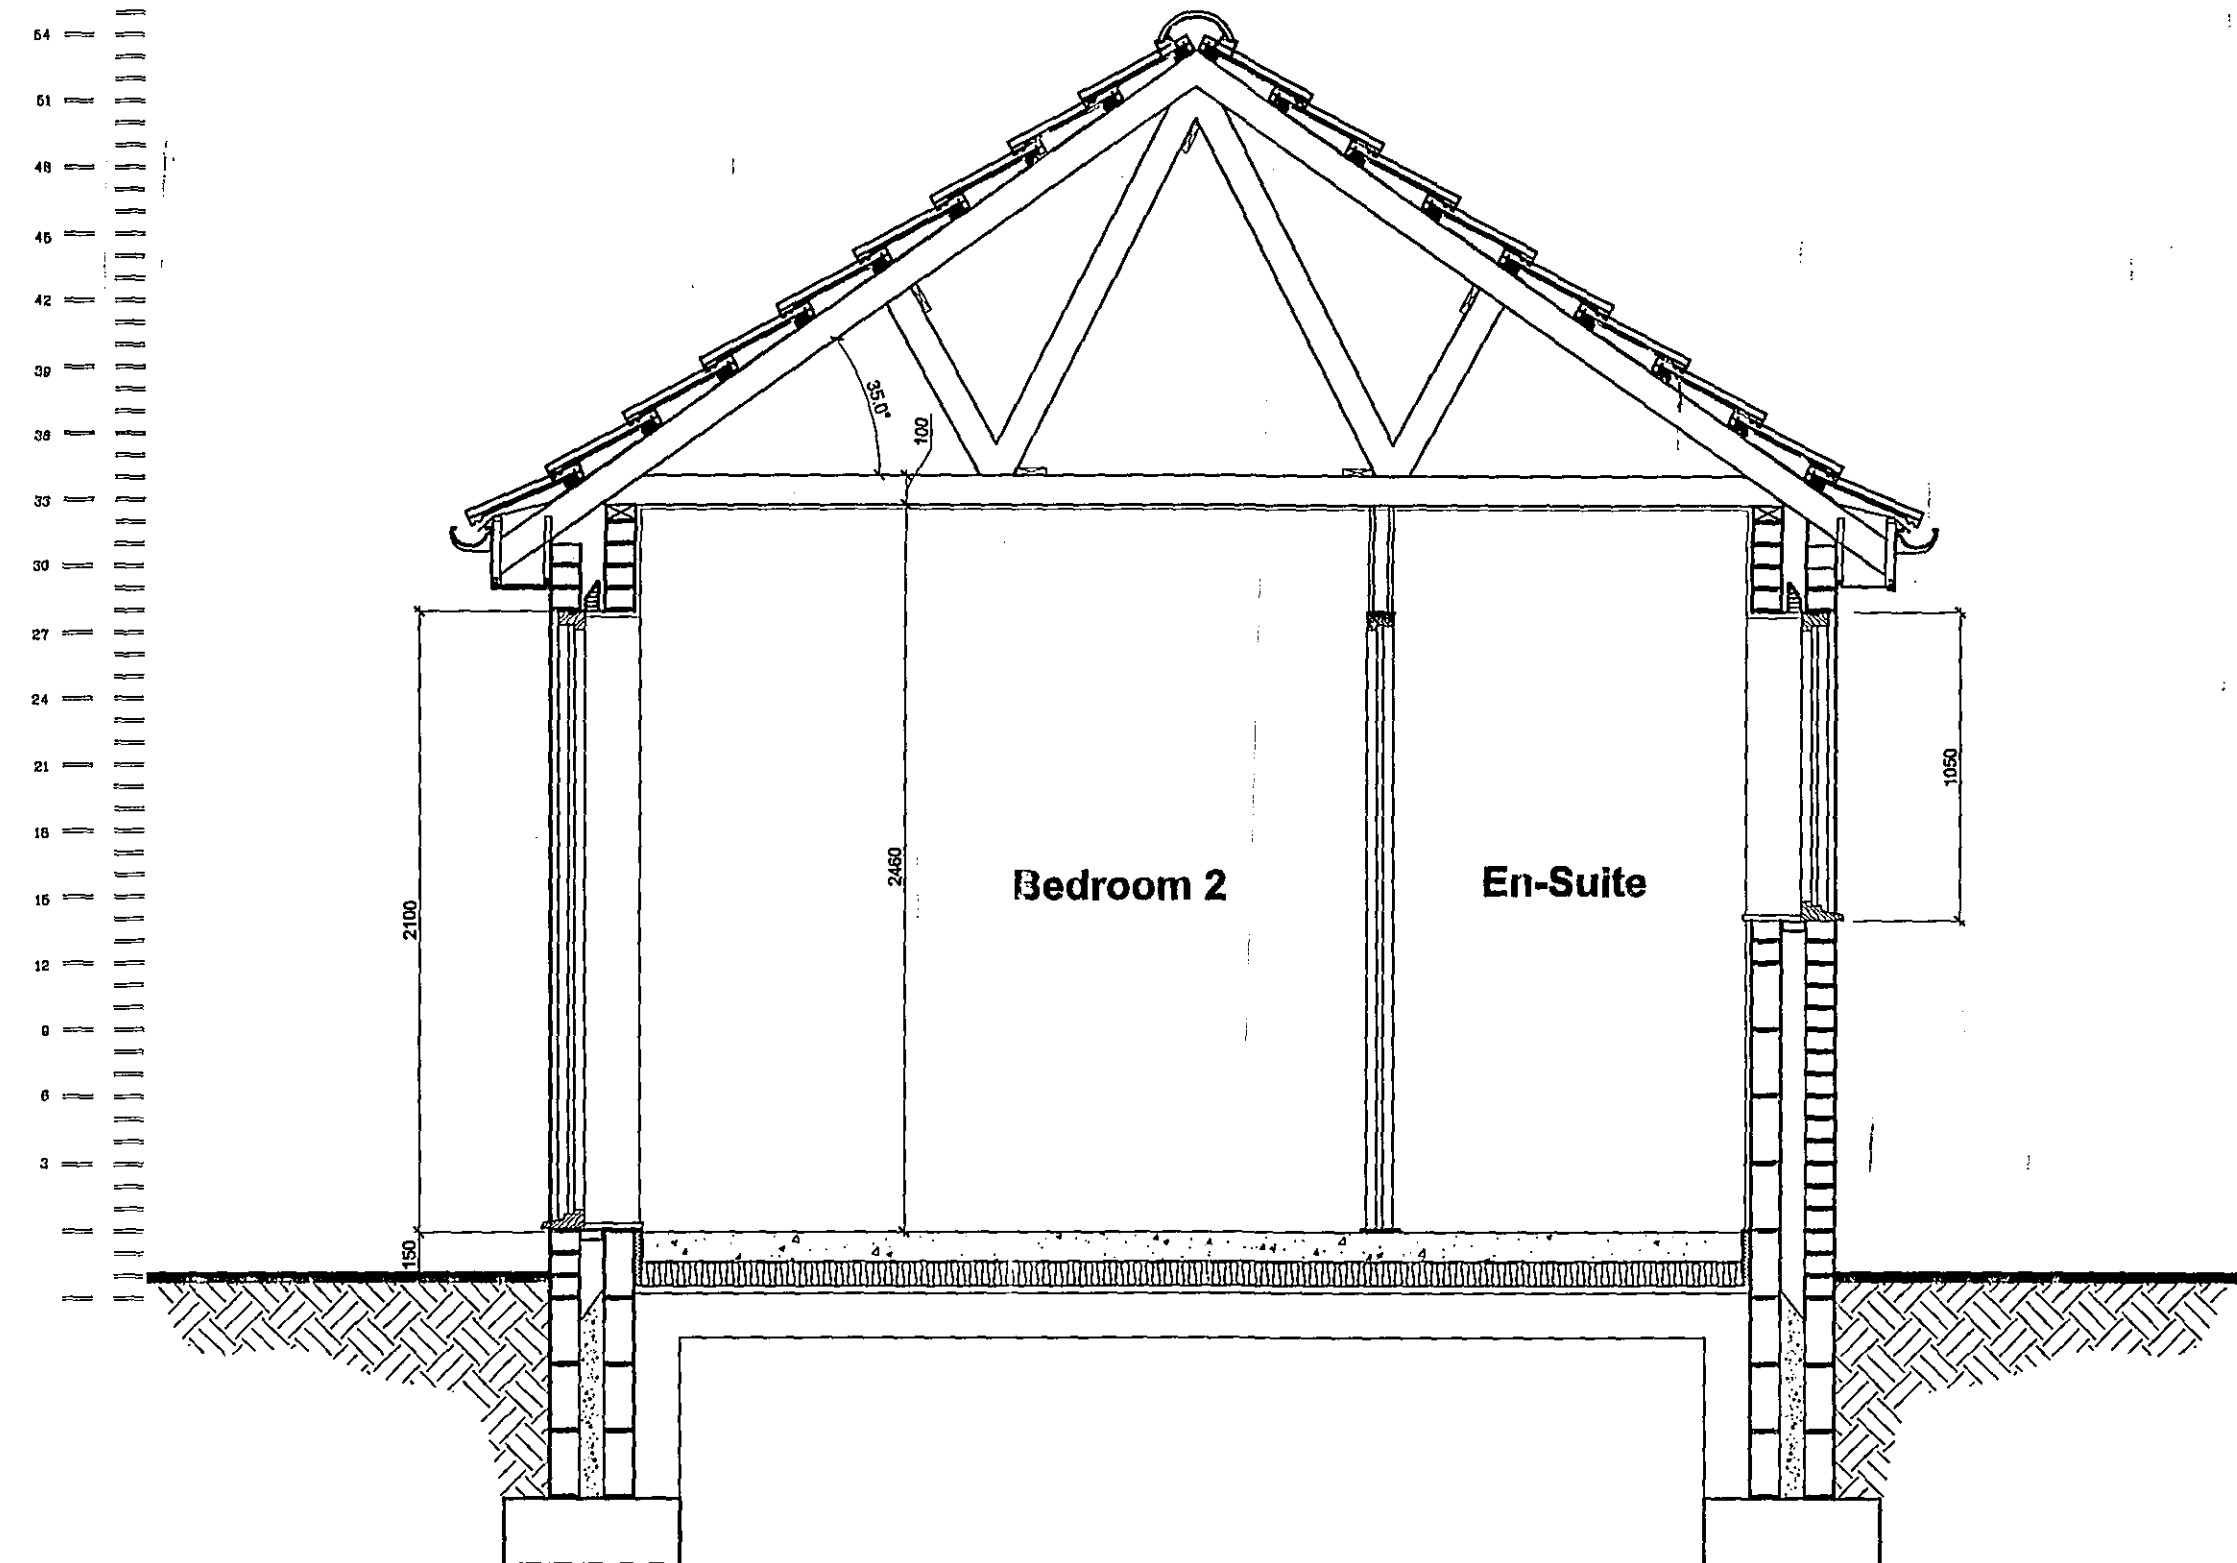

Proposed Section B-B
Scale 1:25

rev "A" - 10.07.07 - Conservatory added to side elevation

GENERAL CONDITIONS
Contractors are responsible for checking all dimensions on site when work commences and before ordering any materials. Any discrepancies should be brought to the attention of the Client for remedial action before commencing further.

All details shown are based on typical site conditions for that area, any abnormal conditions should be brought to the attention of the Client and Local Authority.

The notes shown are mainly to cover the requirements of Building Regulations and should not be treated as full specification.

No allowance has been made for any Structural Calculations, a "SAP" calculation, Soil Investigation or Flood Risk Assessment. If deemed necessary then these will be a chargeable extra. All steel beam sizes shown on drawing are all subject to confirmation from Structural Engineer.

All materials not specified to be of a standard suitable for the work proposed and be fit for purpose. All work to be in accordance with good building practice and all necessary BS codes for Workmanship on Building Sites.

SHDC
PLANNING & DEVELOPMENT
10 JUL 2007
Ref. 0862/07

Client:
Mr & Mrs Webb
7 Spencer Gardens
Holbeach
PE12 7RQ

Site:
Single Storey Side Extension & Conservatory

AMENDED PLAN
Ref. A1

DETERMINED PLAN

remway
Design Ltd
2 Red Lion Street
Spalding
PE11 1SX
Tel / Fax: 01775 768 921
Mobile: 07815 112 058
e-mail: jason@remwaydesign.co.uk

Date: July06 Scale: As Noted

Drawing No:
1388 - 02 "A"

PLEASE NOTE:
Due to areas of the structure being covered, unpermitted or otherwise inconsistent the notes / specifications of existing materials are subject to confirmation of site when it is feasible to expose the relevant areas of construction.