



[illegible]

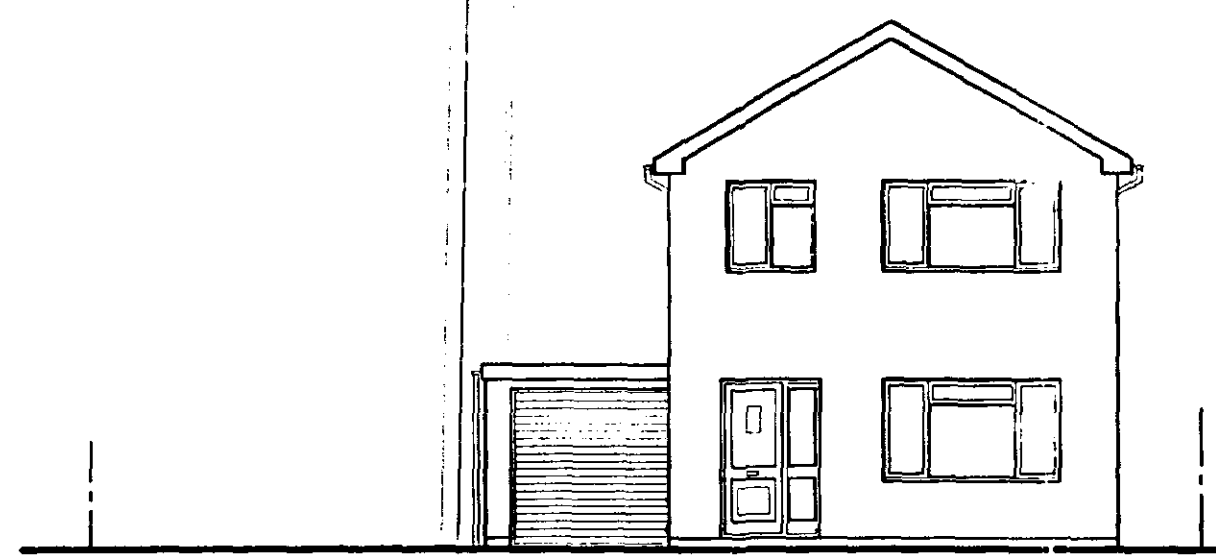


FRONT ELEVATION

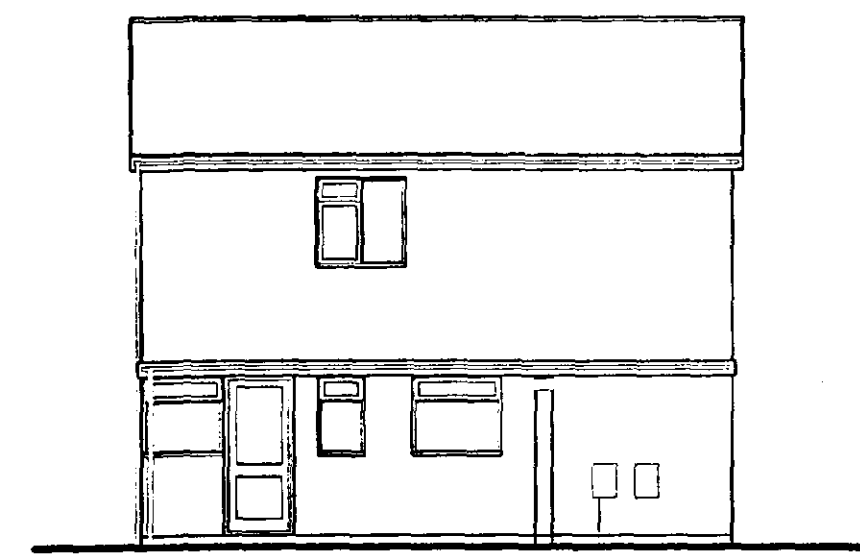


SIDE ELEVATION




REAR ELEVATION

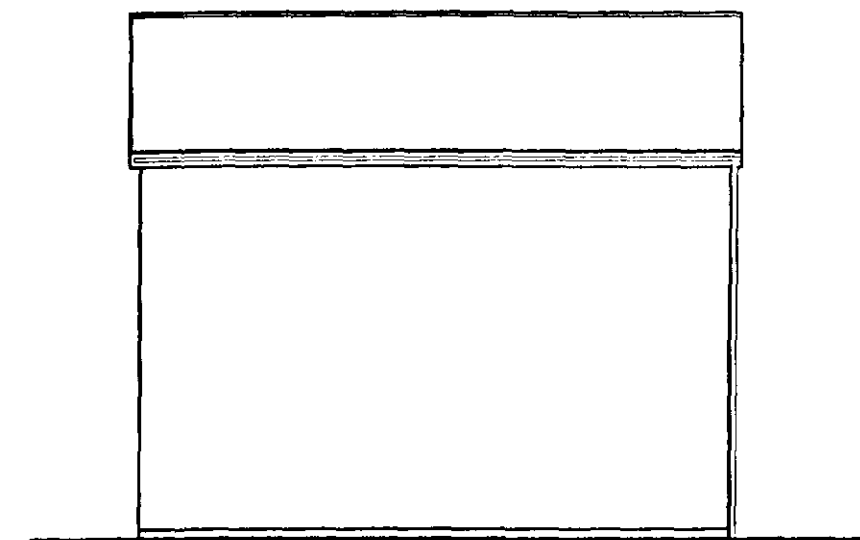

SIDE ELEVATION

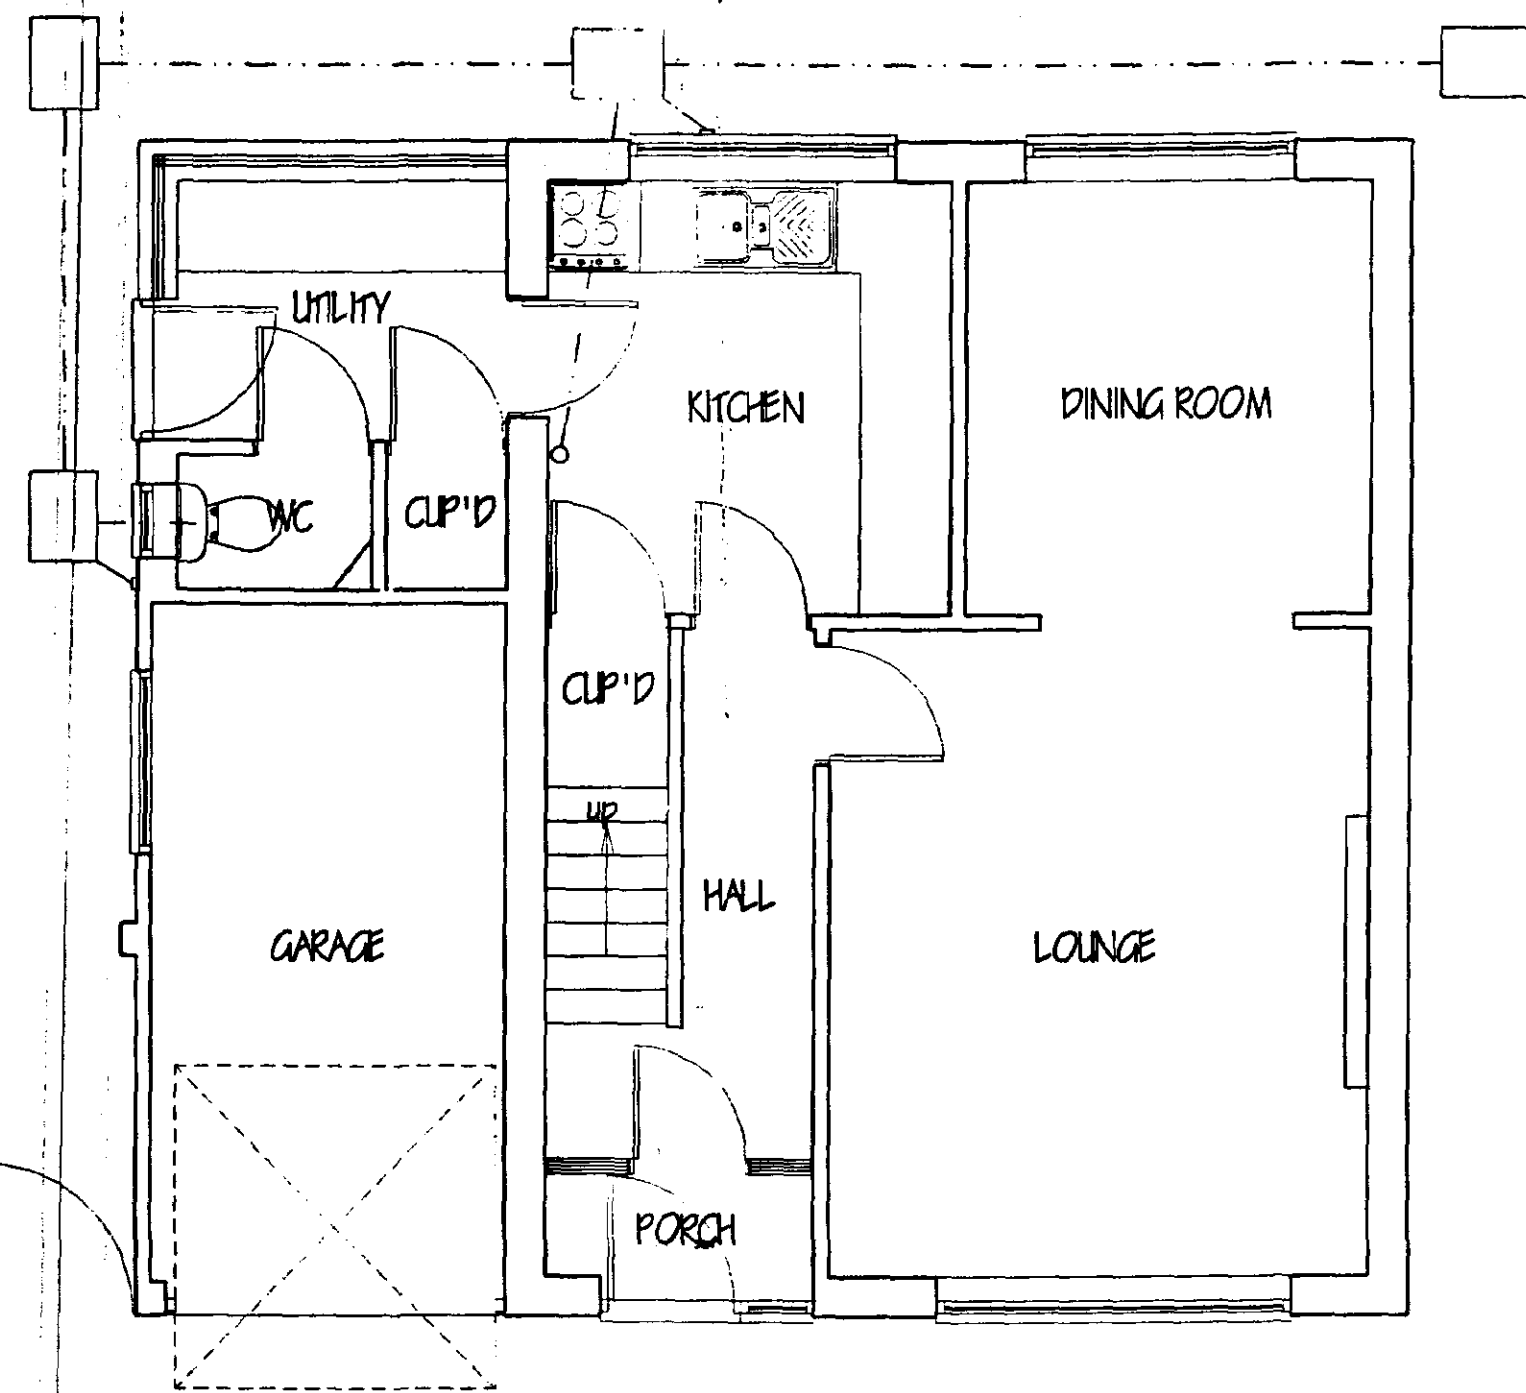

GROUND FLOOR PLAN

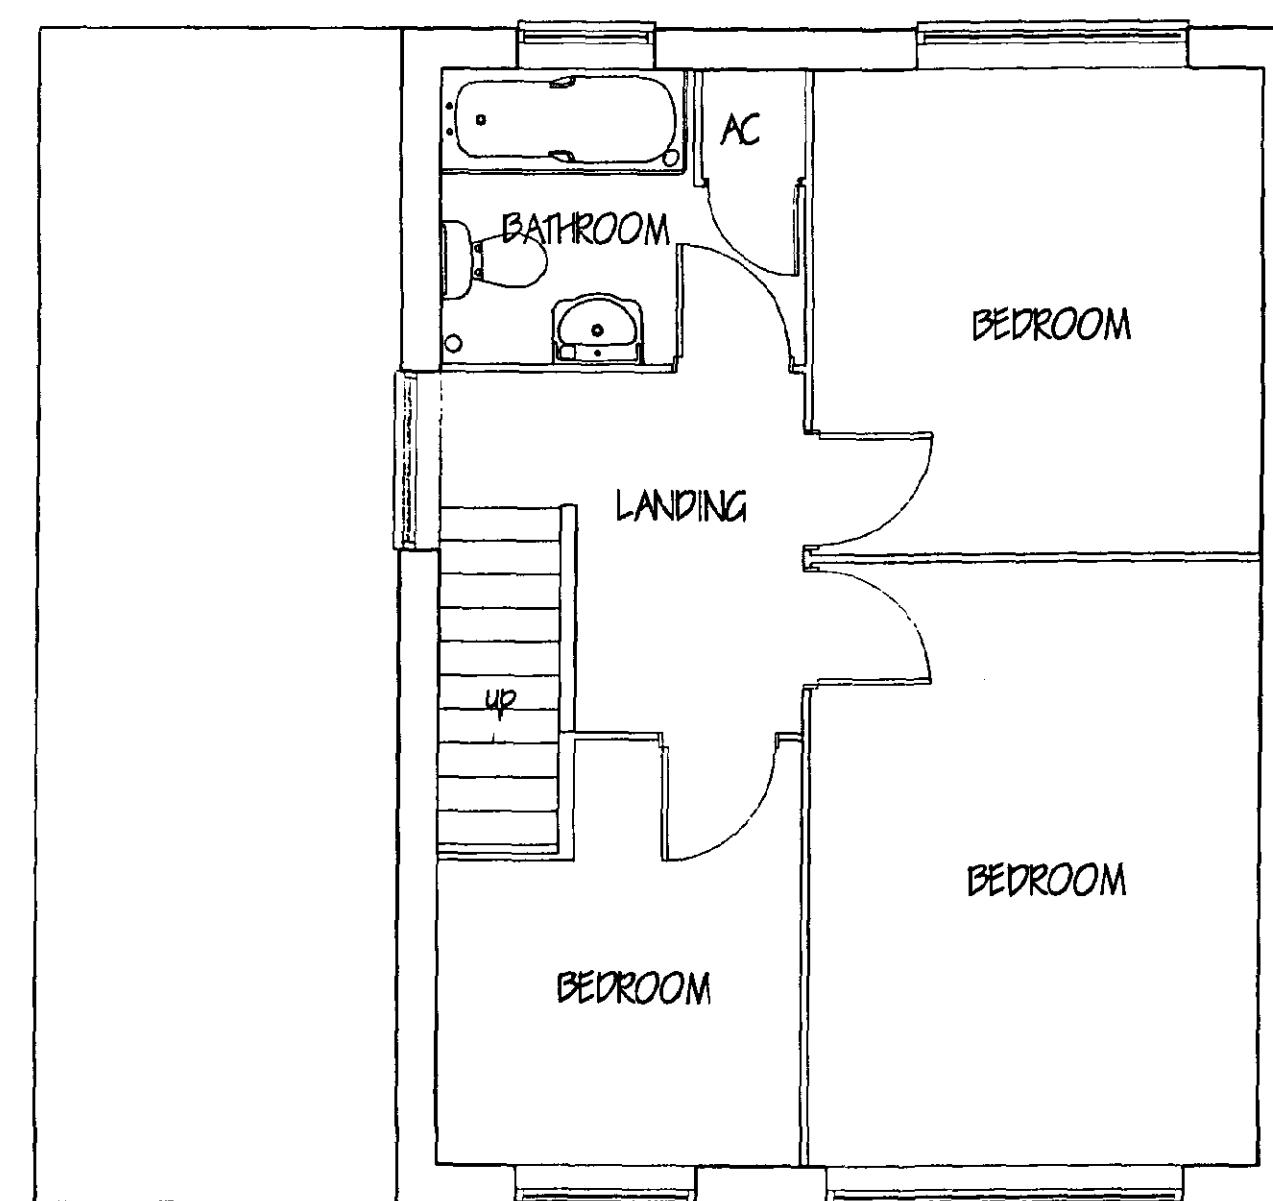

FIRST FLOOR PLAN

SHDC
Planning & Development
25 JUL 2002
Ref: 0870/02

LIMITATIONS.
This drawing is limited in the amount of information contained and does not purport to contain a full specification of the works. It is solely for the purpose of obtaining Planning/ Building Regulation approval. The drawing must not be used as a contract document alone.
All dimensions shall be taken from site from actual work. Under no circumstances shall measurements be scaled from this drawing for construction or ordering purposes. All given dimensions shall be checked by the Builder/ Contractor and will be his responsibility from commencement of site works.
The works will not be supervised or inspected on site by G.R. Merchant, or any representative thereof. It is the client or their appointed agents responsibility to control workmanship, substitution of materials, adherence to specification, variations to contract etc.

COPYRIGHT RESERVED.
Copies of this drawing must be made only with the written permission of G. R. Merchant.

STANDARDS.
All materials to be new unless otherwise stated and all components and materials etc. to be used fitted and installed etc. in strict accordance with manufacturers instruction and relevant Code of Practice.
Materials shall conform to appropriate British Standard Specification or BBA Certificate or European Code equivalent.

HEALTH & SAFETY.
The Employer/ Client shall ensure that the selected contractor is conversant with and adopts all measures necessary to achieve compliance with Health & Safety legislation for Building Sites and Work Places.
The Employer/ Client is advised that should the works need to comply with the Construction Design and Management Regulations an independent Planning Supervisor will be required.

SCOPE OF THE WORKS.
The works shall comprise of all that is shown on the drawings and details. Work that may not be specifically shown but may be reasonably inferred as necessary to carry out the works shall be deemed to be included.

Ref	Revision	Date

G. R. MERCHANT I. ENG AMICE FIWO ARCHITECTURAL, STRUCTURAL AND LAND DRAINAGE CONSULTANTS Unit 4, Wrights Mews 12A Park Road, Holbeach, Spalding, Lincs. PE12 7EE Tel: 01406 490800 Fax: 01406 428744 E-Mail: G. R. Merchant @ Merchant. PB. Co. UK	
Project: EXTENSION & ALTERATIONS 51 SPALDING ROAD HOLBEACH SPALDING Lincs	
Client: MR & MRS G RICHARDSON	
Drawing: EXISTING FLOOR PLAN & ELEVATIONS	
Job Ref: 443/02	Drawing No: 02
Date: FEB 2002	Drawn: GRM
Scales: 1/100 1/50	
DO NOT SCALE FROM THIS DRAWING This drawing is copyright and may not be altered, copied, photocopied or used for any other purpose other than that for which it is issued. The General Contractor is to check all dimensions on site and report any discrepancies to the Architect. All details shown on this drawing including foundations are based upon typical site conditions related to the area. No responsibility can be accepted for abnormal conditions which may be discovered during construction unless reported to the Architect as they design amendments may be required. Site and survey are recommended in respect of boundaries to particular specific site conditions before foundation work is undertaken.	



LIMITATIONS

contained and does not purport to contain a full

obtaining Planning/ Building Regulation approval.
The drawing must not be used as a contract document
alone.

All dimensions shall be taken from site from actual work. Under no circumstances shall measurements be scaled from this drawing for construction or ordering purposes. All given dimensions shall be checked by the Builder/ Contractor and will be his responsibility from commencement of site work.

The works will not be supervised or inspected on site by G.R. Merchant, or any representative thereof. It is the client or their appointed agents responsibility to control workmanship, substitution of materials, adherence to specification, variations to contract etc.

COPYRIGHT RESERVED

Copies of this drawing must be made only with the written permission of G. R. Merchant.

STANDARDS.

STANDARDS:
All materials to be new unless otherwise stated and all components and materials etc. to be used fitted and installed etc. in strict accordance with manufacturers instruction and relevant Code of Practice.

Materials shall conform to appropriate British Standard Specification or BBA Certificate or European Code equivalent.

HEALTH & SAFETY

HEALTH & SAFETY.
The Employer / Client shall ensure that the selected contractor is conversant with and adopts all measures necessary to achieve compliance with Health & Safety legislation for Building Sites and Work Places.

The Employer / Client is advised that should the works need to comply with the Construction Design and Management Regulations an independent Planning Supervisor will be required.

SCOPE OF THE WORKS.

The works shall comprise of all that is shown on the drawing and details. Work that may not be specifically shown but may be reasonably inferred as necessary to carry out the works shall be deemed to be included.

[illegible]

ref:	revision	date
------	----------	------

G. R. MERCHANT
I.ENG AMICE FIWO

**ARCHITECTURAL, STRUCTURAL
AND LAND DRAINAGE
CONSULTANTS**

Unit 4, Wrights News
12A Park Road, Holbeach
Spalding, Lincs. PE12 7E

Fax: 01406 425744
E-Mail: G. R. Merchant @ Merchant. FS
Co. UK

Project

EXTENSION & ALTERATIONS
51 SPALDING ROAD
HOLBEACH
SPALDING Lincs

Client

MR & MRS G RICHARDSON

Drawing

PROPOSED
FLOOR PLAN & ELEVATIONS

Job Ref

443/02

Date _____

FEB 2002


Scales

1/100 1/50

DO NOT SCALE FROM THIS DRAWING


DO NOT SCALE FROM THIS DRAWING
This drawing is copyright and may not be altered, traced, photographed or used for any other purpose other than that for which it is issued.
The General Contractor is to check all dimensions on site and report any discrepancies to the

Architect
All details shown on this drawing including foundations are based upon typical site conditions relative to the area. No responsibility can be accepted for abnormal conditions which may be discovered during construction unless reported to the Architect so that design amendments may be considered. Site soil surveys are recommended in respect of foundations to establish specific site conditions before foundation work is undertaken.

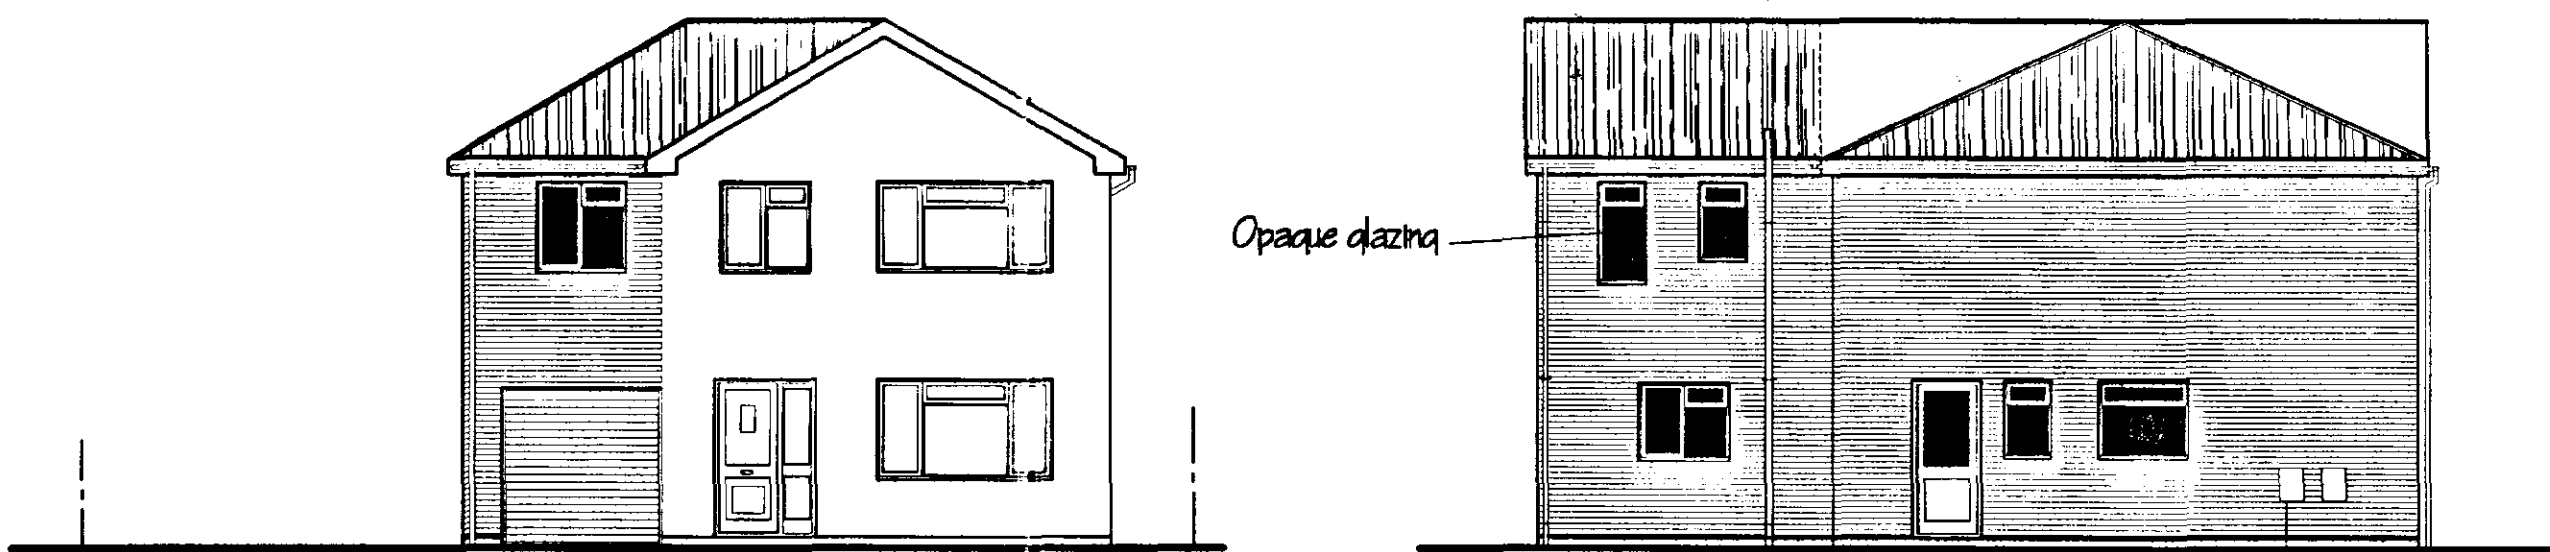


FRONT ELEVATION

SIDE ELEVATION

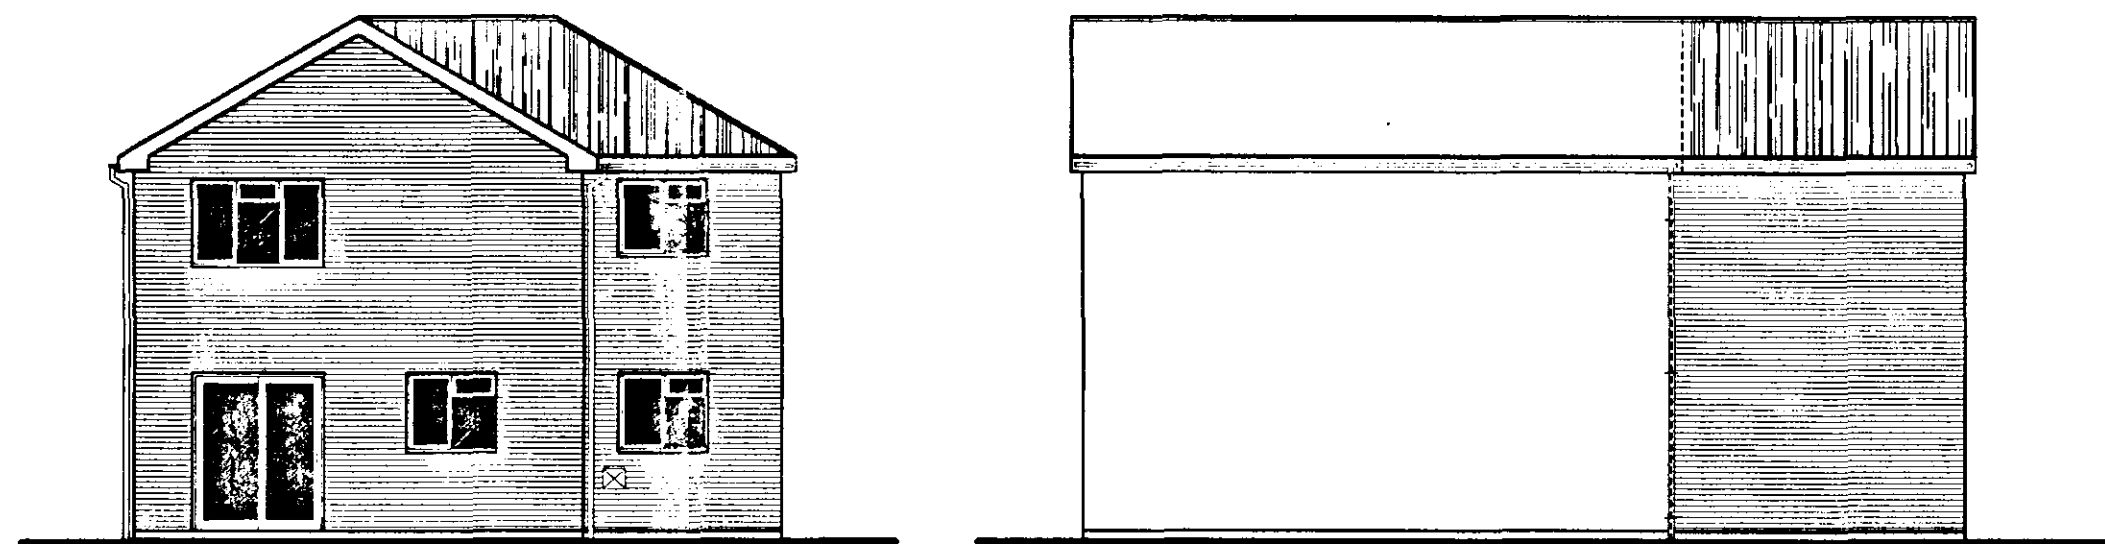


REAR ELEVATION

SIDE ELEVATION

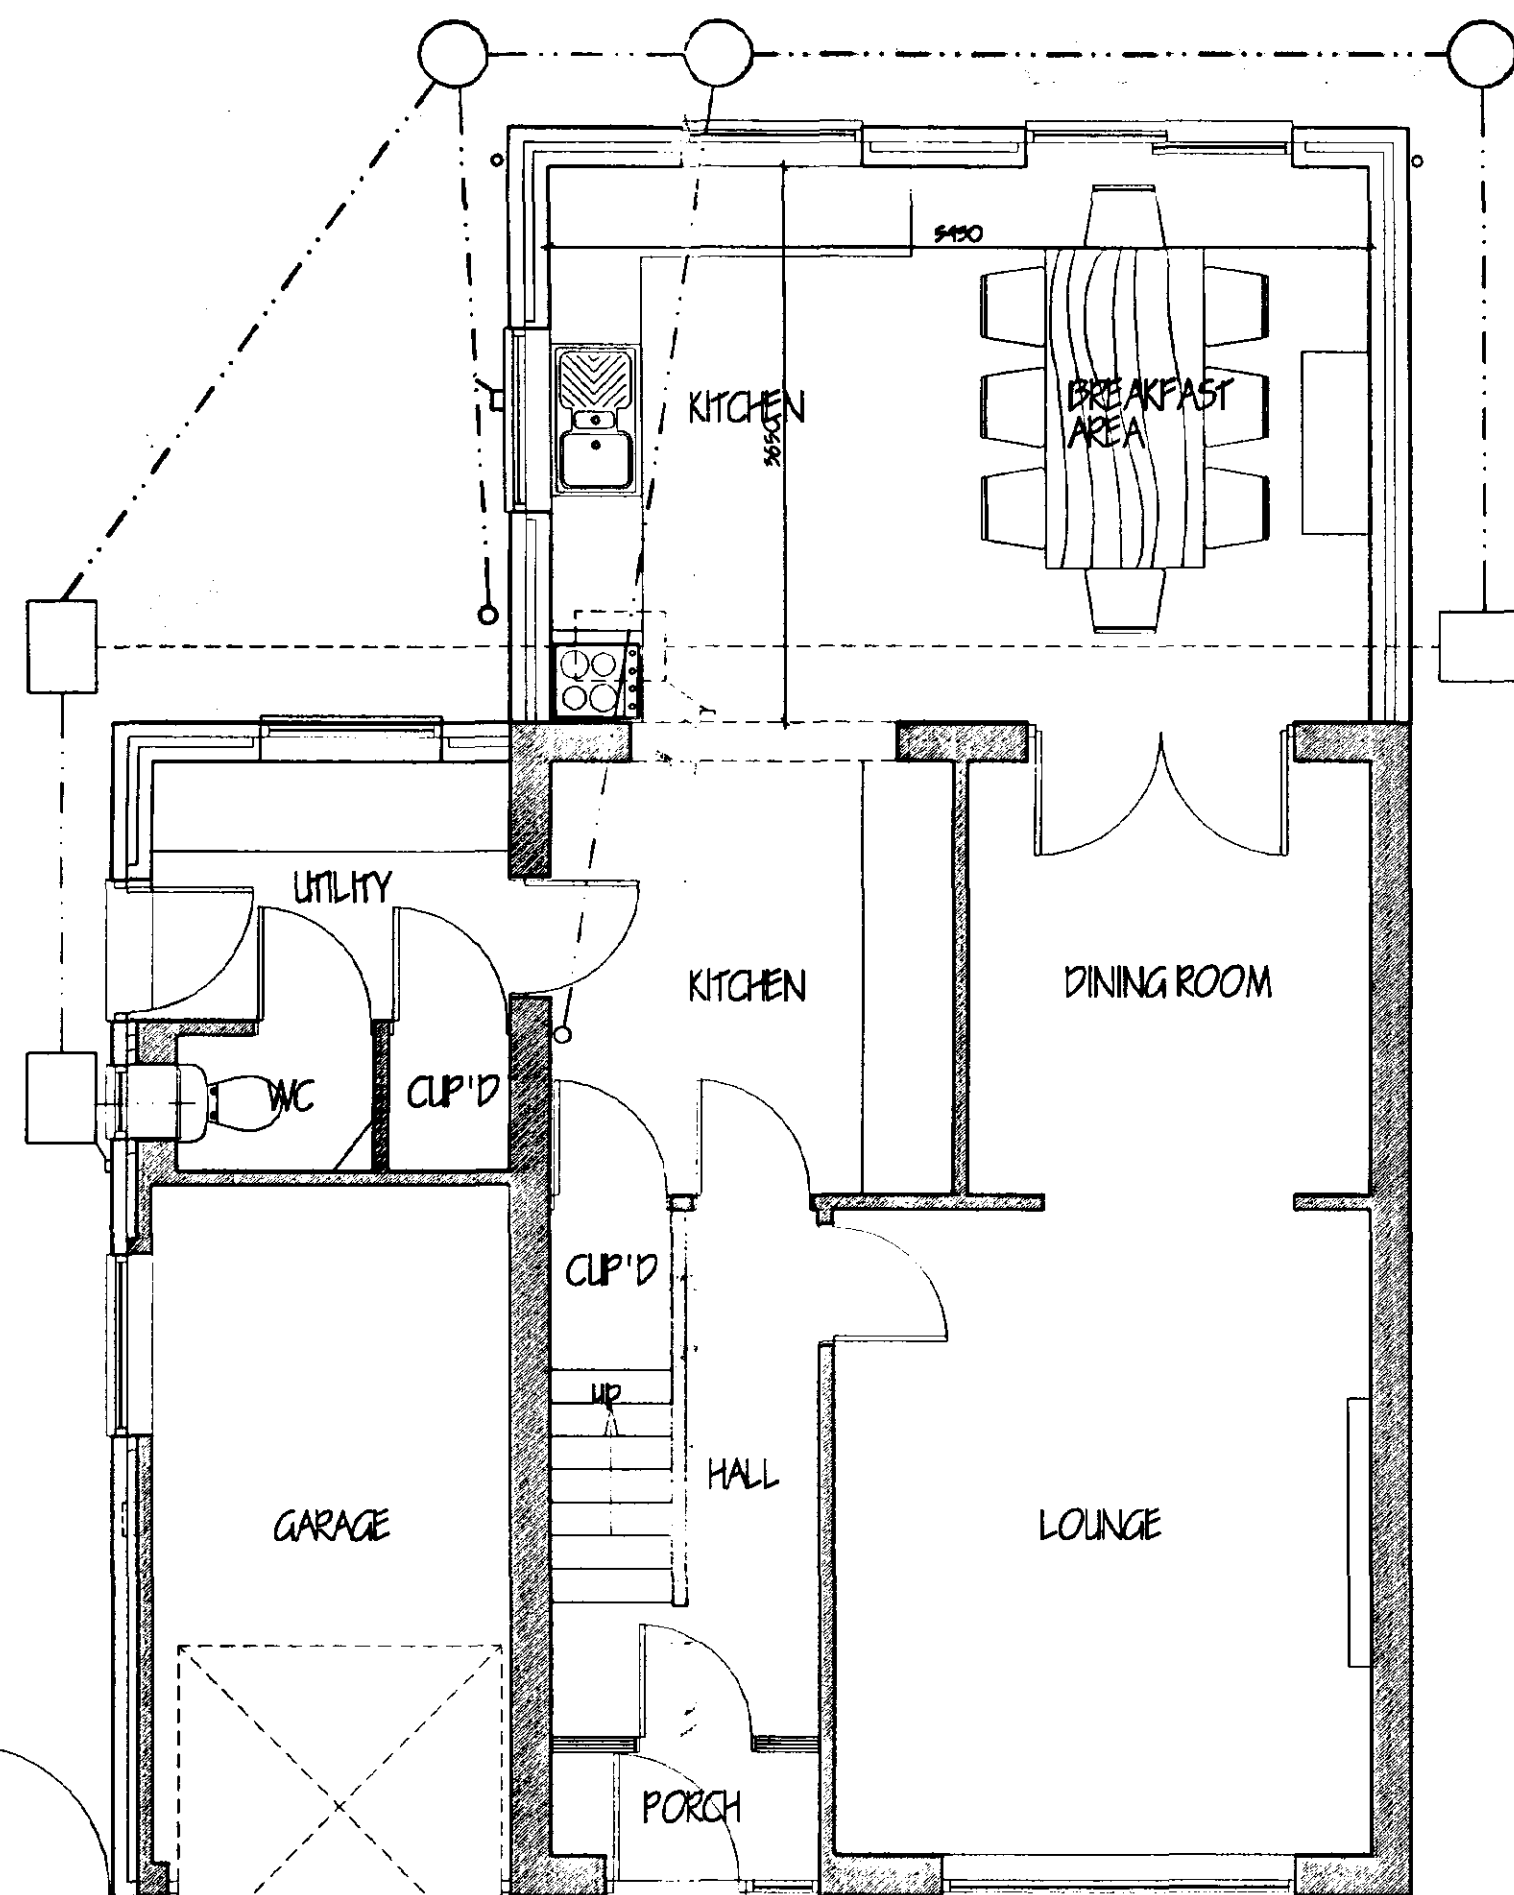

GROUND FLOOR PLAN

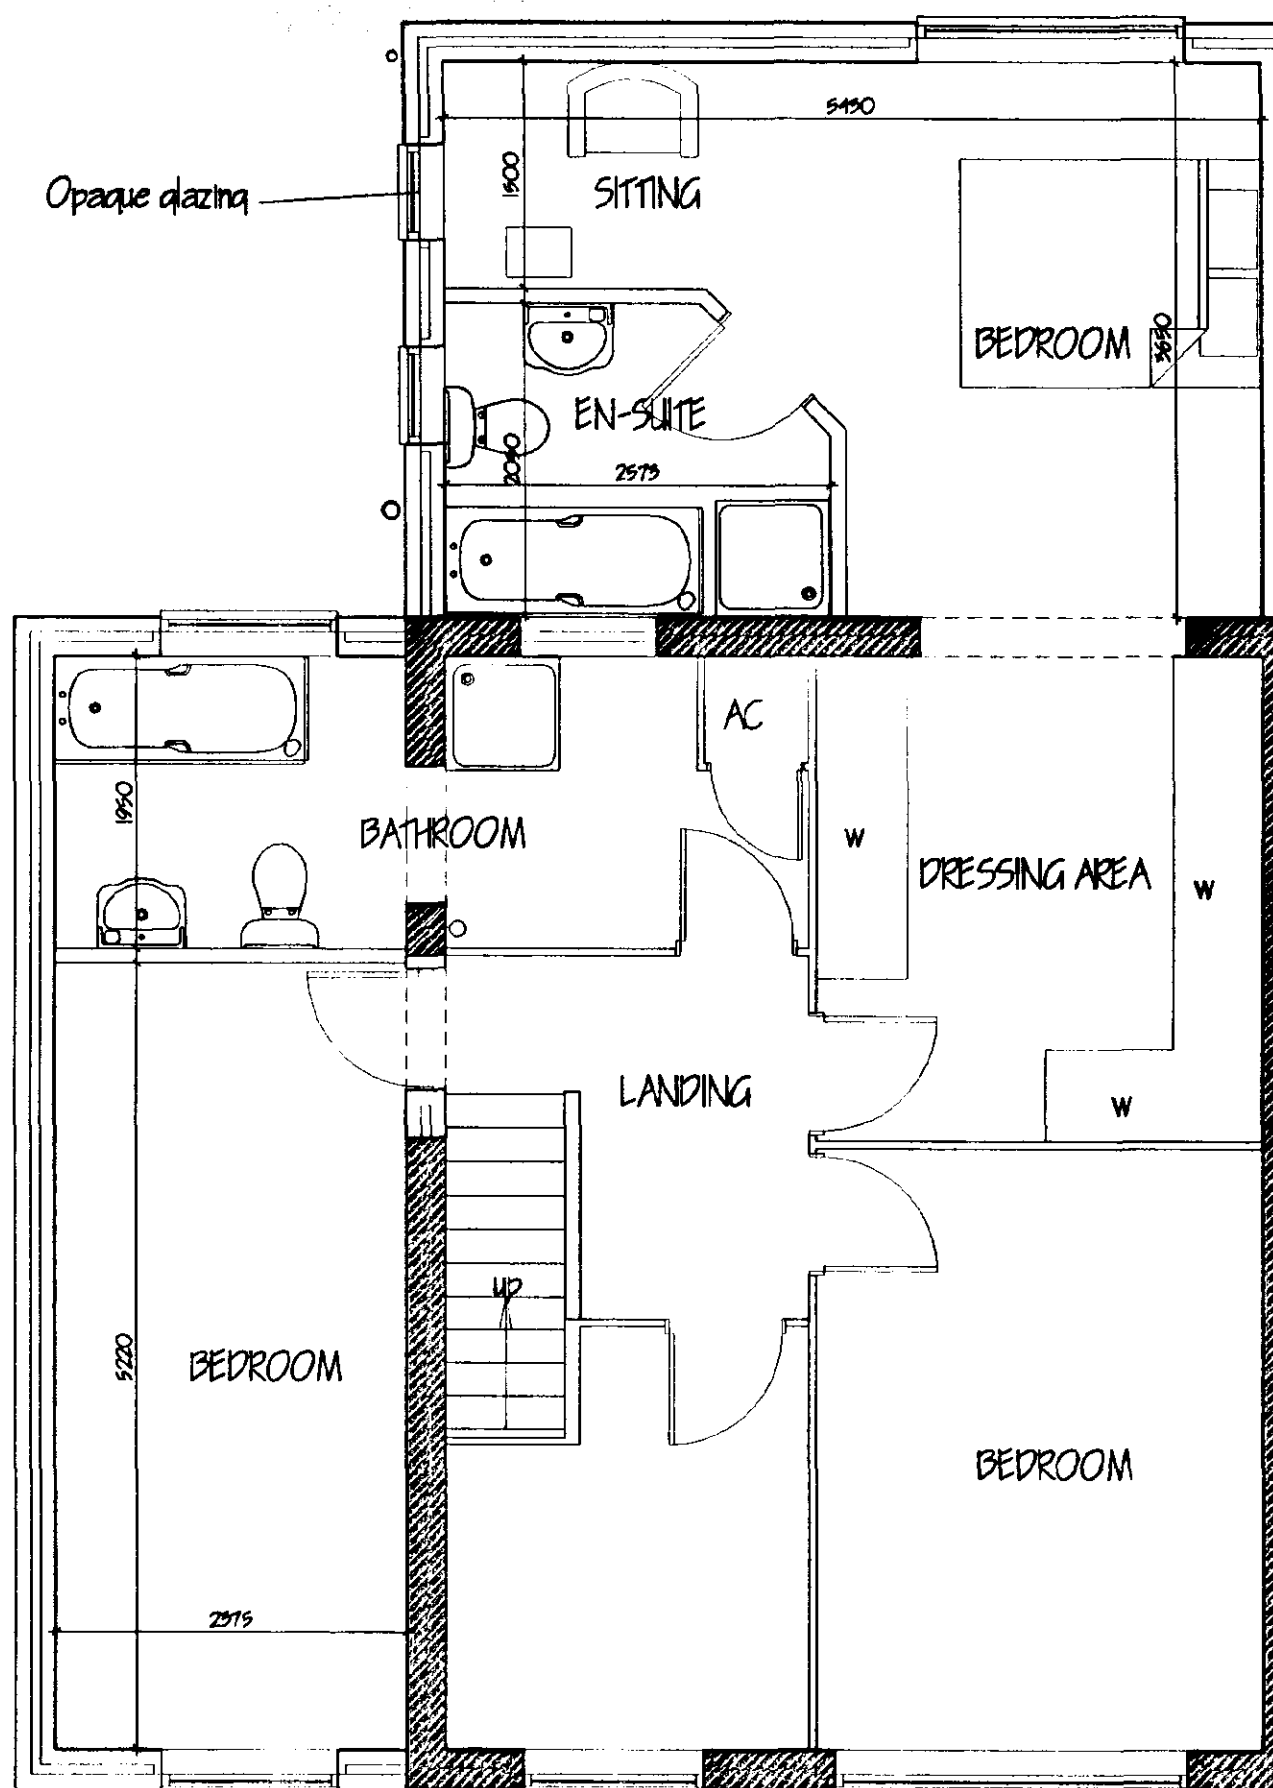

FIRST FLOOR PLAN

SHDC
Planning & Development
- 2 SEP 2002
870/02

AMENDED PLAN
Ref. All

A		OPAQUE GLAZING TO SITTING AREA WINDOW	AUG '02
Ref.	Revision		Date
G. R. MERCHANT I. ENG AMICE FIWIO ARCHITECTURAL, STRUCTURAL AND LAND DRAINAGE CONSULTANTS Unit 4, Wrights Mews 12A Park Road, Holbeach, Spalding, Lincs. PE12 7EE Tel: 01406 480000 Fax: 01406 425744 E-Mail: G. R. Merchant @ Merchant. PS. Co. UK			
Project: EXTENSION & ALTERATIONS 51 SPALDING ROAD HOLBEACH SPALDING Lincs			
Client: MR & MRS G. RICHARDSON			
Drawing: PROPOSED FLOOR PLAN & ELEVATIONS			
Job Ref	Drawing No		
443/02	05-A		
Date	Drawn		
FEB 2002	GRM		
Scales: 1/100 1/50			
DO NOT SCALE FROM THIS DRAWING This drawing is copyright and may not be altered, copied, photocopied or used for any other purpose other than that for which it is issued. The Design Consultant is to check all dimensions on site and report any discrepancies to the Architect. All details shown on this drawing including foundations are based upon typical site conditions unless otherwise stated. No responsibility can be accepted for abnormal conditions which may be discovered during construction unless reported to the Architect as they arise. The design consultant may be contacted for advice and recommendations in respect of foundations to establish specific site conditions before foundation work is undertaken.			

LIMITATIONS.

contained and does not purport to contain a full

obtains Planning/Building Regulation approval.
The drawings must not be used as a contract document alone.

All dimensions shall be taken from site from actual work. Under no circumstances shall measurements be scaled from this drawing for construction or ordering purposes. All given dimensions shall be checked by the Builder/Contractor and will be his responsibility from commencement of site works.

The works will not be supervised or inspected on site by G.R. Merchant or any representative thereof. It is the client or their appointed agents responsibility to control workmanship, substitution of materials, adherence to specification, variations to contract etc.

COPYRIGHT RESERVED.

Copies of this drawing must be made only with the written permission of G. R. Merchant.

STANDARDS.

All materials to be new unless otherwise stated and all components and materials etc. to be used fitted and installed etc. in strict accordance with manufacturers instruction and relevant Code of Practice.

Materials shall conform to appropriate British Standard Specification or BBA Certificate or European Code equivalent.

HEALTH & SAFETY.

The Employer/Client shall ensure that the selected contractor is conversant with and adopts all measures necessary to achieve compliance with Health & Safety legislation for Building Sites and Work Places.

The Employer/Client is advised that should the works need to comply with the Construction Design and Management Regulations an independent Planning Supervisor will be required.

SCOPE OF THE WORKS.

The works shall comprise of all that is shown on the drawings and details. Work that may not be specifically shown but may be reasonably inferred as necessary to carry out the works shall be deemed to be included.