


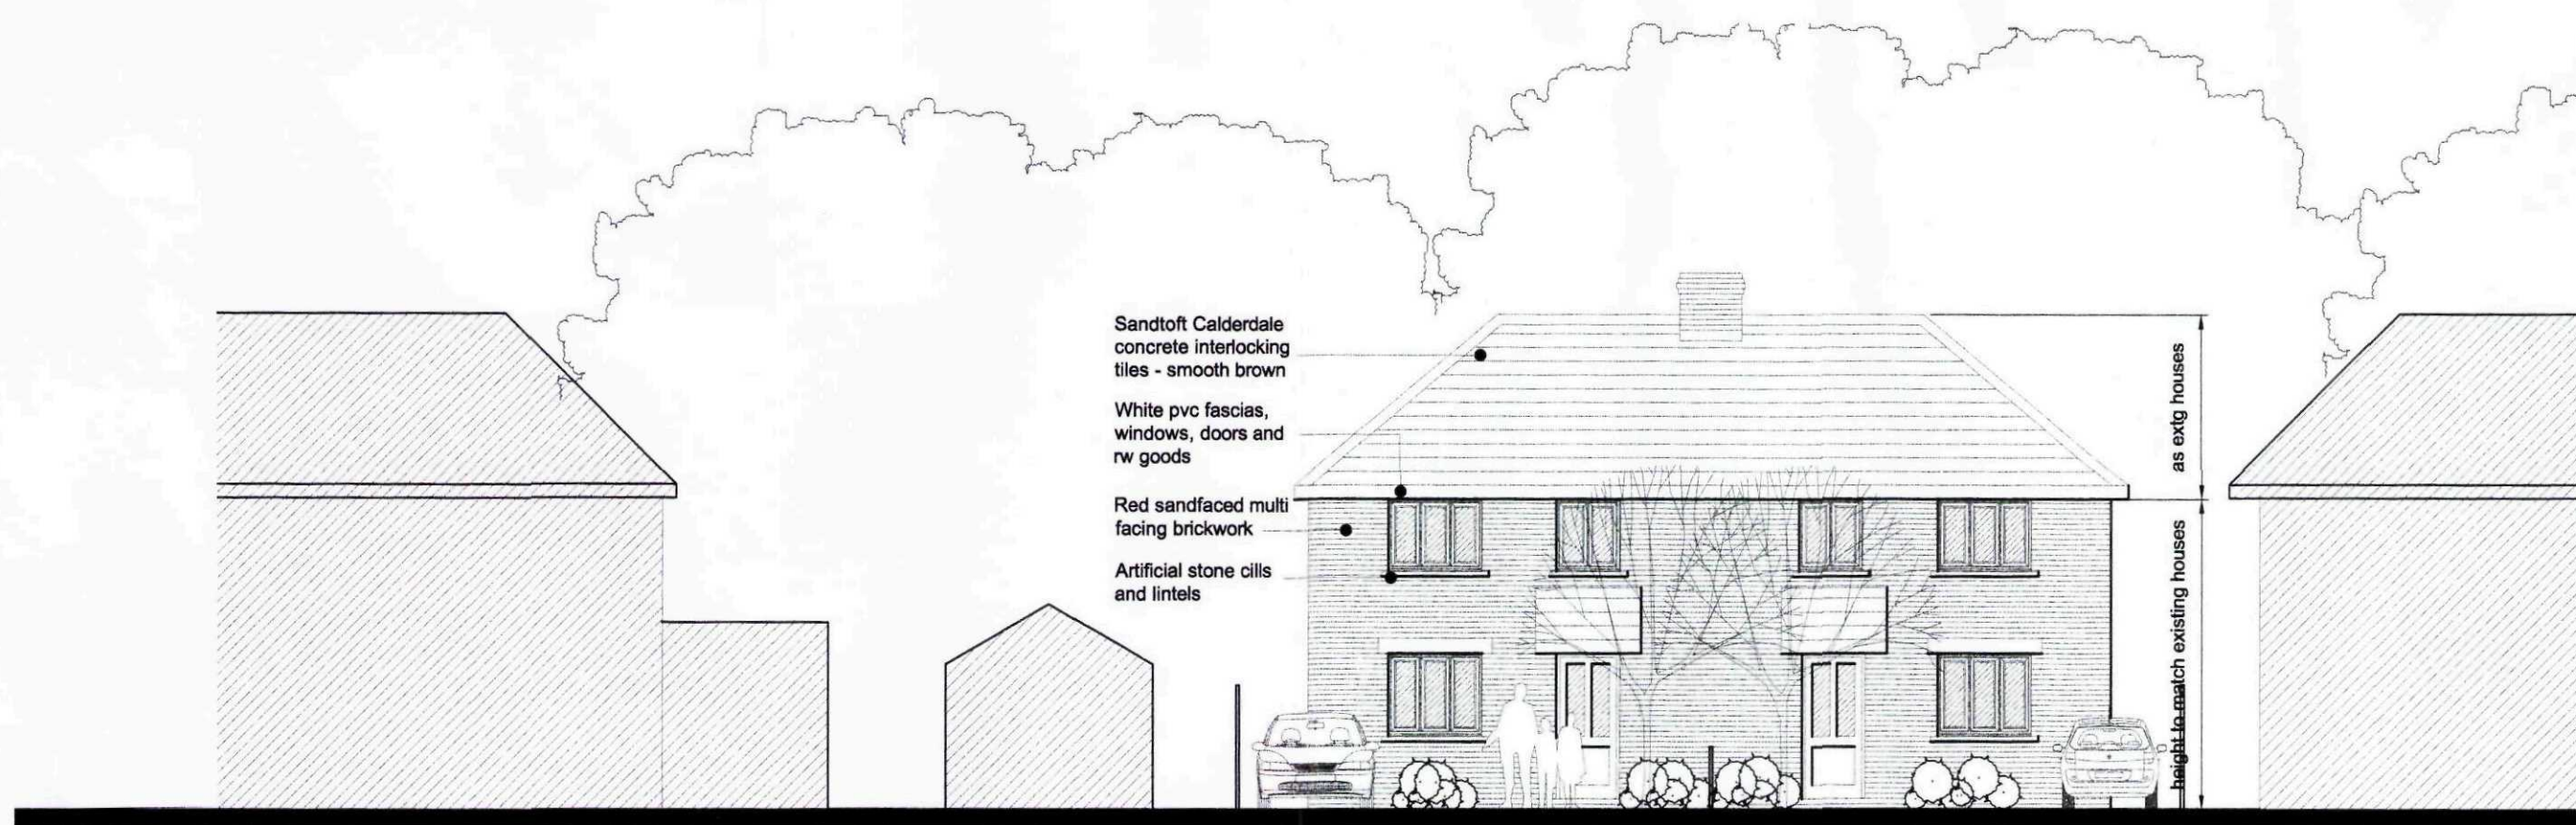

NORTH ELEVATION / STREETSCENE TO LOW LANE




SECTION A A





SOUTH ELEVATION




WEST ELEVATION

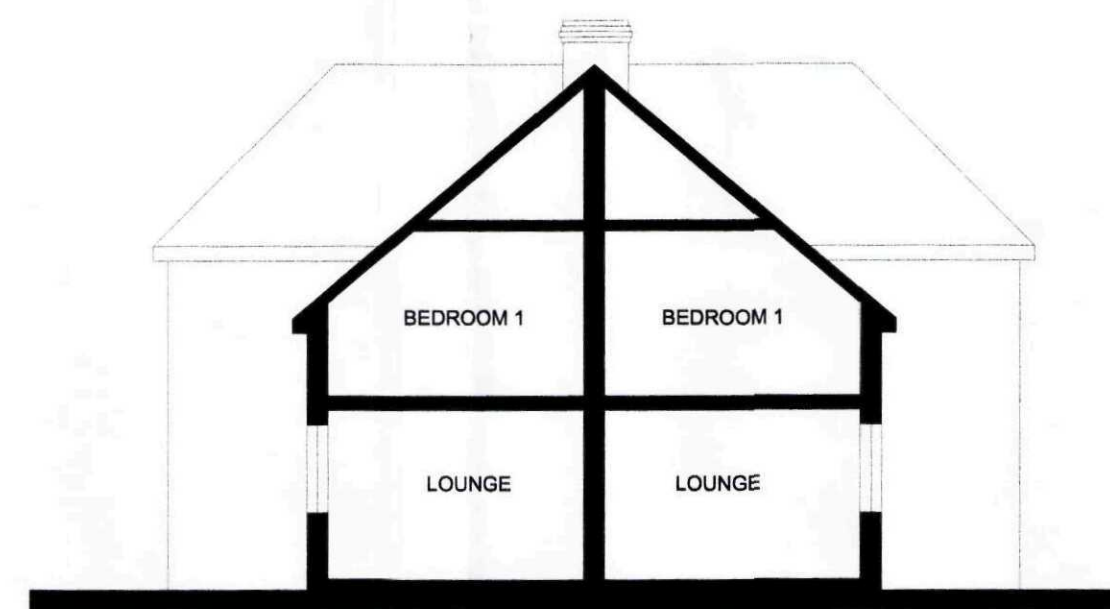


SECTION B B

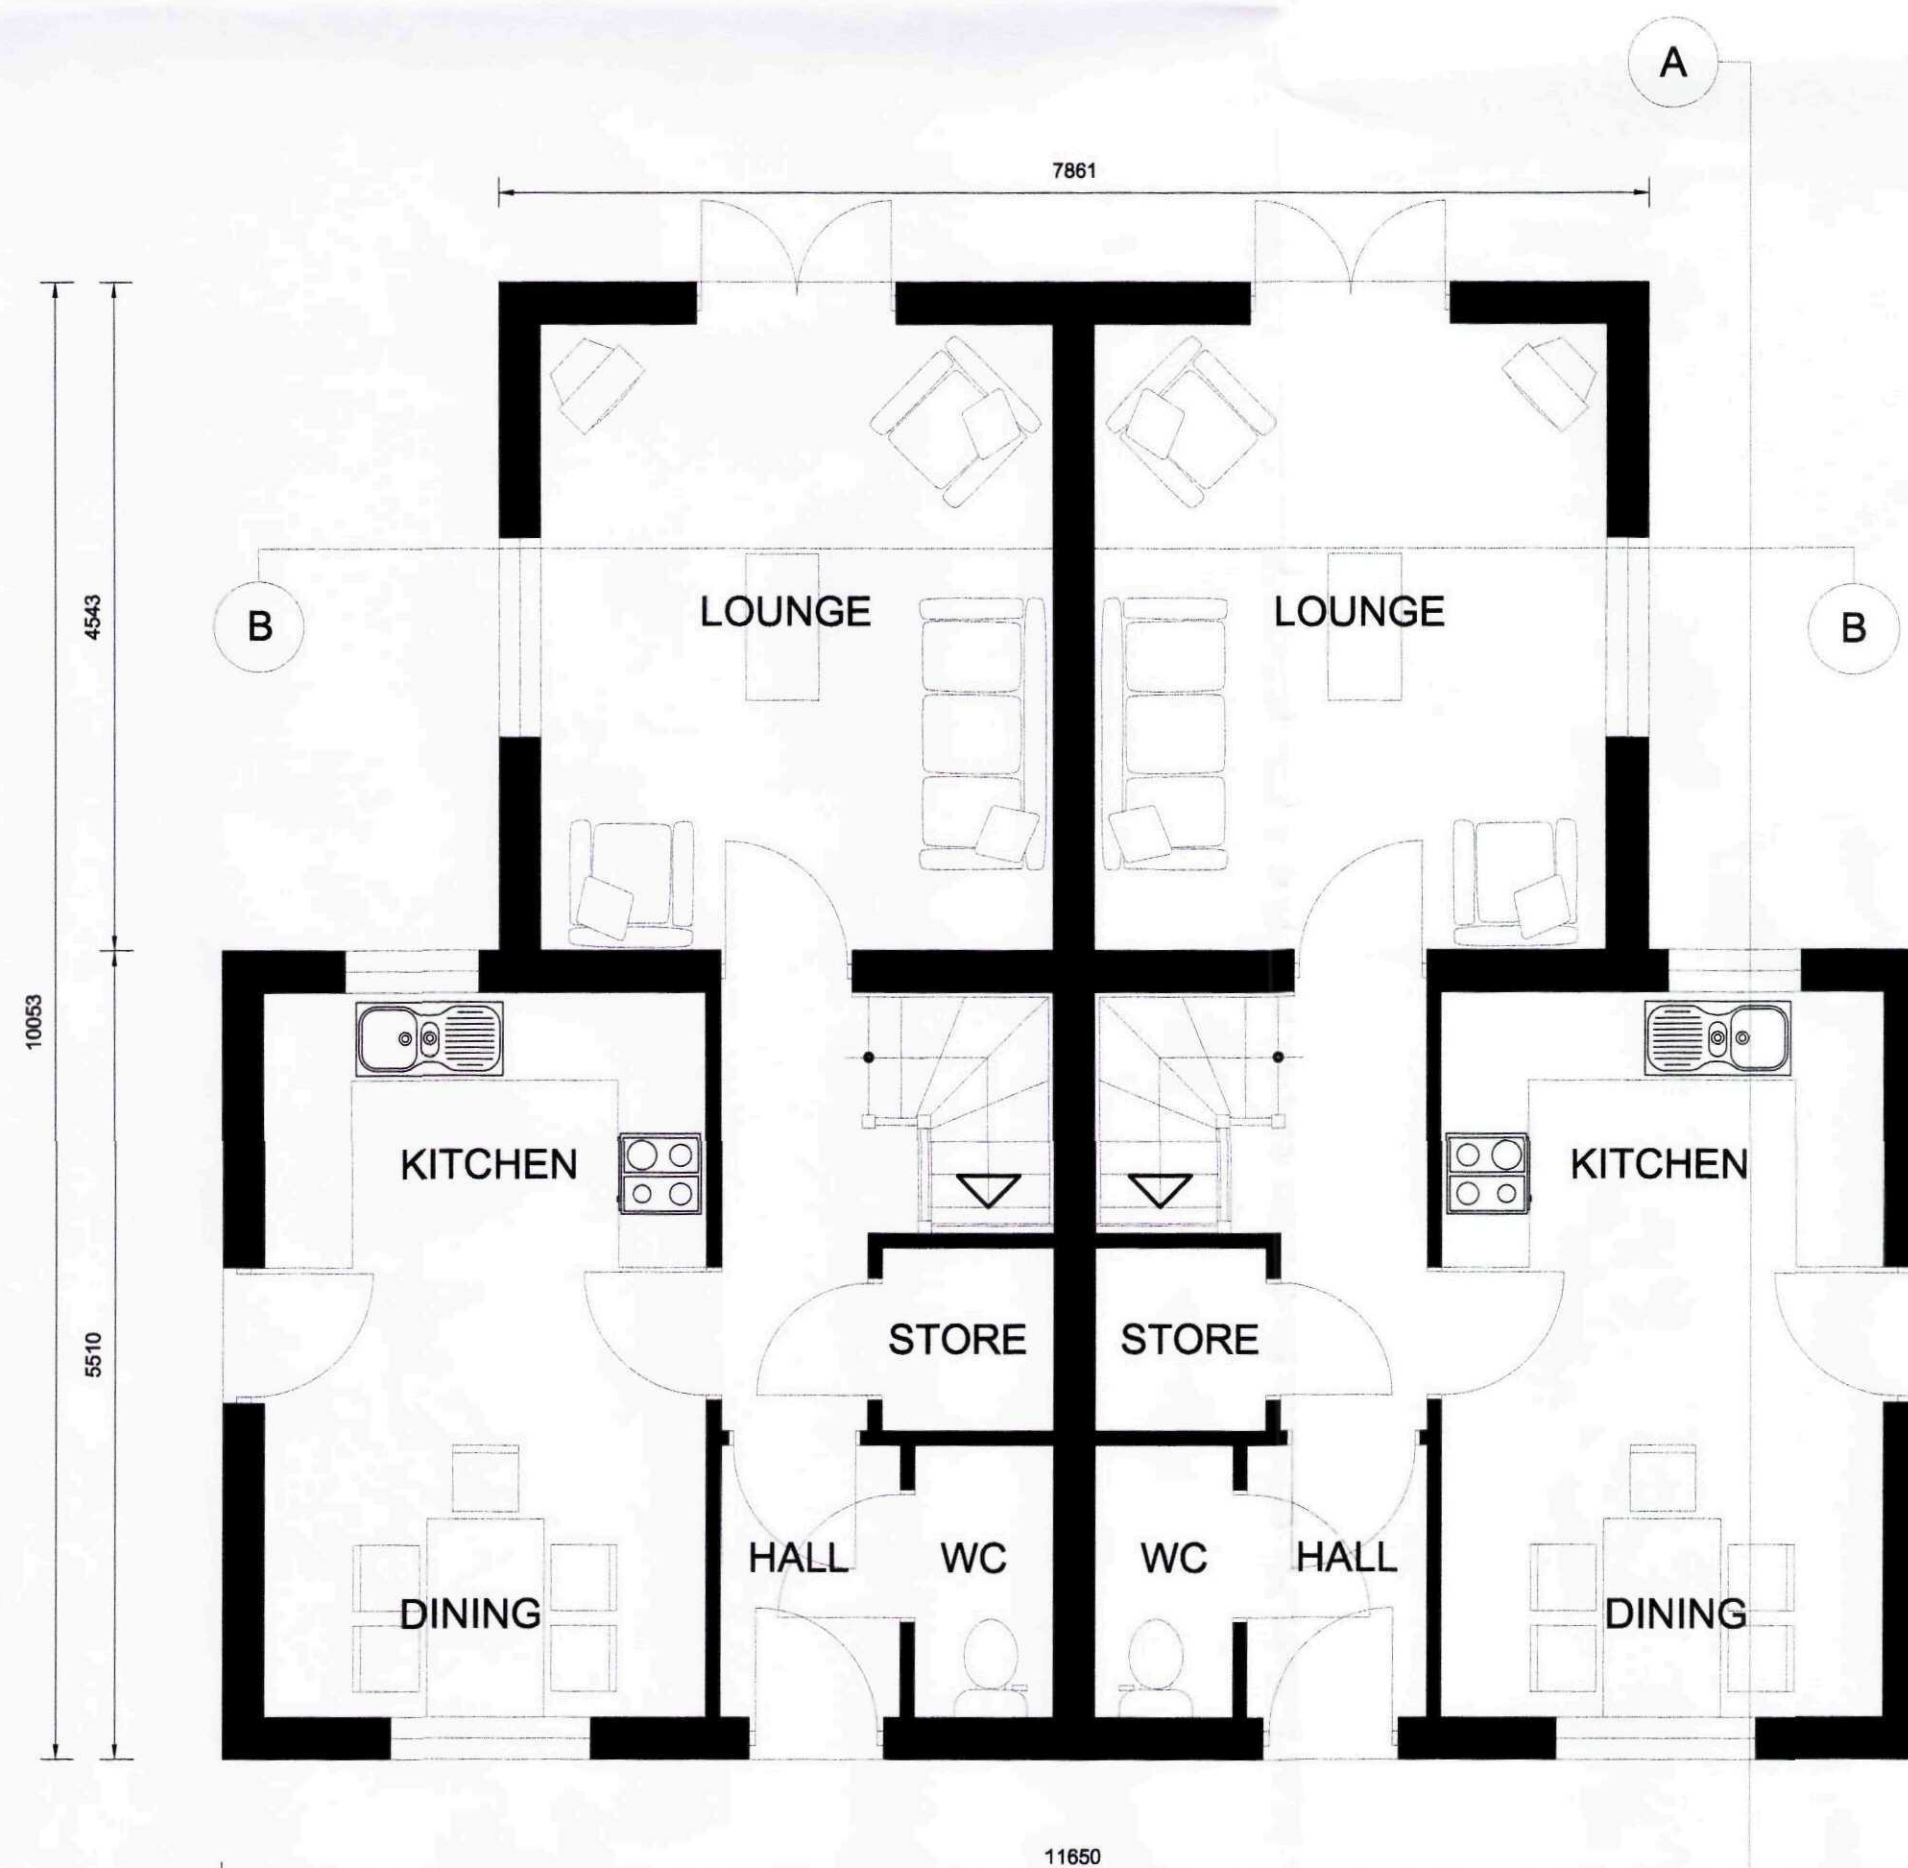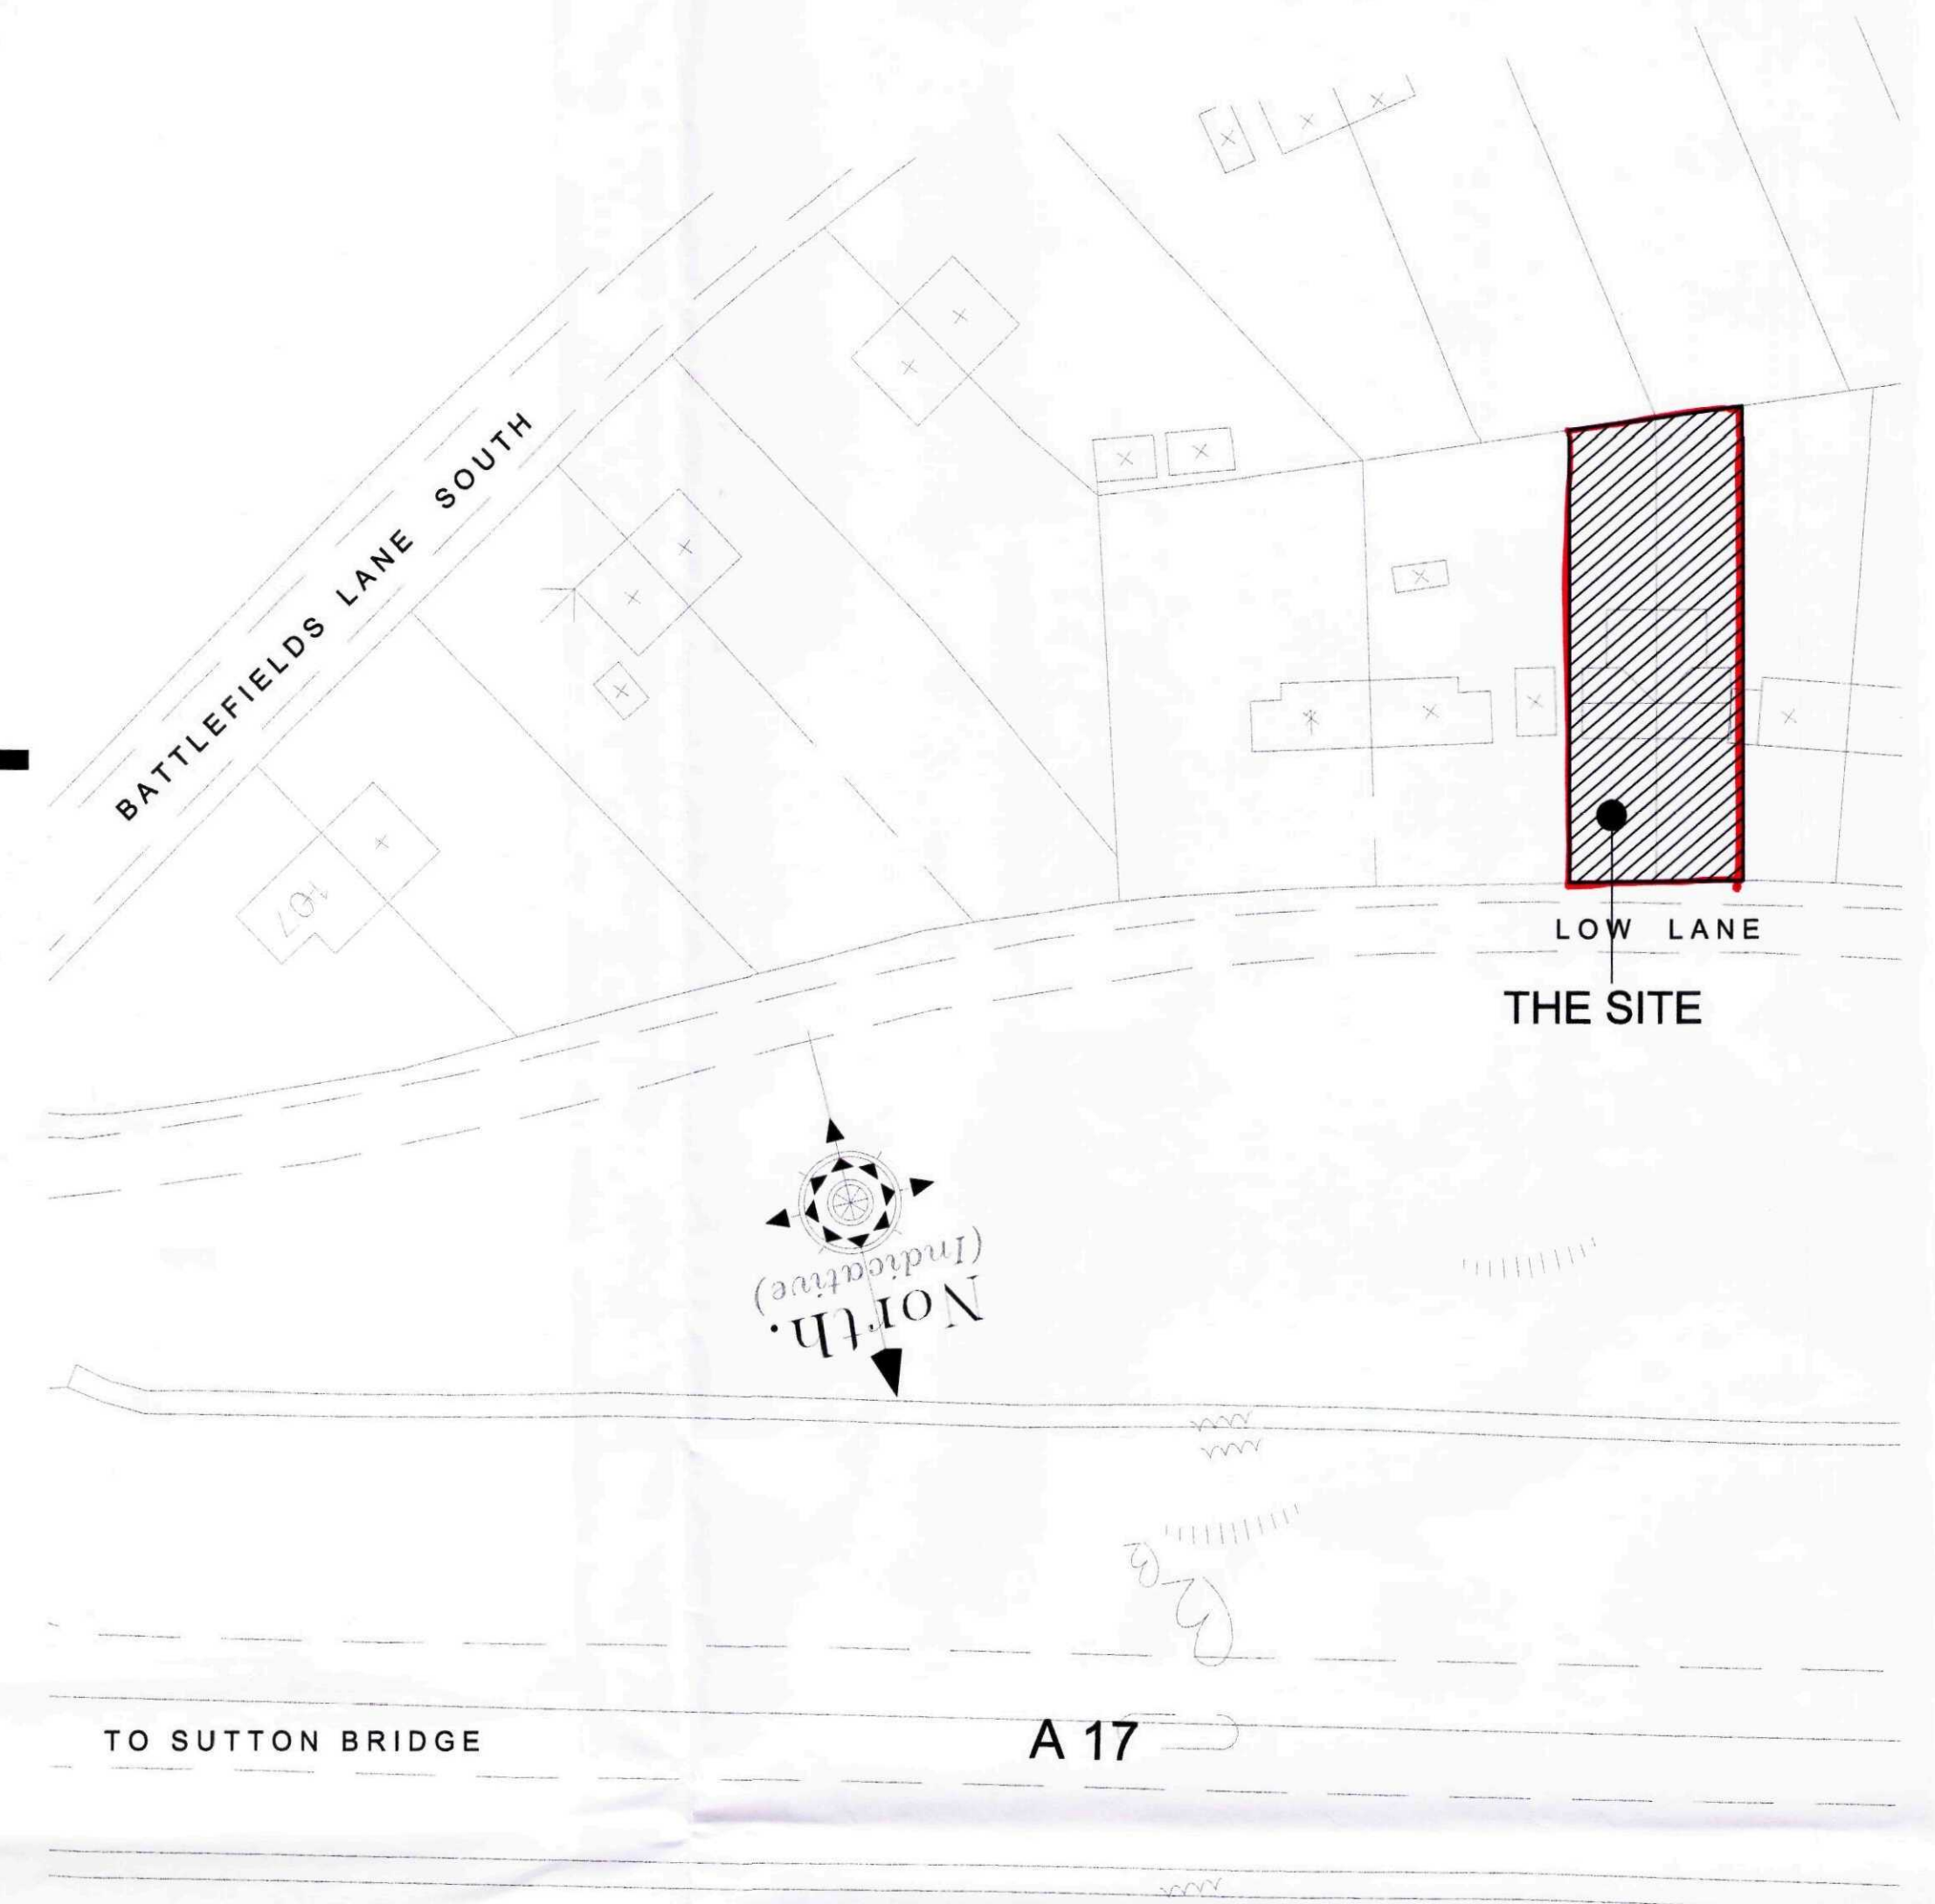

GROUND FLOOR PLAN

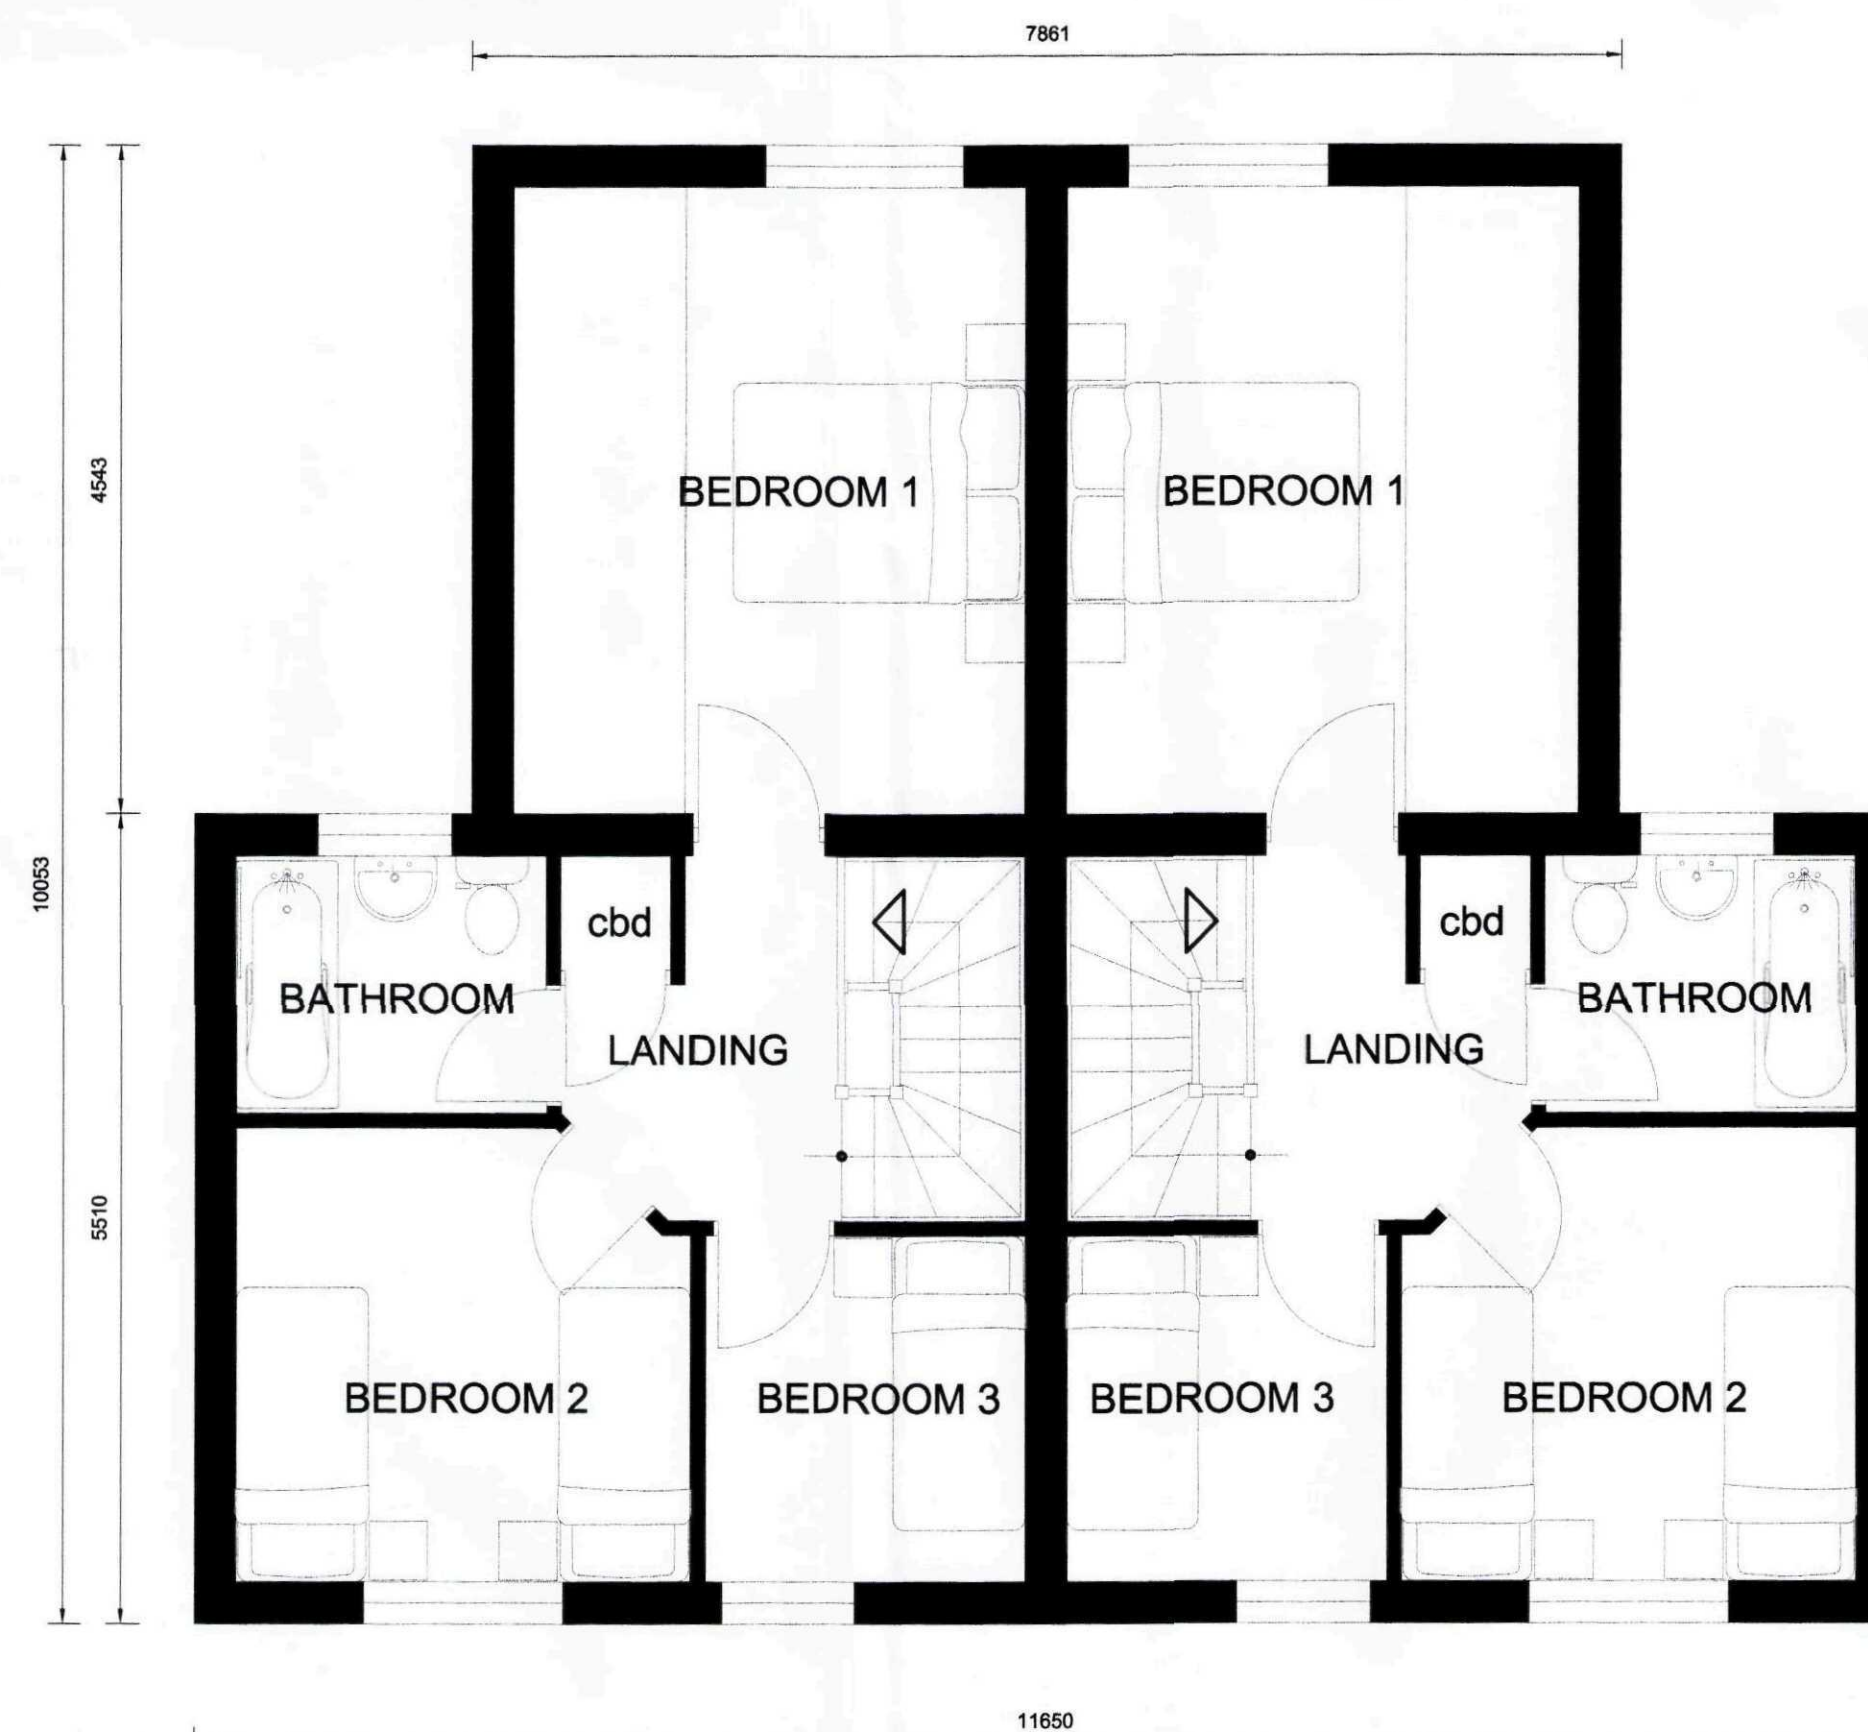

FIRST FLOOR PLAN

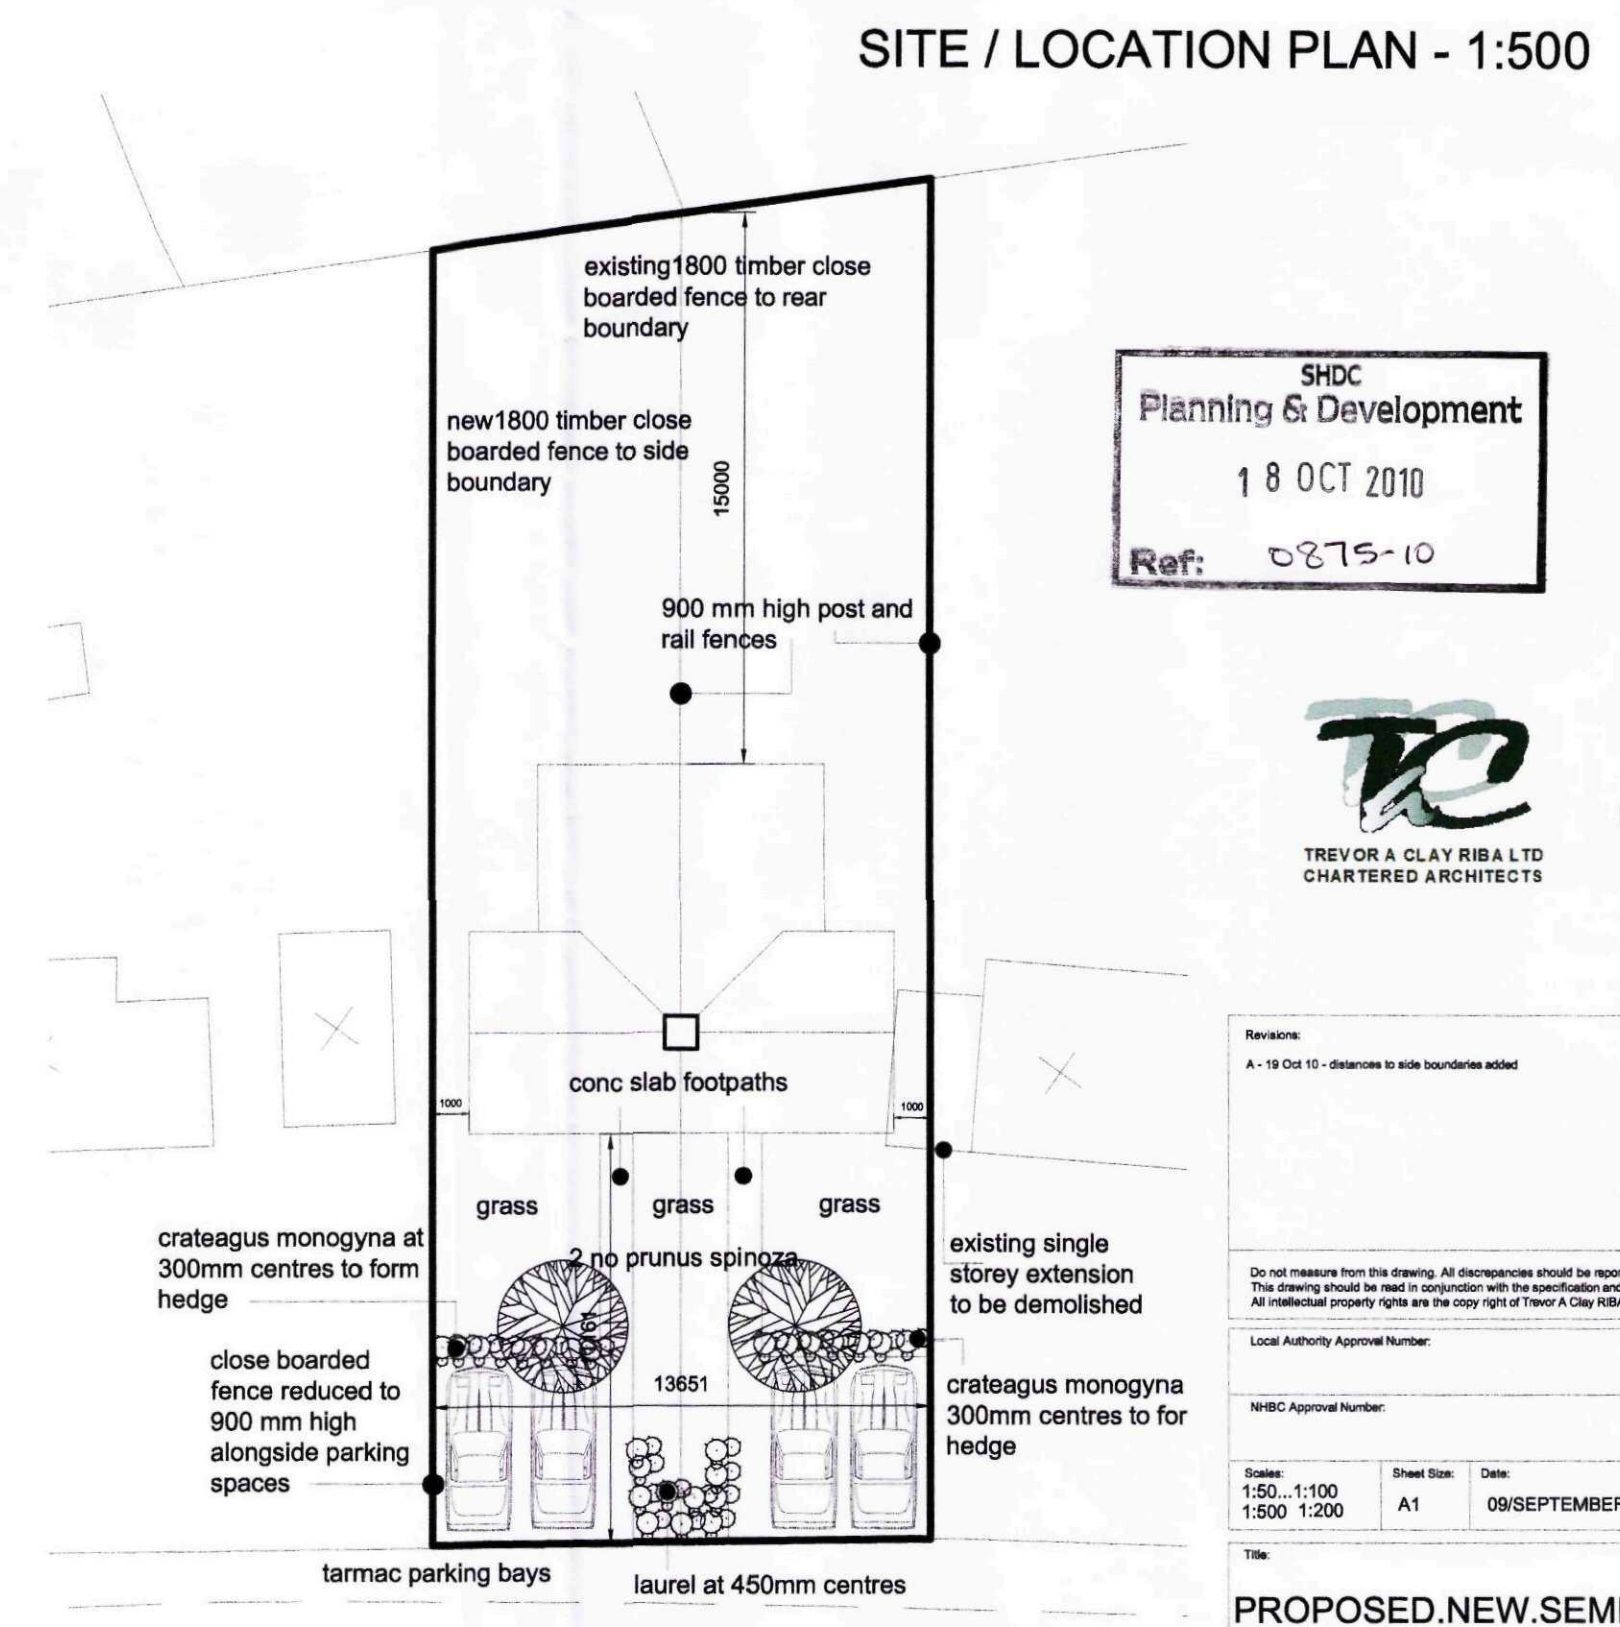

SITE PLAN 1:200

SHDC
Planning & Development
18 OCT 2010
Ref: 0275-10

TREVOR A CLAY RIBA LTD
CHARTERED ARCHITECTS

14 Old Fendike Road
Weston Hills
SPALDING
Lincolnshire PE12 6DD

Tel/Fax 01406 380027
Mobile 07778 597975

Revisions A - 18 Oct 10 - dimensions to side boundaries added			
Do not measure from this drawing. All discrepancies should be reported to the architect. This drawing should be read in conjunction with the specification and standard details. All intellectual property rights are the property of Trevor A Clay RIBA Ltd.			
Local Authority Approval Number:			
SHDC Approval Number:			
Scale: 1:50 1:100 1:200 1:200	Sheet Size: A1	Date: 09/SEPTEMBER/10	Drawn: T. CLAY
Title: PROPOSED NEW SEMI-DETACHED HOUSES AT 5 LOW LANE HOLBEACH FOR MR G PORTER			
PLANNING APPLICATION DRAWING Drawing Number: 10/253/PA/002			
			Rev: A