



Holbeach County Junior School

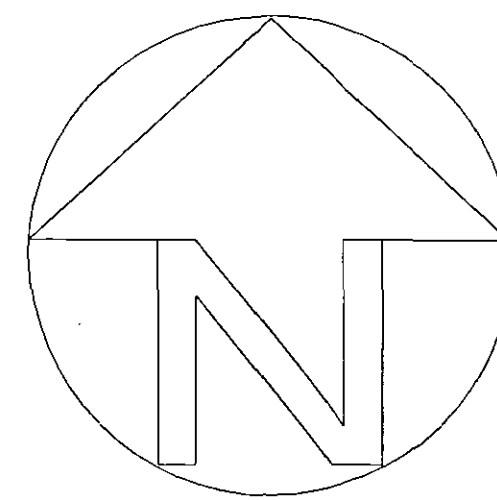

BUNGALOW TO BE DEMOLISHED

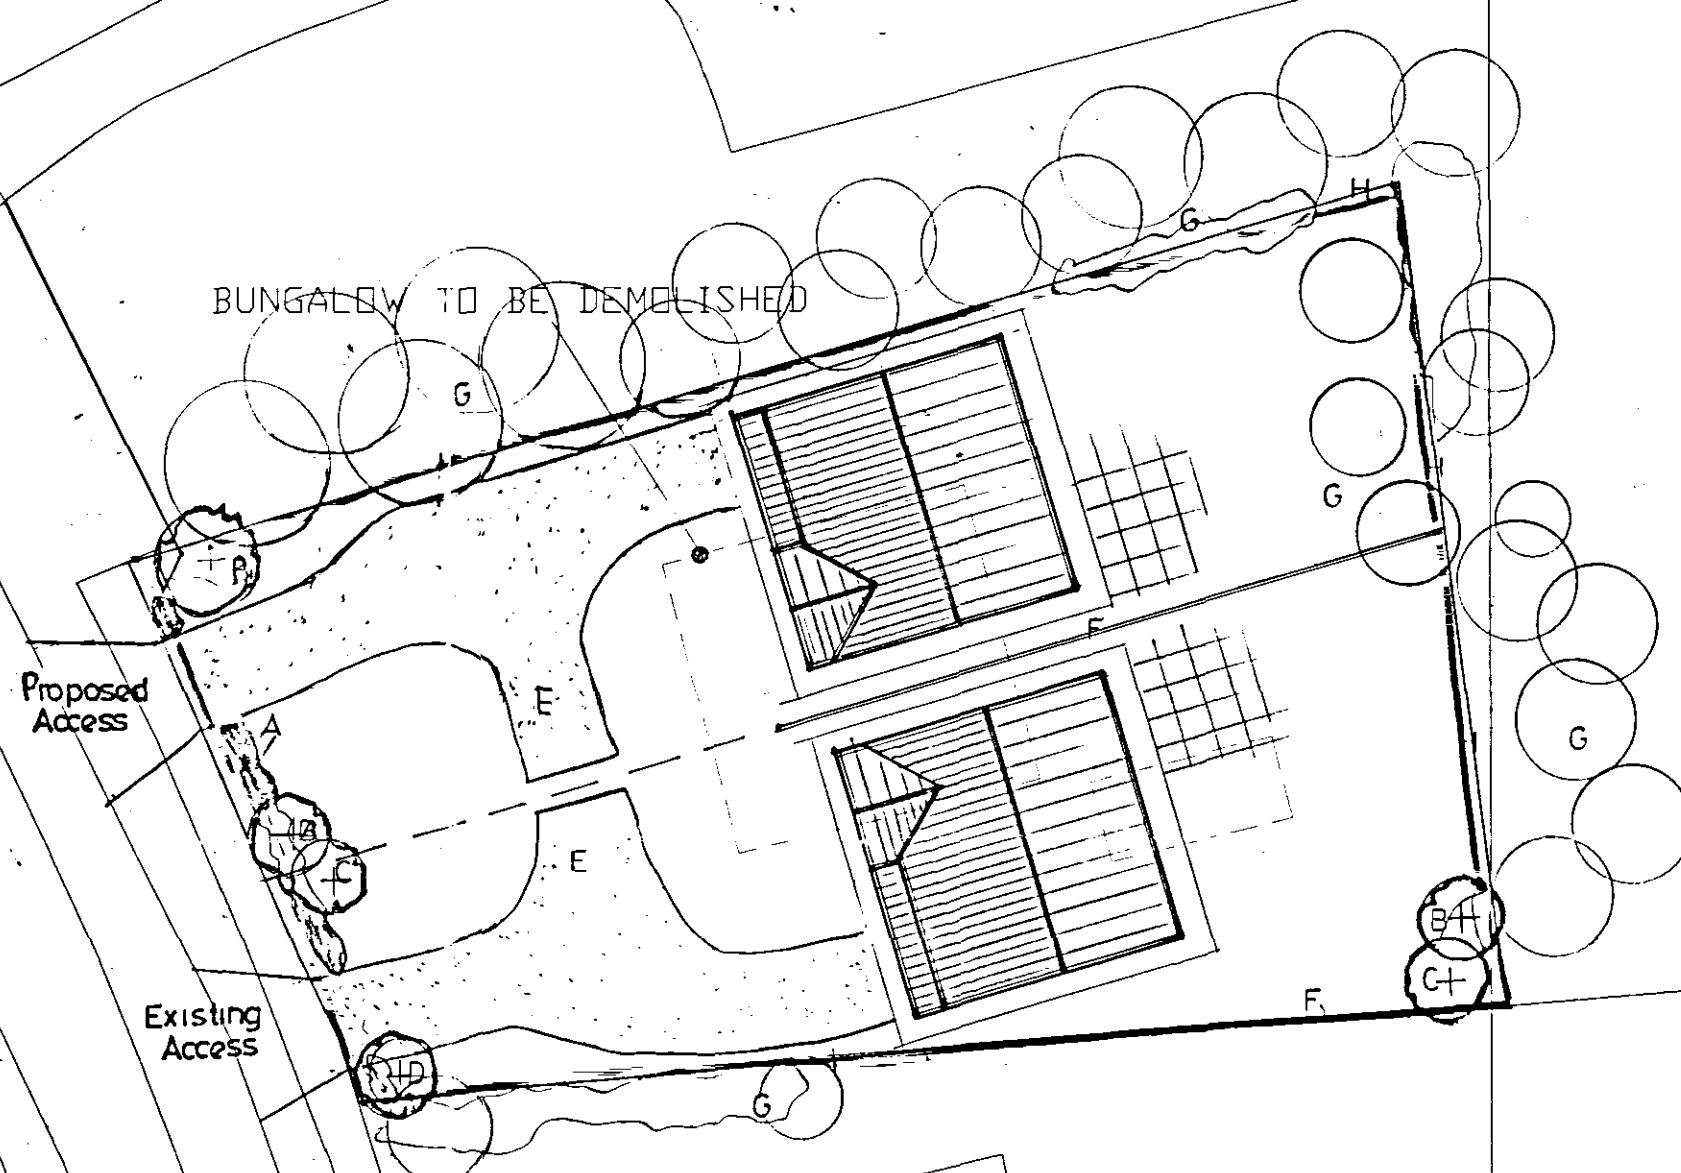

LANDSCAPING & TREE LANDSCAPING

- A. MIXED HEDGING
 - (a) Hawthorn (Crataegus Monogyna)
 - (b) Beech (Fagus Sylvatica)
 - (c) Blackthorn (Prunus Spinos)
 - (d) Buckthorn (Rhamnus Cathartica)
- B. SILVER BIRCH (BETULA PENDULA) FEATHERED
- C. HAWTHORN (CRATAEGUS MONOGYNA) FEATHERED
- D. WHITE BEAM (SORBUS ARIA) FEATHERED
- E. PROPOSED DRIVE AND TURNING AREAS
- F. 1.8 METRE HIGH CLOSE BORATED FENCE
- G. EXISTING TREES AND BUSHES
- H. EXISTING CONCRETE POST & CHAIN LINK FENCE

All planting to be in accordance with BS 4428:1989 and amendment No. 1 (1991)

All trees to be planted with minimum 0.6m plastic mulch mat and to be staked, tied and tubed.

1/3 to 1/2 bag of peat free tree and shrub planting compost to be incorporated into backfill for each tree hole.



LOCATION PLAN

SITE PLAN

A	DEVELOPMENT ACCESS	MAY 1995
ref.	revision	date

G. R. MERCHANT
 I.ENG AMICE FIWO
**ARCHITECTURAL, STRUCTURAL
 AND LAND DRAINAGE
 CONSULTANTS**
 Unit 4, Wrights Mews
 12A Park Road, Holbeach,
 Spalding, Lincs. PE12 7EE
 Tel: 01406 490800
 Fax: 01406 425744
 E-Mail: G. R. Merchant @ Merchant. F9.
 Co. UK

Project
 REPLACEMENT RESIDENTIAL DEVELOPMENT,
 80 BOSTON ROAD,
 HOLBEACH,
 SPALDING, LINC'S.

Client
 S. J. WILES. & S. L. POWLEY.

Drawing
 SITE & LOCATION PLANS.

Job Ref.
 858-04

Drawing No.
 01A

Date
 APRIL '04

Drawn
 GRM

Scales
 1/250 1/1250

DO NOT SCALE FROM THIS DRAWING
 This drawing is copyright and may not be altered, traced, photographed or used for any other purpose other than that for which it is issued. The General Contractor is to check all dimensions on site and report any discrepancies to the Architect. All details shown on this drawing including foundations are based upon typical site conditions related to the area. No responsibility can be accepted for abnormal conditions which may be discovered during construction unless reported to the Architect so that design amendments may be considered. Site soil surveys are recommended in respect of foundations to establish specific site conditions before foundation work is undertaken. This drawing is limited in the amount of information contained and does not purport to contain a full specification of the works. It is solely for the purpose of obtaining Planning / Building Regulation approval. This drawing must not be used as a contract document alone. The works will not be supervised or inspected on site by G. R. Merchant or any representative thereof. It is the client or their appointed agents responsibility to control workmanship, substitution of materials, adherence to specification, variations to contract etc.
 All materials to be new unless otherwise stated and all components and materials etc. to be used fixed and installed etc. in strict accordance with manufacturer's instruction and relevant code of practice. Materials shall conform to appropriate British standard specification or BSA certificate or European code equivalent. The Employer / Client shall ensure that the selected contractor is convenient with and adopts all measures necessary to achieve compliance with Health and Safety legislation for Building sites and Work places. The Employer / Client is advised that should the works need to comply with the Construction Design and Management Regulations an independent Planning Supervisor will be required. The works shall comprise of all that is shown on the drawing and details. Work that may not specifically shown but may be reasonably inferred as necessary to carry out the works shall be deemed to be included.