



FRONT ELEVATION (ONTO ROAD)

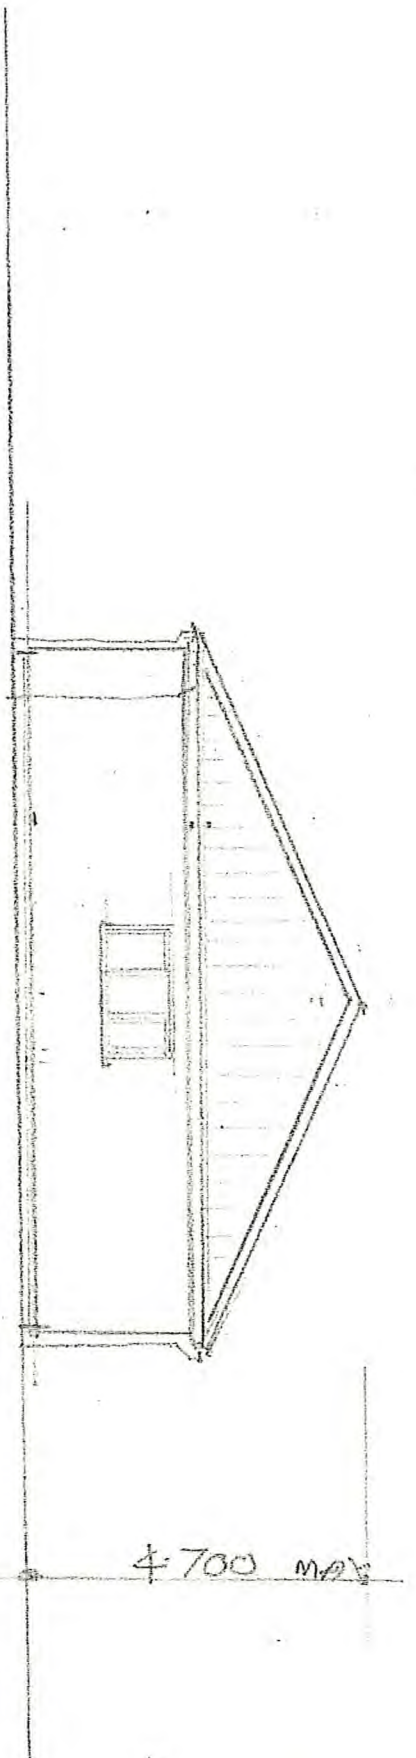

SIDE ELEVATION (ONTO BOUNDARY)

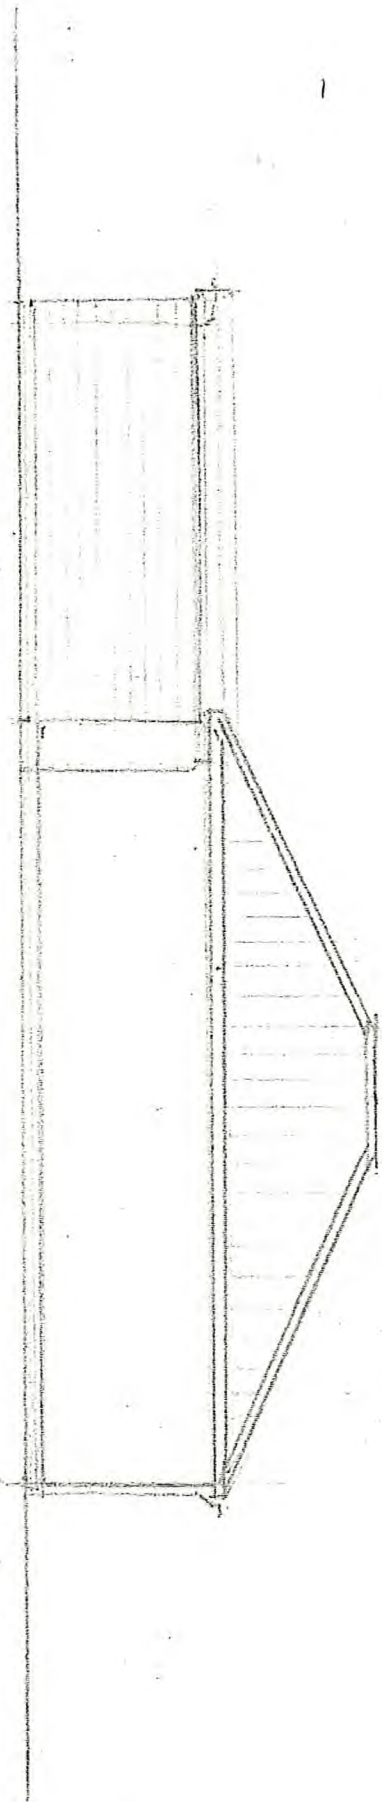

DEAW NO: OCT-RW-03-2.4
*A Planning revision reduced Roof Height +
Dec.24.
SCALE: 1:100