
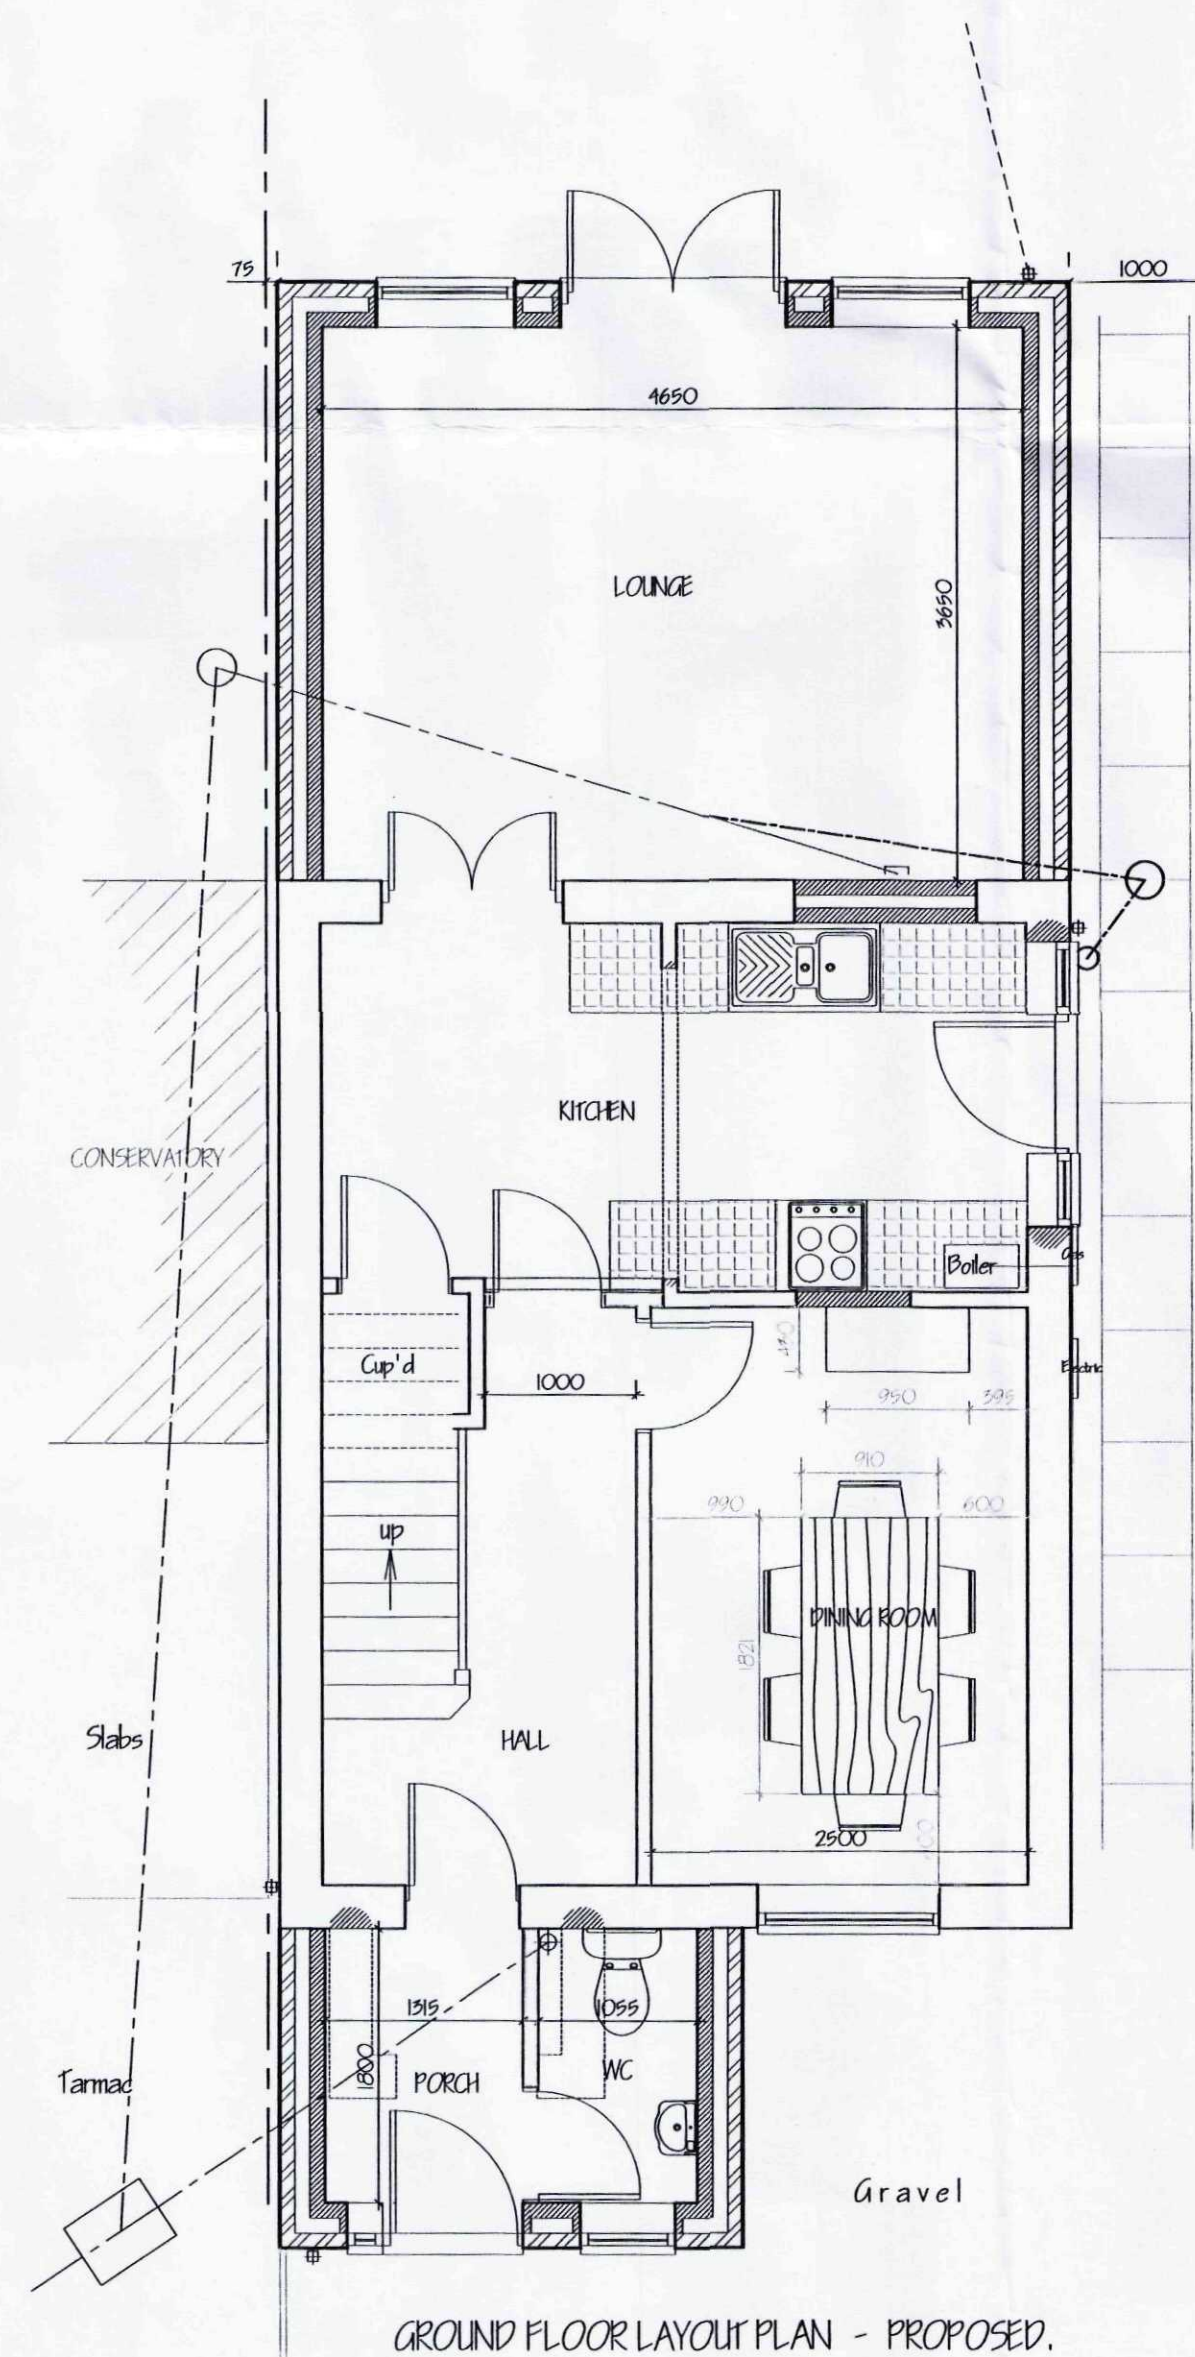
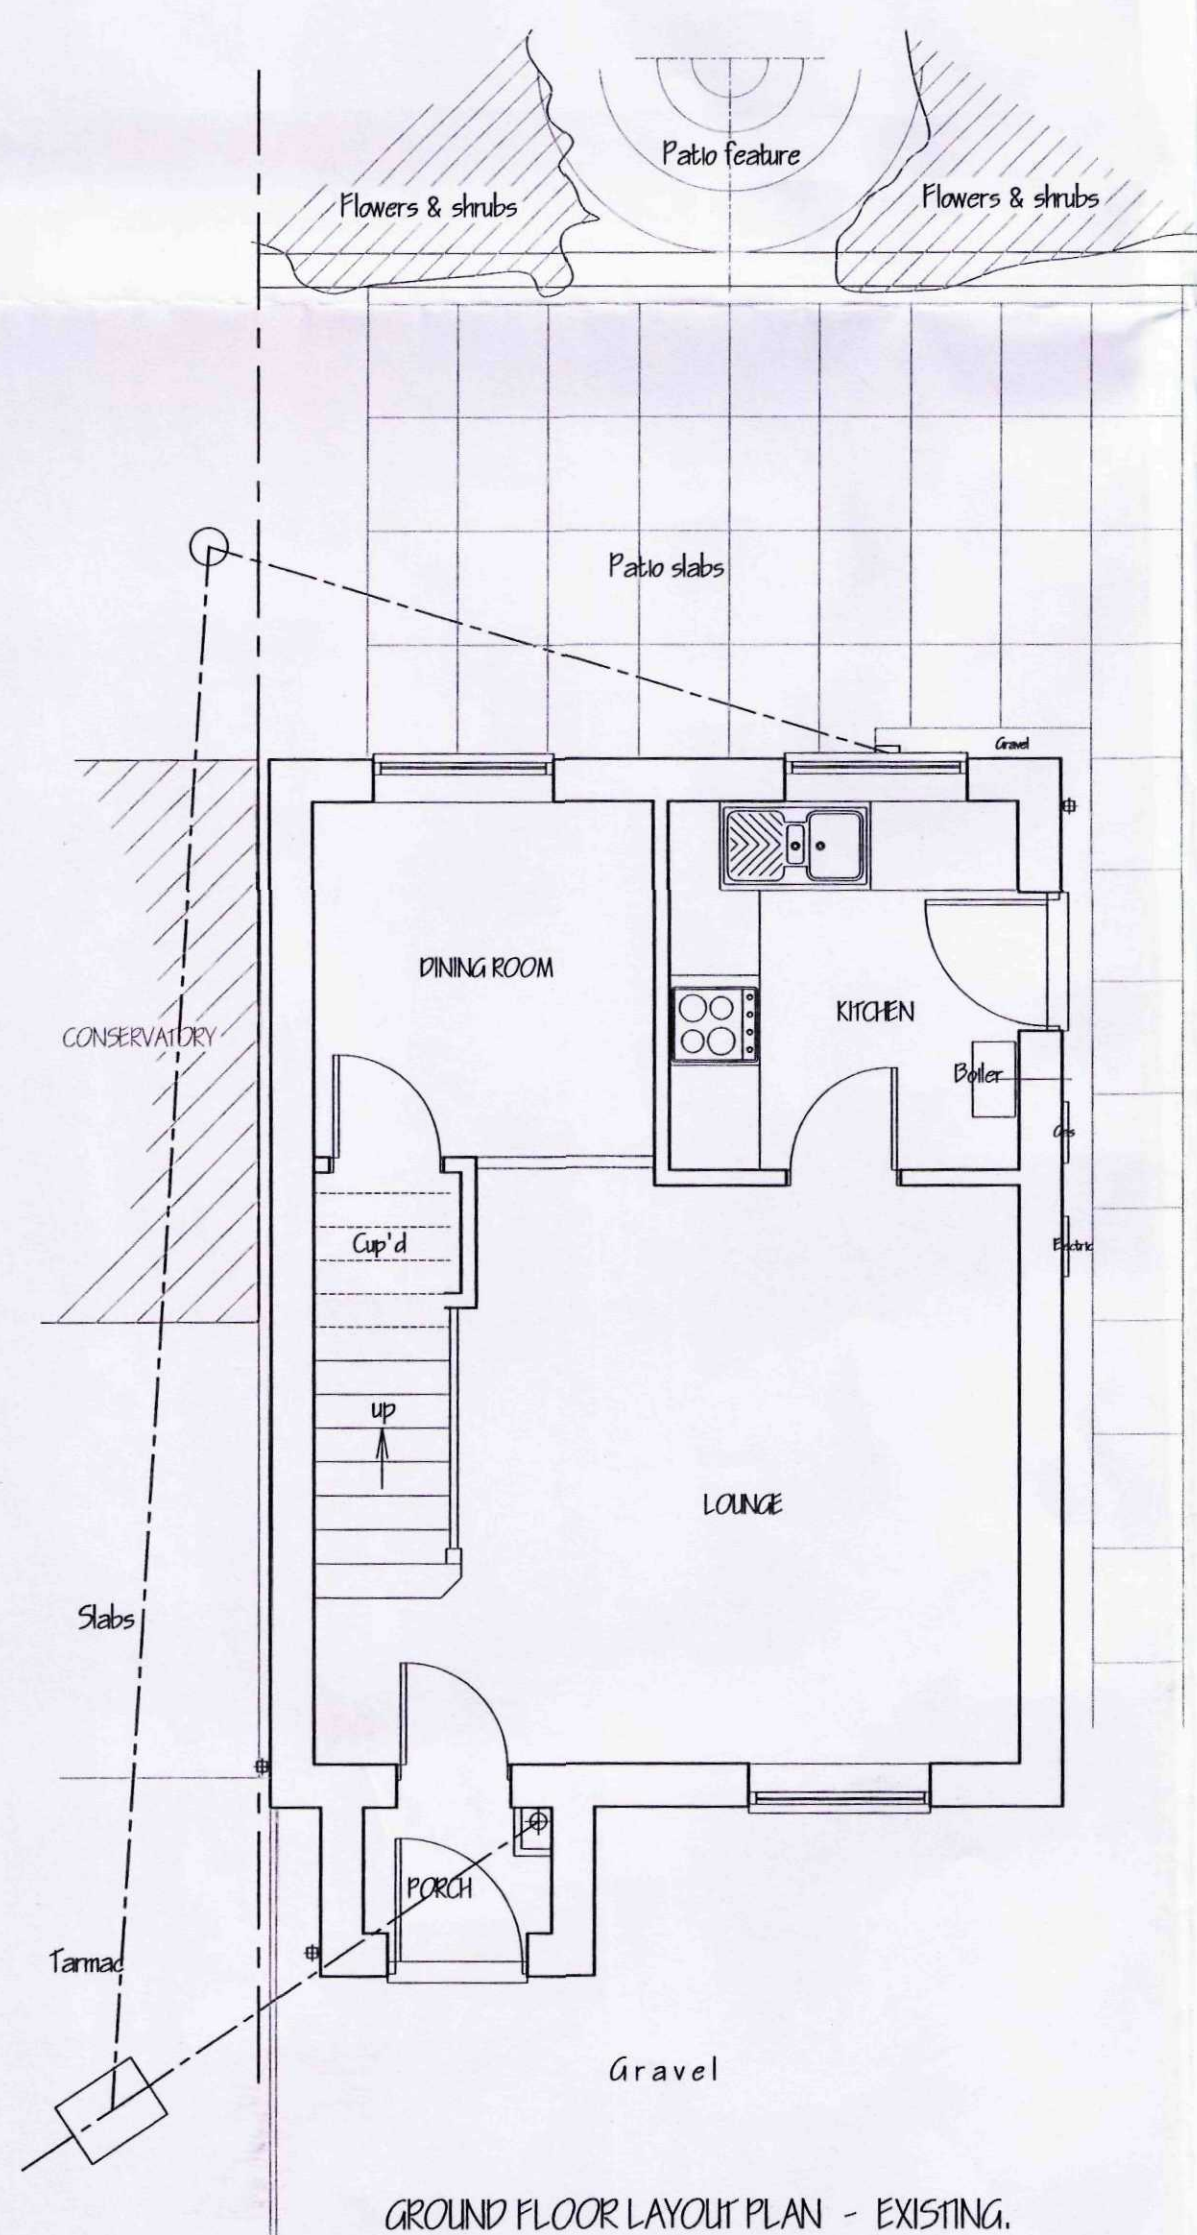
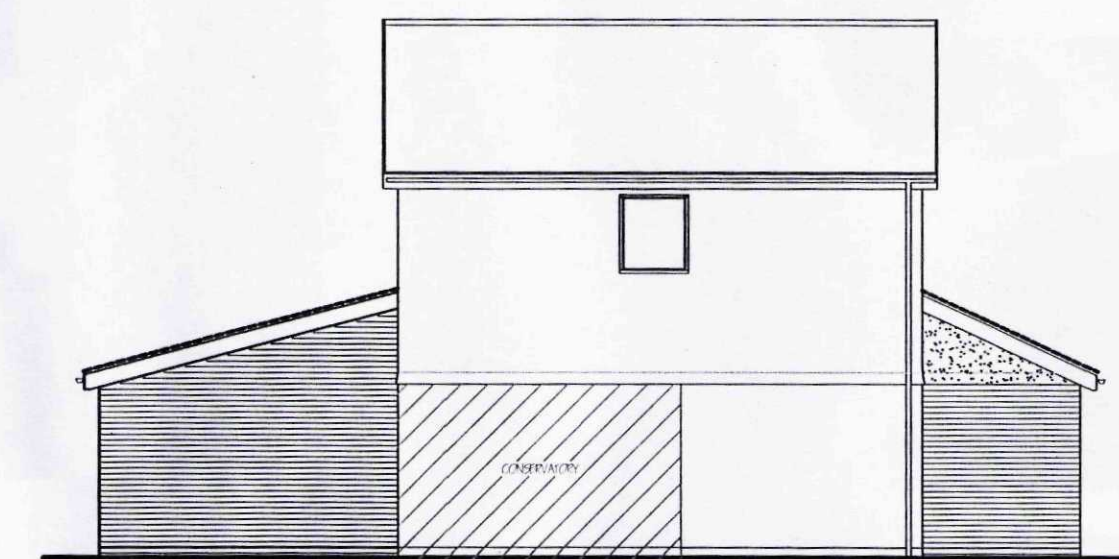
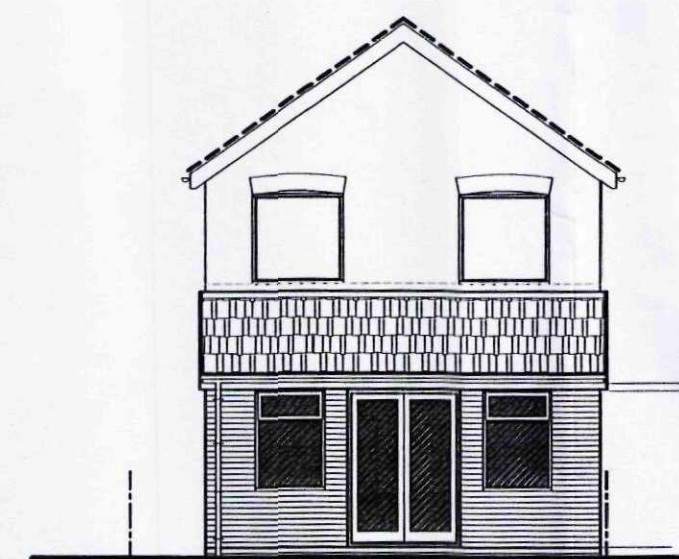
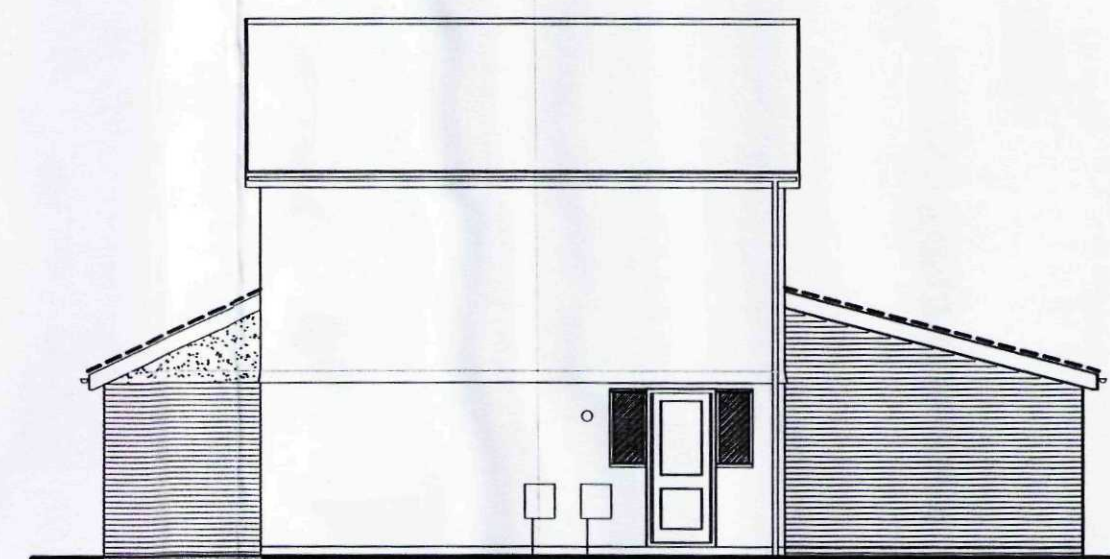
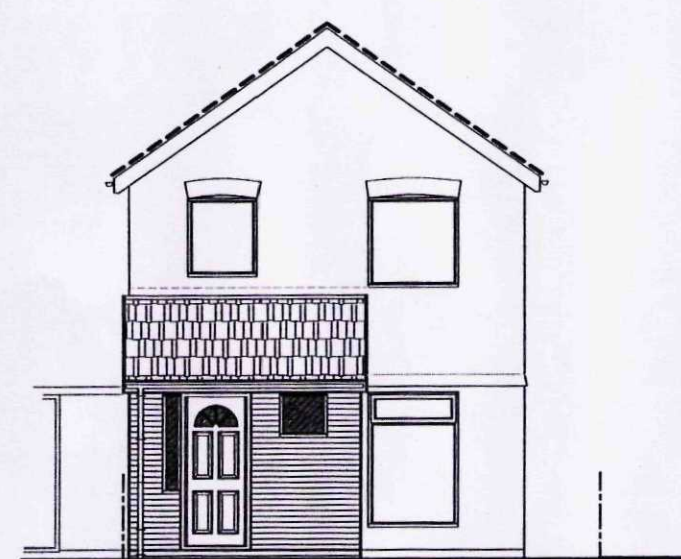
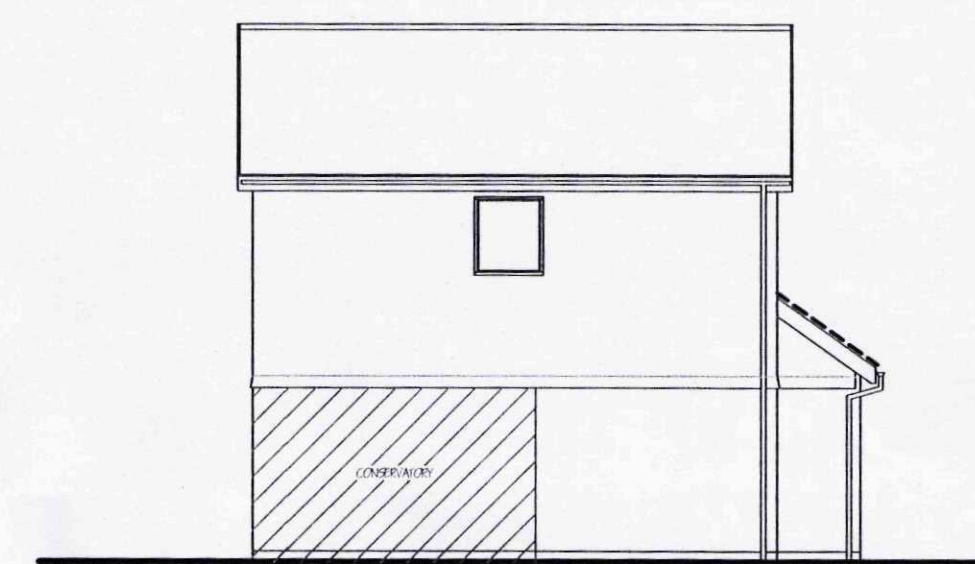
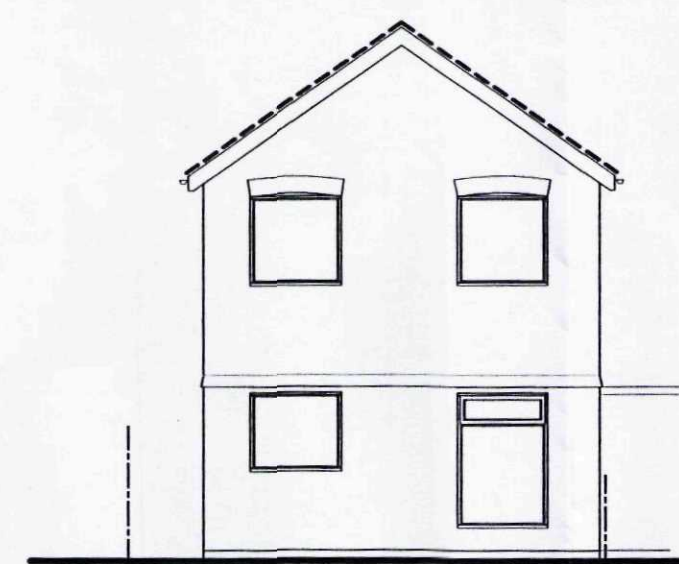
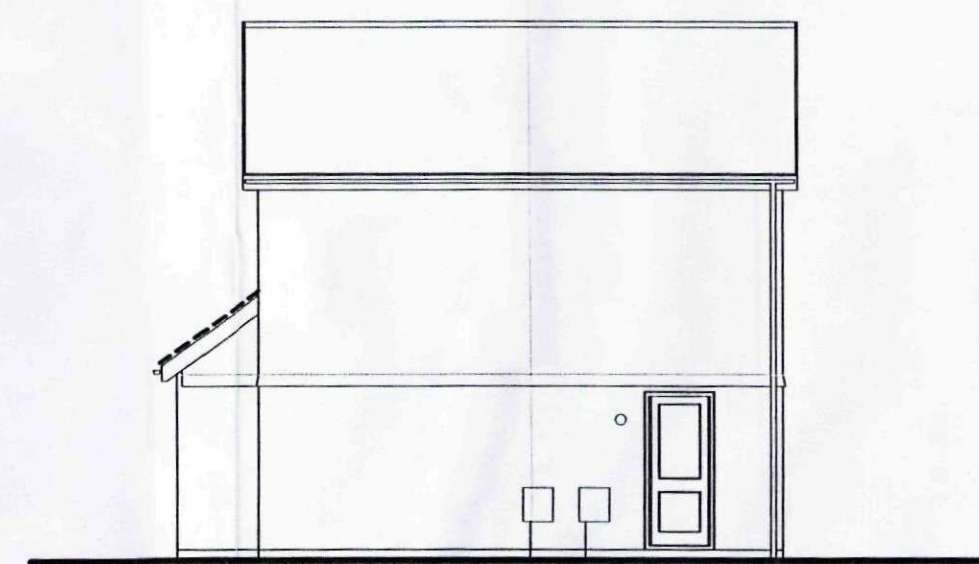


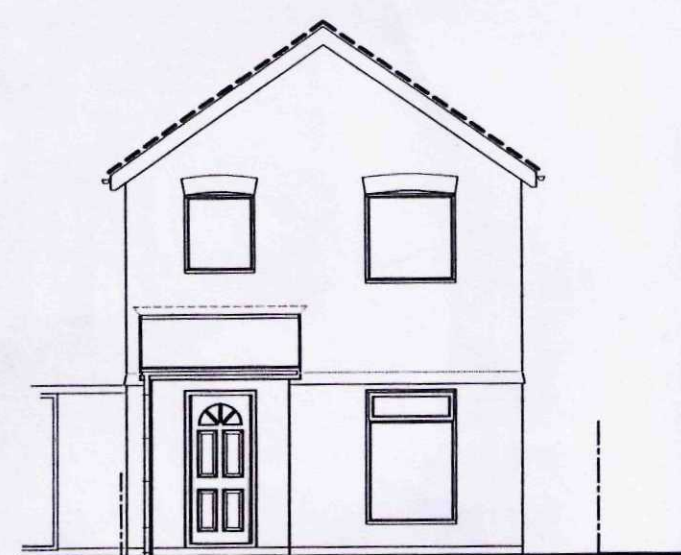

SHDC
PLANNING & DEVELOPMENT
10 NOV 2011
Ref. 0882-11

A.	INCREASE DEPTH OF EXTENSION BT 600mm.	NOV 2007
ref:	revision	date
G. R. MERCHANT LTD. I.ENG AMIES FWD		
ARCHITECTURAL, STRUCTURAL AND LAND DRAINAGE CONSULTANTS		
4 Wrights Mews 12A Park Road, Holbeach, Spalding, Lincs. PE12 7BE Tel: 01408 660000 Fax: 01408 668744 E-Mail: gr.merchant@btconnect.com		
Project		
EXTENSIONS & ALTERATIONS 14 ANGELL LANE, HOLBEACH, SPALDING, Lincs. PE12 7EW.		
Client		
G. BAILEY.		
Drawing		
FLOOR PLANS & ELEVATIONS. SITE & LOCATION PLANS.		
Job Ref.		
2205-11.		
Drawing No.		
01A.		
Date		
JULY 2011.		
Drawn		
GRM.		
Scales		
1/50, 1/100 [unless otherwise stated]		