


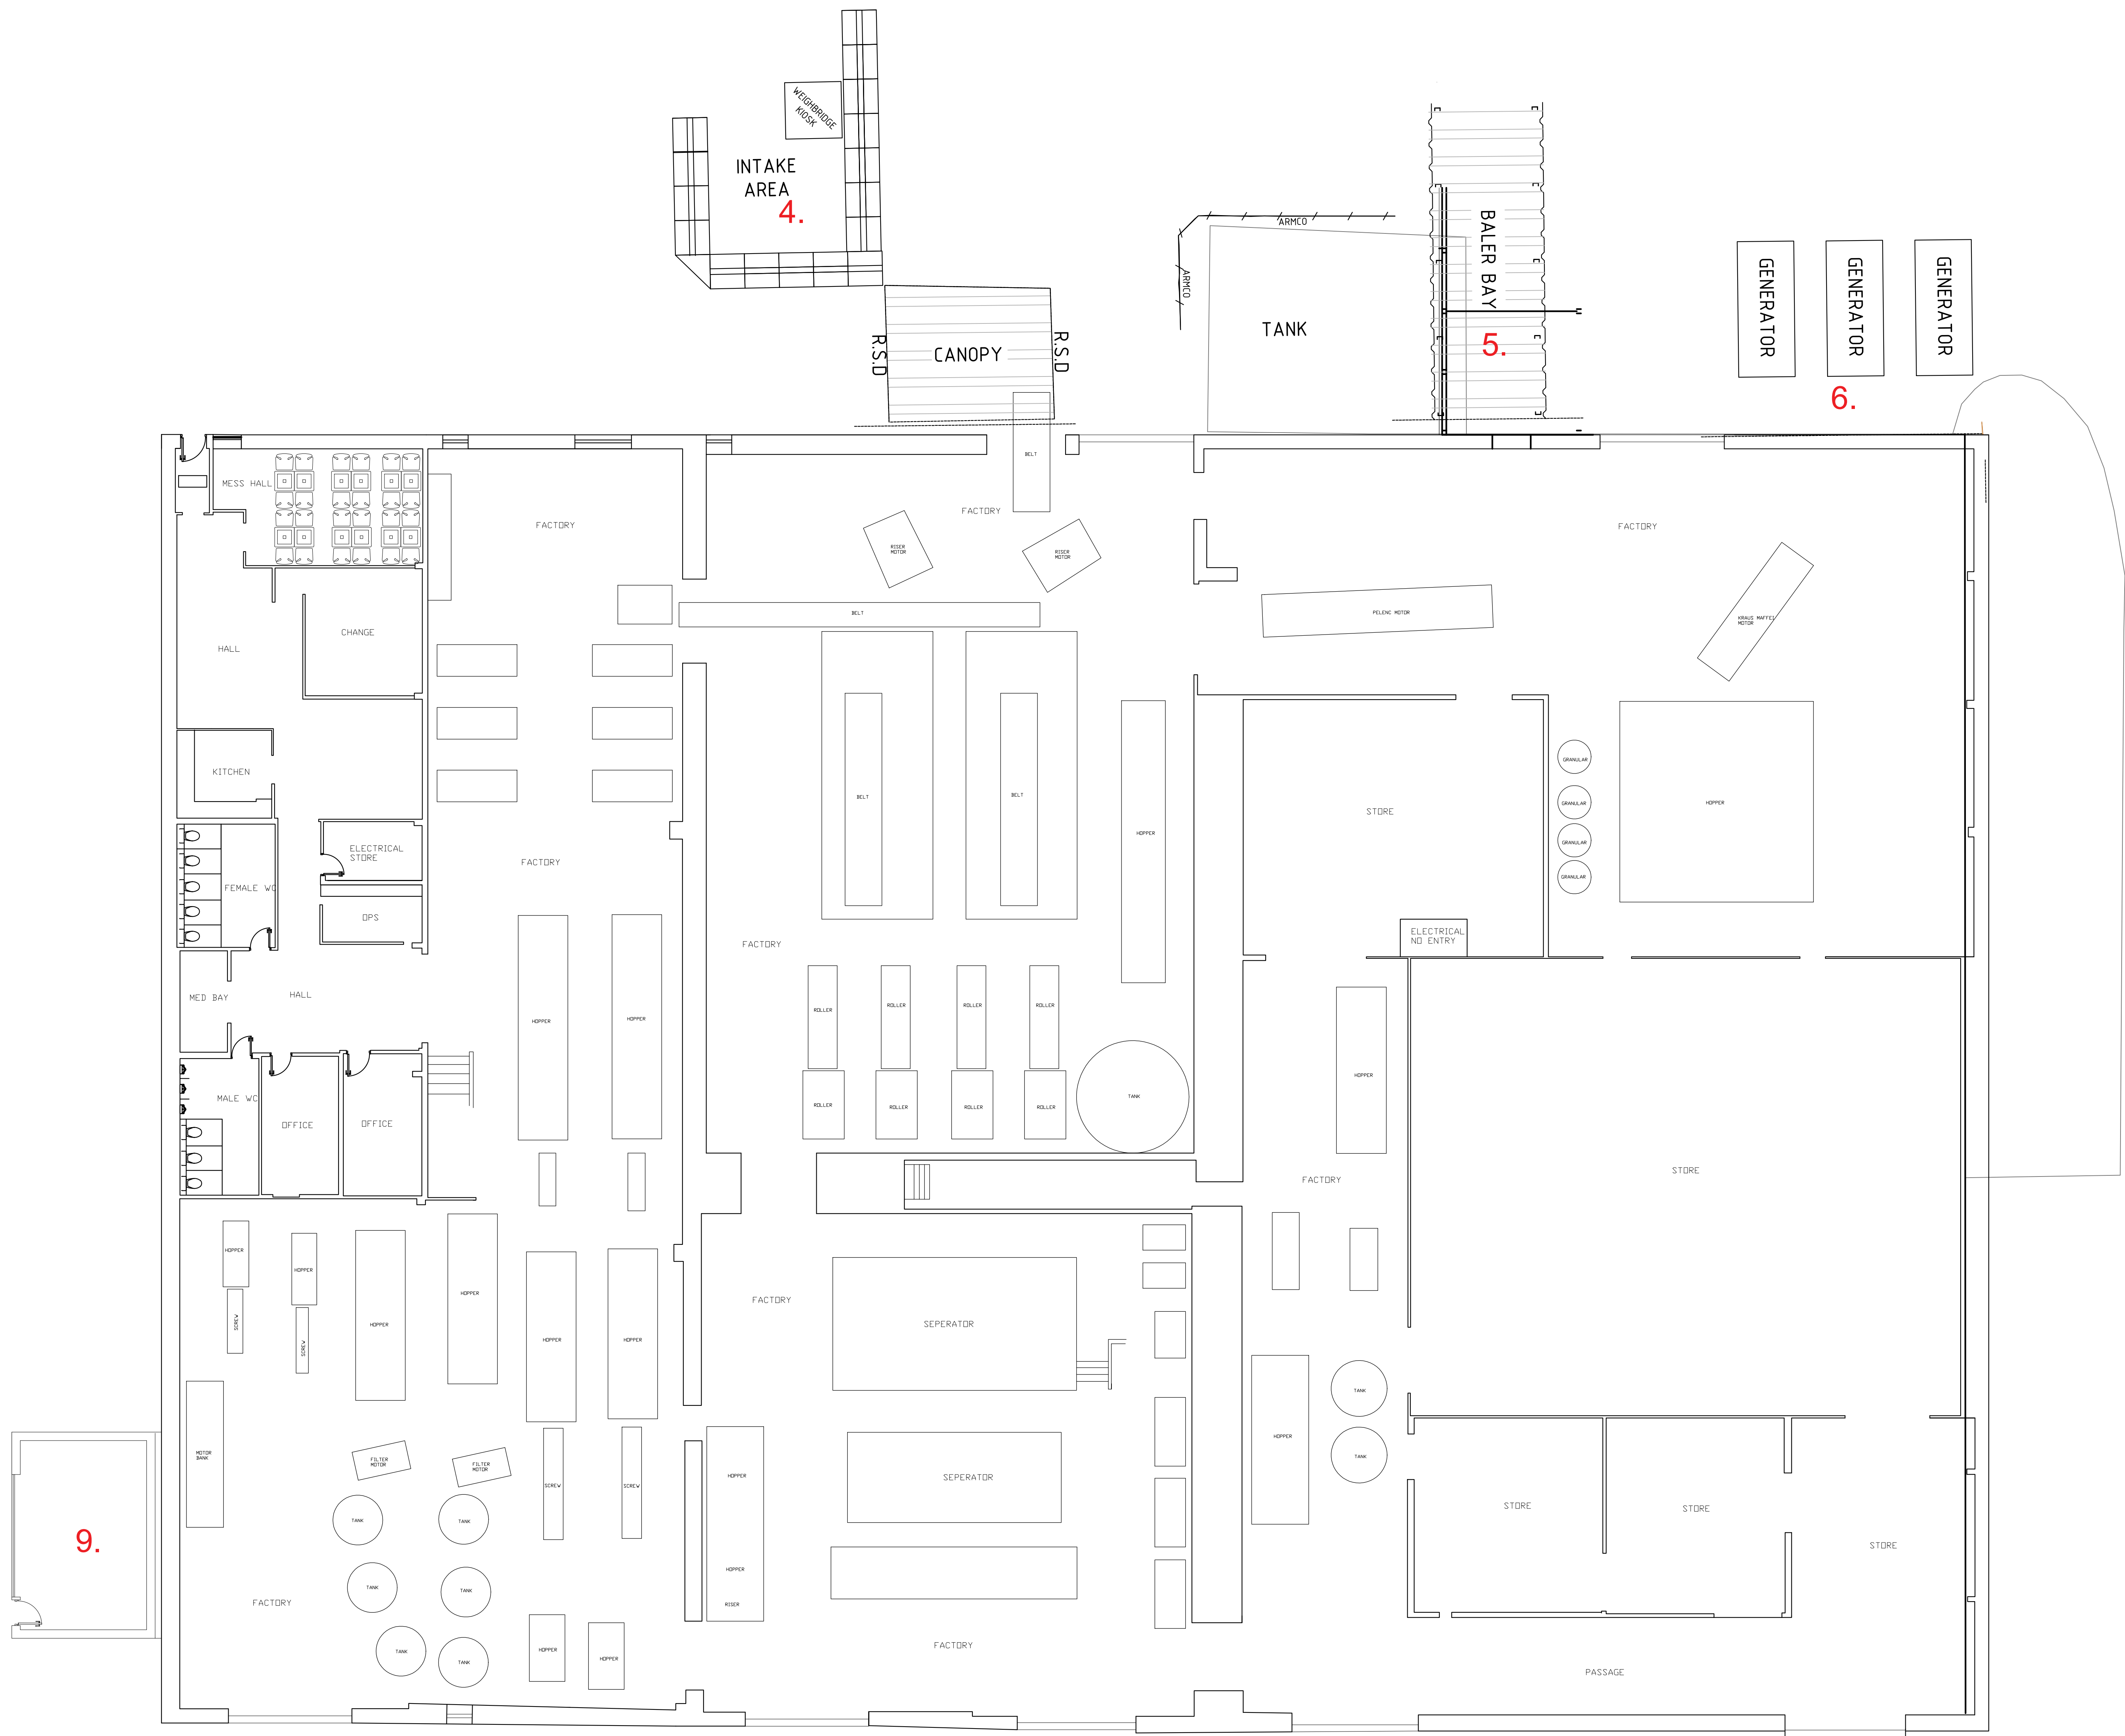

EXISTING FLOOR PLAN 1:100

A

OCT 24

MJ

Plant identification renumbered

MaxDesign

Architecture | Planning | Consultancy

Armstrong House, First Avenue, Doncaster, DN9 3GA

t: 01302 947809

e: design@maxdesignconsultancy.co.uk

w: maxdesignconsultancy.co.uk

m: 07734 939 844

status:

PLANNING

client:

Midwest polychem

project:

Washway Road, Holbeach

title:

EXISTING FLOOR PLAN

scale:

1:100 @A0

date:

AUG 2024

project no.:

22025

drawn:

MJ

number:

203

rev:

A