



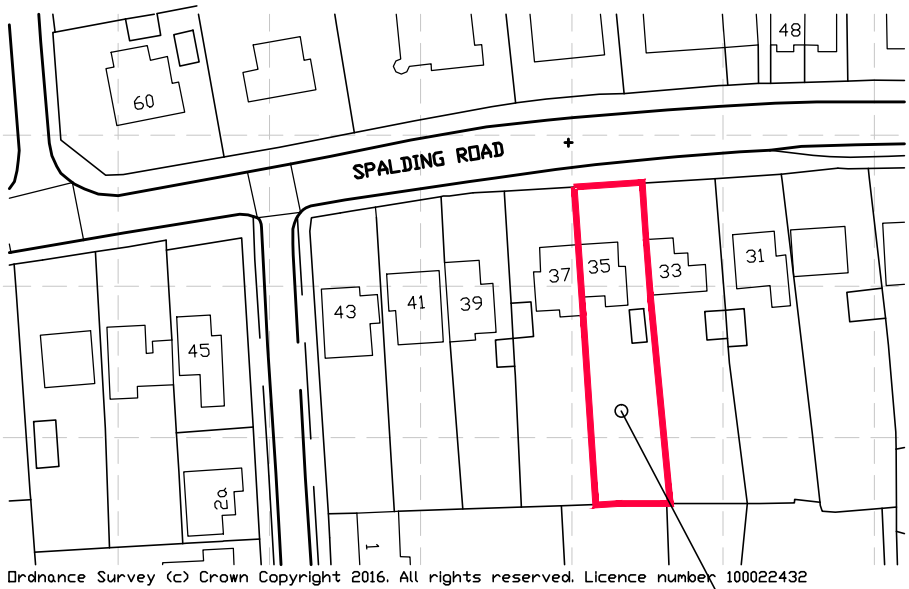


Location Plan - 1:1250 scale

Application Site

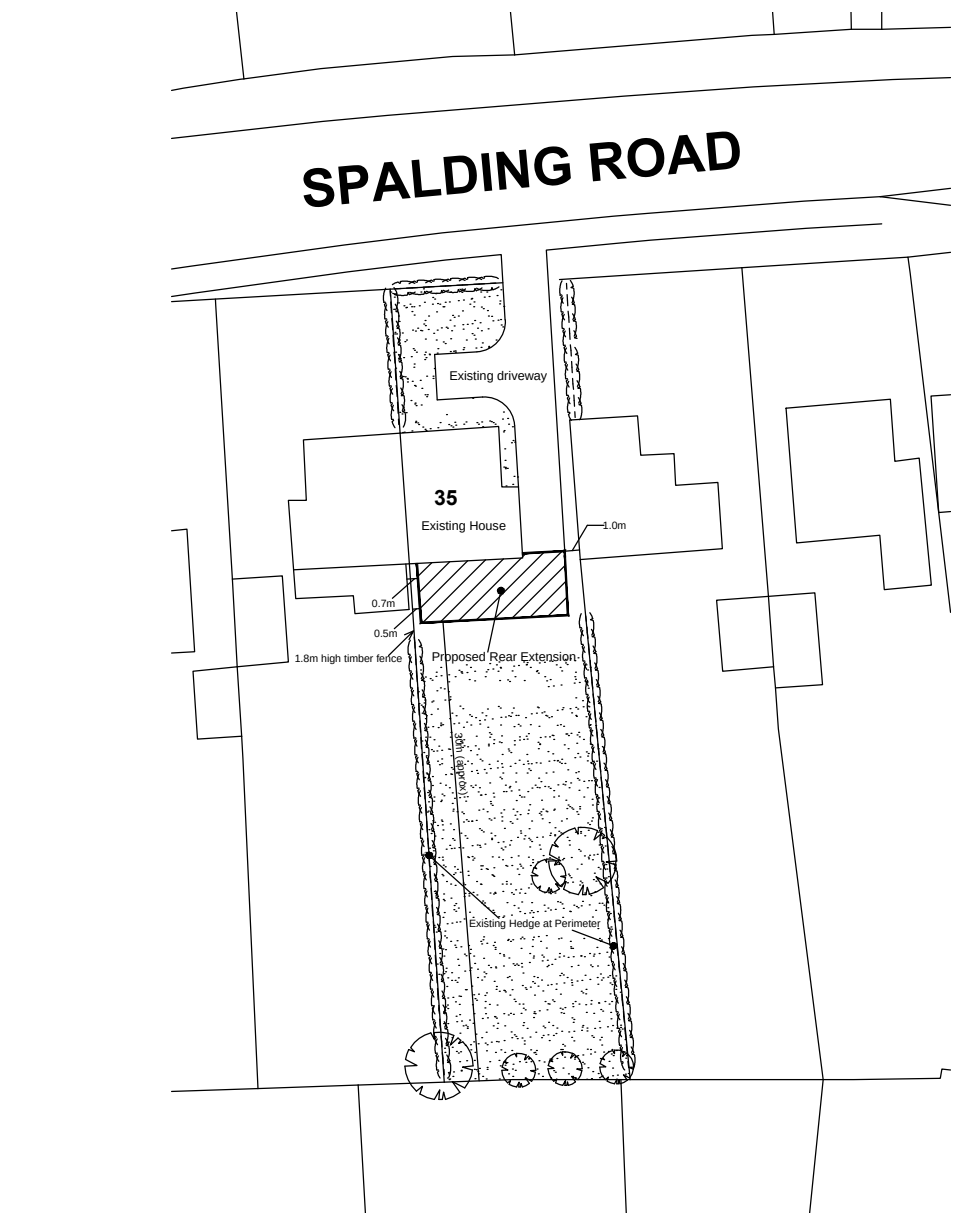

Block Plan - 1:500 scale

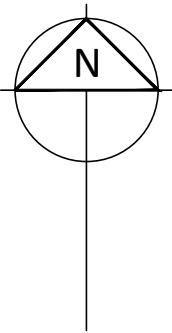


Front Elevation - From Spalding Road
PROPOSED ELEVATIONS

Side Elevation

Rear Elevation

Part Side

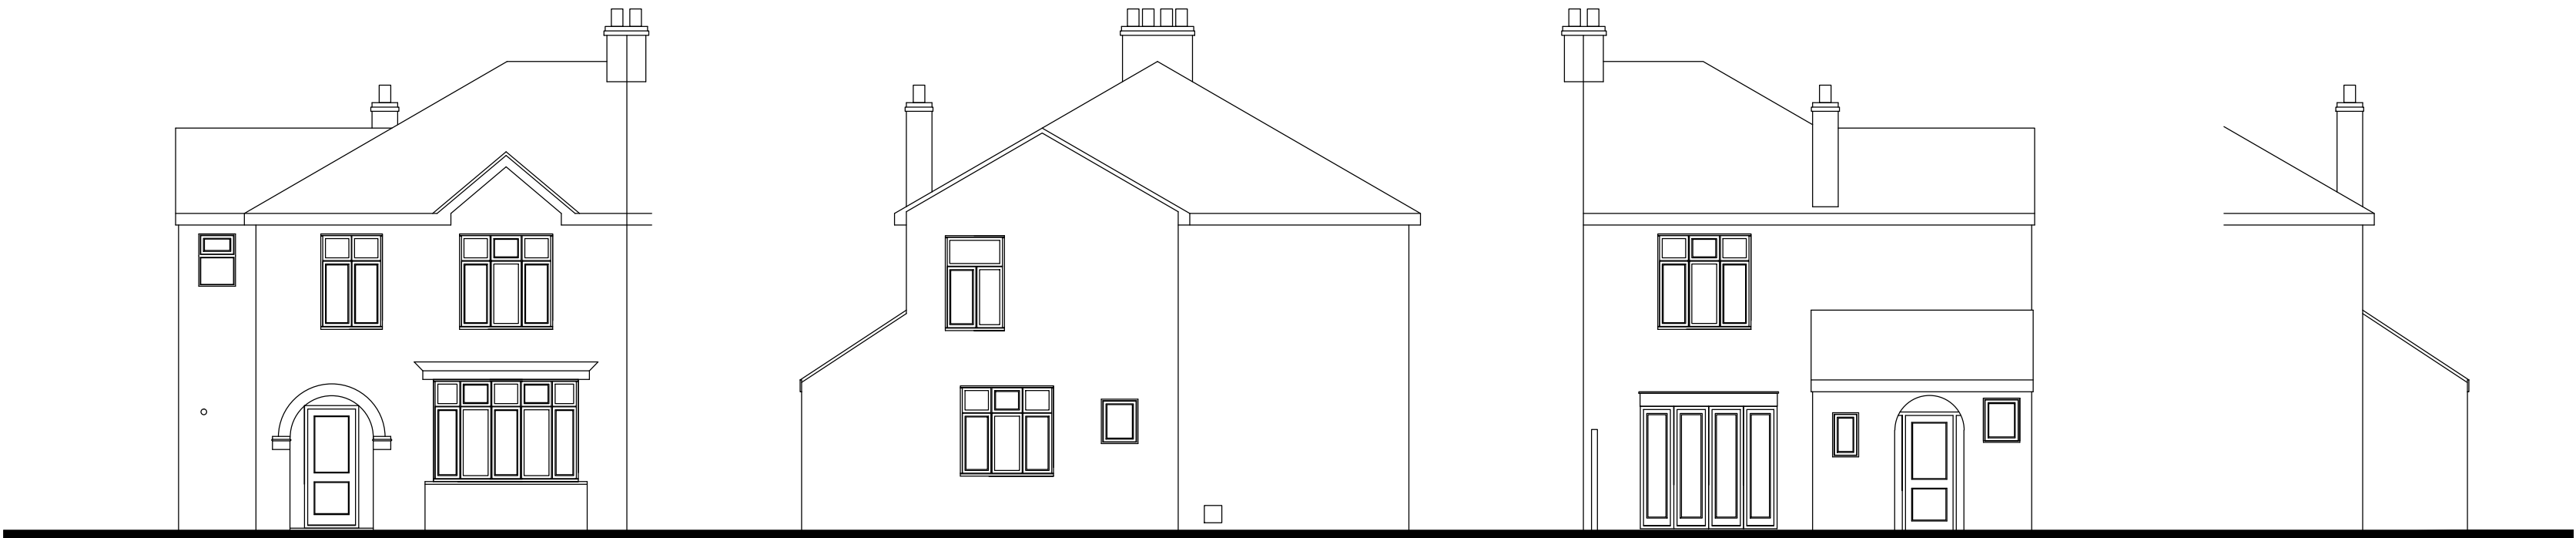


Front Elevation - From Spalding Road
EXISTING ELEVATIONS


Side Elevation

Rear Elevation

Part Side

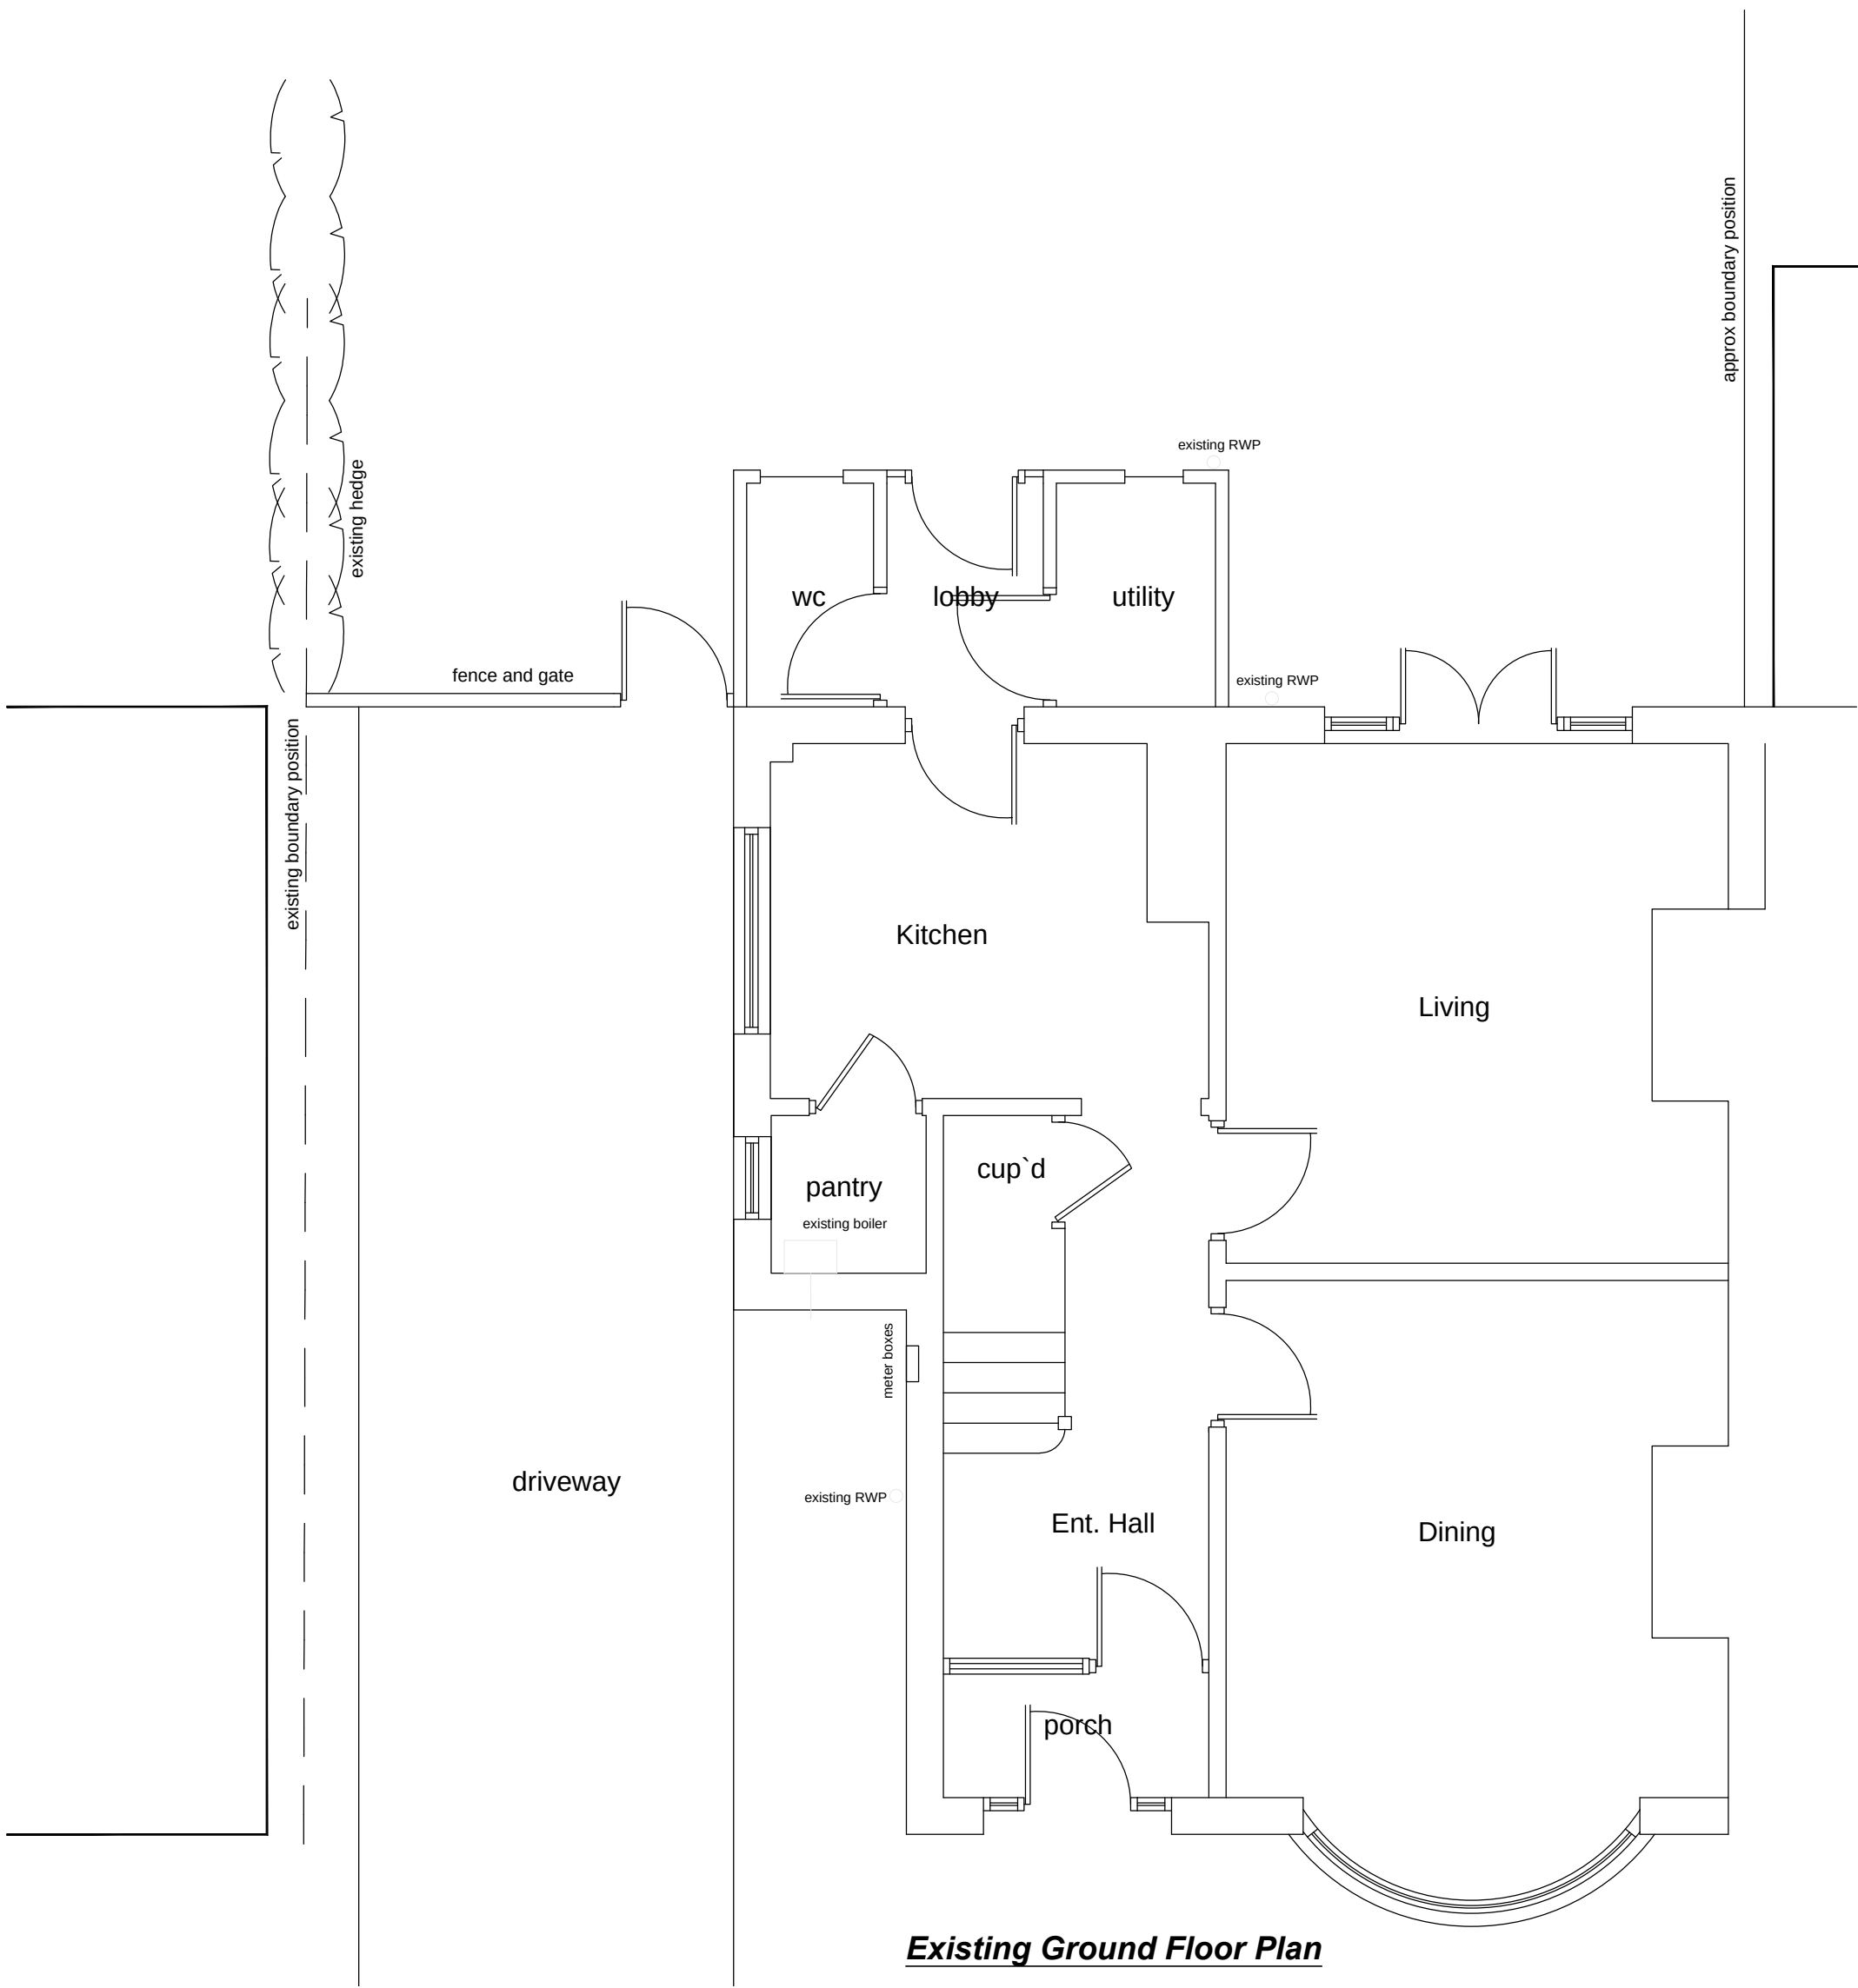

Existing Ground Floor Plan

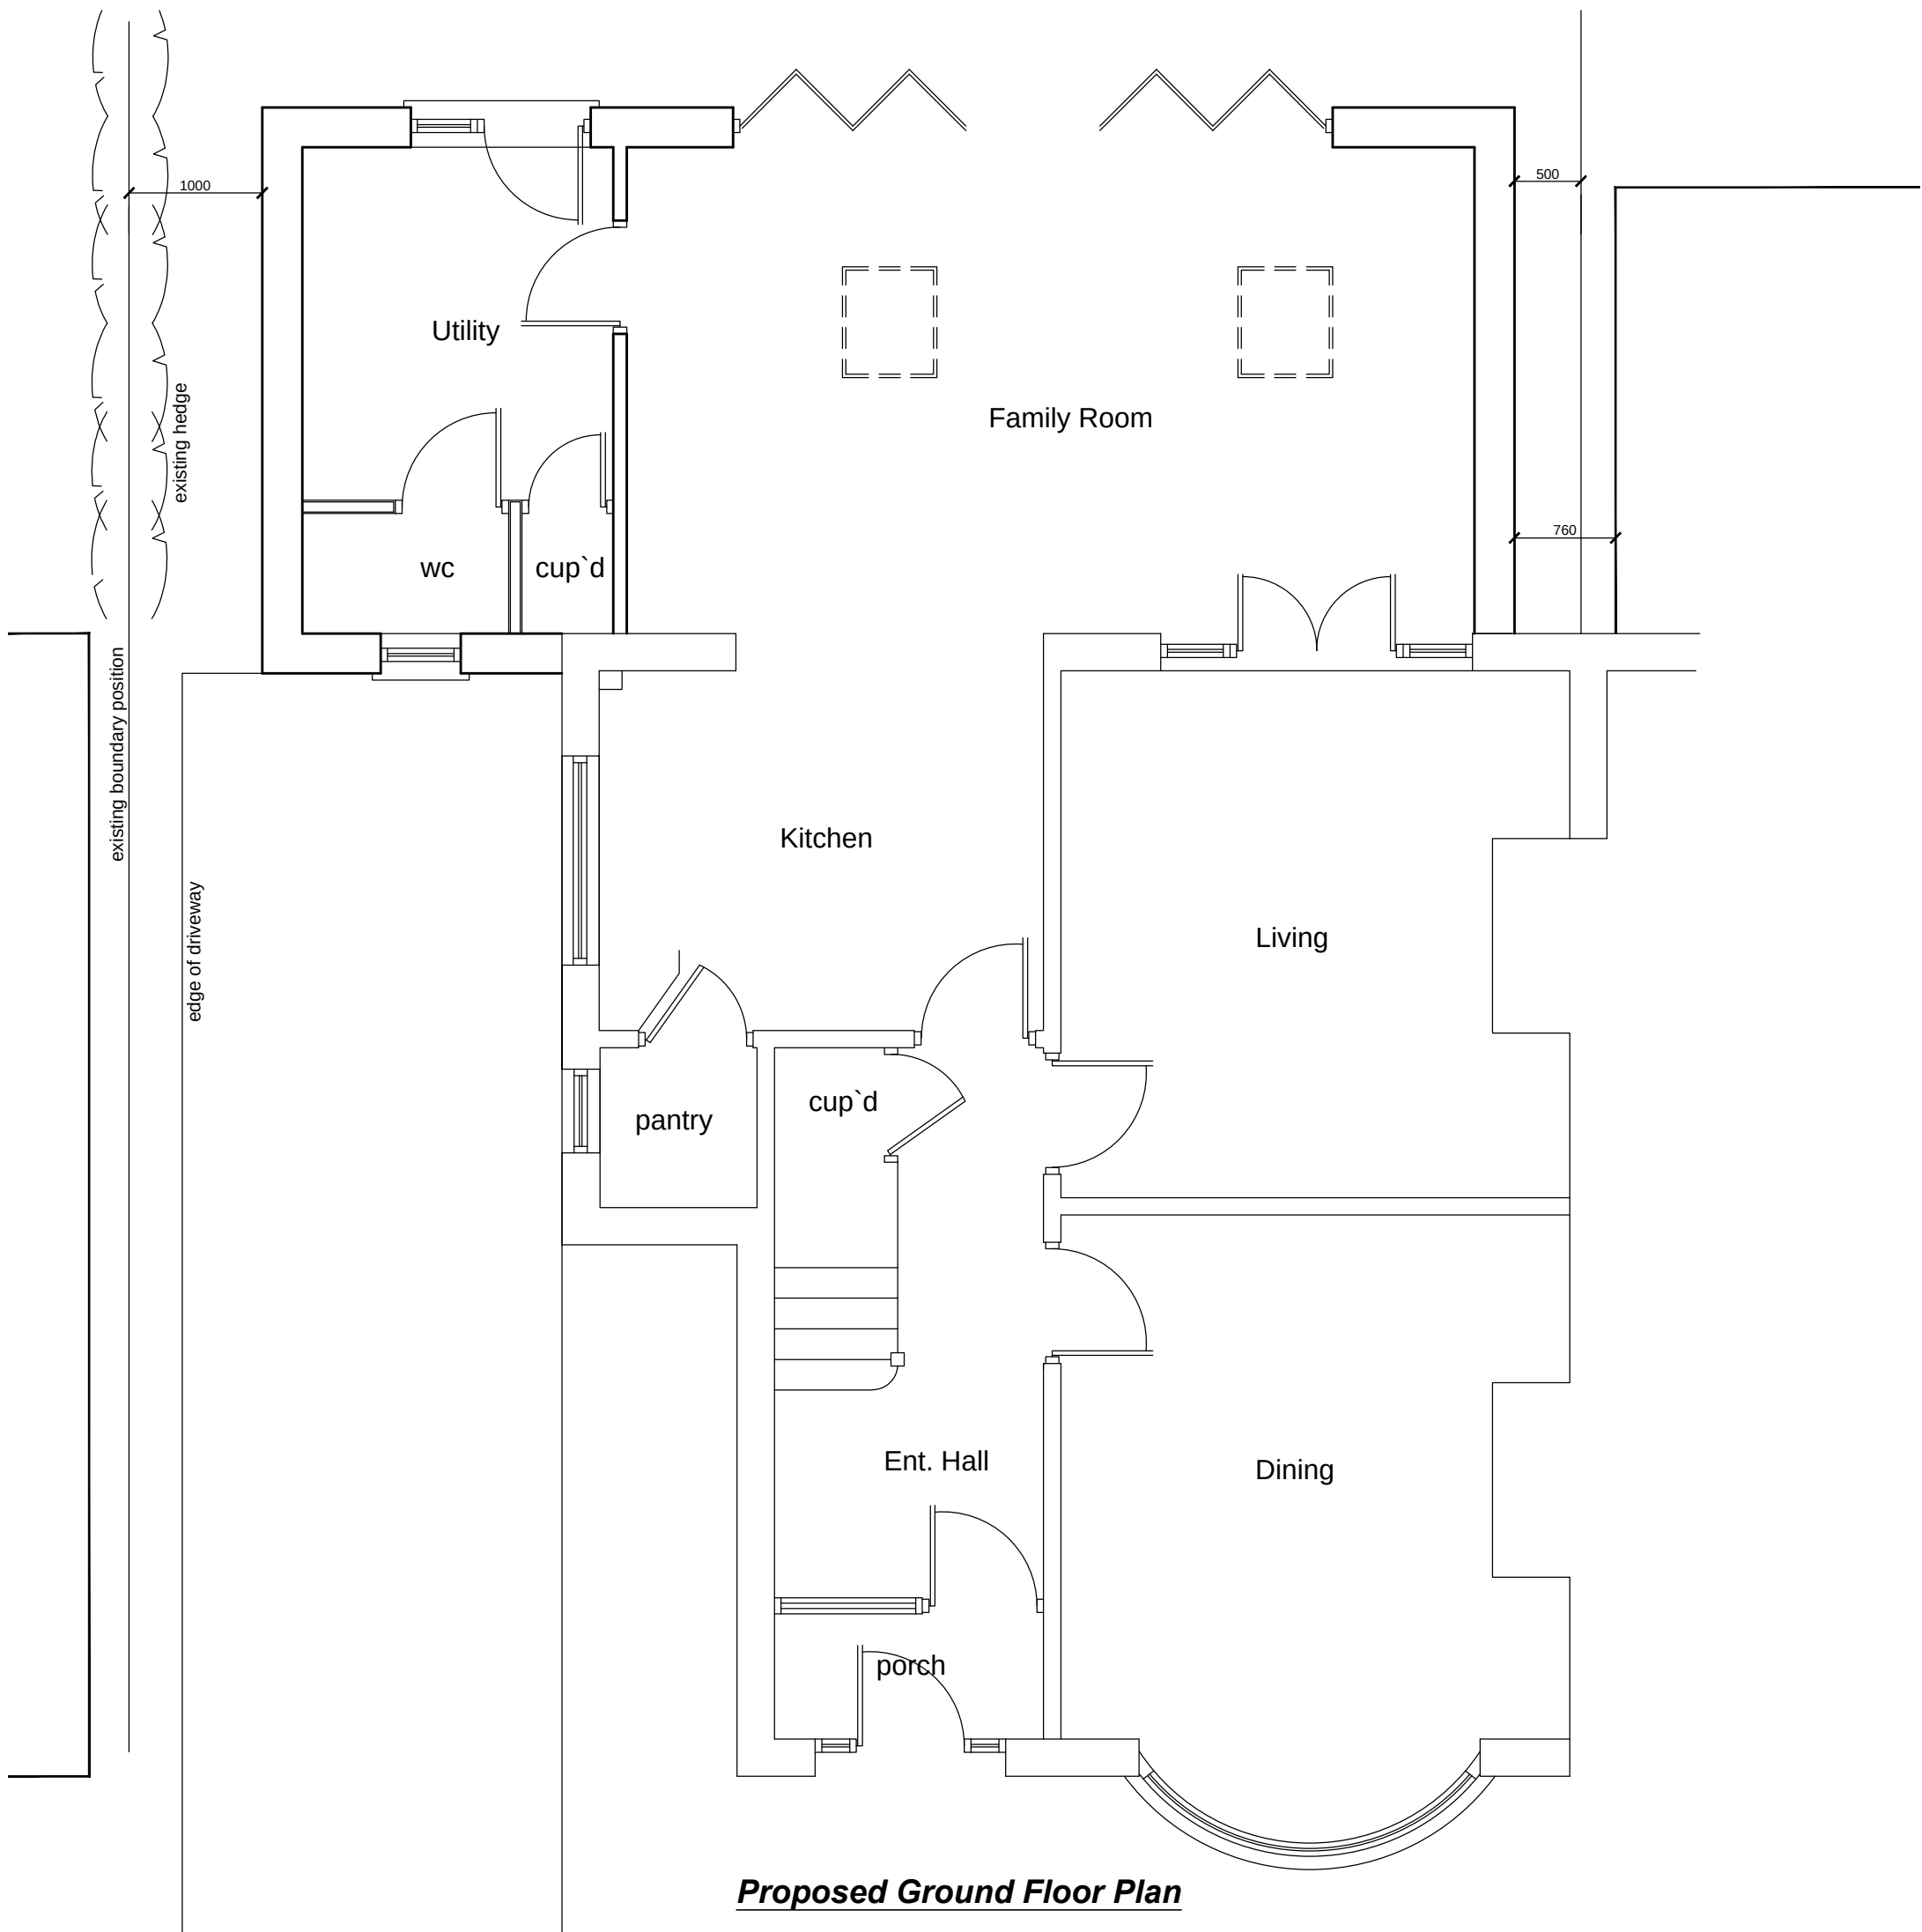

Proposed Ground Floor Plan

Rev	Description	Date
-----	-------------	------

Tulip Design
Architectural & Building Design Services



35 Spalding Road, Holbeach, Lincs. PE12 7HG
Tel: 07500 966039
Email: tulipdesign@live.com

Client:	Mr & Mrs Dennis	Scale: 1:50, 1:100 1:500, 1:1250 @ A1
Project:	Proposed Single Storey Rear Extension & Internal Alterations at 35 Spalding Road, Holbeach PE12 7HG	Date: Aug 2016
Title:	Existing & Proposed	Drawing No. TD/MD/03
		Drawn: MD