


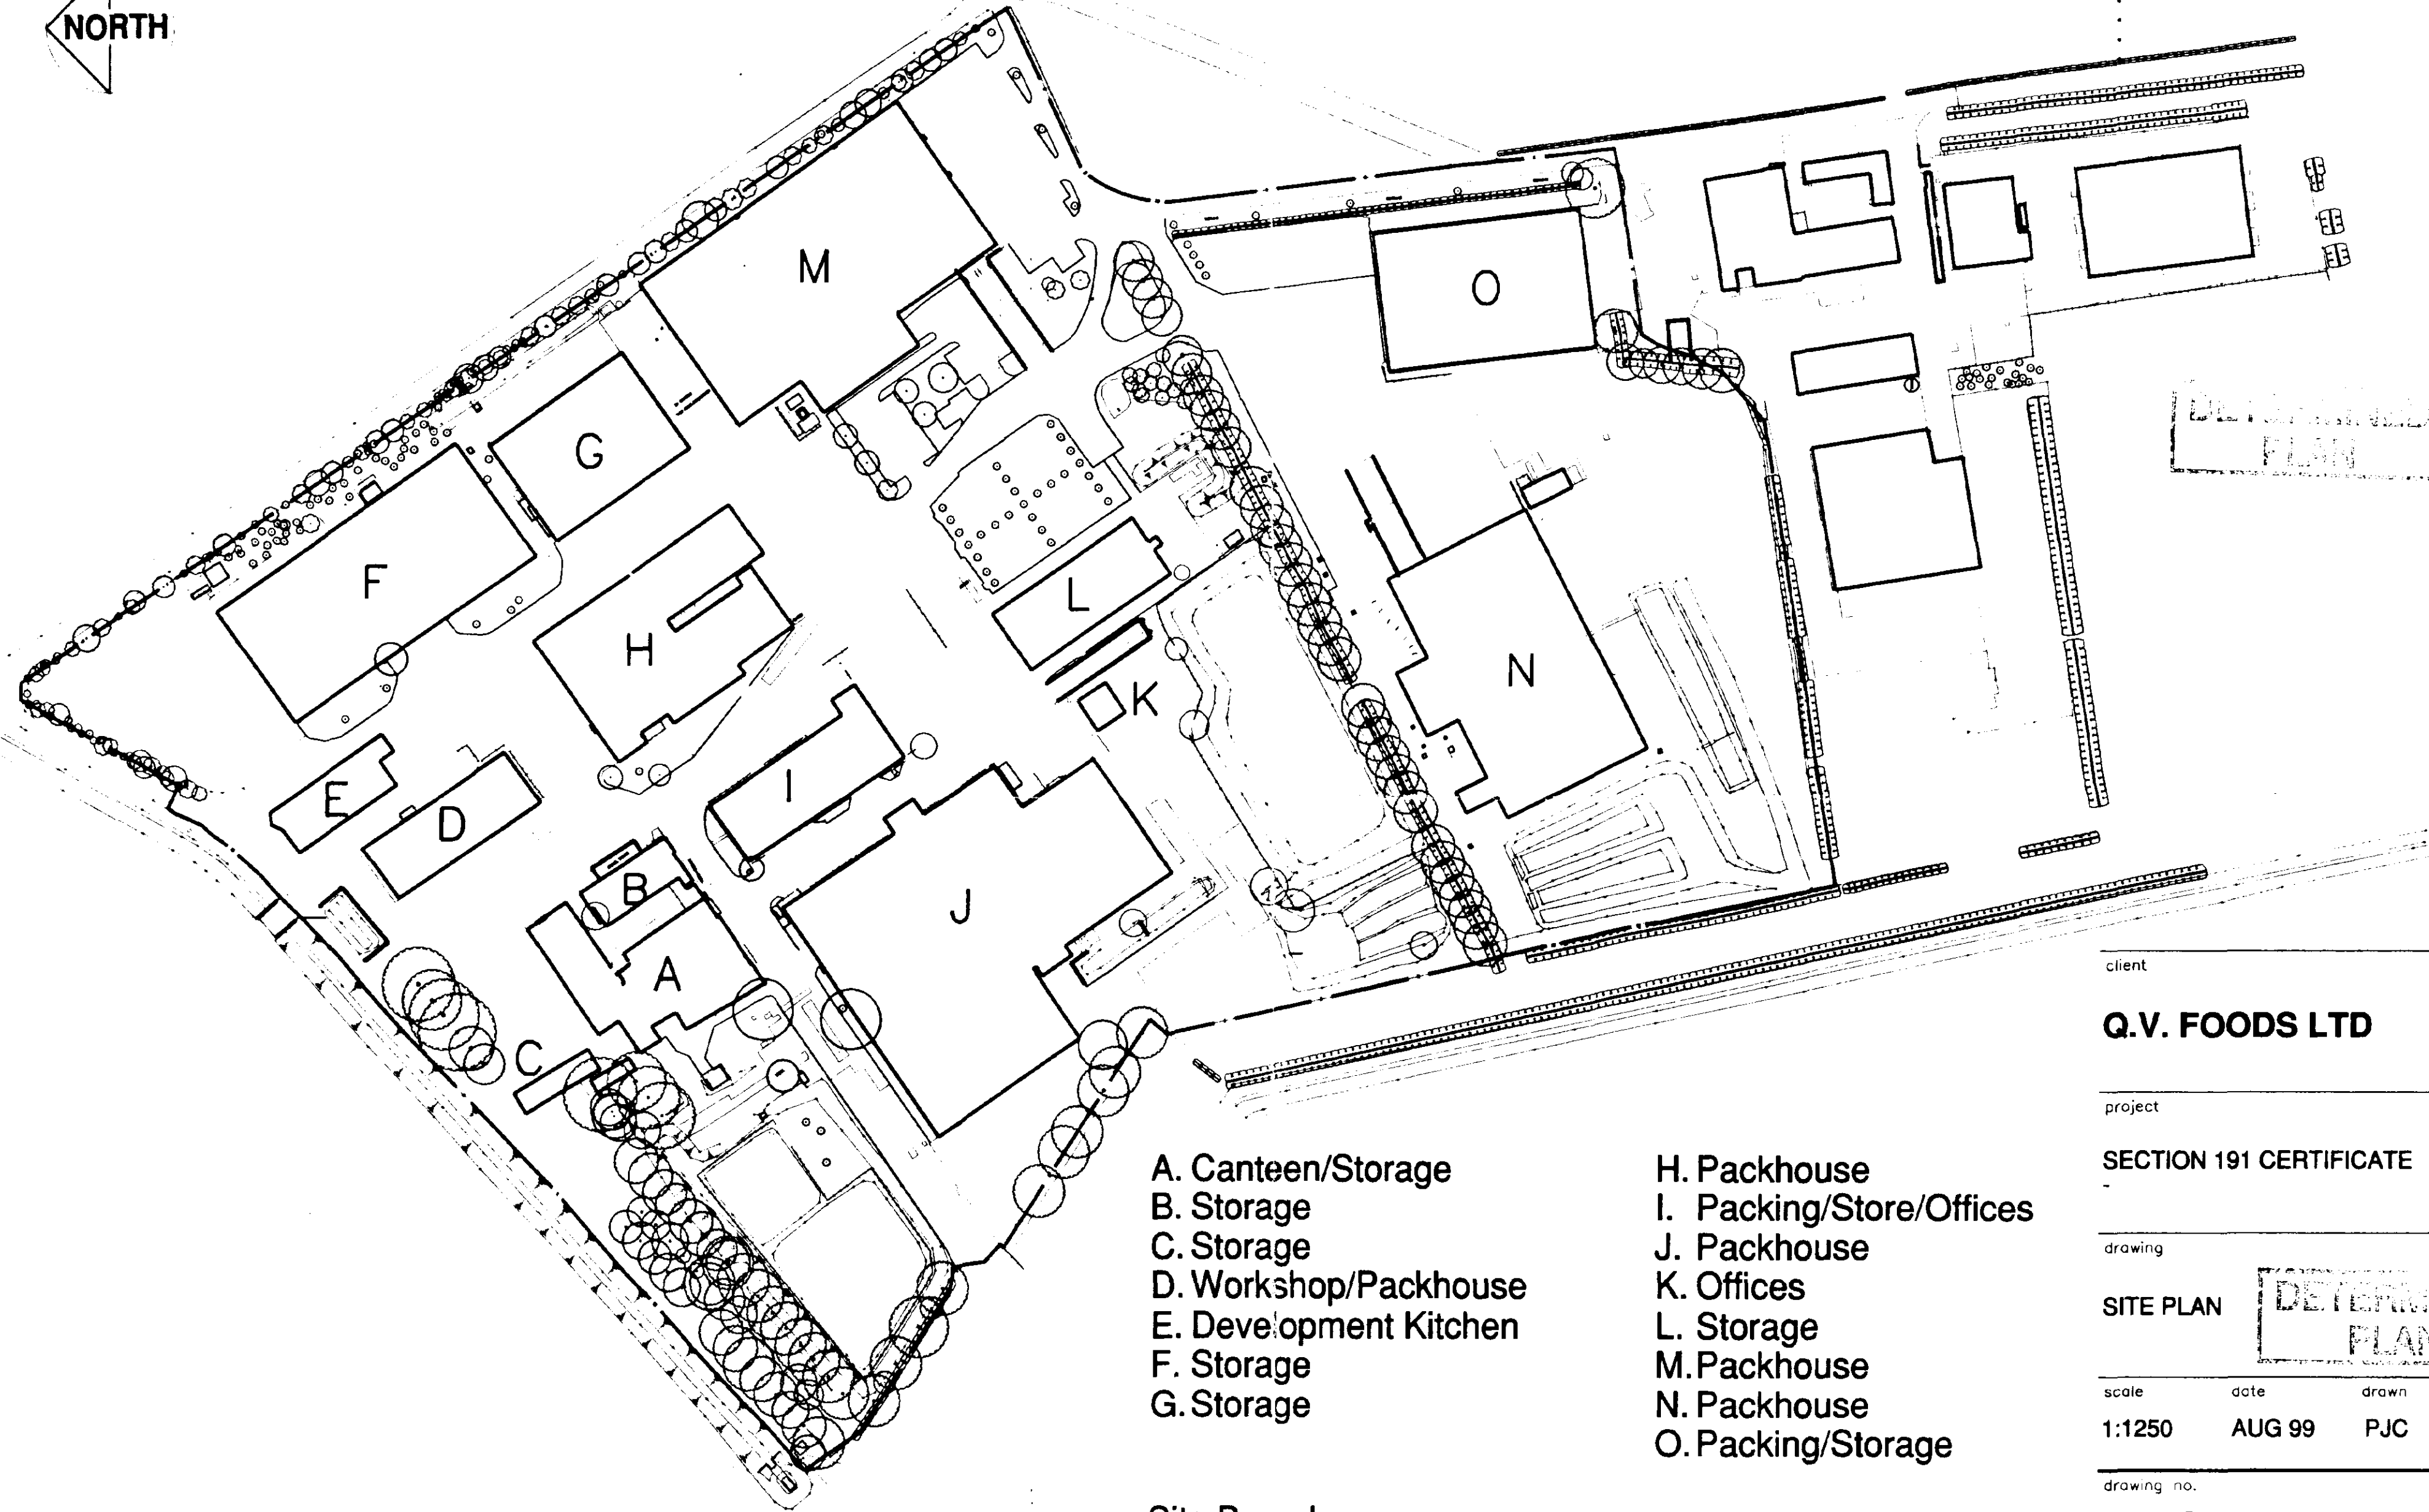

- | | |
|------------------------|--------------------------|
| A. Canteen/Storage | H. Packhouse |
| B. Storage | I. Packing/Store/Offices |
| C. Storage | J. Packhouse |
| D. Workshop/Packhouse | K. Offices |
| E. Development Kitchen | L. Storage |
| F. Storage | M. Packhouse |
| G. Storage | N. Packhouse |
| | O. Packing/Storage |

Site Boundary — . — . — .

SOUTH HOLLAND DC
HOUSING & PLANNING
10 SEP 1999
Ref: 0898/99

client

Q.V. FOODS LTD

project

SECTION 191 CERTIFICATE

drawing


SITE PLAN

DETERMINED
PLAN

scale	date	drawn	checked
1:1250	AUG 99	PJC	CPD


drawing no.	revision
5567Q/11	-

JOHN ROBERTS ARCHITECTS LIMITED
ARCHITECTS DESIGN AND PLANNING CONSULTANTS

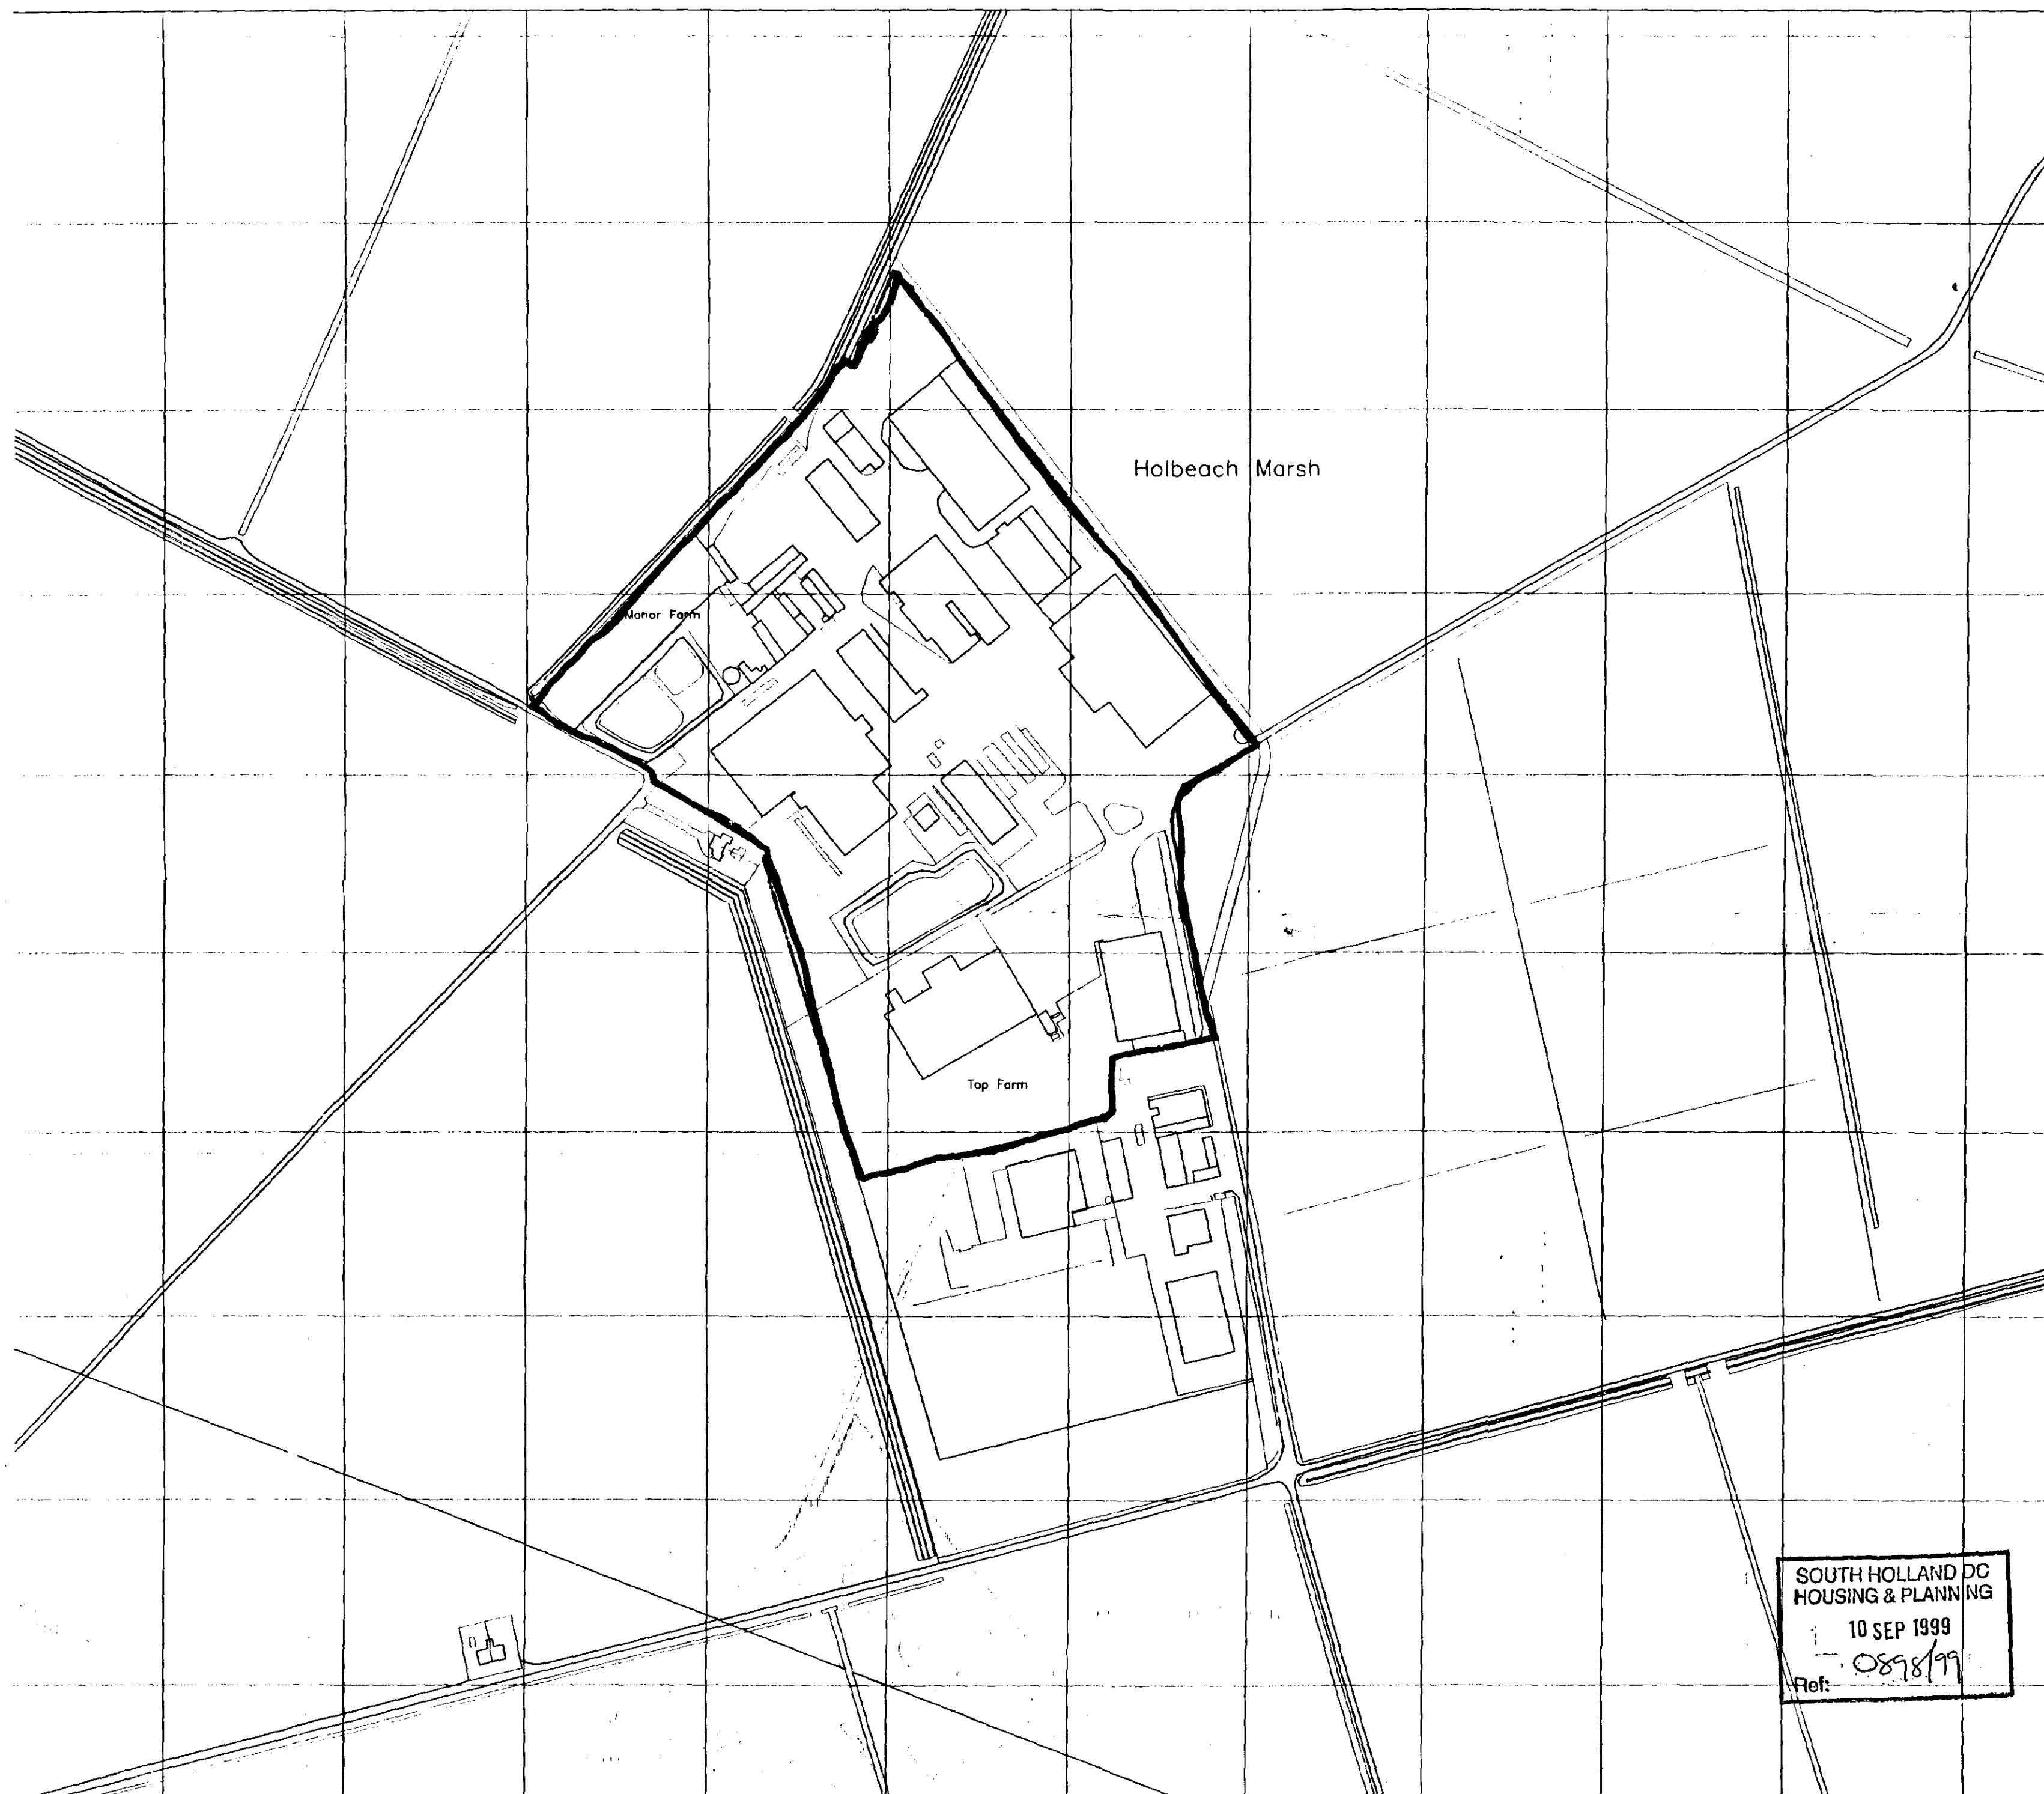

ALL DIMENSIONS AND SETTING OUT ARE TO BE VERIFIED ON SITE AND ALL DISCREPANCIES REFERRED TO THE ARCHITECT BEFORE WORK COMMENCES. COPYRIGHT RESERVED

REV.	DATE	DESCRIPTION
1		

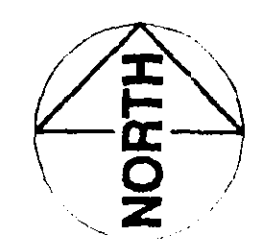

Based upon the Ordnance Survey map with permission of The Controller of Her Majesty's Stationery Office, © Crown Copyright John Roberts Architects Limited 1 James Street, Lincoln LN2 1QD Licence No. AR 104104

Site Boundary

client

Q.V. FOODS LTD

project

SECTION 191 CERTIFICATE

drawing

LOCATION PLAN

scale	date	drawn	checked
1:2500	AUG 99	GM	RO

drawing no.	revision
5567Q/10	-

JOHN ROBERTS ARCHITECTS LIMITED
ARCHITECTS DESIGN AND PLANNING CONSULTANT

1 James Street Lincoln LN2 1QD Tel 01522 533441 Fax 01522 51266

SOUTH HOLLAND DC
HOUSING & PLANNING
10 SEP 1999
Ref: 0898/99

DETERMINED
PLAN