


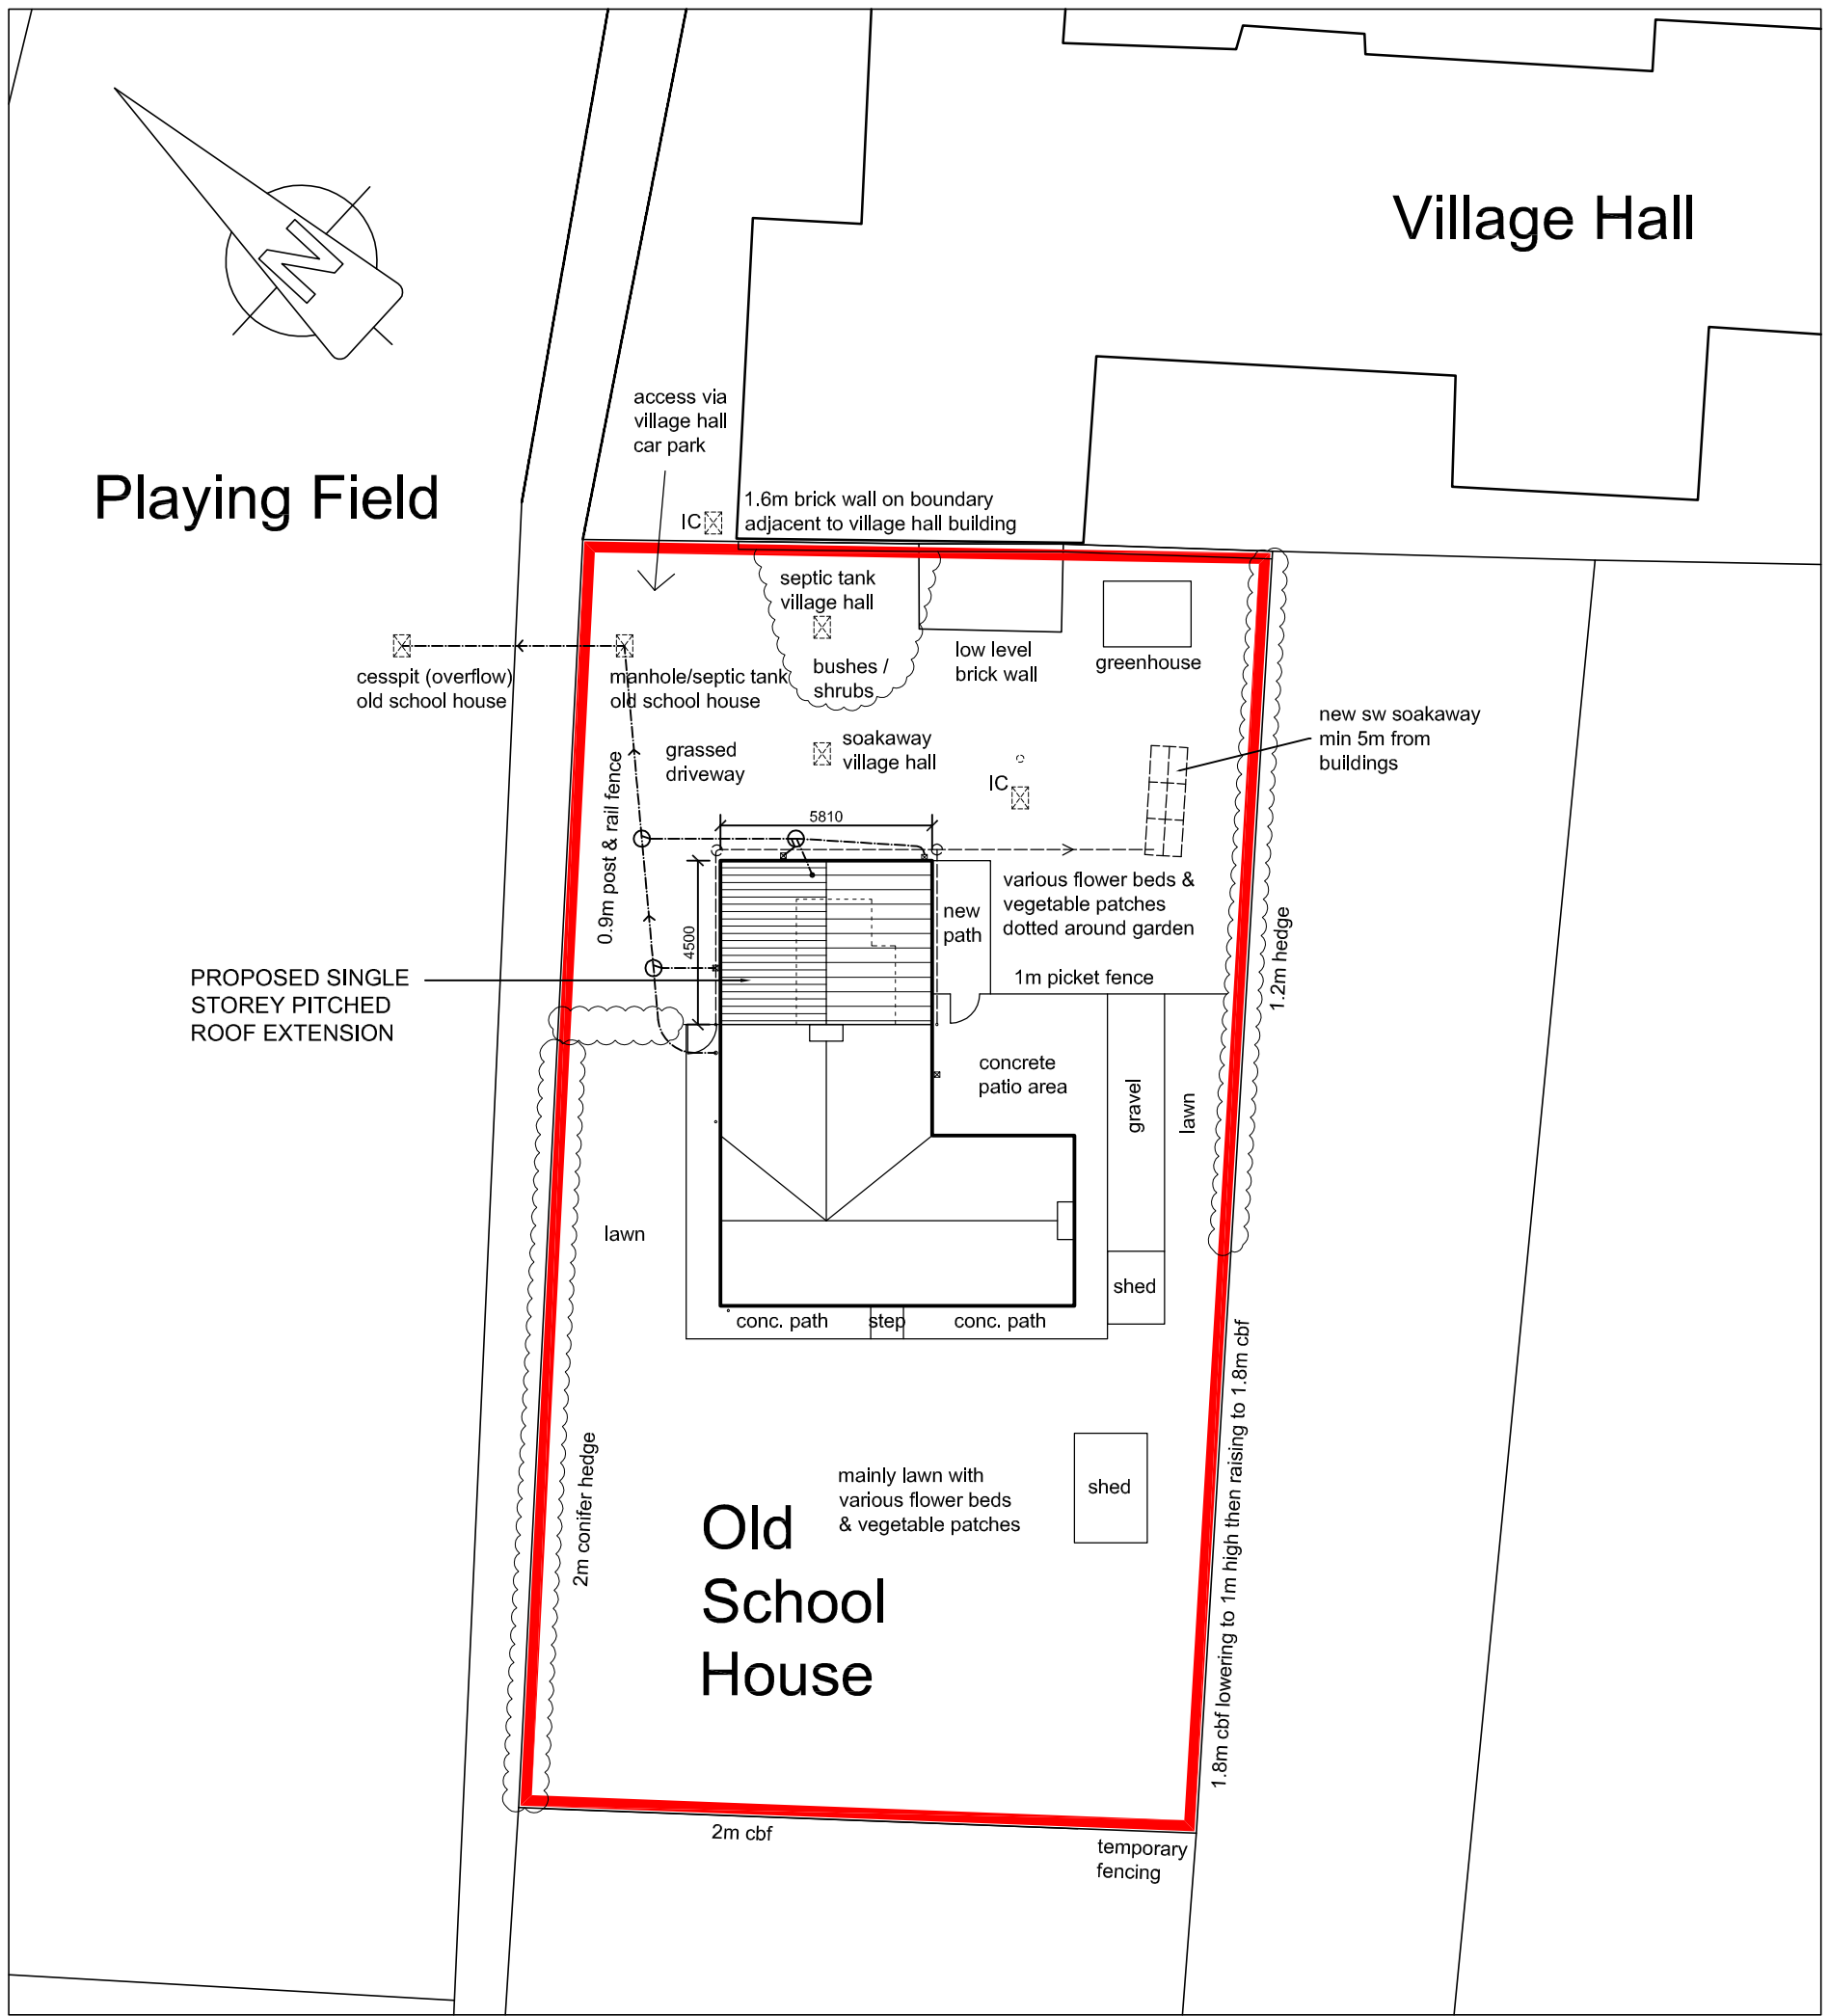

Site Block Plan @ 1:200 Scale

DRAINAGE
Foul drains to existing septic tank
Surface water drains into new soakaway

Jenny McIntee Architectural Design www.jennymcintee.co.uk info@jennymcintee.co.uk Tel 07921 003153			
Project:	Proposed Extension	Date:	Aug 2016
Address:	The Old School House, Hurn Bank, Holbeach Hurn	Scale:	1:200 on A3
Client:	Mr & Mrs Adams	Job No:	1690
Drawing Title:	Site Plan	Dwg No:	02 A

