



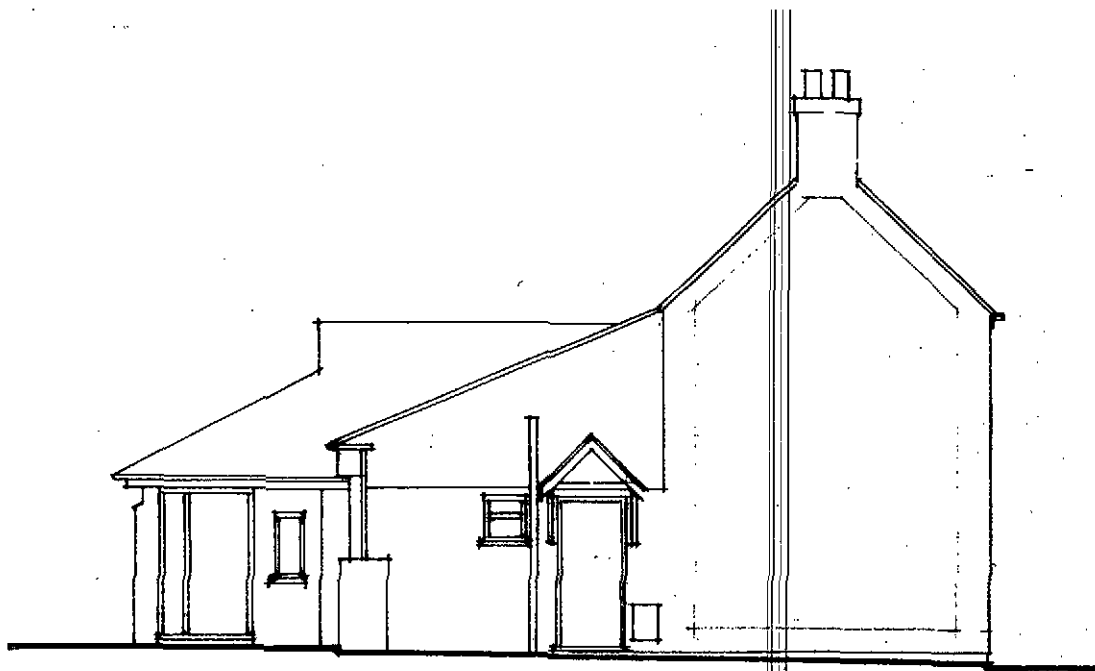

WEST ELEVATION

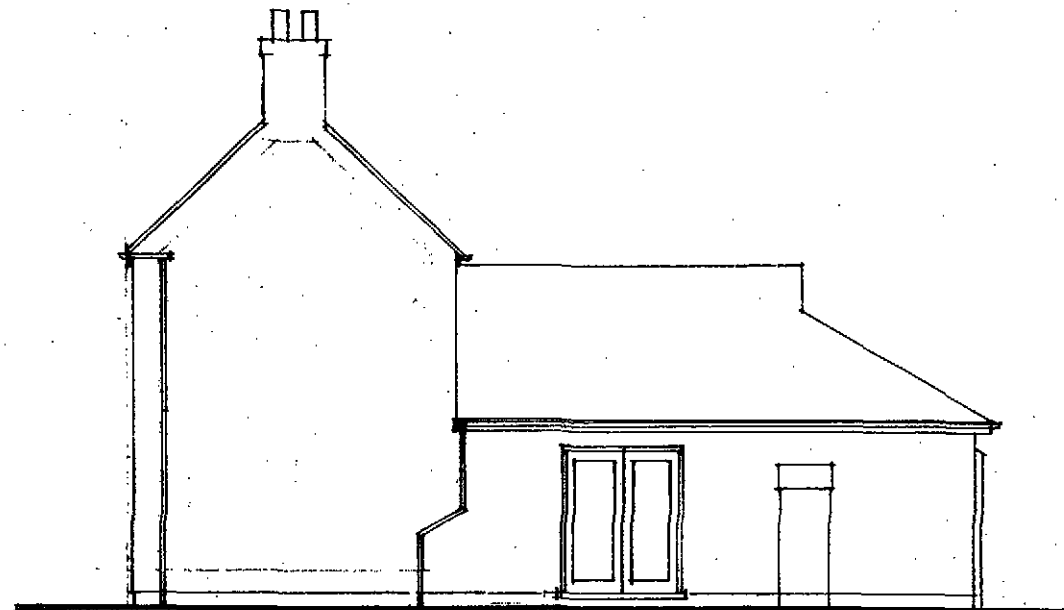

EAST ELEVATION



SOUTH ELEVATION.

SHDC
Planning & Development
17 NOV 2011
Ref: 0905-11

Project

**PROPOSED EXTENSION AND
ALTERATIONS TO EXISTING
HOUSE, DOWSE FARM,
HOLBEACH DROVE.
ELEVATIONS AS EXISTING**

MR J G H PEGDEN & MS S J BLYTH

ALAN HORNSBY

ARCHITECTURAL SERVICES LTD

"Little Acre"

35 Peak Hill, Cowbit,
Spalding, Lincs. PE12 6AW
Tel. Holbeach (01406) 380591

Scale 1:100

Drg. no. 11/17/04

Date October 2011