
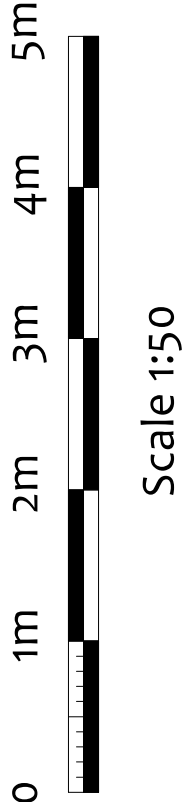


The builder/contractor is required to check all dimensions associated with any aspect of the work. Any discrepancy found should be reported to the agent. Copyright on all drawings and documents prepared by Anglia Building Consultants is their property. Drawings, documents and designs may not be reproduced in part or in whole without their written permission.

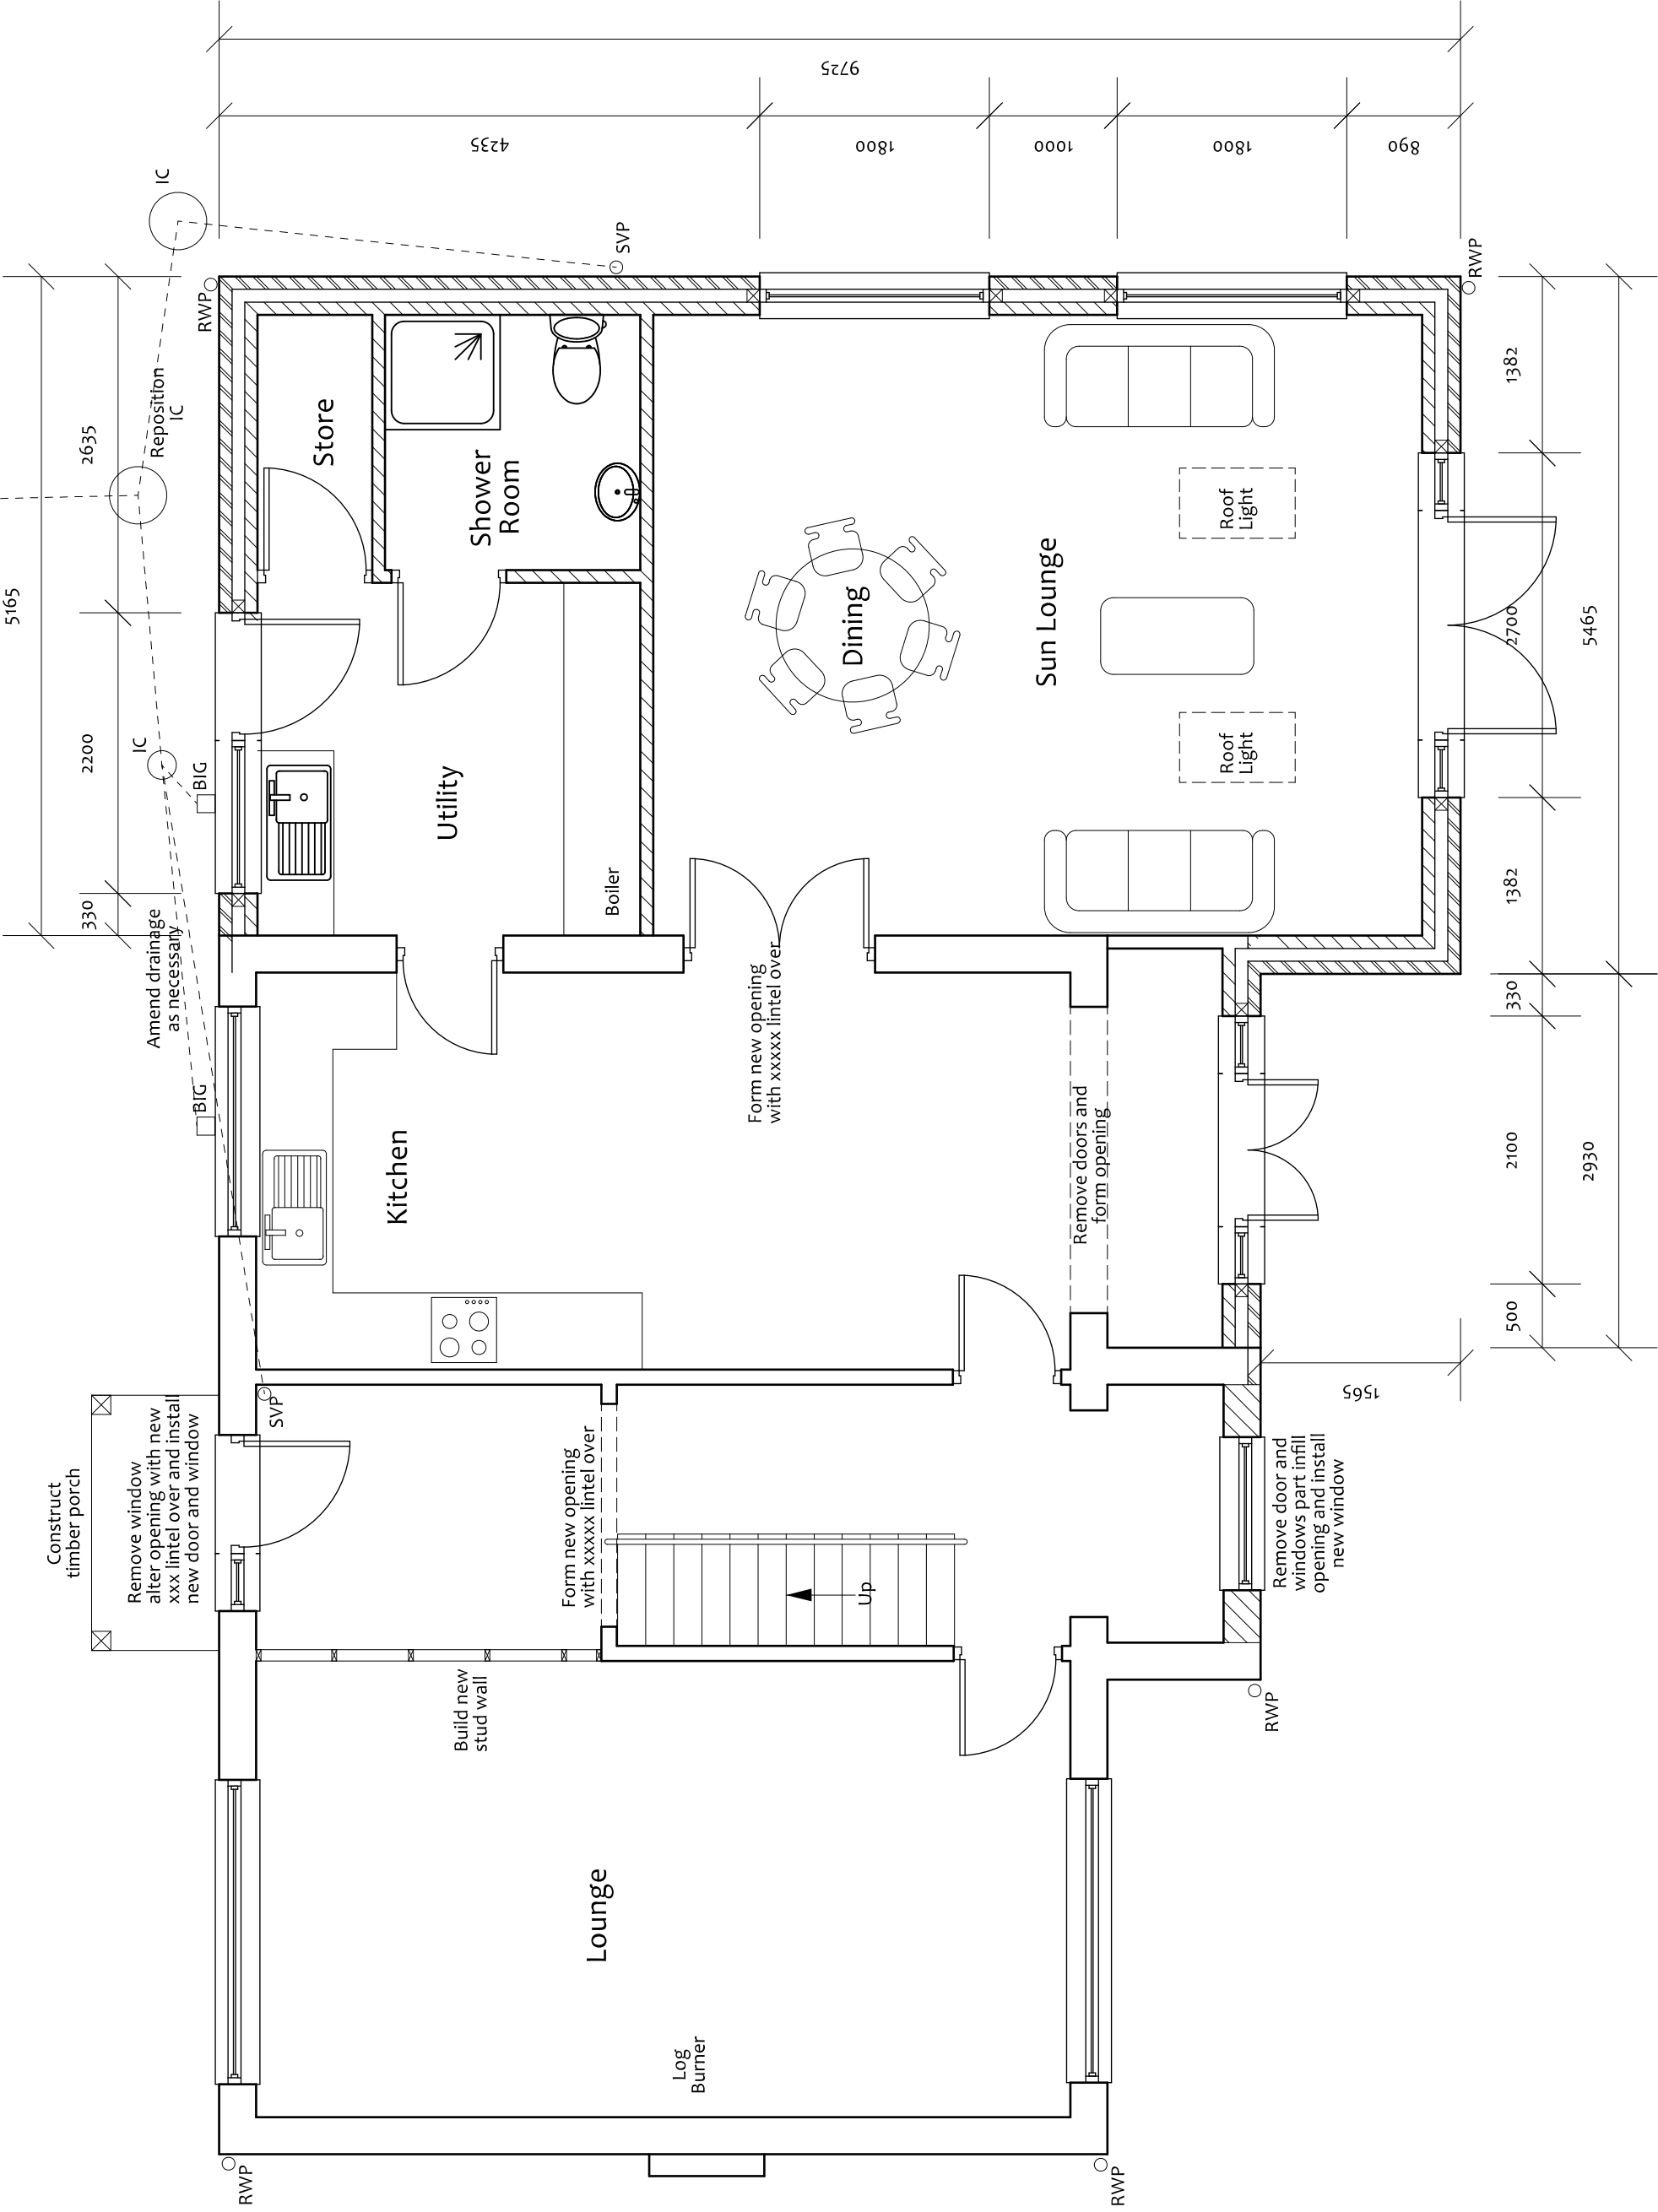

Villeneuve - Basin Road - Outwell
Norfolk - PE14 8TQ
01945 772550
01223 969427
www.angliabuildingconsultants.co.uk
info@angliabuildingconsultants.co.uk

No	Date	Revision
Issue:	For Planning Approval	
Site:	Lark Rise, Marsh Road, Holbeach, Lincolnshire, PE12 8JT	
Project:	Extension and Alterations	
Drawing Title:	Proposed Ground Floor Plans	
Client:	Mr and Mrs Henry	
Date:	September 2019	
Scale:	1:50	At: A1
Drawing Number:	16-1566-3	