

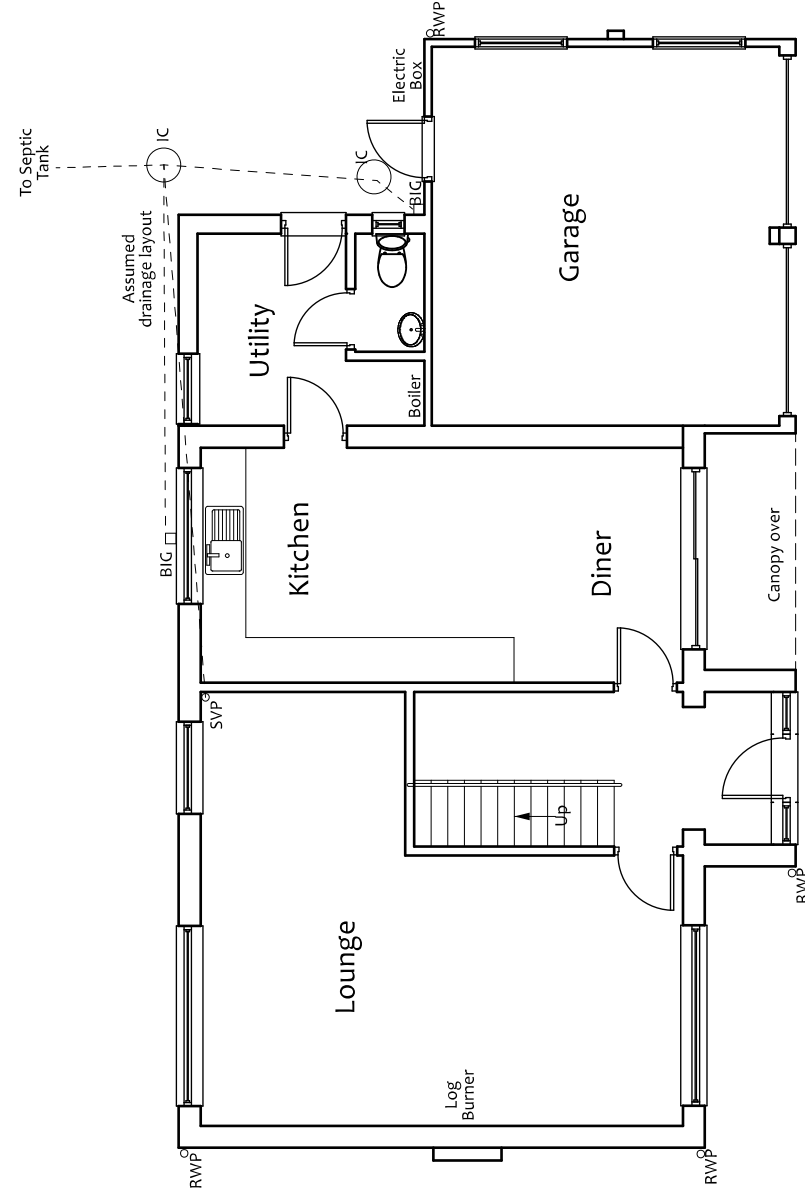
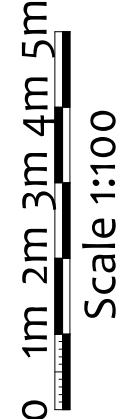



The builder/contractor is required to check all dimensions associated with any aspect of the work. Any discrepancy found should be reported to the agent. Copyright on all drawings and documents prepared by Anglia Building Consultants is their property. Drawings, documents and designs may not be reproduced in part or in whole without their written permission.

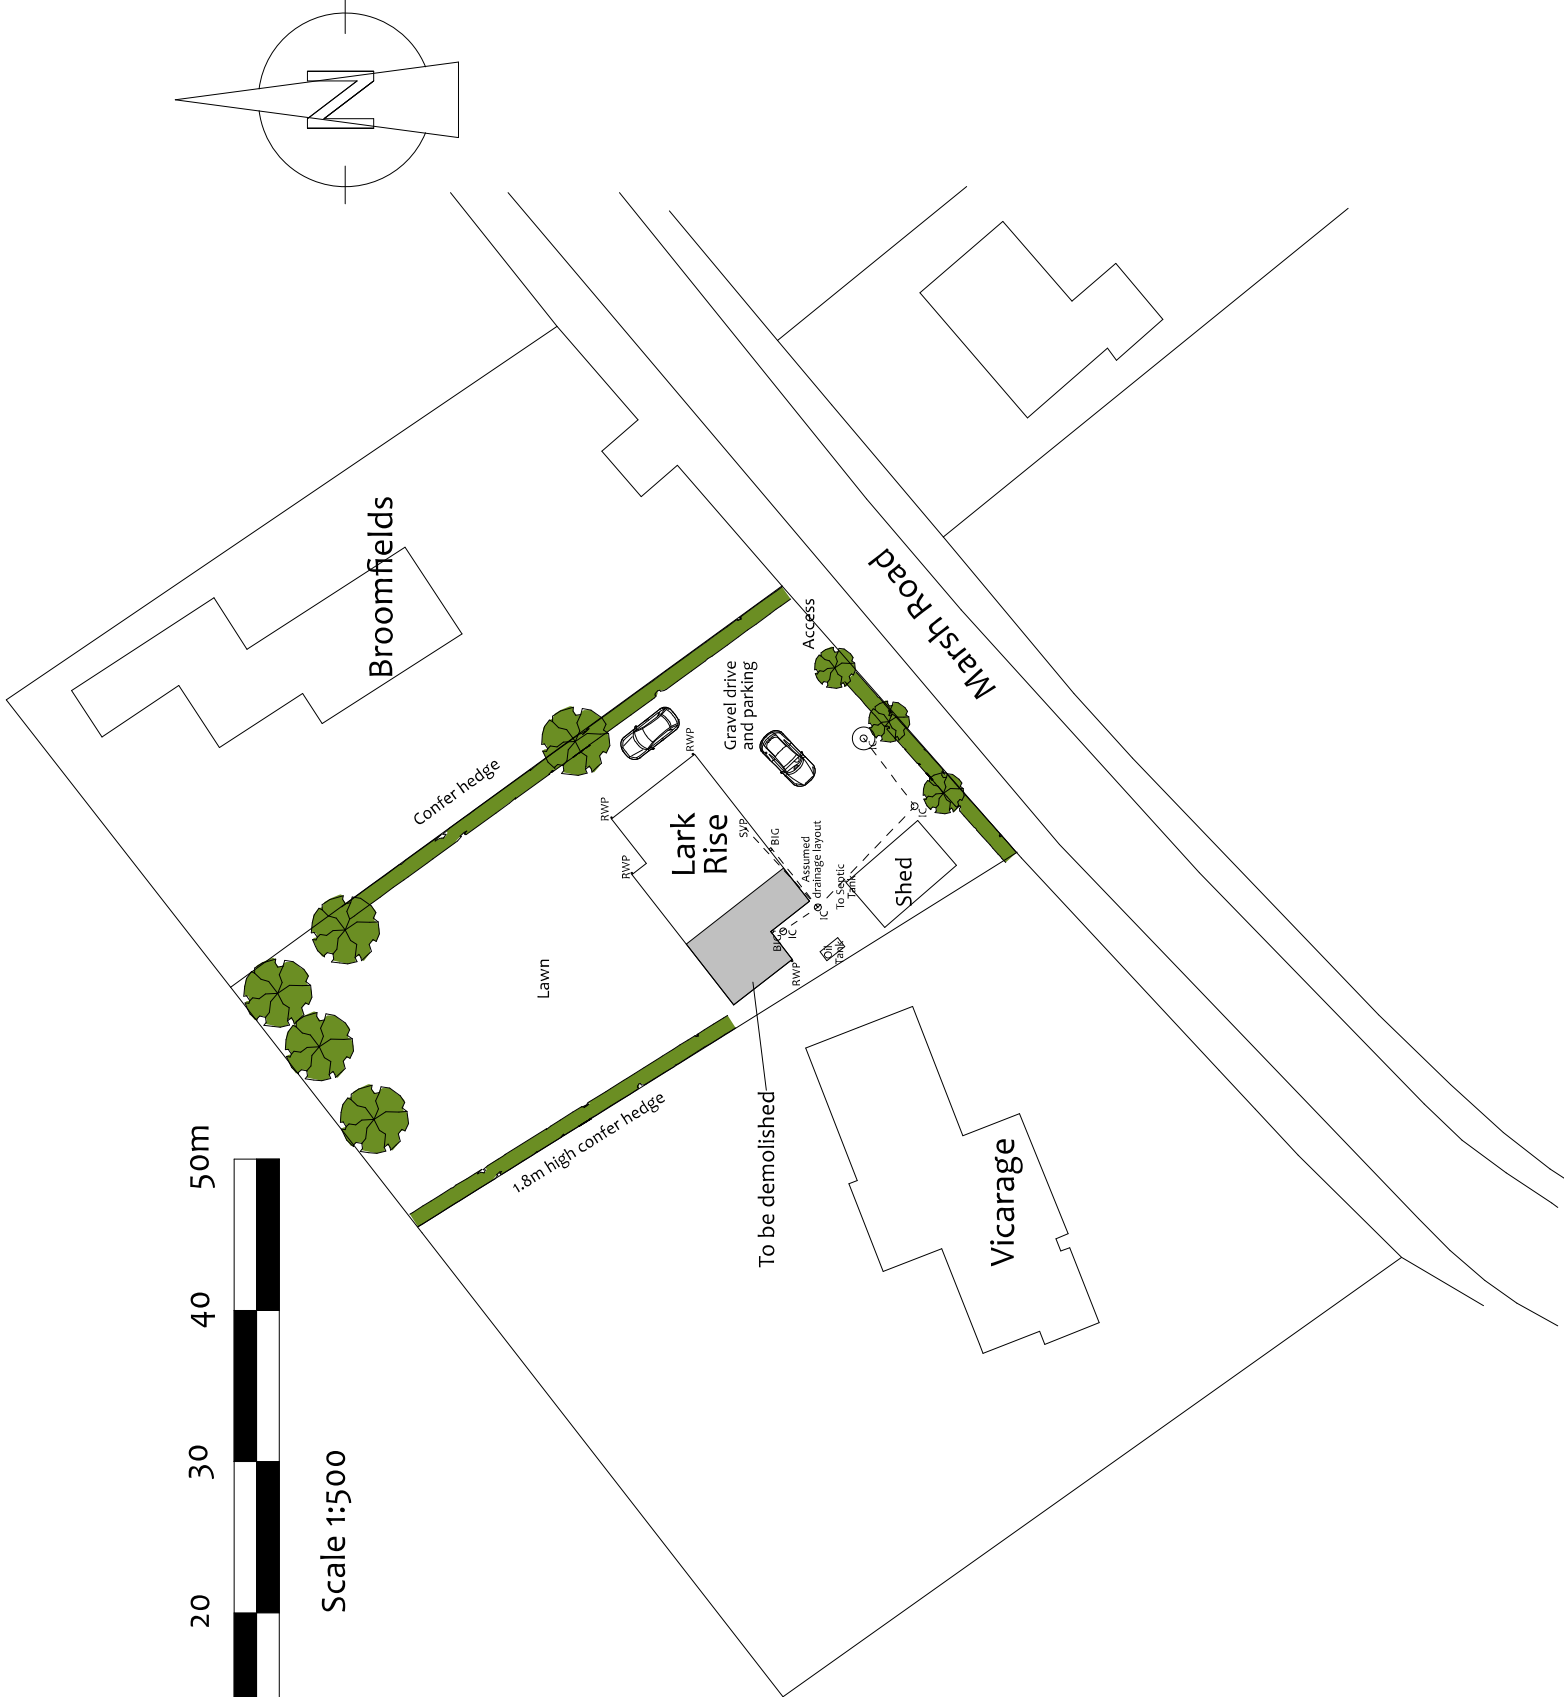


Ground Floor Plan

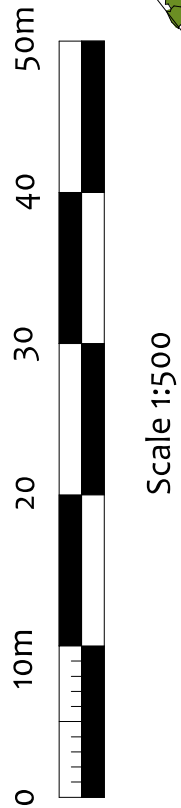


(c) Crown Copyright and database rights 2019. Ordnance Survey Licence 100031961
Reproduction in whole or in part is prohibited
without the prior permission of Ordnance Survey.

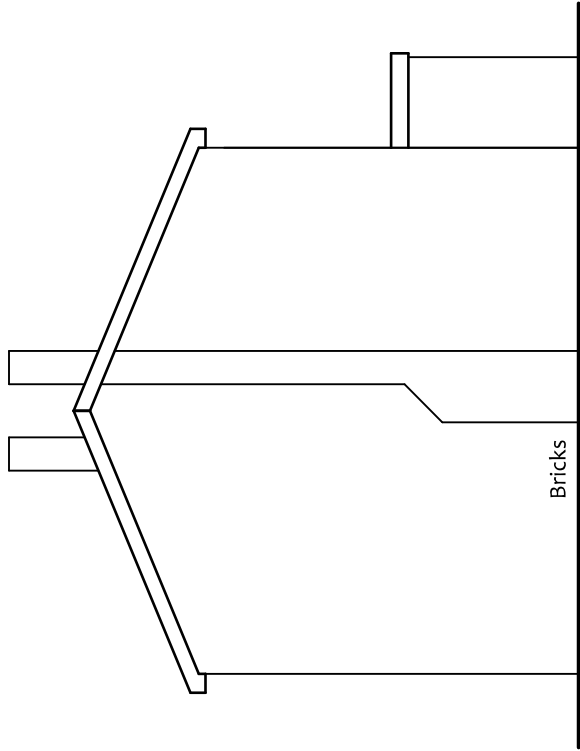


Side Elevation

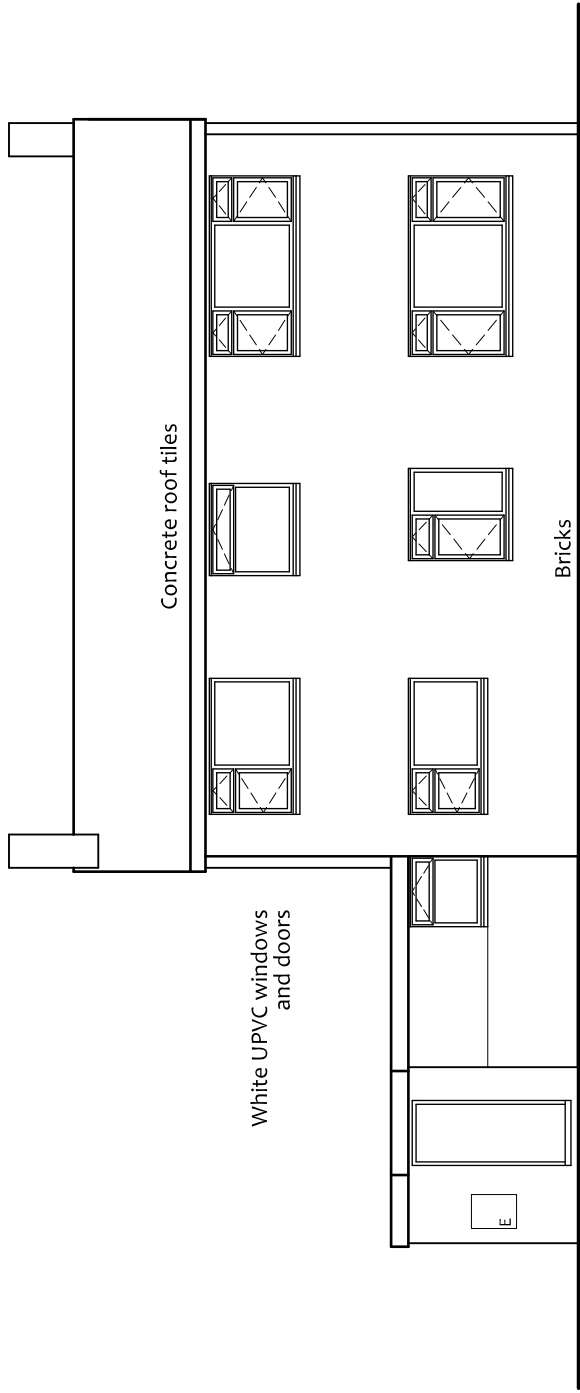

Front Elevation

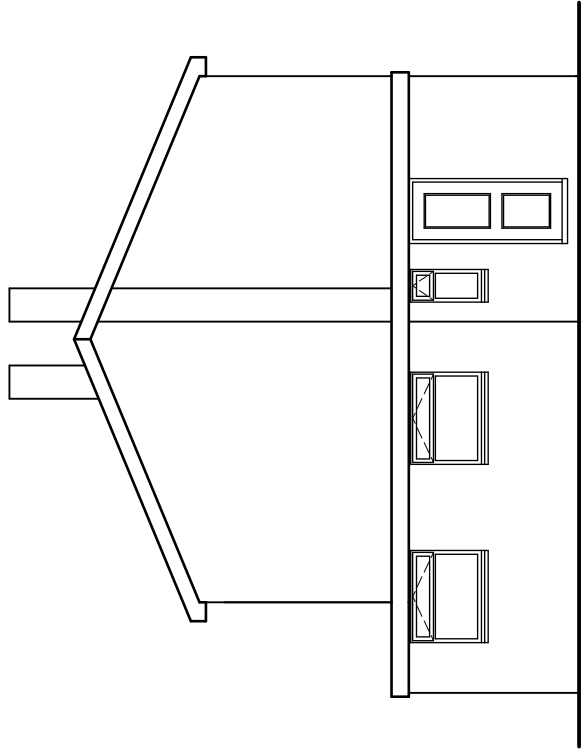

Side Elevation

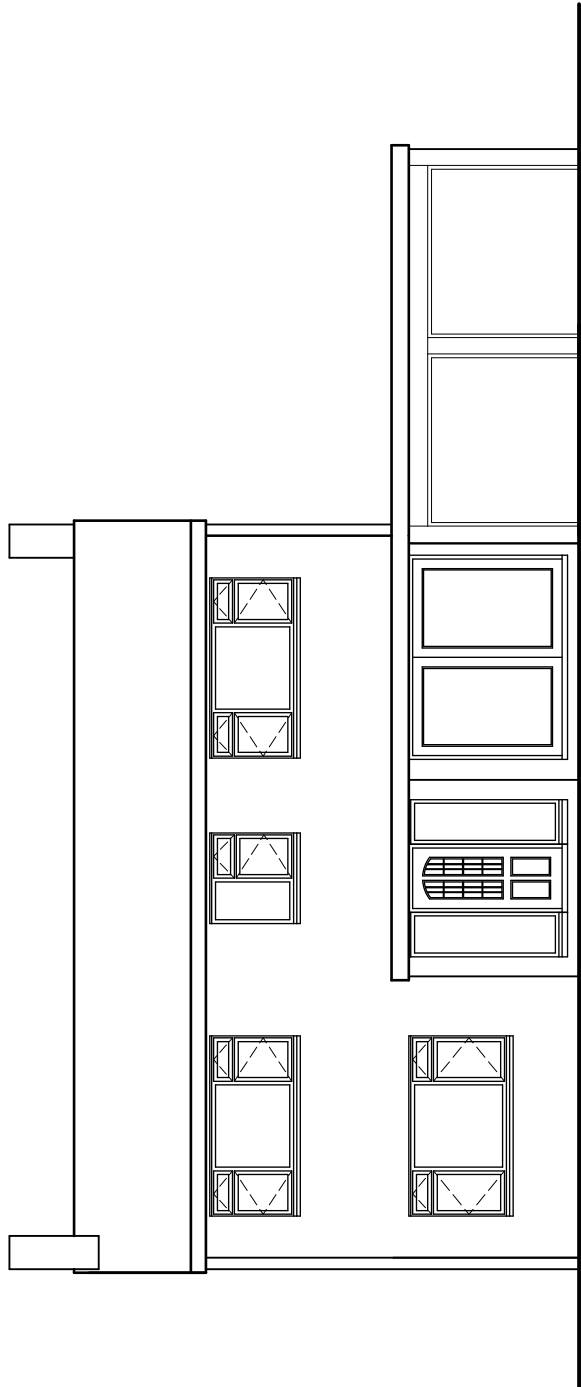

Rear Elevation



Villeneuve - Basin Road - Outwell
Norfolk - PE14 8TQ
01945 772550
01223 969427
www.angliabuildingconsultants.co.uk
info@angliabuildingconsultants.co.uk

No Date Revision
Issue: For Planning Approval

Site: Lark Rise, Marsh Road,
Holbeach, Lincolnshire, PE12 8JT

Project: Extension and Alterations

Drawing Title: Existing Plans

Client: Mr and Mrs Henry

Date: September 2019
Scale: 1:100 & 1:500 At: A1
Drawing Number: 16-1566-2