


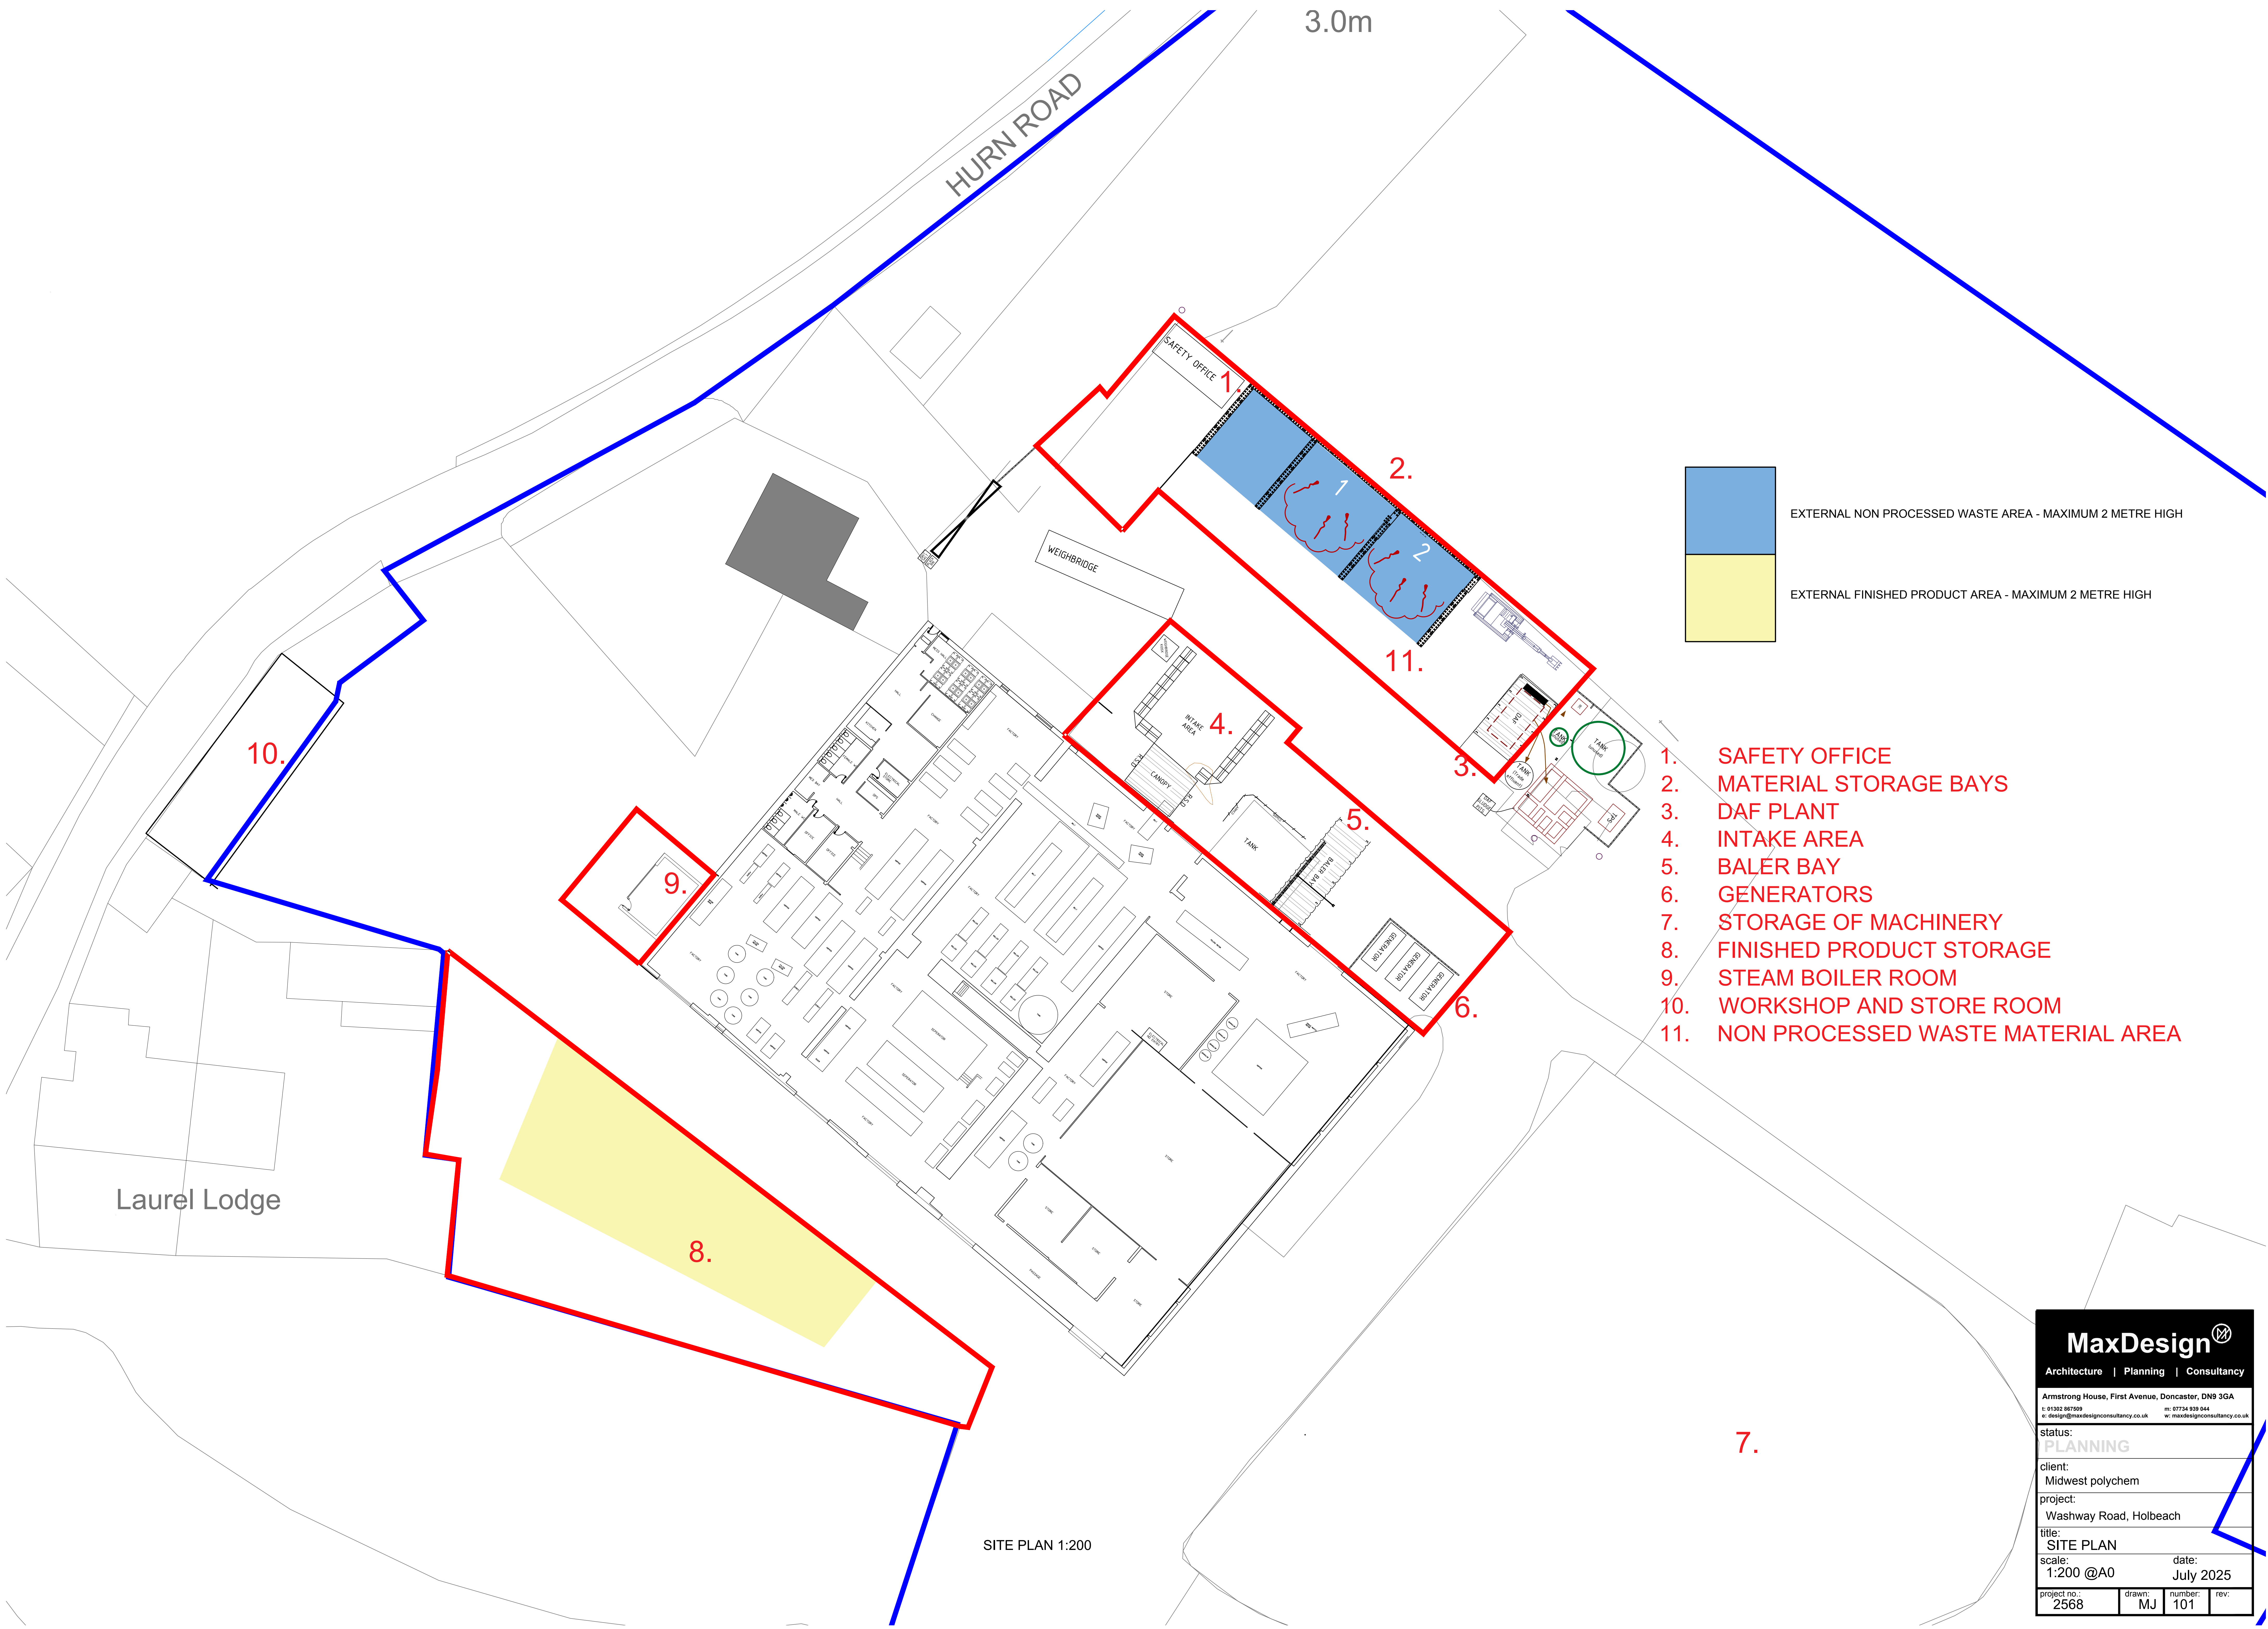

EXTERNAL NON PROCESSED WASTE AREA - MAXIMUM 2 METRE HIGH

EXTERNAL FINISHED PRODUCT AREA - MAXIMUM 2 METRE HIGH

- 1. SAFETY OFFICE
- 2. MATERIAL STORAGE BAYS
- 3. DAF PLANT
- 4. INTAKE AREA
- 5. BALER BAY
- 6. GENERATORS
- 7. STORAGE OF MACHINERY
- 8. FINISHED PRODUCT STORAGE
- 9. STEAM BOILER ROOM
- 10. WORKSHOP AND STORE ROOM
- 11. NON PROCESSED WASTE MATERIAL AREA

SITE PLAN 1:200

MaxDesign

Architecture | Planning | Consultancy

Armstrong House, First Avenue, Doncaster, DN9 3GA

t: 01302 867889

m: 07734 939 044

e: design@maxdesignconsultancy.co.uk

w: maxdesignconsultancy.co.uk

status:

PLANNING

client:

Midwest polychem

project:

Washway Road, Holbeach

title:

SITE PLAN

scale:

1:200 @A0

date:

July 2025

project no.:

2568

drawn:

MJ

number:

101

rev: