


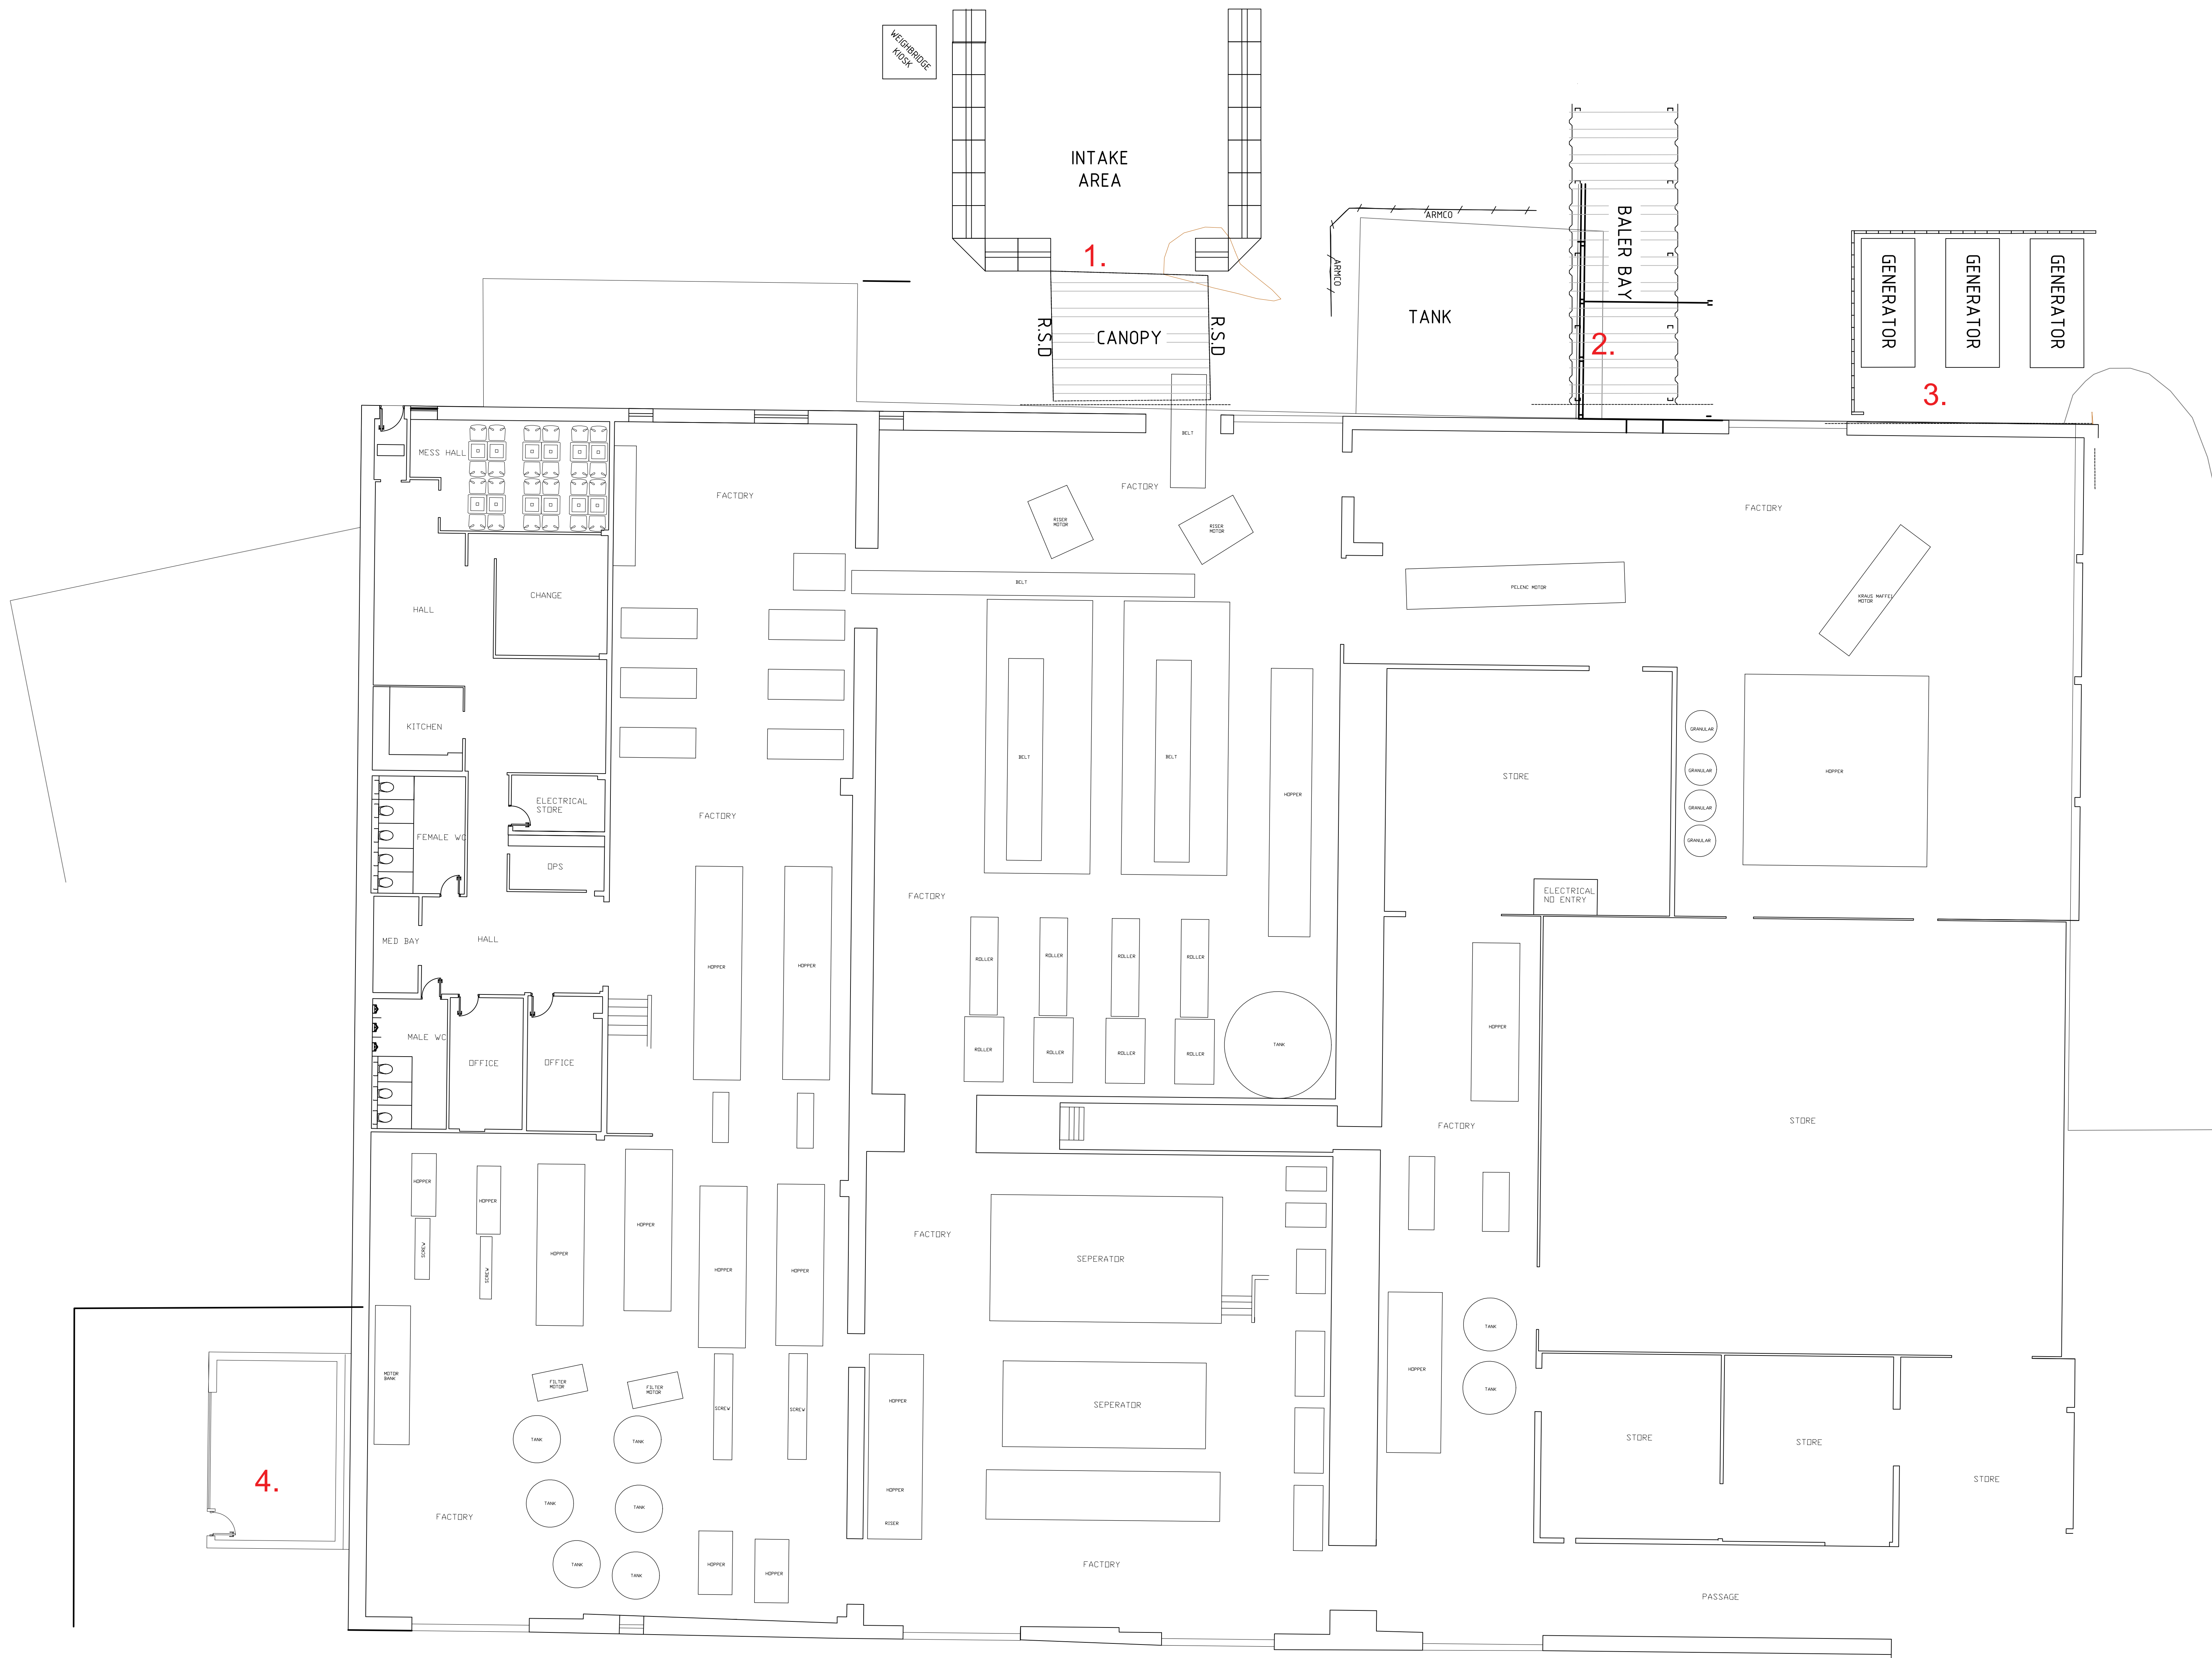

1. INTAKE AREA
2. BALER BAY
3. GENERATORS
4. STEAM BOILER ROOM

EXISTING FLOOR PLAN 1:100

MaxDesign[®]

Architecture | Planning | Consultancy

Armstrong House, First Avenue, Doncaster, DN9 3GA

t: 01302 947809

e: design@maxdesignconsultancy.co.uk

w: maxdesignconsultancy.co.uk

m: 07734 939 844

status:

PLANNING

client:

Midwest polychem

project:

Washway Road, Holbeach

title:

EXISTING FLOOR PLAN

scale:

1:100 @A0

date:

July 25

project no.:

2568

drawn:

MJ

number:

203

rev:

A