




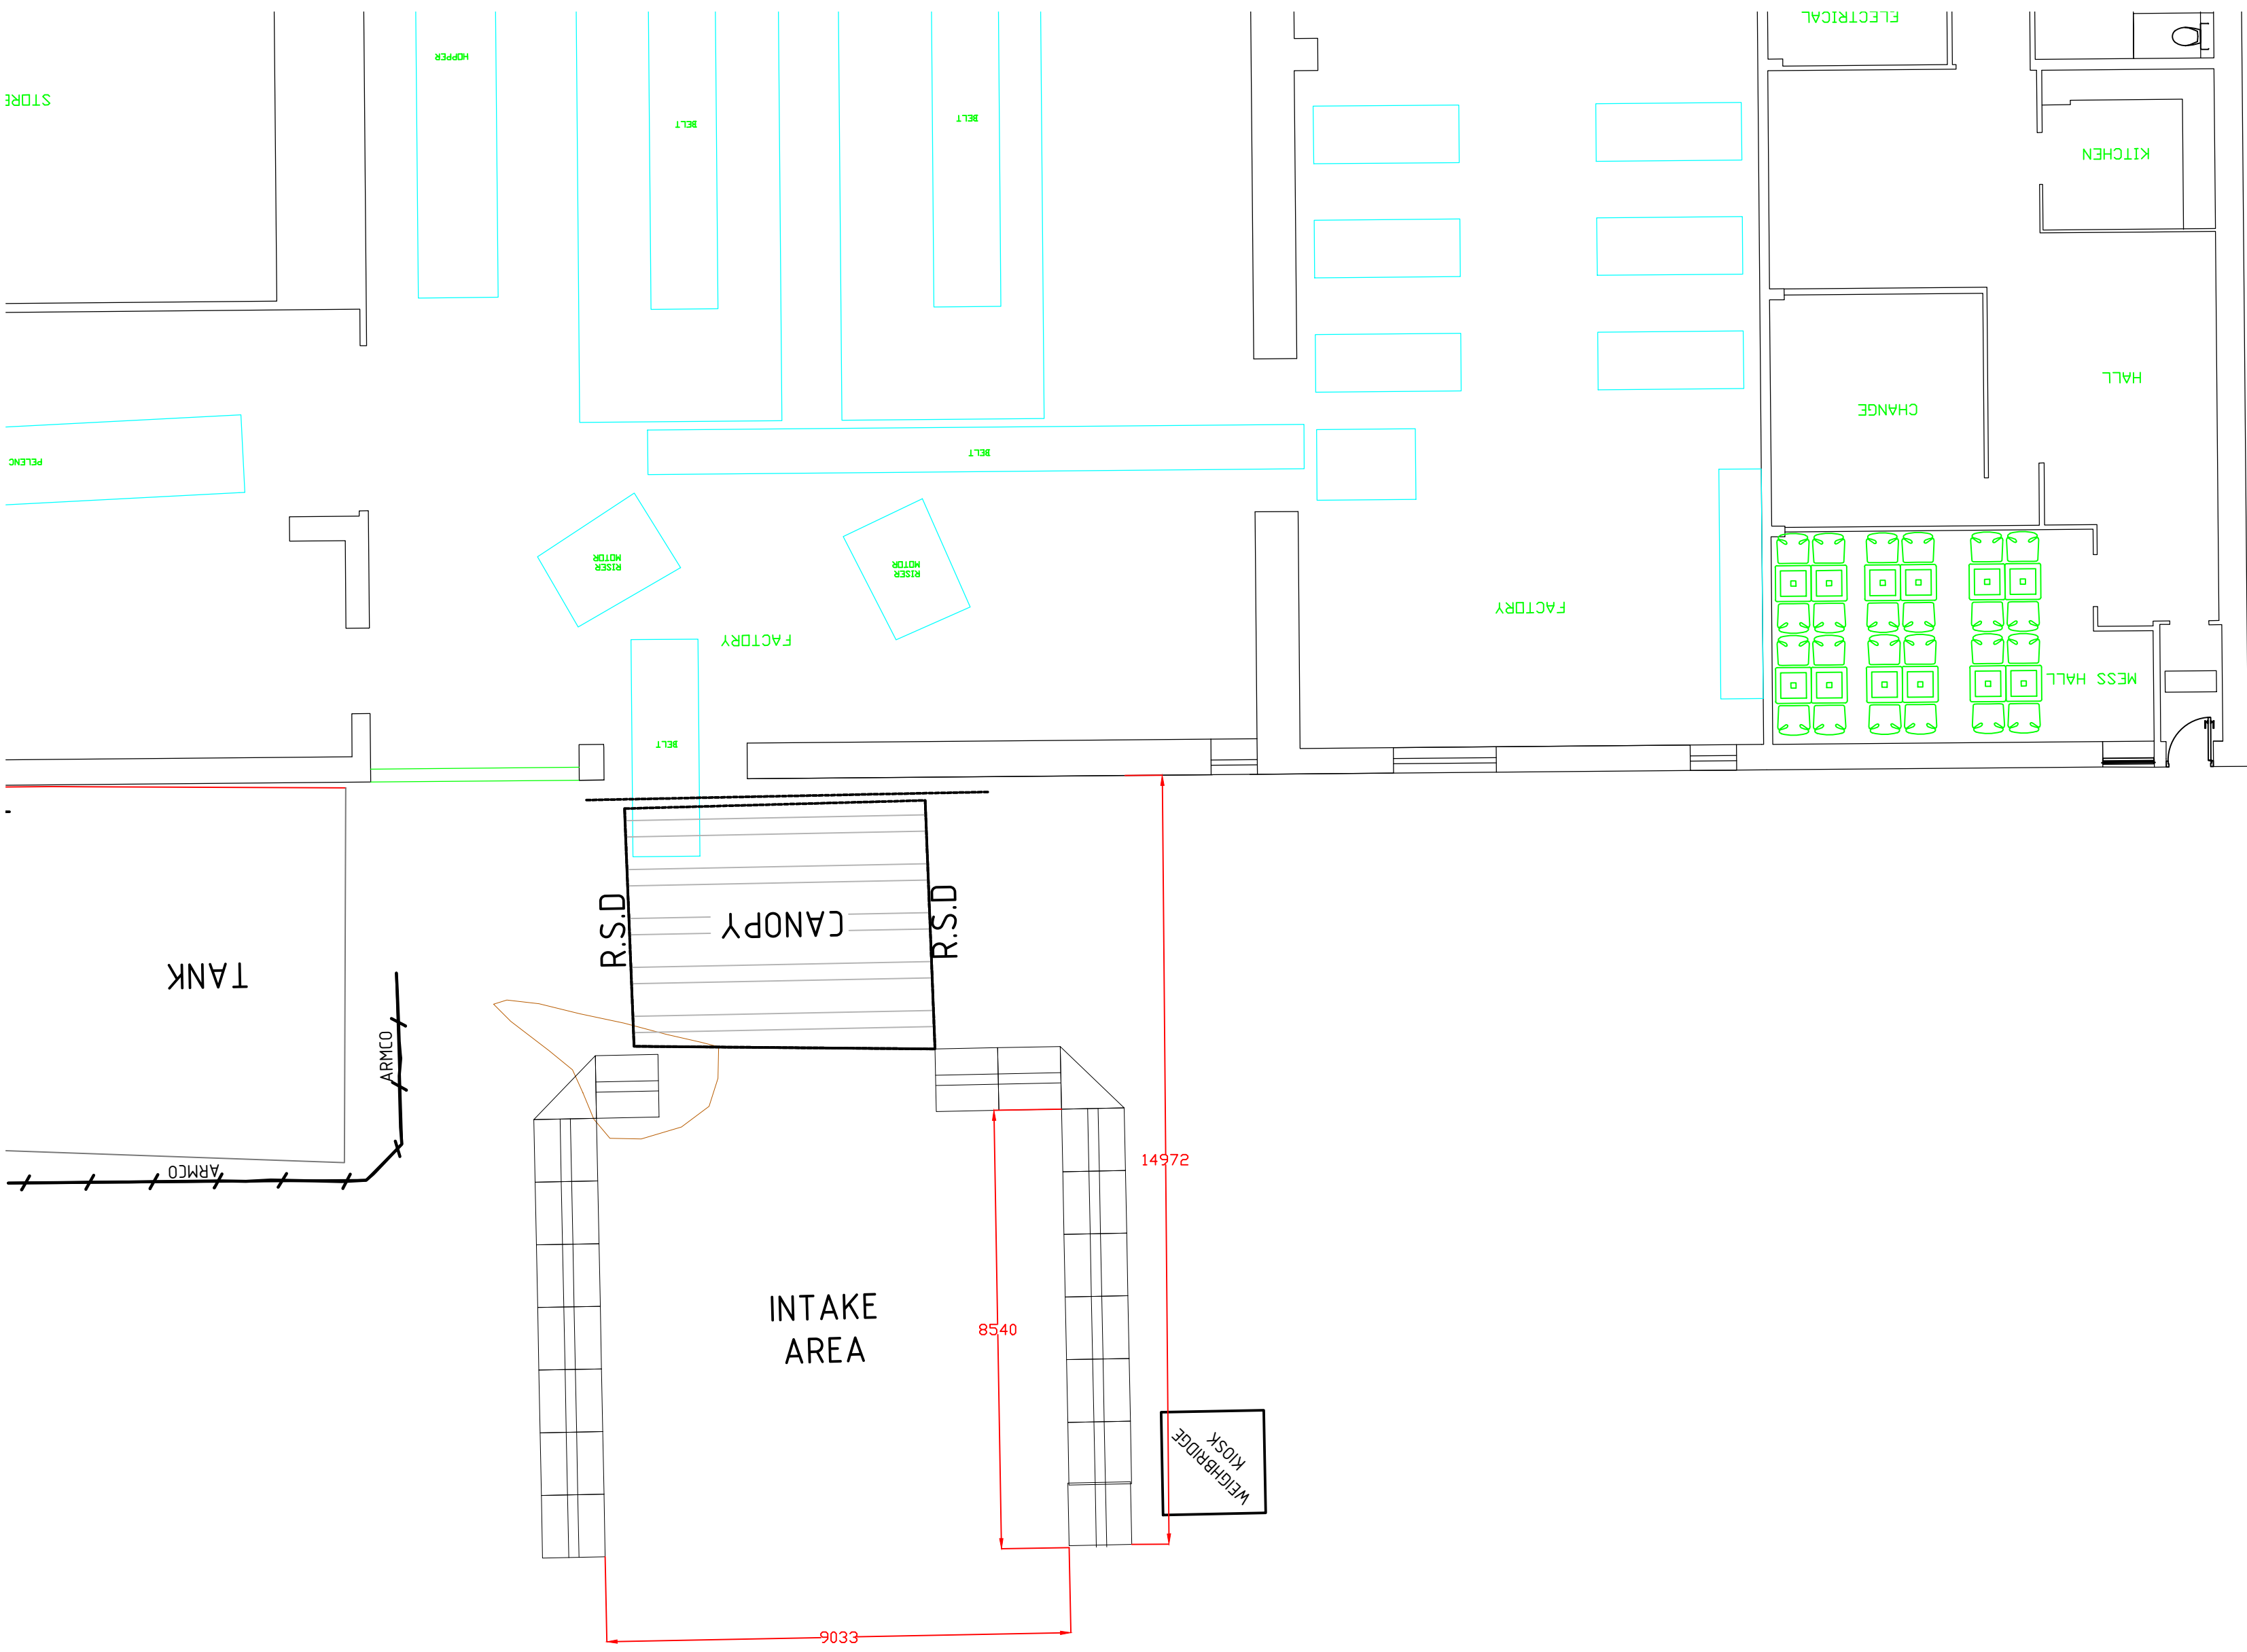


Intake Area Plan 1:100

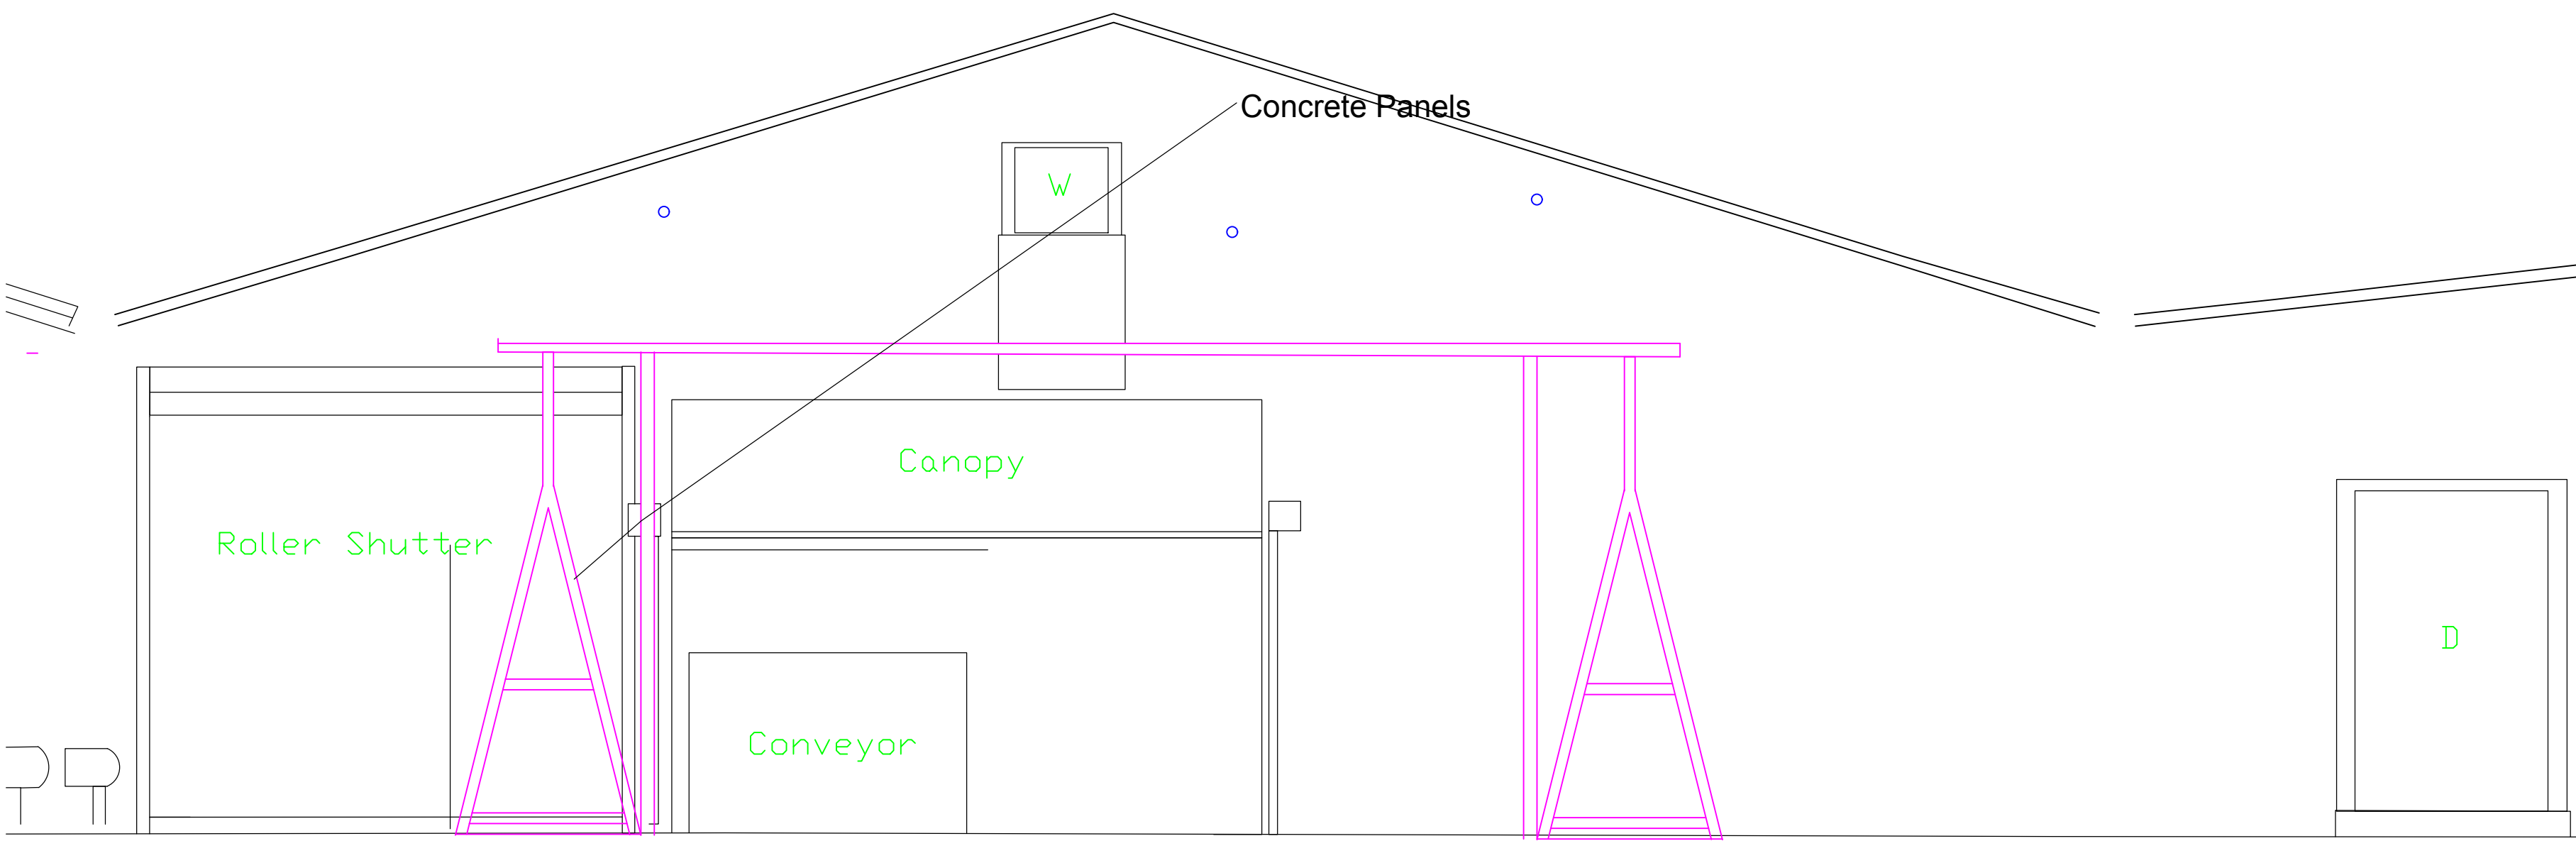

Intake Area Front Elevation1:50

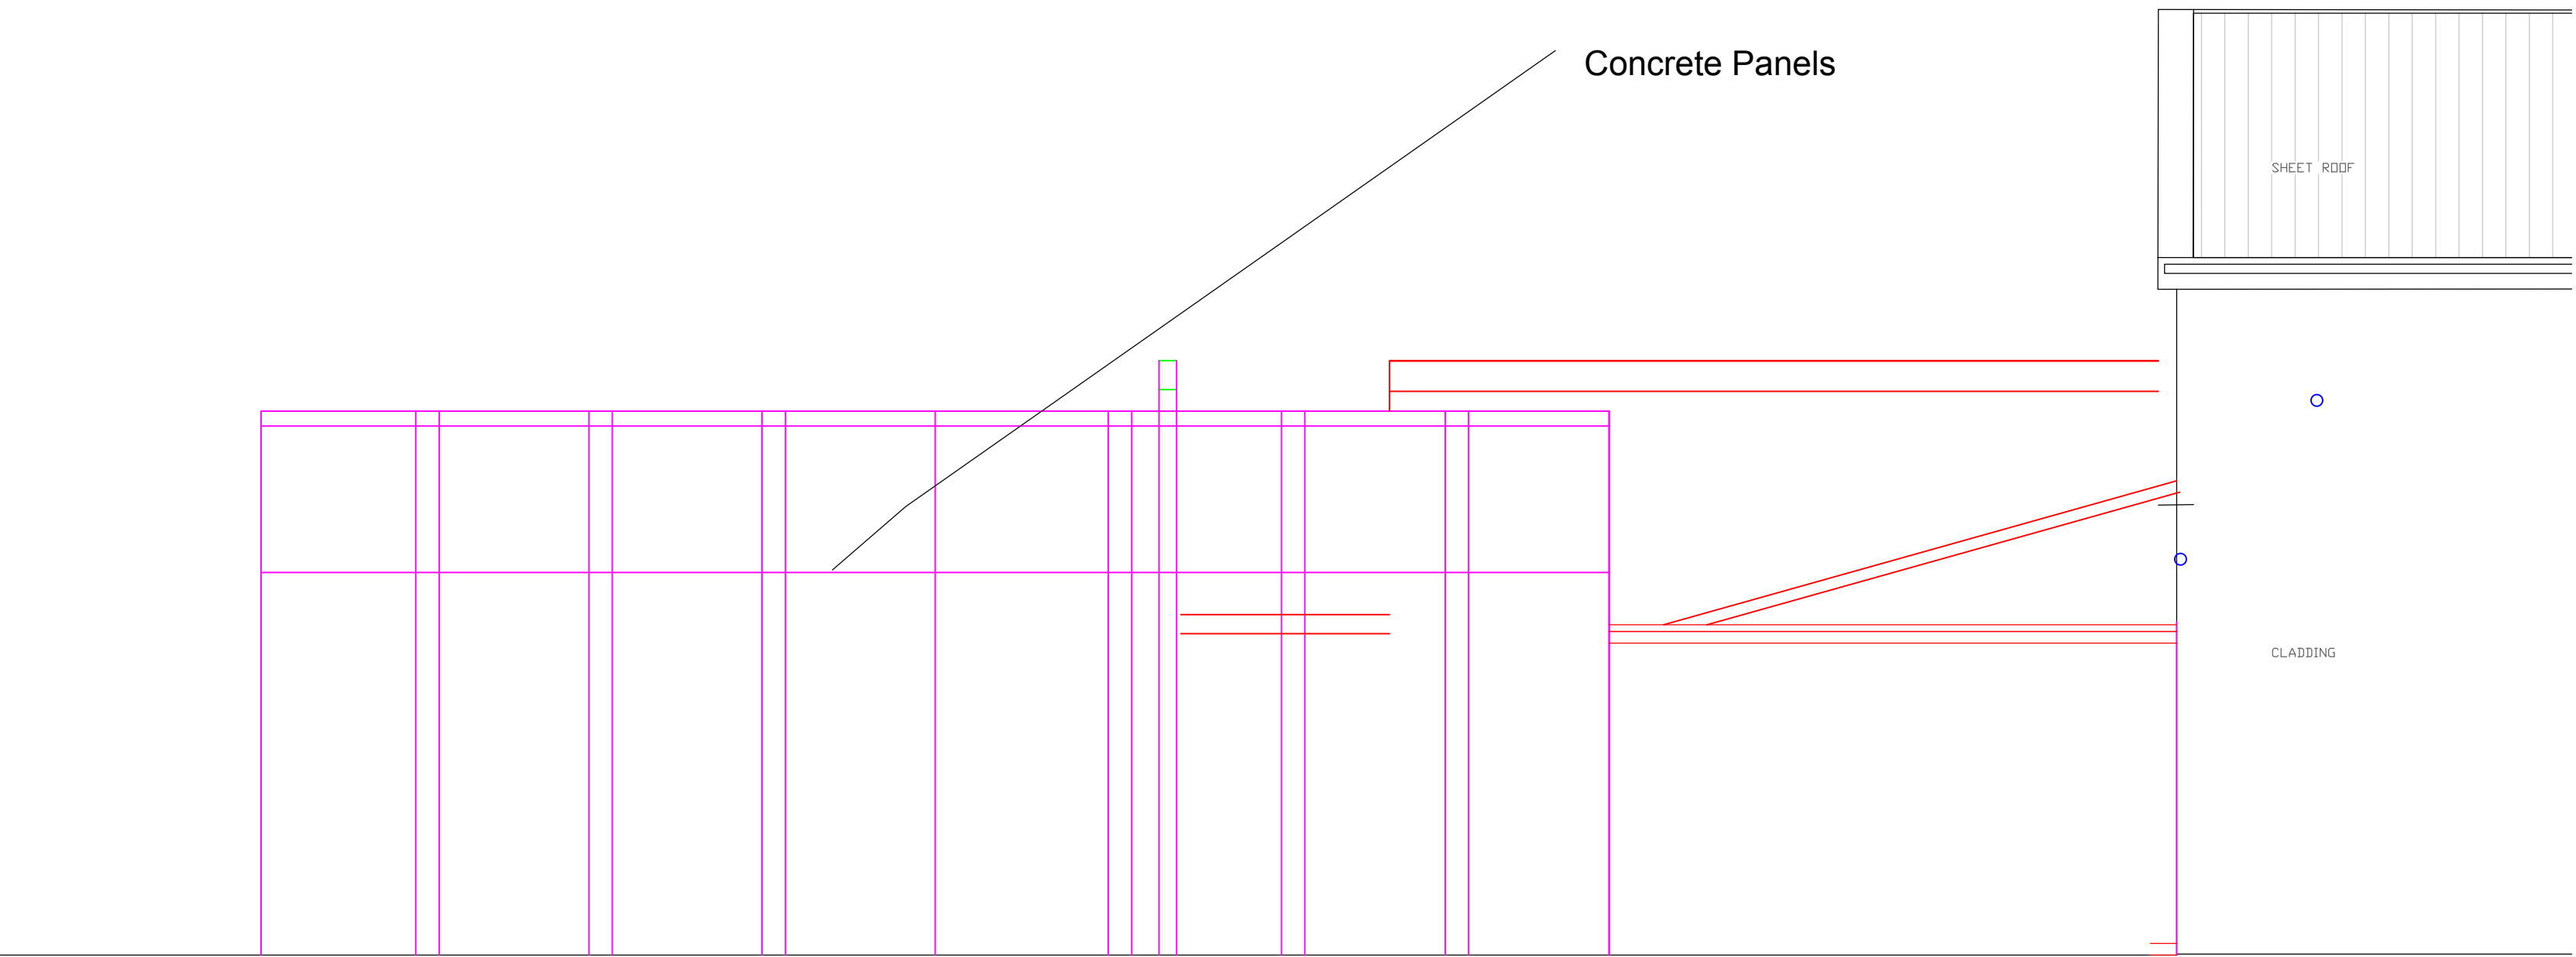

Intake Area Side Elevation1:50

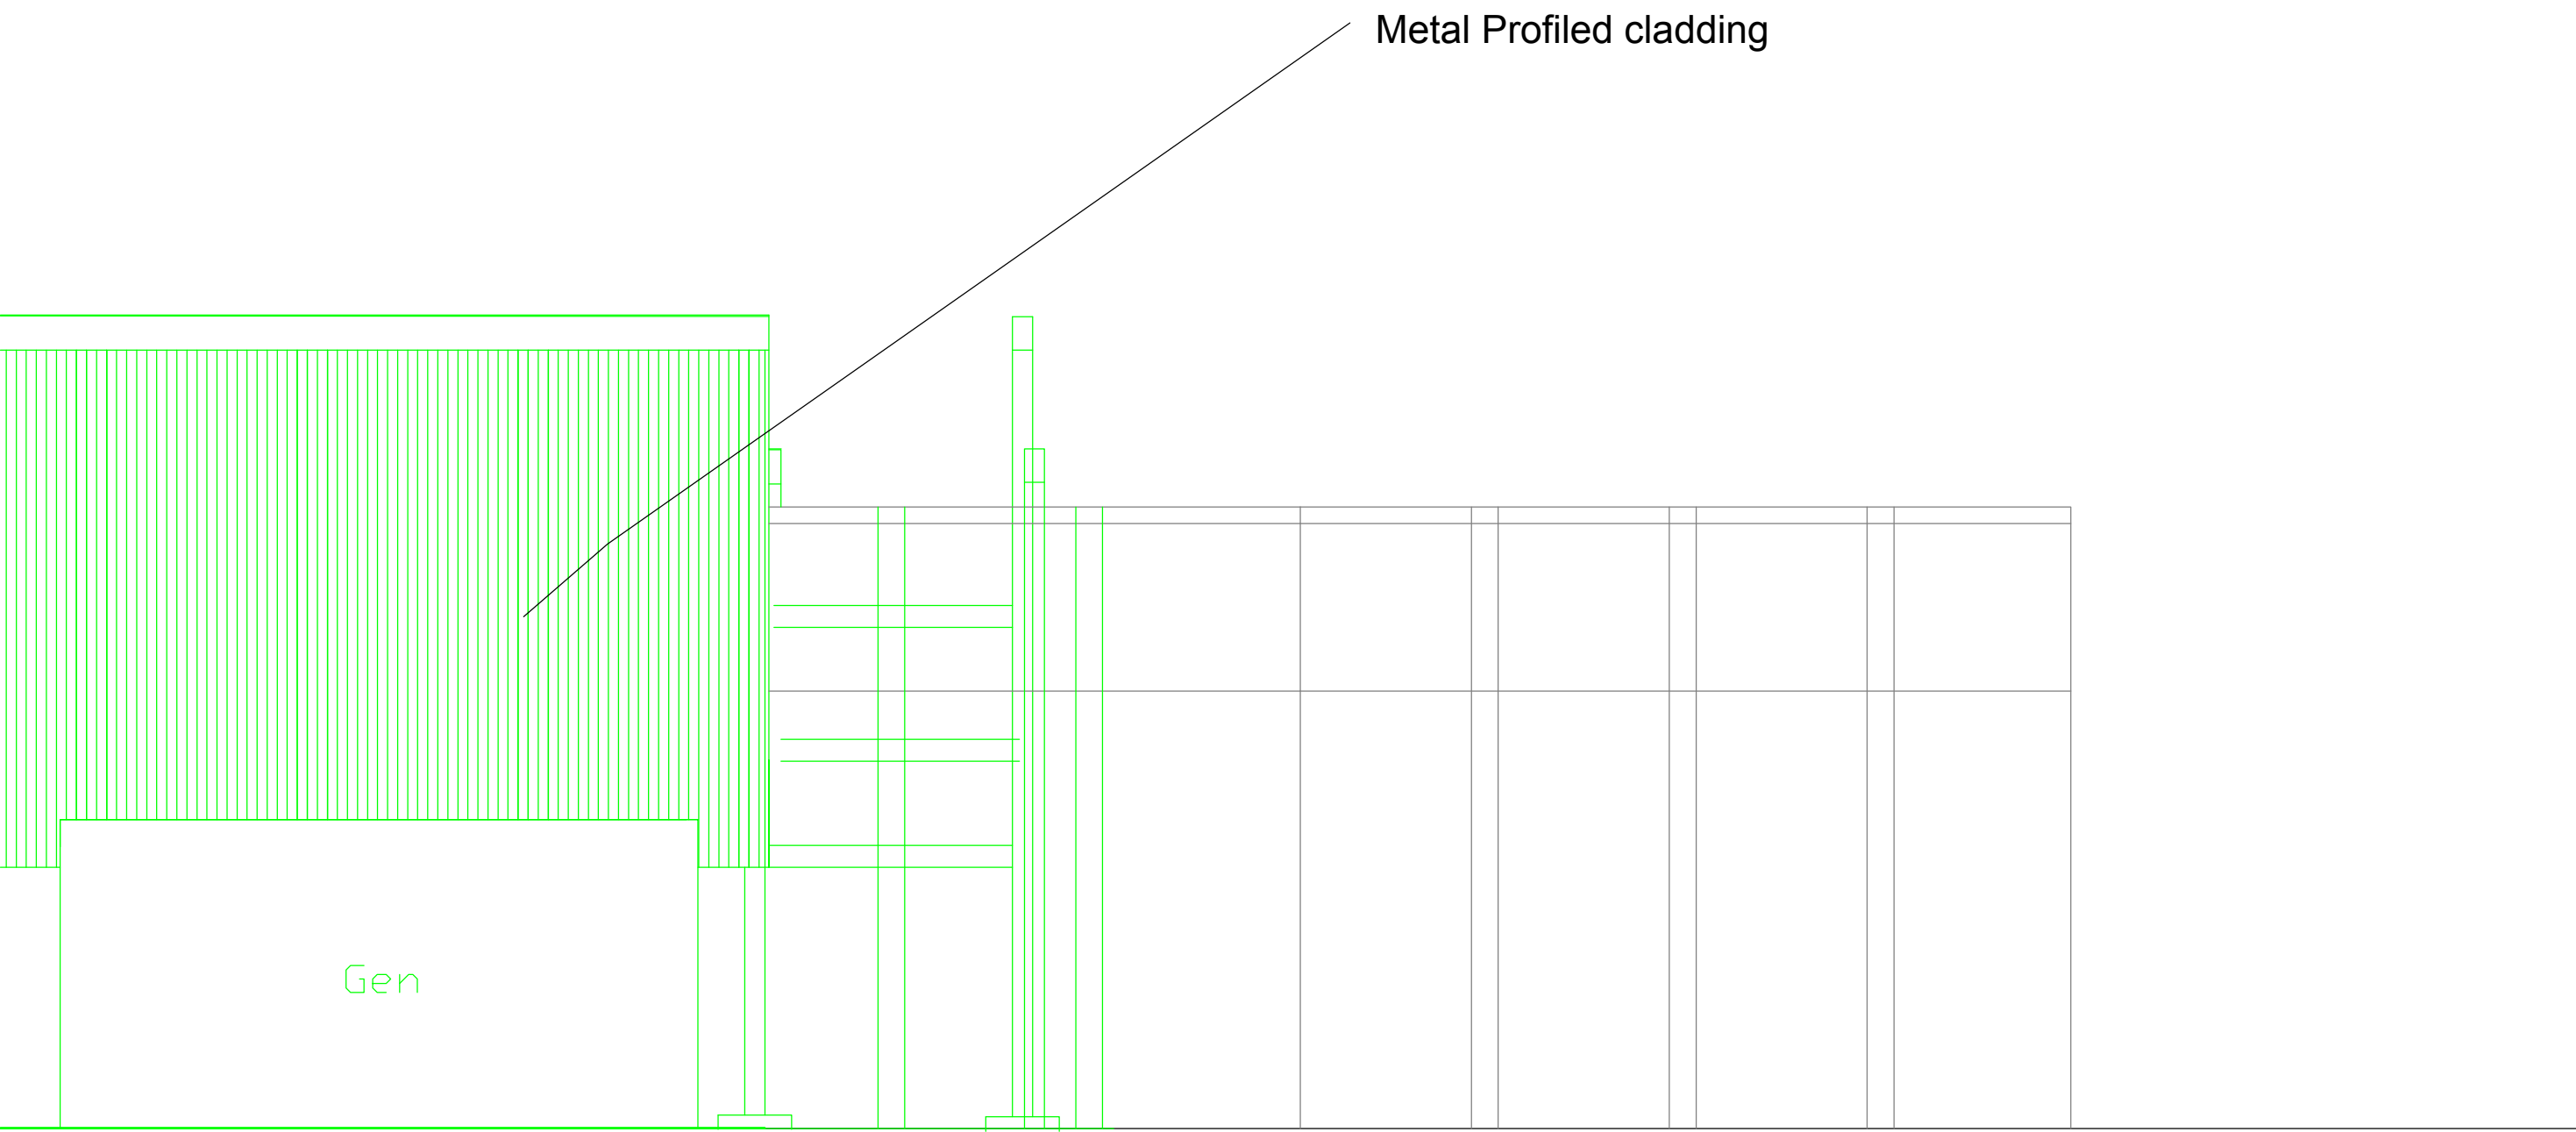

Intake Area Side Elevation1:50

MaxDesign[®]

Architecture | Planning | Consultancy

Armstrong House, First Avenue, Doncaster, DN9 3GA

t: 01302 867509

e: design@maxdesignconsultancy.co.uk

m: 07734 939 044

w: maxdesignconsultancy.co.uk

status:

PLANNING

client:

Midwest polychem

project:

Washway Road, Holbeach

title:

Intake Area

scale:

1:100 1:50@A1

date:

july 2025

project no.:

2568

drawn:

MJ

number:

204

rev: