


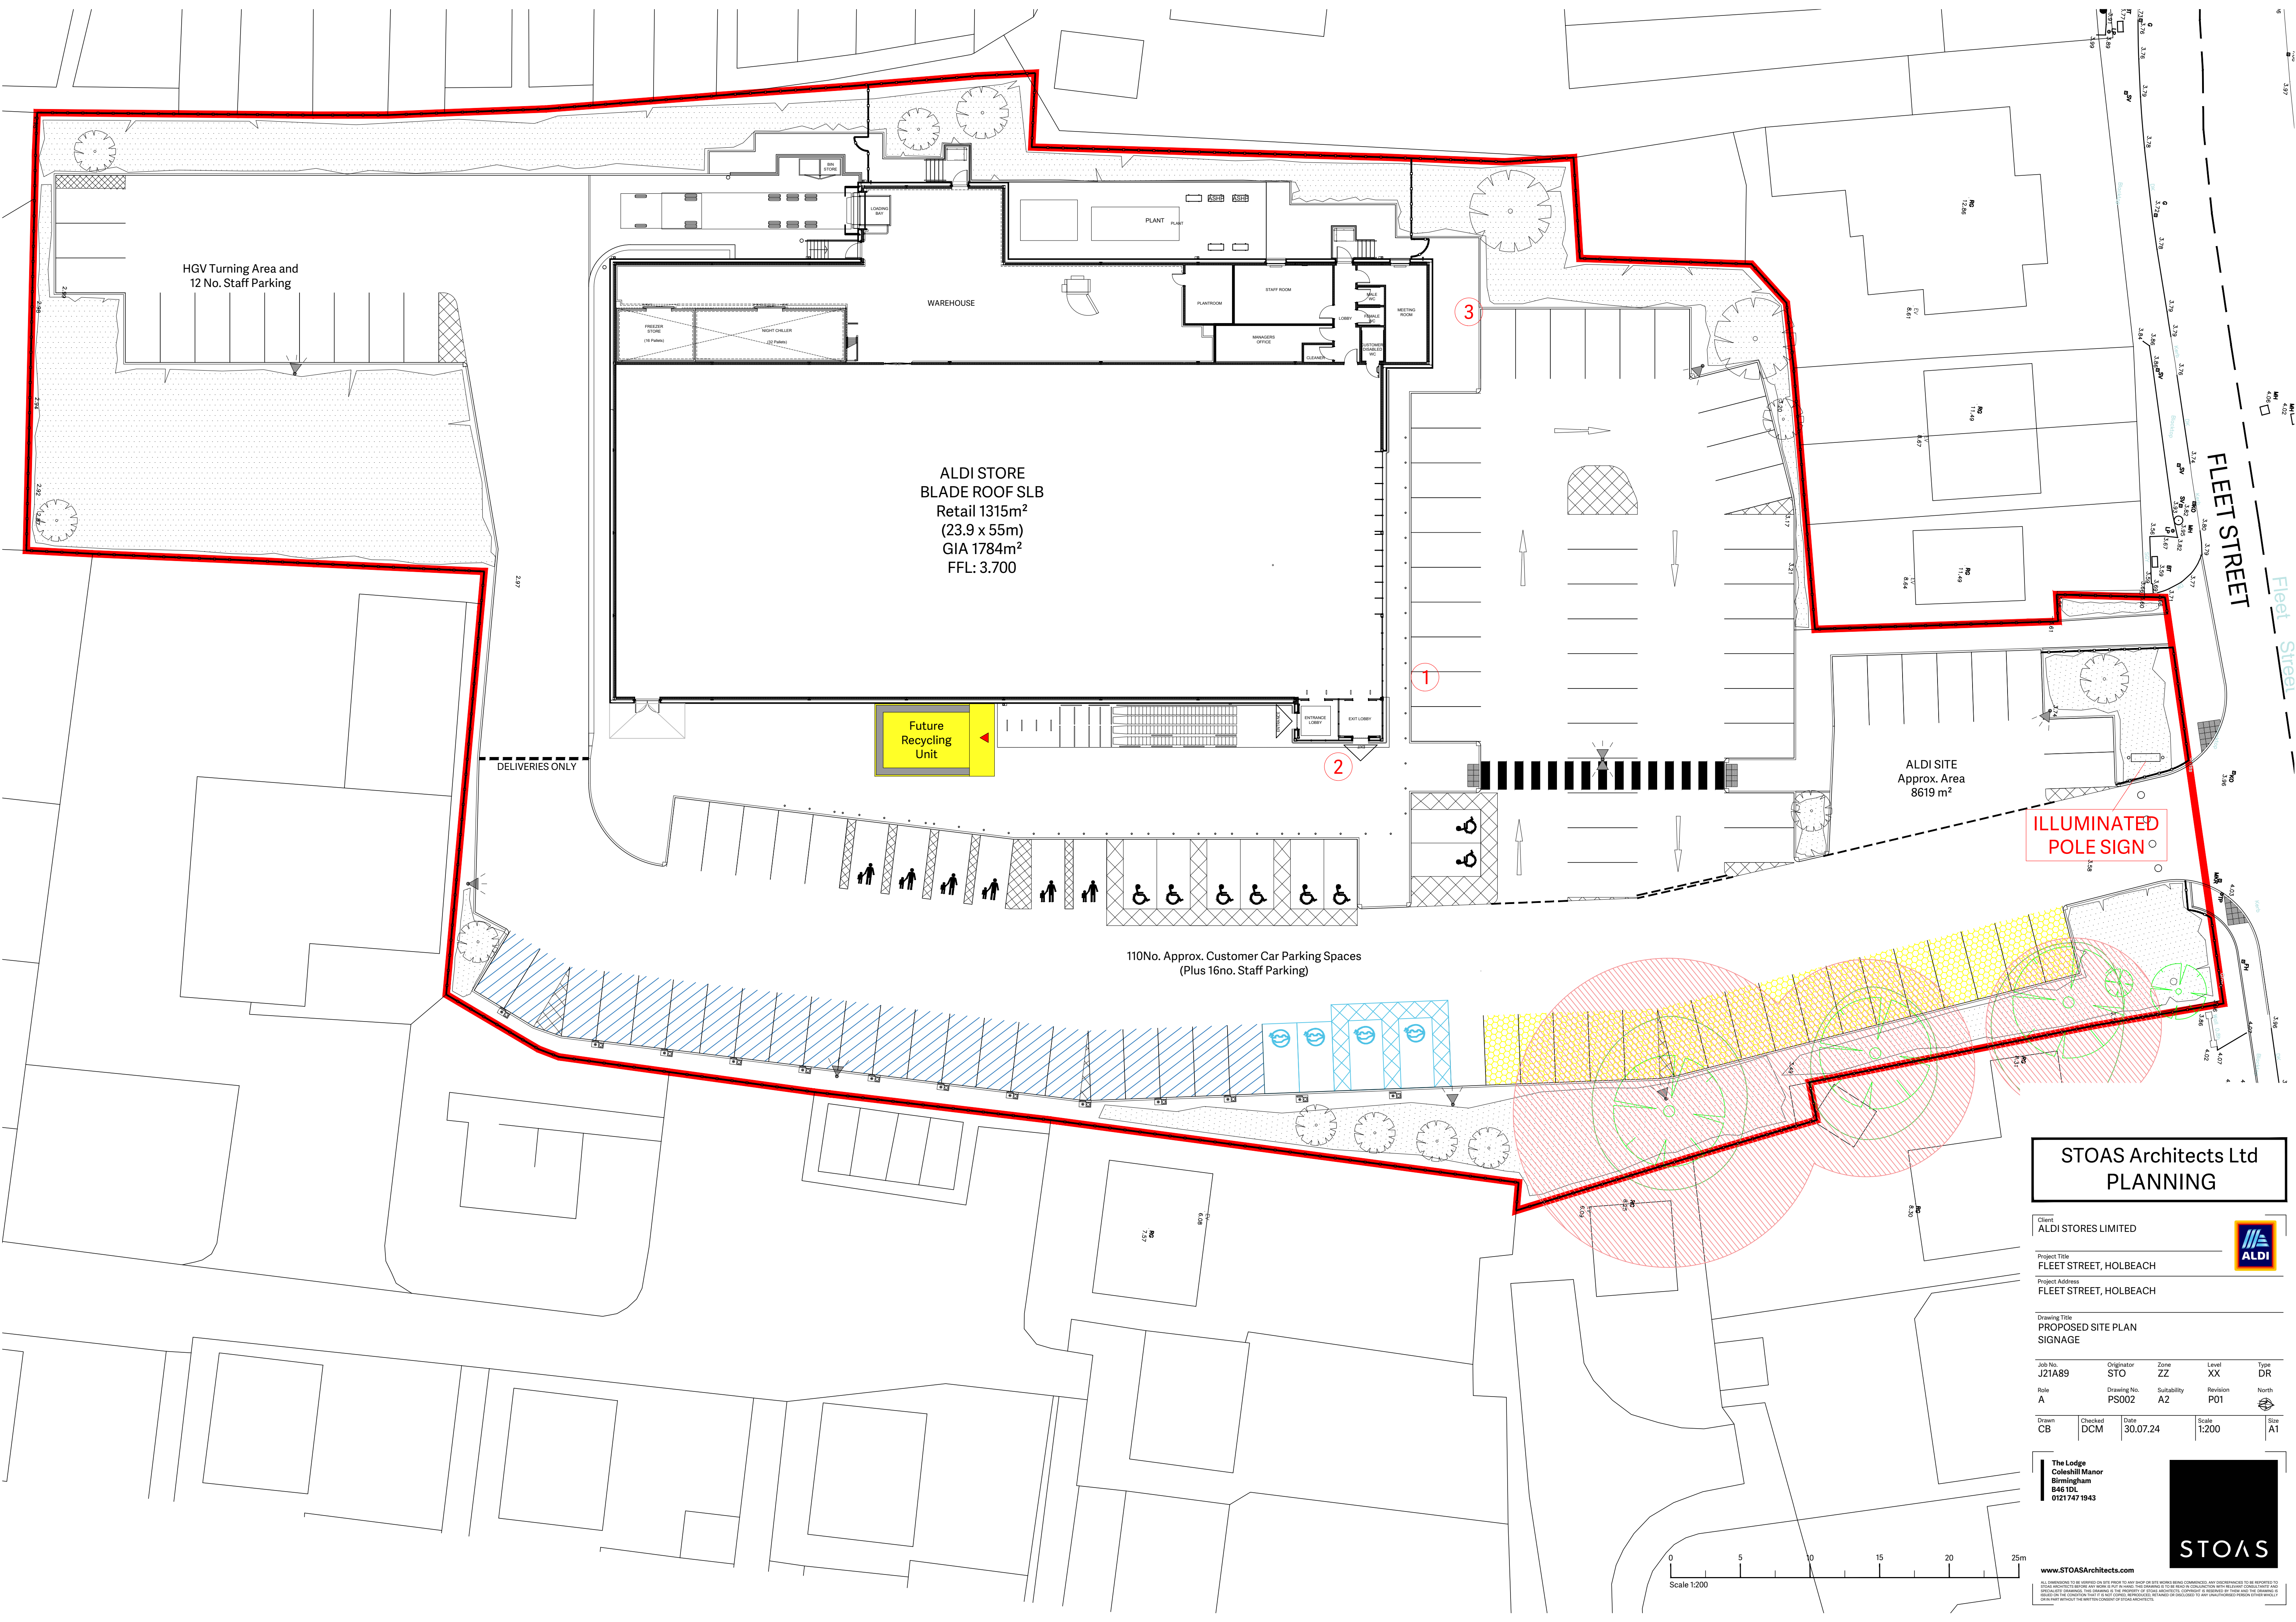

STOAS Architects Ltd
PLANNING

Client
ALDI STORES LIMITED

Project Title
FLEET STREET, HOLBEACH

Project Address
FLEET STREET, HOLBEACH



Drawing Title
PROPOSED SITE PLAN
SIGNAGE

Job No. J21A89	Originator STO	Zone ZZ	Level XX	Type DR
Role A	Drawing No. PS002	Suitability A2	Revision P01	North

Drawn CB	Checked DCM	Date 30.07.24	Scale 1:200	Size A1
-------------	----------------	------------------	----------------	------------

The Lodge
Coleshill Manor
Birmingham
B46 1DL
0121 747 1943



www.STOASArchitects.com

All dimensions to be verified on site prior to any work. Any discrepancies between dimensions and drawings are to be reported to the client immediately. The drawings are the property of STOAS Architects Limited and are not to be used for any other purpose without the written consent of STOAS Architects Limited. The drawings are not to be used for any other purpose without the written consent of STOAS Architects Limited.