



North Elevation

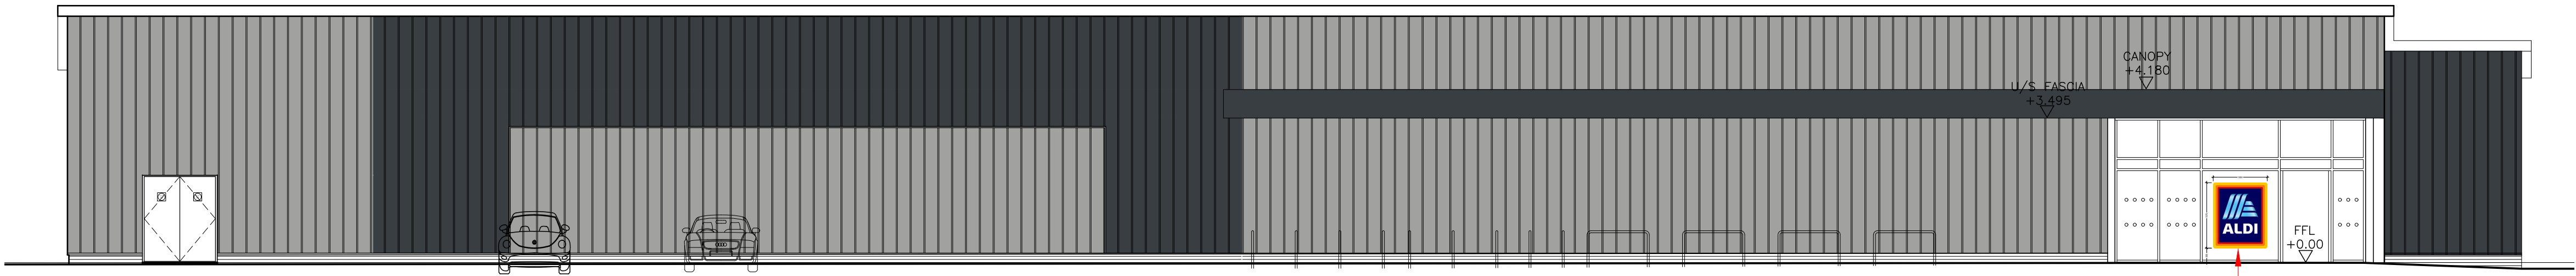

East Elevation

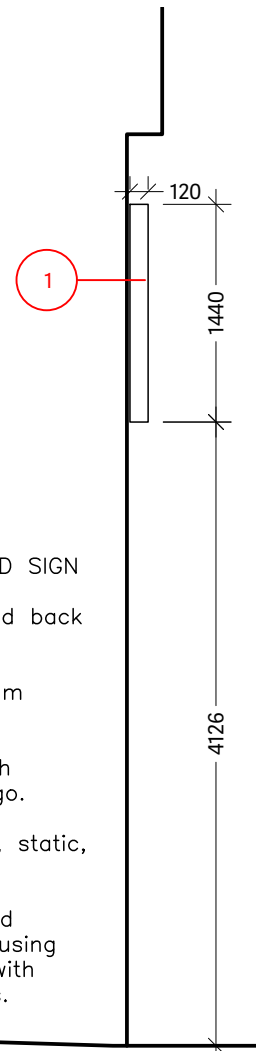


NEW WALL MOUNTED ILLUMINATED SIGN
1no: 1240 x 1440mm sign fixed back on aluminium casing.
High quality fabricated aluminium signcases, finished RAL7016 Anthracite.
Sign panel is Polycarbonate with screen-printed 5 colour foil logo.
Signs fully internally illuminated, static, by LED.
Sign casing fixed within louvered cladding panel on steel frame using suitable fixings in accordance with manufacturers recommendations.



ELEVATION
1:20

1 NORTH ELEVATION
Wall Mounted Illuminated 'Aldi' Sign

1240mm wide x 1440mm high x 120mm approx.
Height from FFL to underside of sign is approx. 4126mm.

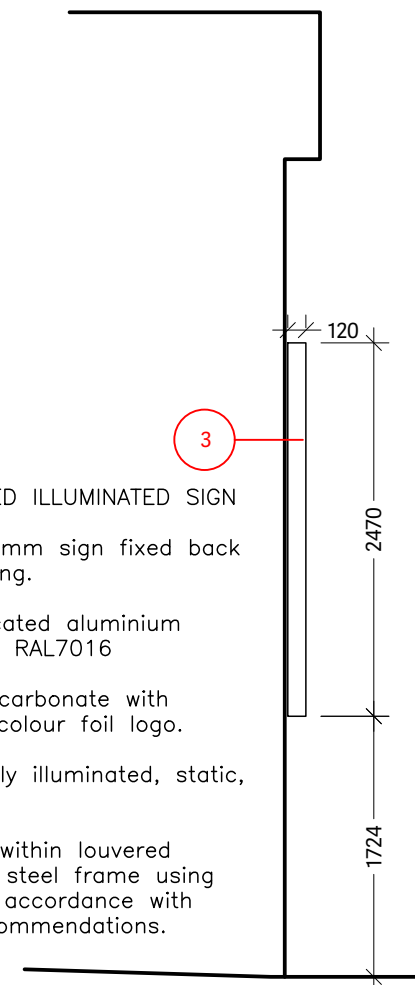

NEW WALL MOUNTED ILLUMINATED SIGN
1no: 2022 x 2470mm sign fixed back on aluminium casing.
High quality fabricated aluminium signcases, finished RAL7016 Anthracite.
Sign panel is Polycarbonate with screen-printed 5 colour foil logo.
Signs fully internally illuminated, static, by LED.
Sign casing fixed within louvered cladding panel on steel frame using suitable fixings in accordance with manufacturers recommendations.

SECTION
1:50



ELEVATION
1:20

3 NORTH ELEVATION
Wall Mounted Illuminated 'Aldi' Sign

2022mm wide x 2470mm high x 120mm approx.
Height from FFL to underside of sign is approx. 1724mm.



ELEVATION
1:20

2 EAST ELEVATION
Vinyl 'Aldi' Sign

1335mm wide x 1574mm high
Height from FFL to underside of sign is approx. 534mm.

STOAS Architects Ltd
PLANNING

Client
ALDI STORES LIMITED


Project Title
FLEET STREET, HOLBEACH
Project Address
FLEET STREET, HOLBEACH

Drawing Title
PROPOSED SIGNAGE

Job No.	Originator	Zone	Level	Type
J21A89	STO	ZZ	XX	DR
Role	Drawing No.	Suitability	Revision	North
A	PS004	AZ	P01	
Drawn	Checked	Date	Scale	Size
CB	DCM	30.07.24	1:100	A1

The Lodge
Coleshill Manor
Birmingham
B46 1DL
0121 747 1943

STOAS

 

www.STOASArchitects.com
All drawings to be viewed on site prior to any work on site being commenced. Any discrepancies to be reported to the architect immediately. The architect is not responsible for any errors or omissions. 