




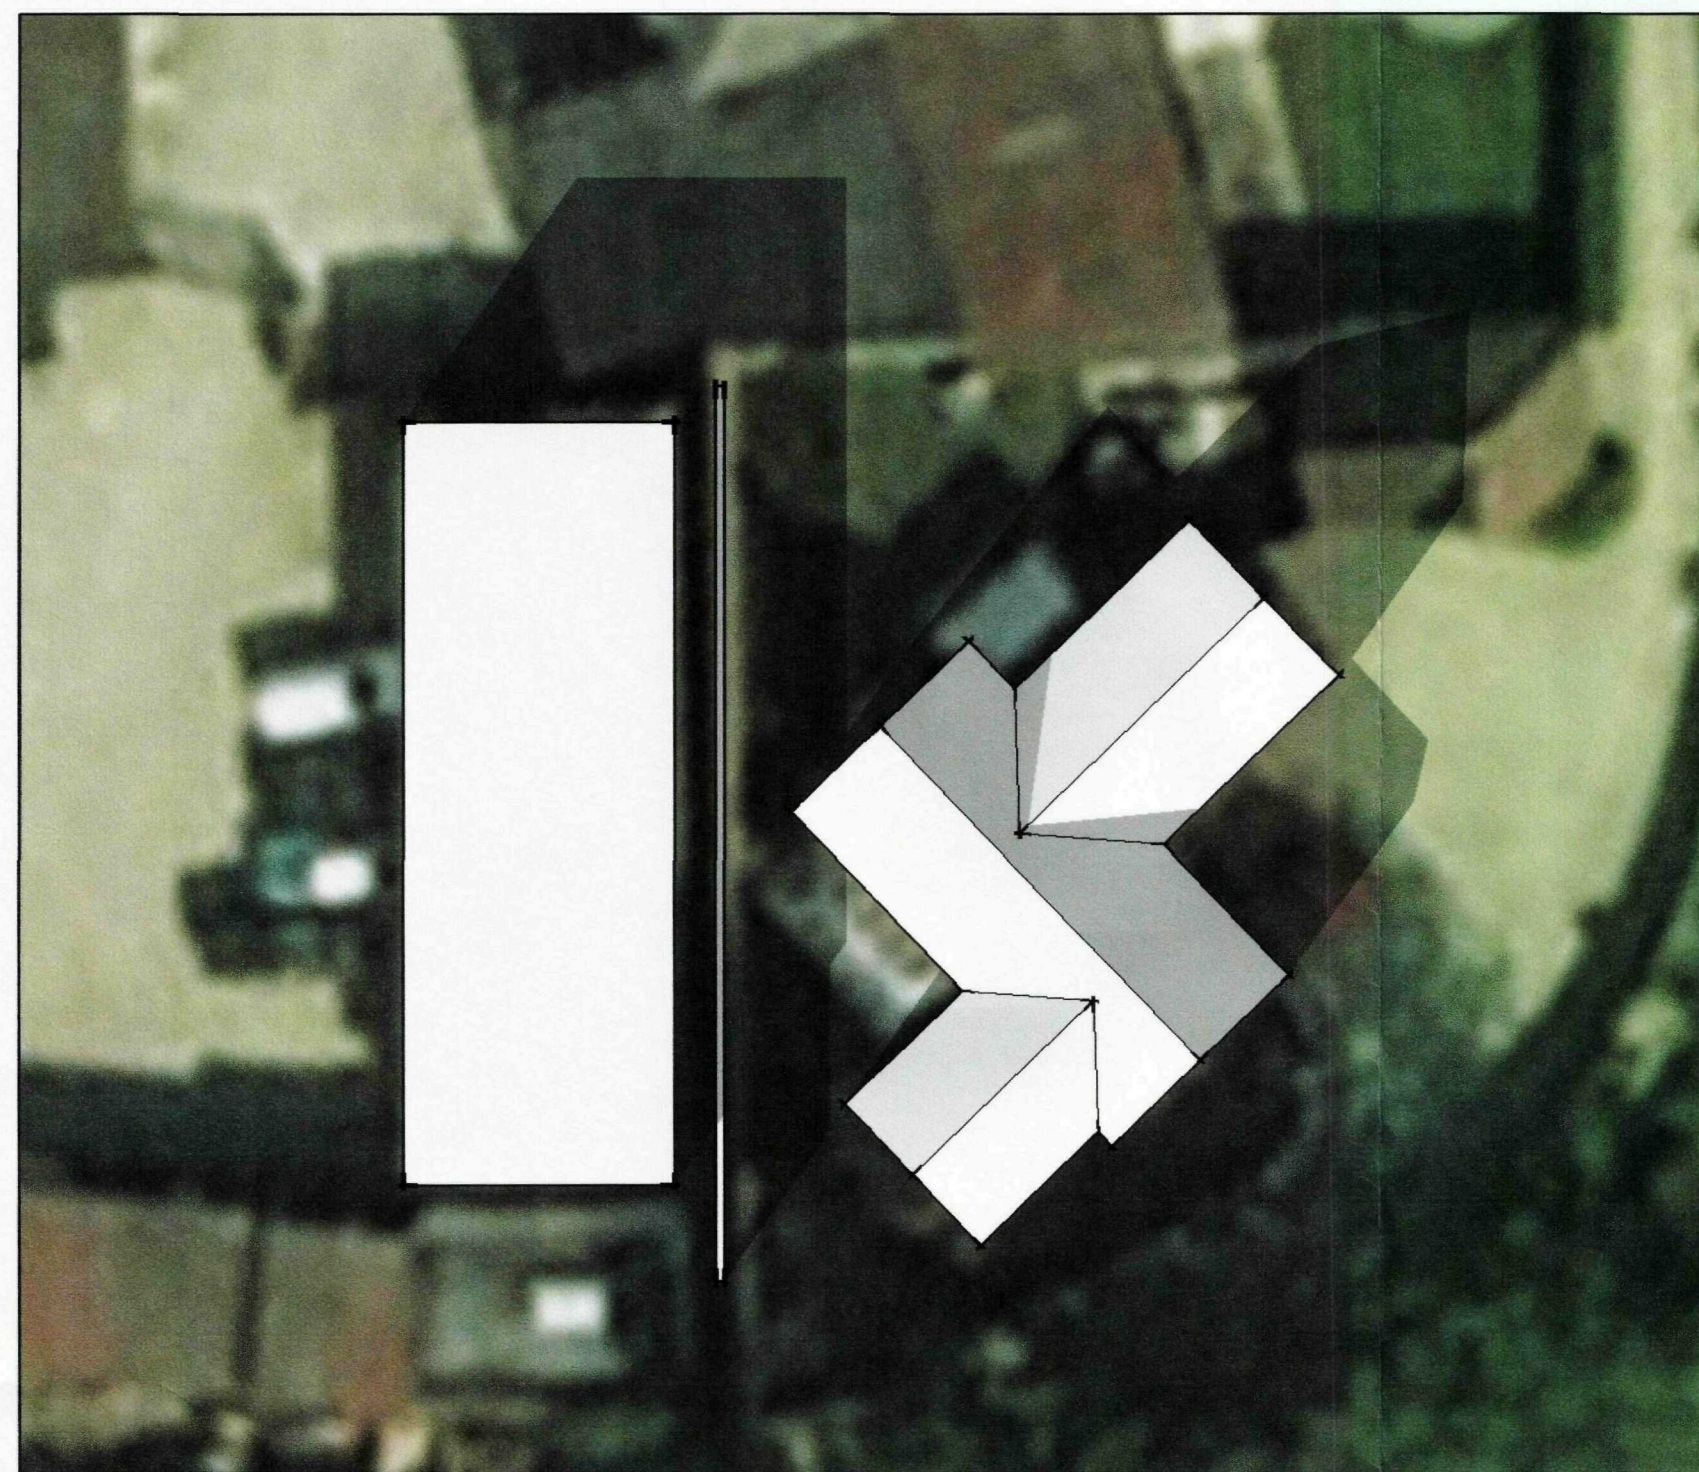


SHADOWS TO EXISTING BUILDING
PREDICTED AT 12/11/2009 AT 2PM

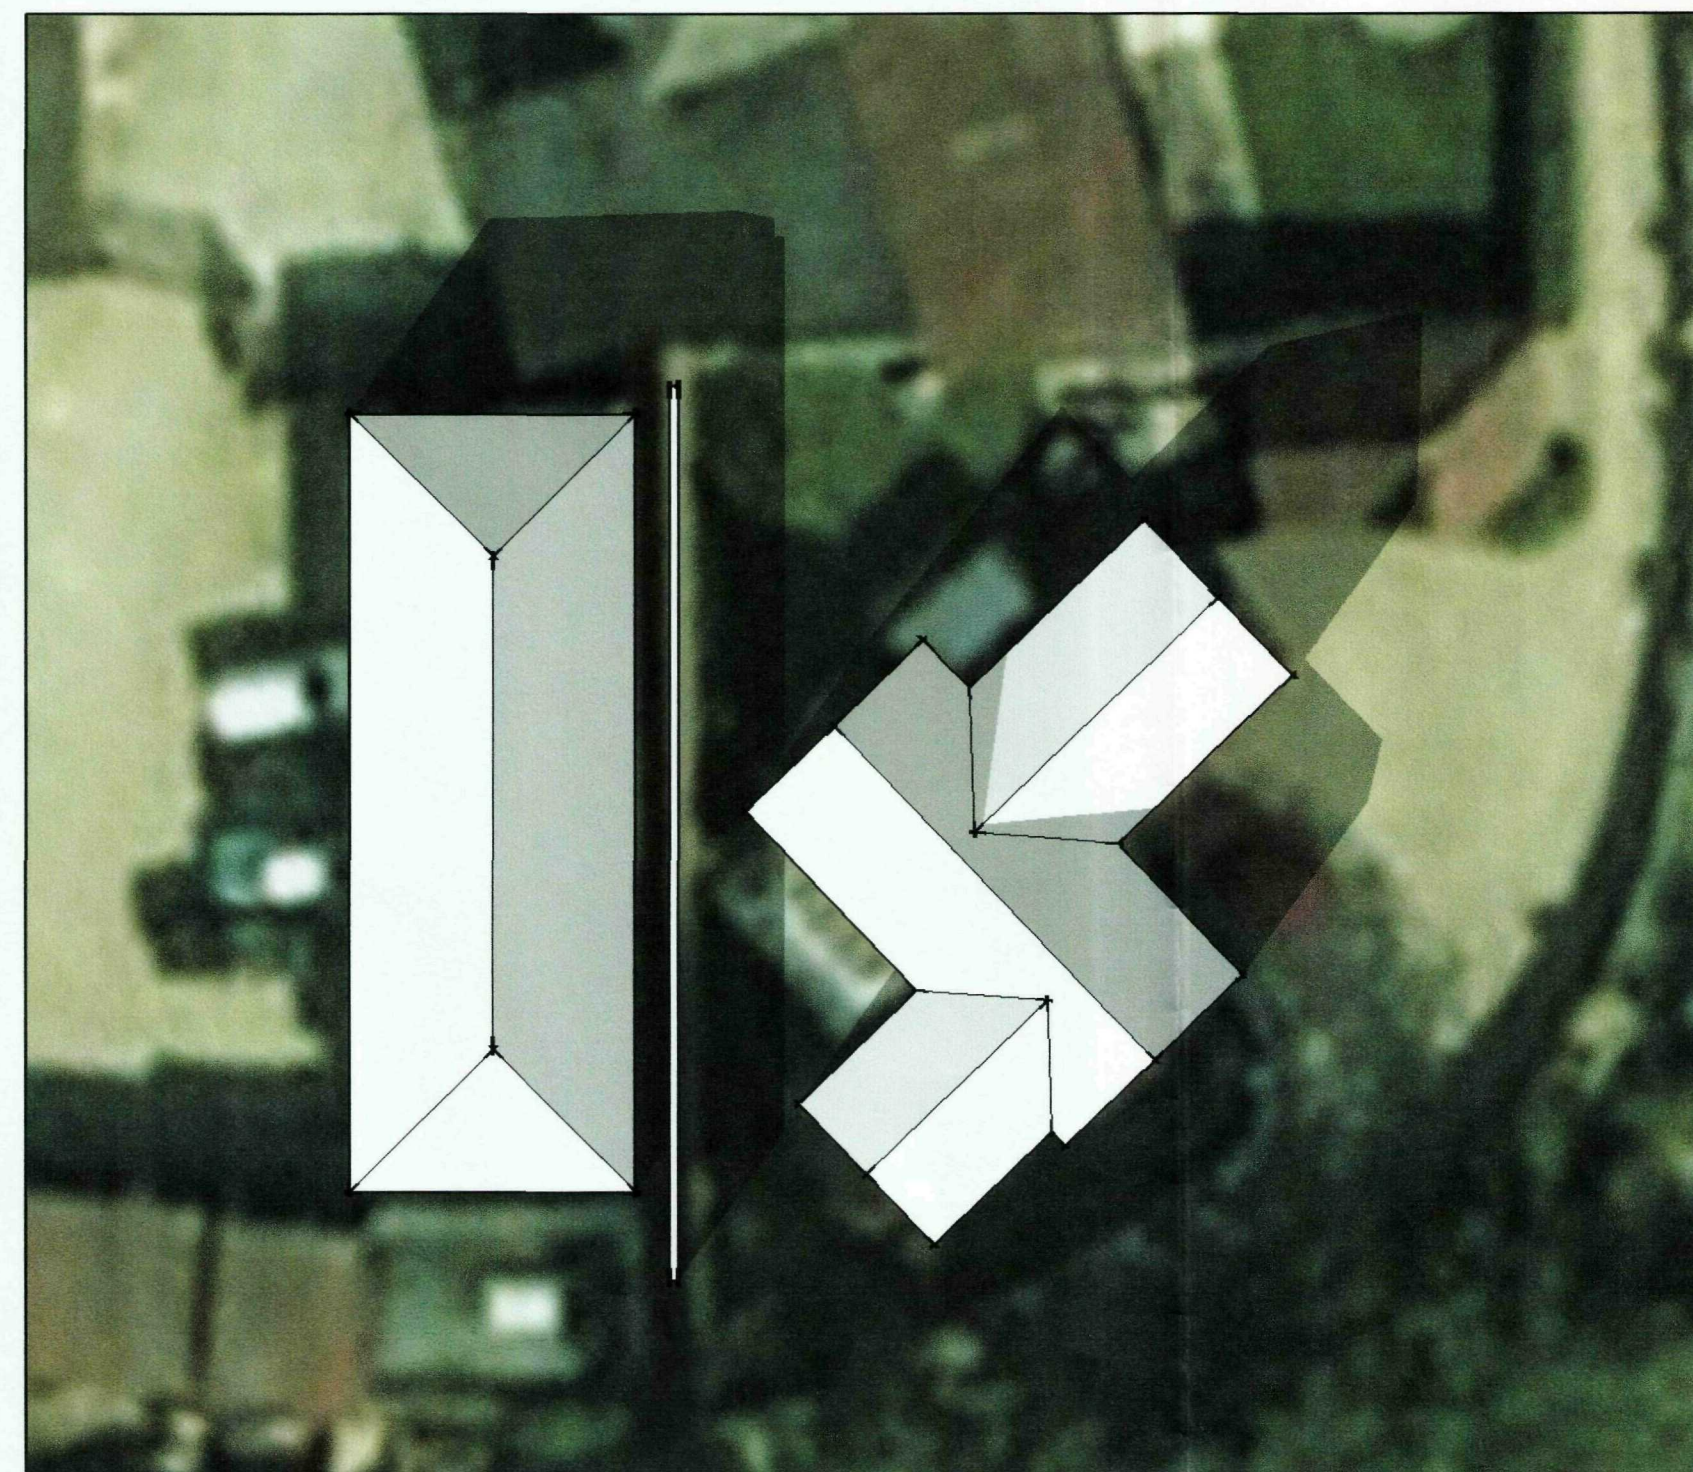


SHADOWS TO PROPOSED BUILDING
PREDICTED AT 12/11/2009 AT 2PM

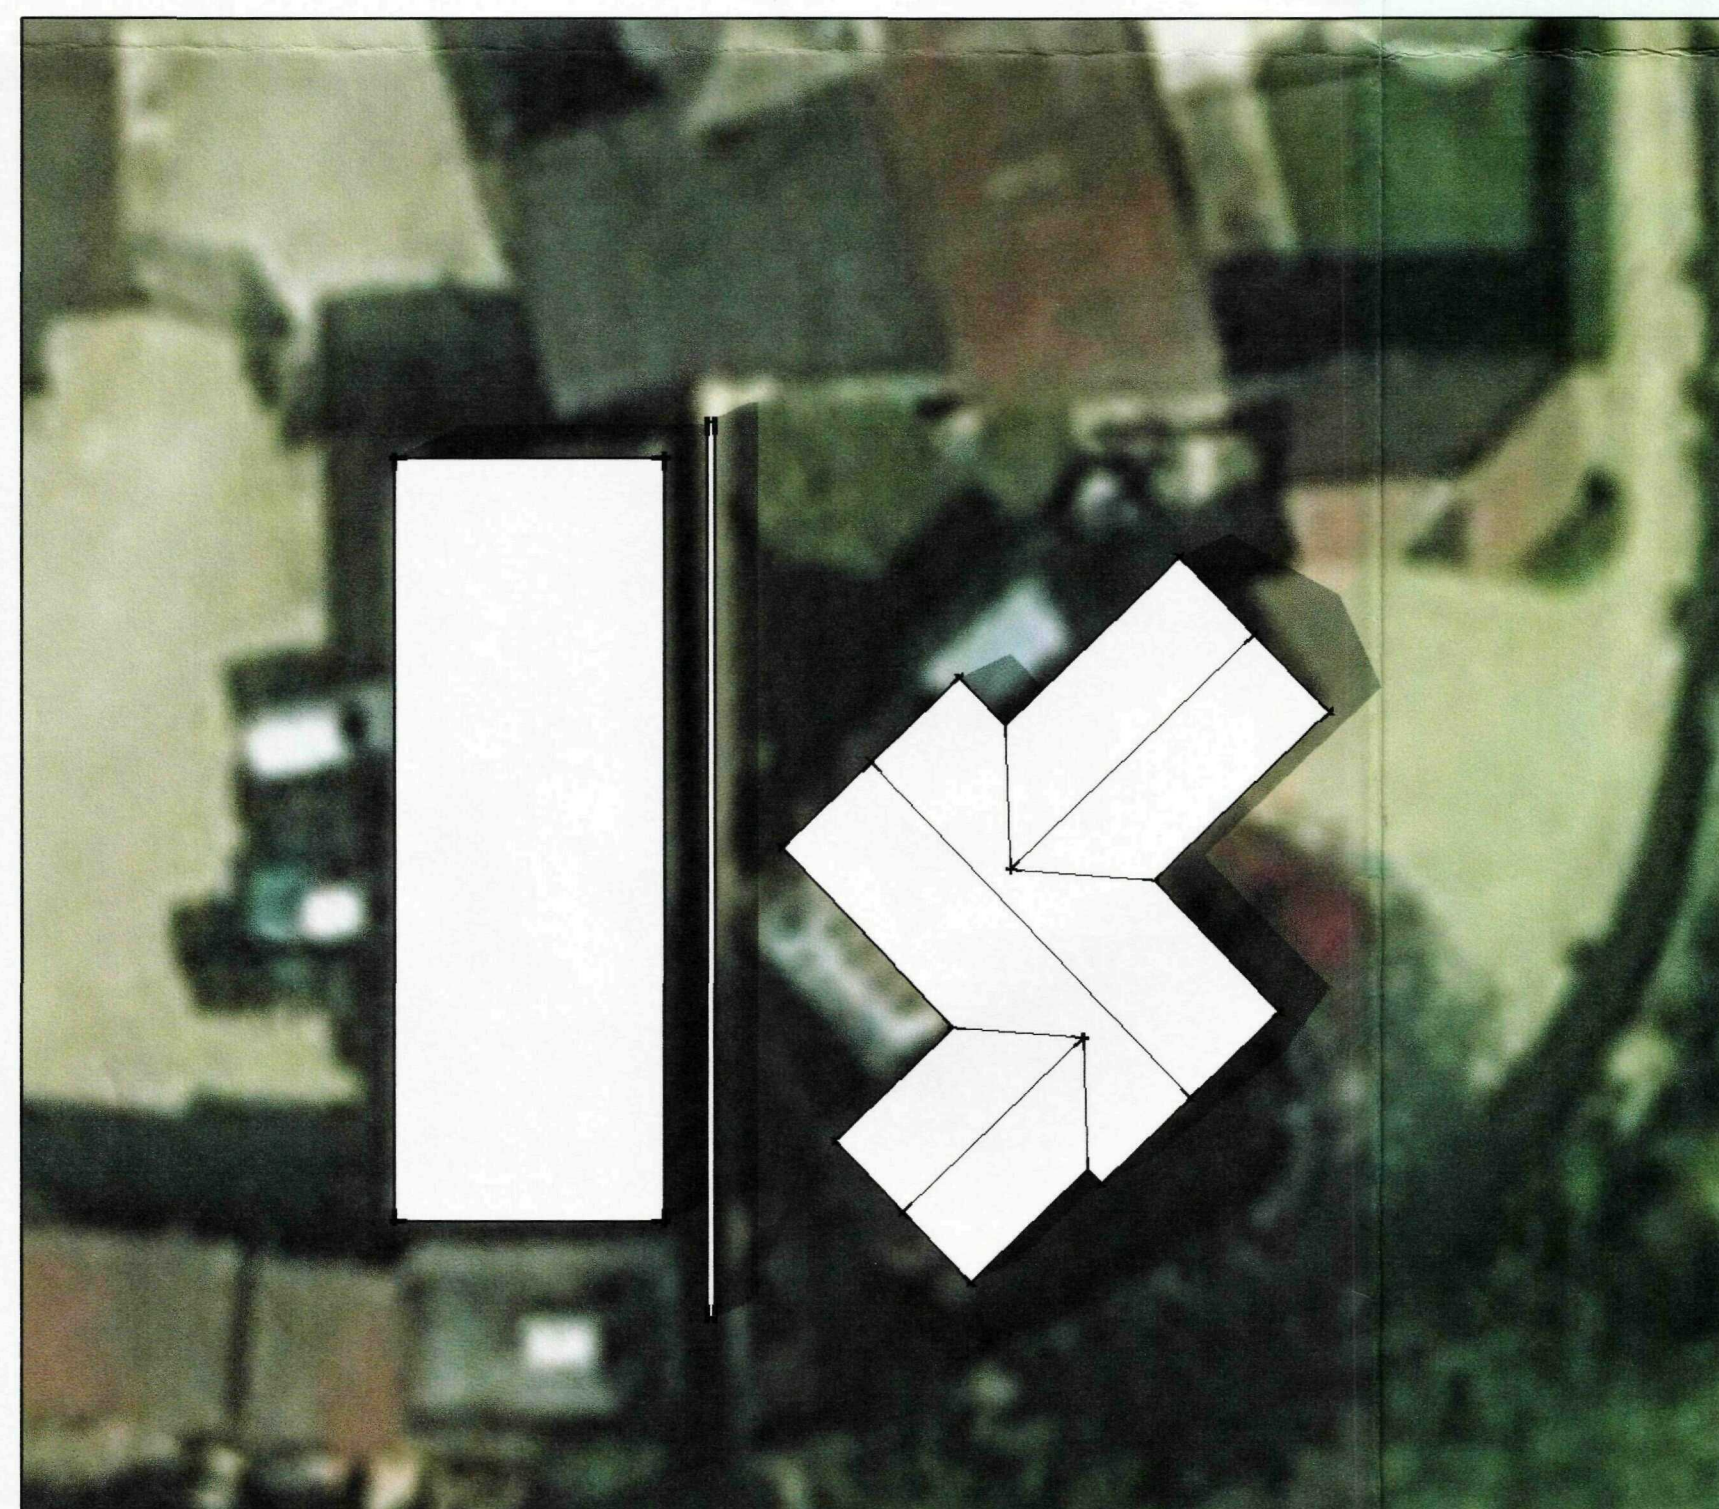


SHADOWS TO EXISTING BUILDING
PREDICTED AT 06/06/2009 AT 2PM

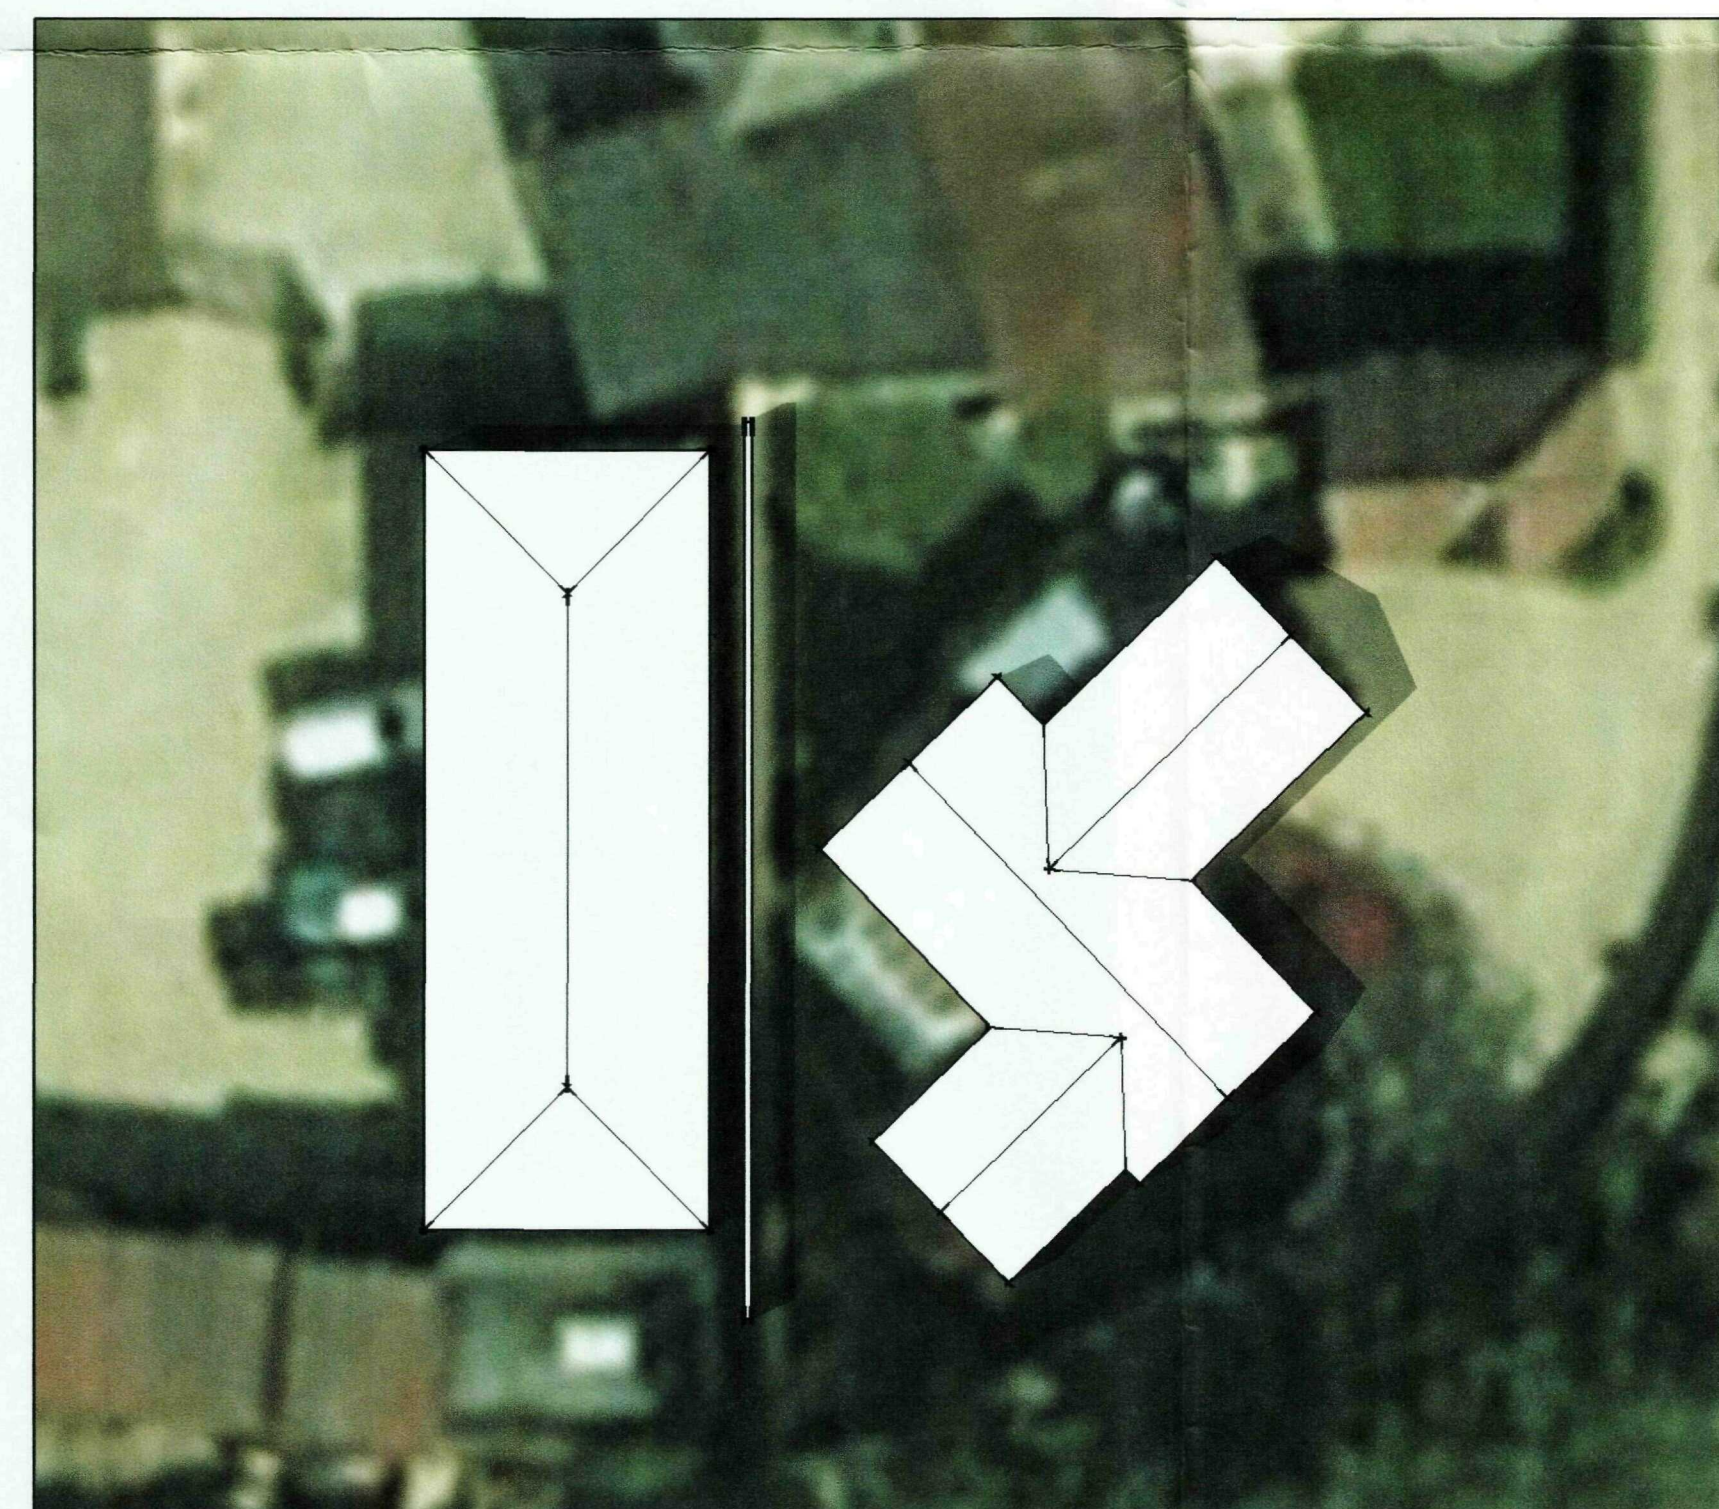

SHADOWS TO PROPOSED BUILDING
PREDICTED AT 06/06/2009 AT 2PM

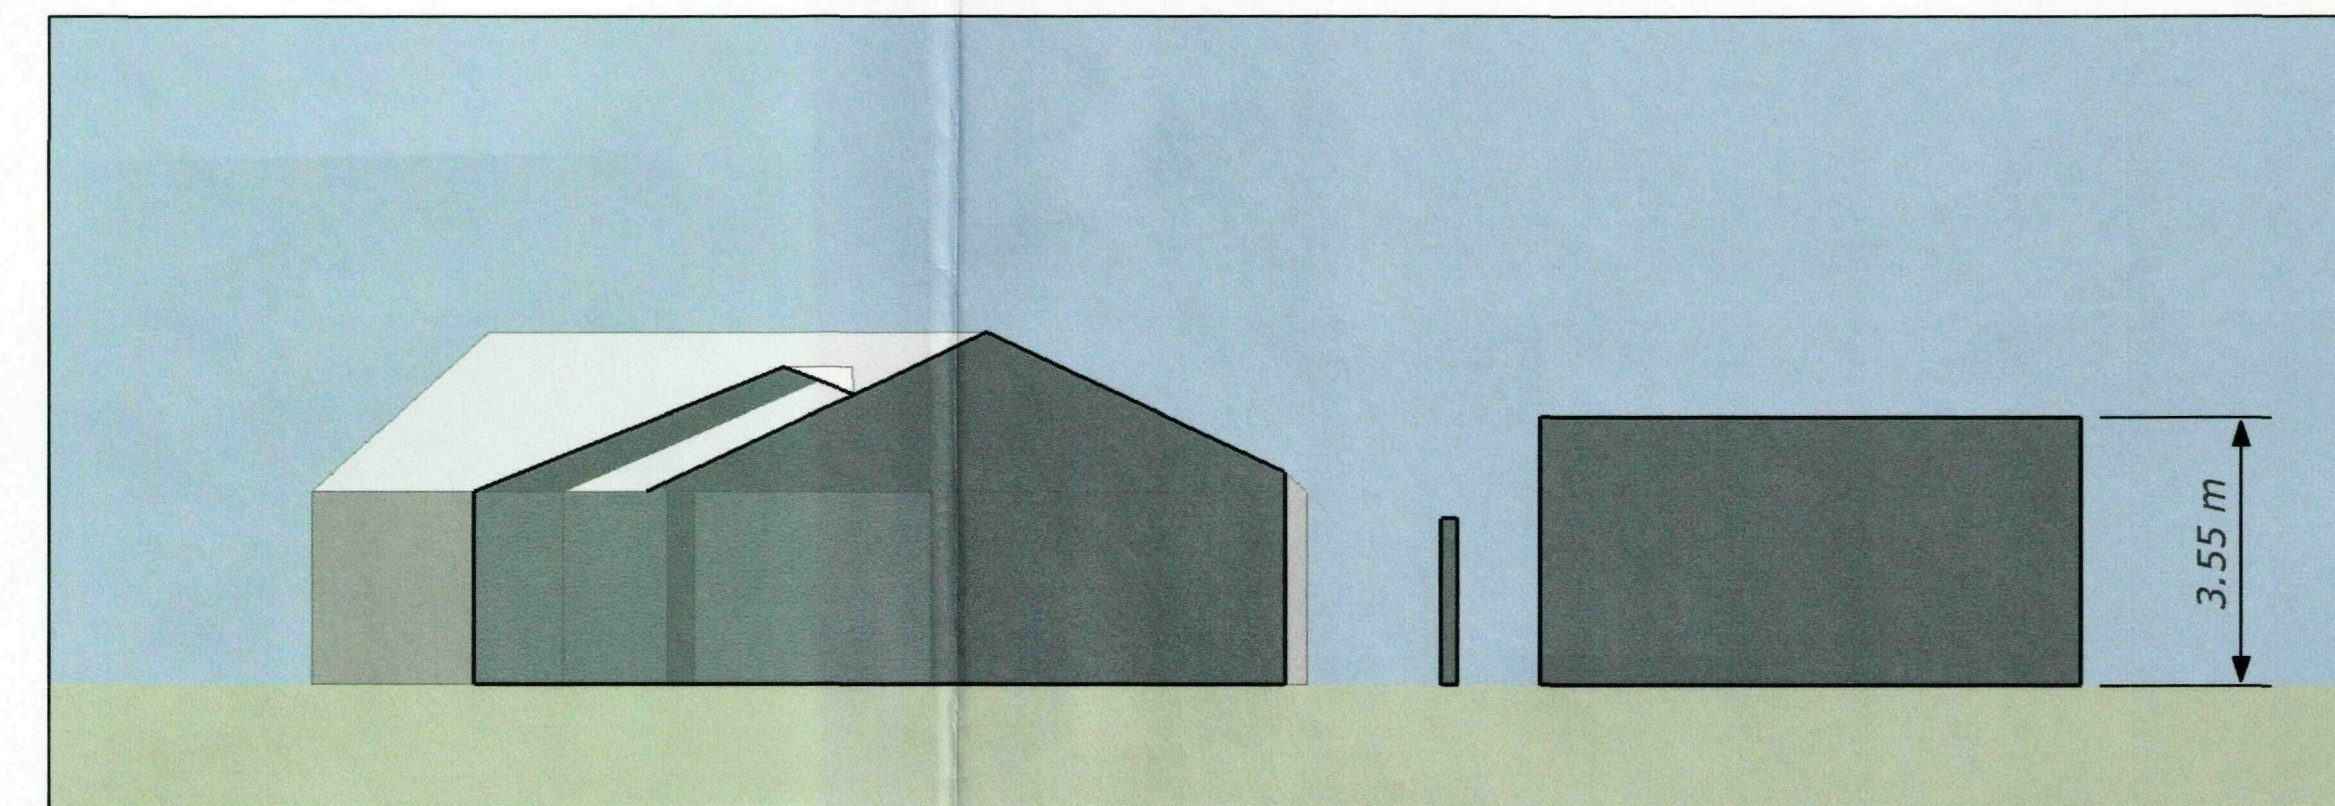





RELATIONSHIP OF EXISTING BUILDING
WITH DOMESTIC BUNGALOW TO EASTERN SIDE

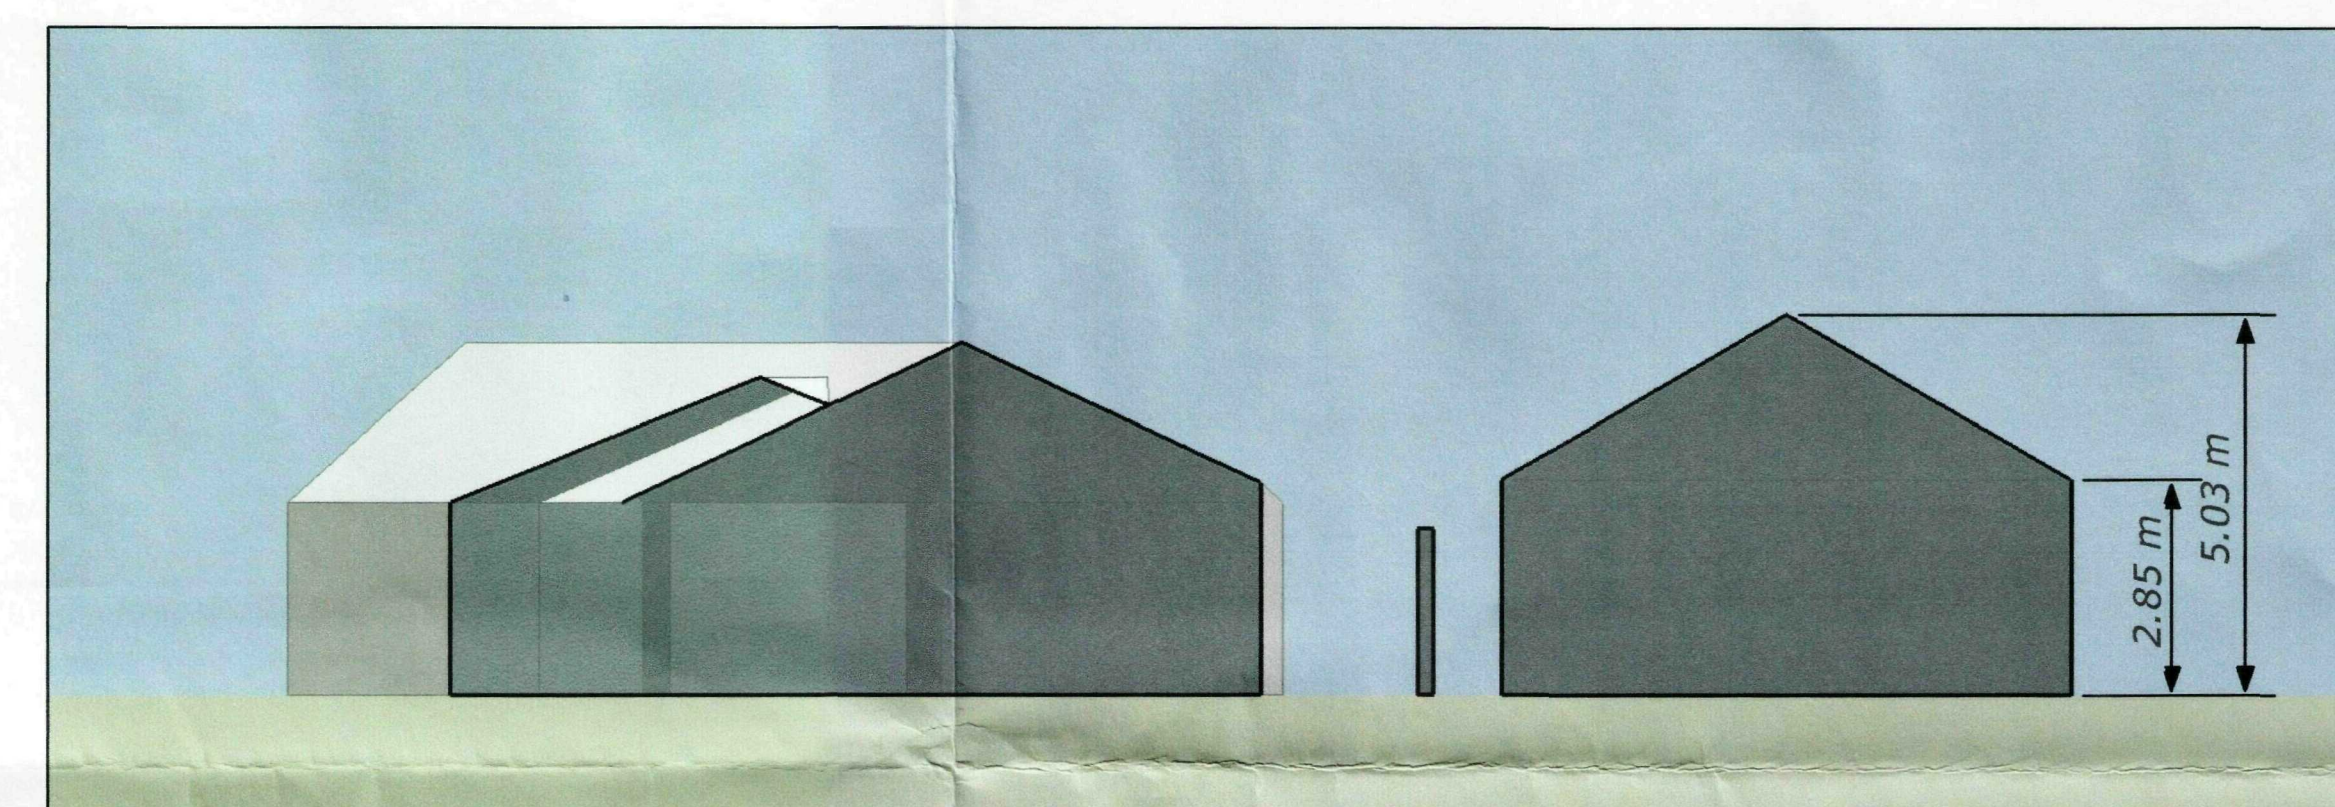

RELATIONSHIP OF PROPOSED BUILDING
WITH DOMESTIC BUNGALOW TO EASTERN SIDE

SHPC
Planning & Development
23 NOV 2009
Ref: 0913-09

GR MERCHANT LTD.		
4 WRIGHTS MEWS 12A PARK ROAD HOLBEACH SPALDING Lincs PE12 7EE TEL 01406 490800 FAX 01406 425744 E-MAIL gr.merchant@btconnect.com		
PROJECT REFURBISHMENT & ALTERATIONS OF EXISTING BUILDING WRIGHTS MEWS 12A PARK ROAD HOLBEACH Lincs CLIENT WRIGHTS PROPERTIES LTD.		
DRAWING SECTIONS AND SHADOWS JOB REF 2013/09 DRAWING NO 04 DATE NOV 2009 DRAWN JPW SCALES 1/200 1/100		

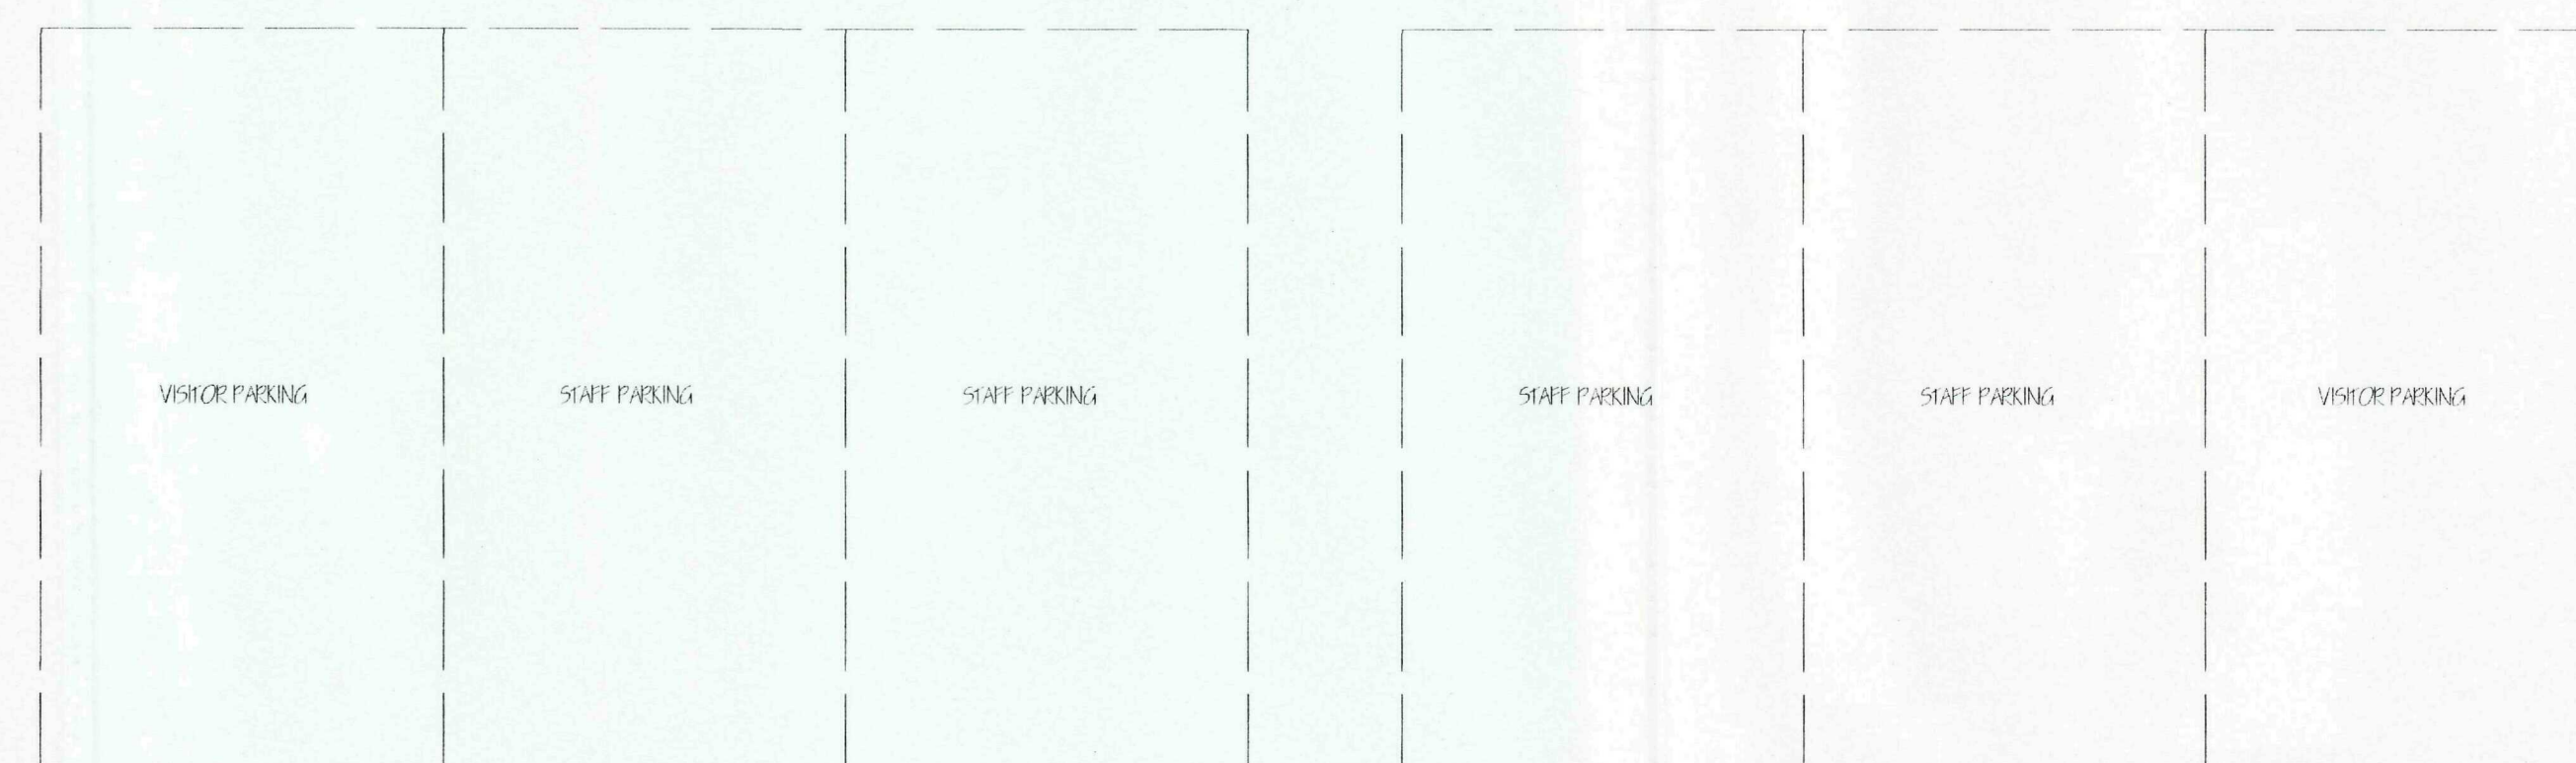   

EXTENT OF NEW TAPING

A	ALTERATIONS TO ELEVATIONS AND PLANS	NOV 2011
ref:	revision	date

G. R. MERCHANT LTD.

I.ENG AMICE FIWO

**ARCHITECTURAL, STRUCTURAL
AND LAND DRAINAGE
CONSULTANTS**

4 Wrights Mews
12A Park Road, Holbeach,
Spalding, Lincs. PE12 7EE
Tel: 01406 490800
Fax: 01406 425744
E-Mail: gr.merchant@btconnect.com

Project
REFURBISHMENT & ALTERATIONS OF
EXISTING BUILDING
WRIGHTS MEWS 12A PARK ROAD
HOL BEACH Lincs

Client
WRIGHTS PROPERTIES LTD.

Drawing


PROPOSED PLANS AND ELEVATIONS

Job Ref.	Drawing No.
2013/09	03A


Date	Drawn
SEP 2009	JPW

Scales
1/50 1/100


[illegible]

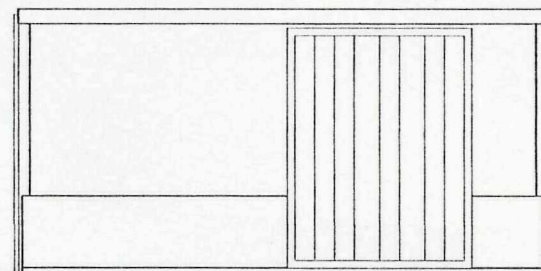


SIDE ELEVATION

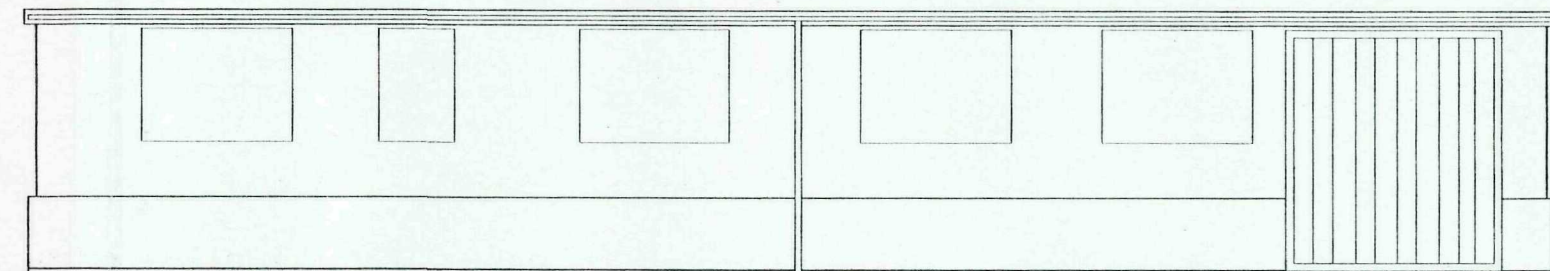

FRONT ELEVATION

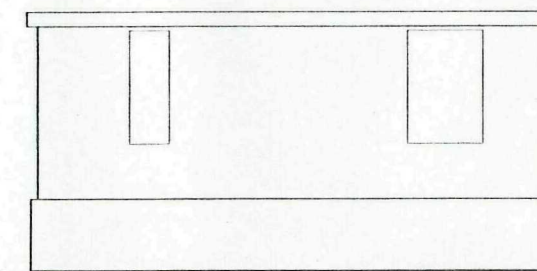


SIDE ELEVATION

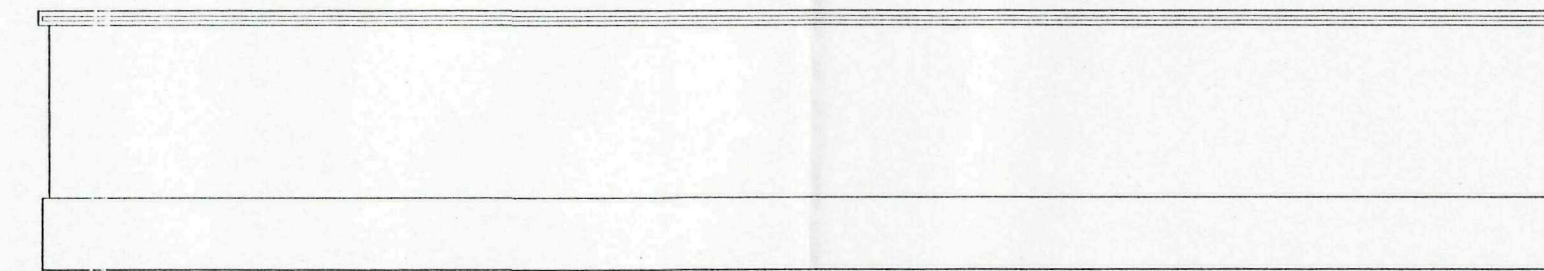

REAR ELEVATION



FLOOR PLAN

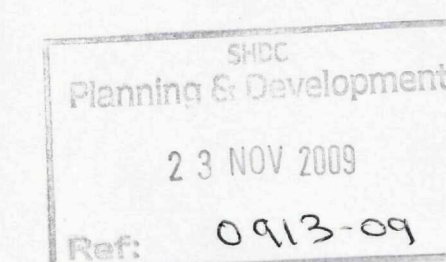[illegible]


G. R. MERCHANT LTD.

I.ENG AMICE FIWO

**ARCHITECTURAL, STRUCTURAL
AND LAND DRAINAGE
CONSULTANTS**

**4 Wrights Mews
12A Park Road Holbeach,
Spalding, Lincs. PE12 7EE**

**Tel: 01406 490800
Fax: 01406 425744**

E-Mail: gr.merchant@btconnect.com

Project
REFURBISHMENT & ALTERATIONS OF
EXISTING BUILDING
WRIGHTS MEWS 12A PARK ROAD
HOLBEACH Lincs

Client
WRIGHTS PROPERTIES LTD.

Drawing

EXISTING PLANS AND ELEVATIONS

Job Ref.	Drawing No.
2013/09	02

Date	Nov 2009	Drawn	J.P.W.
------	----------	-------	--------

Scales
1/50 1/100

[illegible]

