


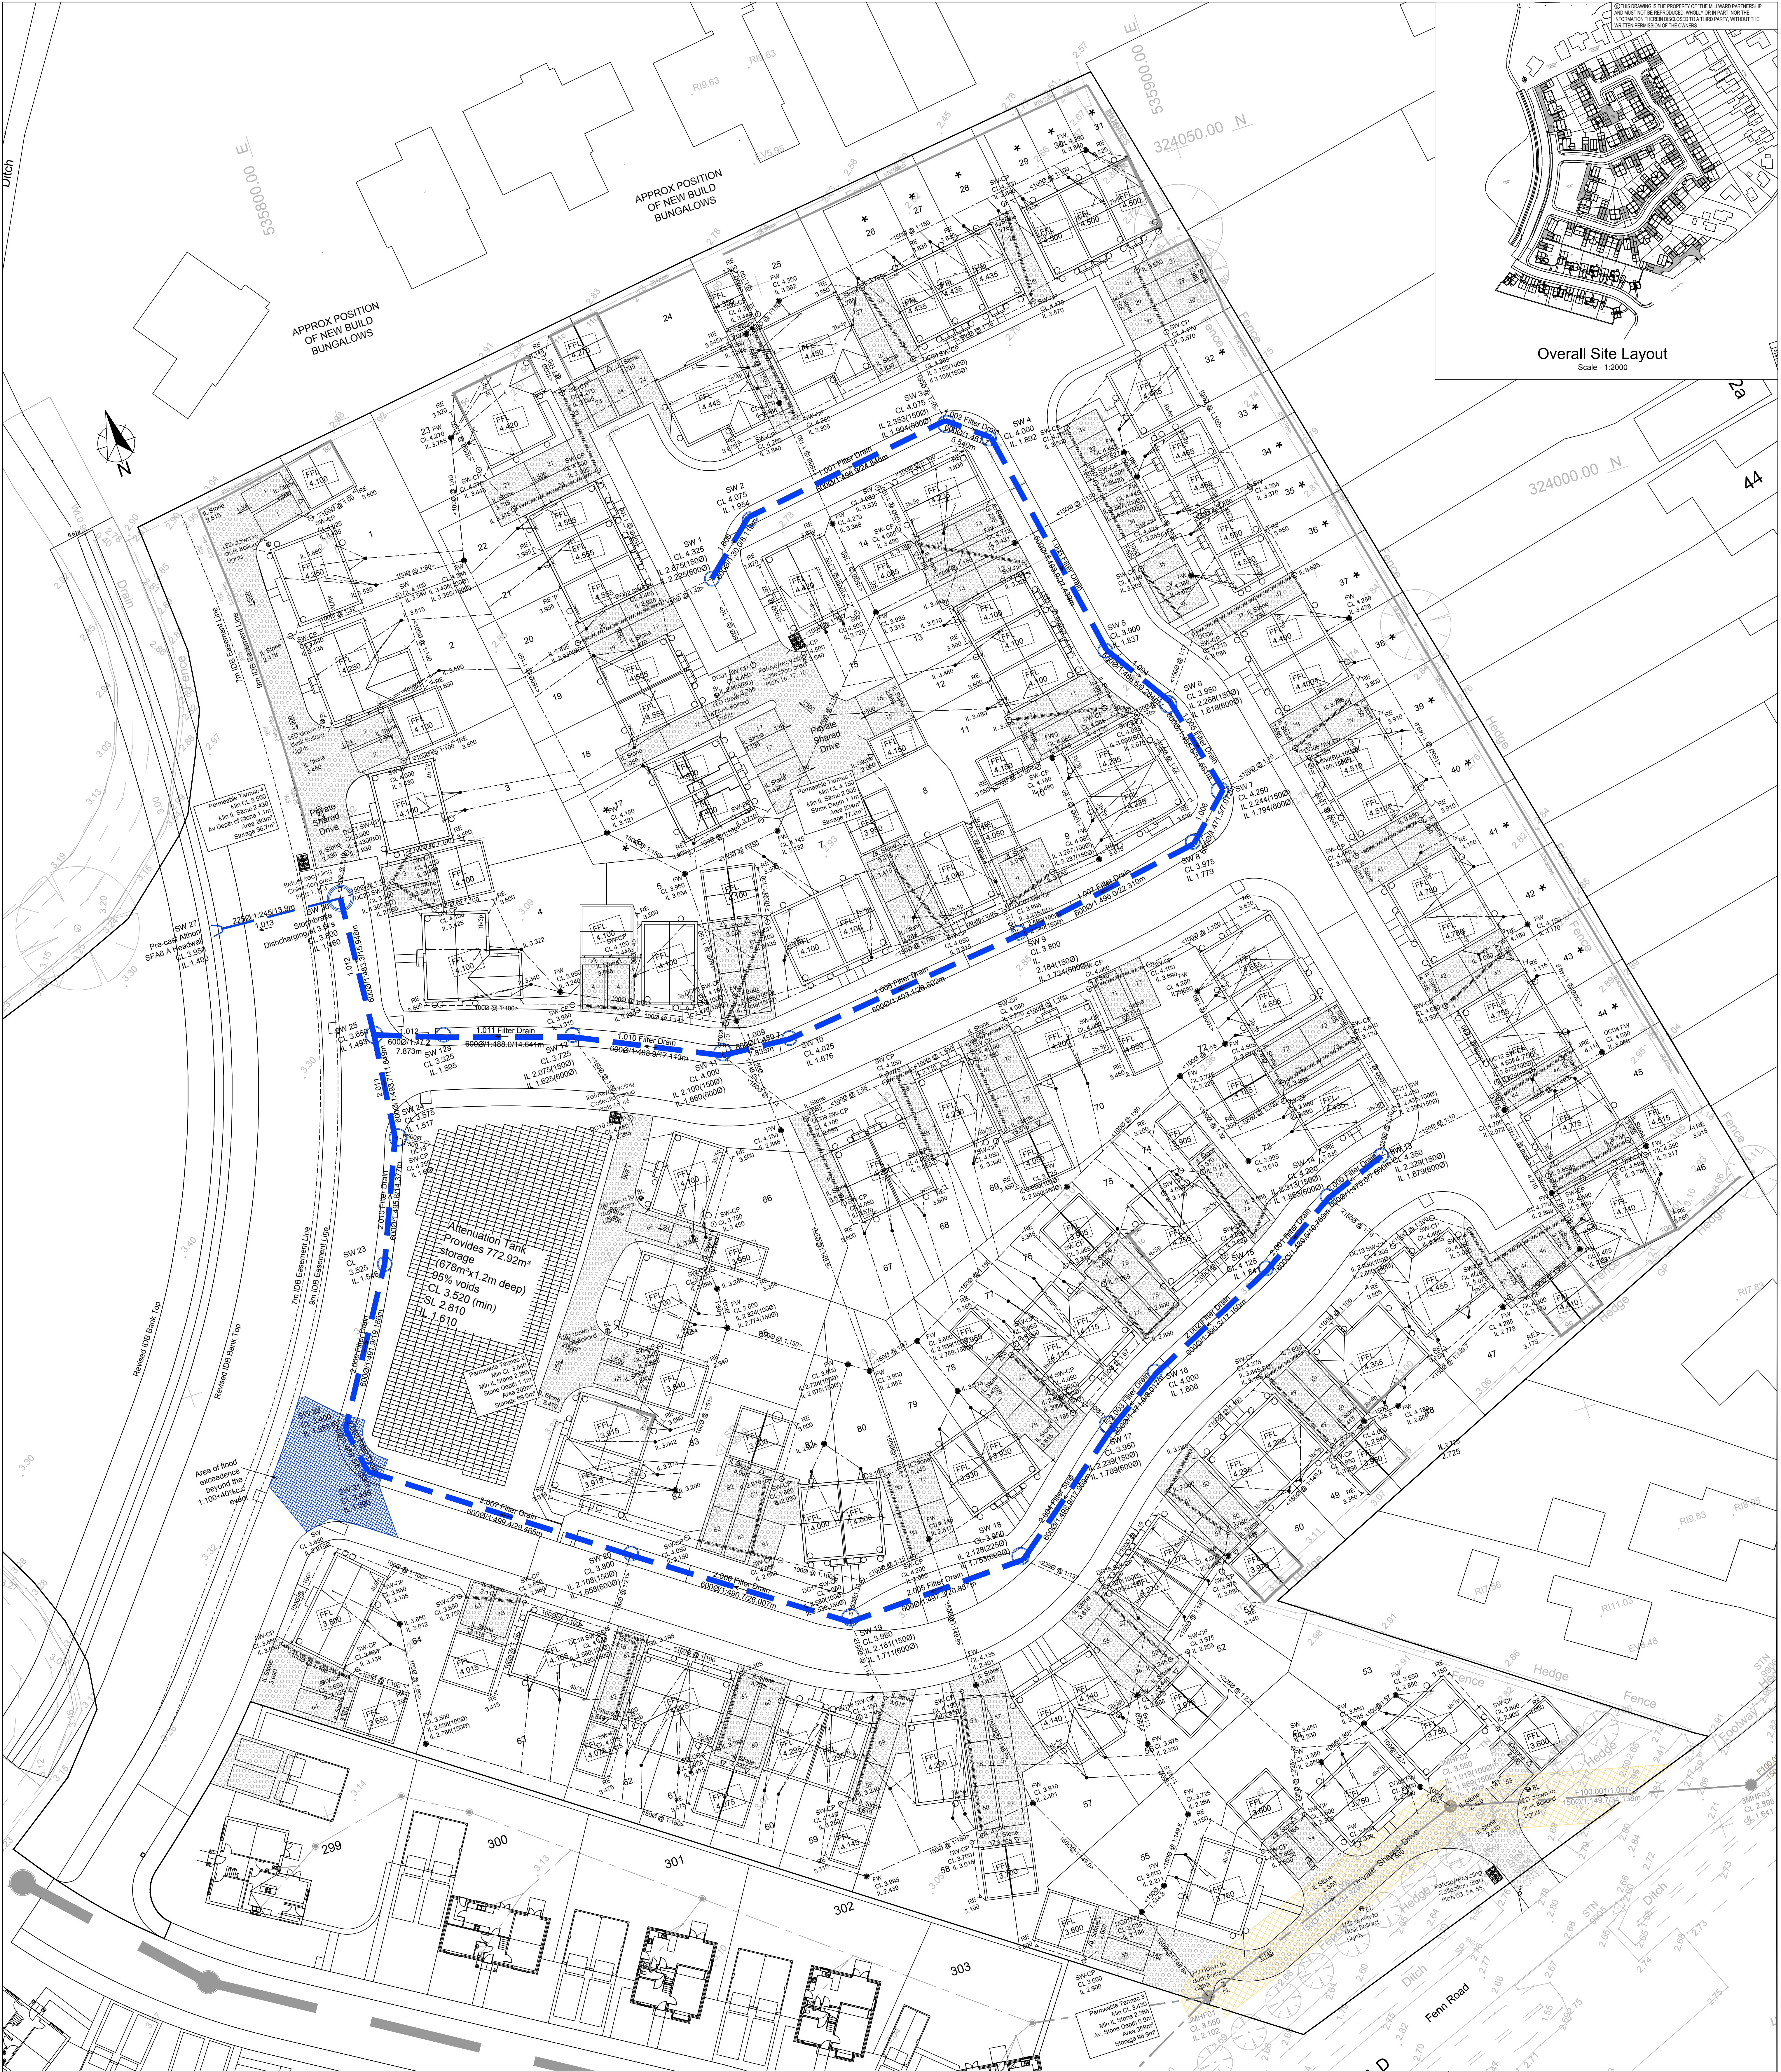

Main Site Layout
Scale: 1:250

- Key
- Existing Adopted Foul Water Sewer & MH
 - Adoptable Surface Water Sewer & MH
 - Adoptable Foul Water Sewer & MH
 - Private Surface Water Sewer & IC
 - Private Foul Water Sewer & IC
 - Private Surface Water Rodding Point
 - Private Mini Foul IC (IL=FFL-0.75m Unless Stated Otherwise)
 - Surface Water Attenuation Tank
- AW Easement
- Private Permeable Tarmac
- Area of flood exceedence

D	19.05.20	JH	PN1.013 rotated to ditch	JMCK
C	20.02.20	CMN	Manhole positions altered to suit benching	JMCK
B	07.02.20	CMN	Foul drains altered to be private	JMCK
A	24.10.19	CMN	RTW removed to northern boundary depth of stone to driveways reduced	JMCK
REV	DATE	BY	DETAILS	CHKD
A0			AMENDMENTS	

NOTES	TITLE	PROJECT	CLIENT
	S104 Drainage Layout	The Paddocks Holbeach Meadows Spalding, Lincolnshire	ASHWOOD HOMES
	DATE	CHECKED	APPROVED BY
	27.09.19	JMCK	JMCK
	SCALE	1:250	DRAWN
			CMN
			ENGINEER
			CMN
			DRAWING No.
			MA1102-200
			DRAWING STATUS
			PRELIMINARY

1:0115 941 4460
info@millward.co.uk
www.millward.co.uk

millward

ASHWOOD HOMES