




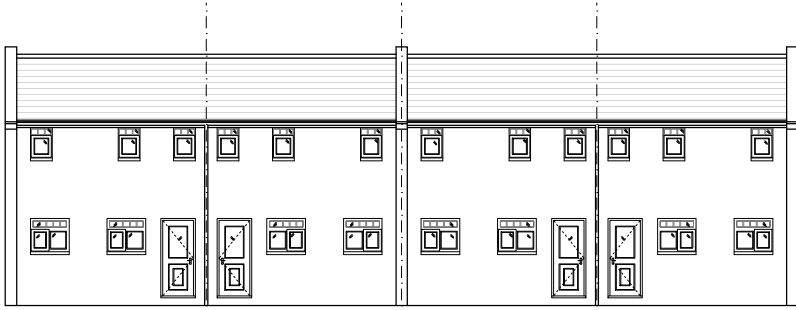


FRONT ELEVATION @ 1:200

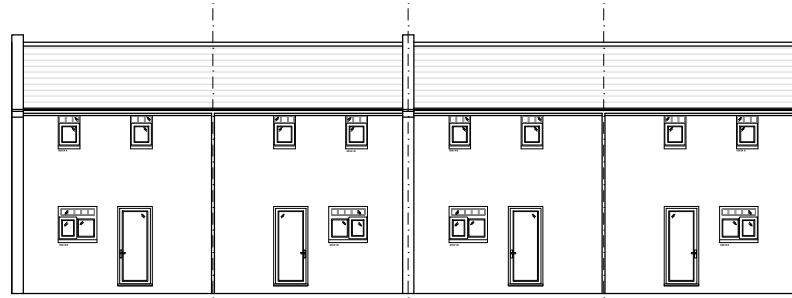


REAR ELEVATION @ 1:200

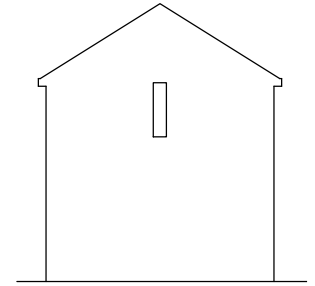


GABLE ELEVATION @ 1:200

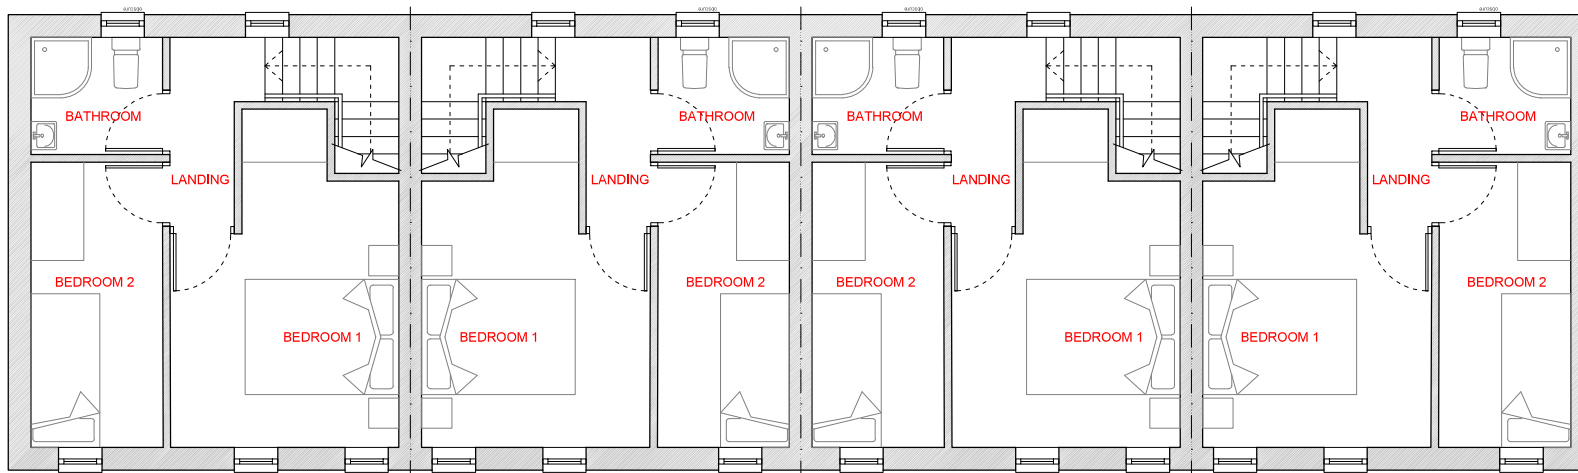

FIRST FLOOR PLAN @ 1:100

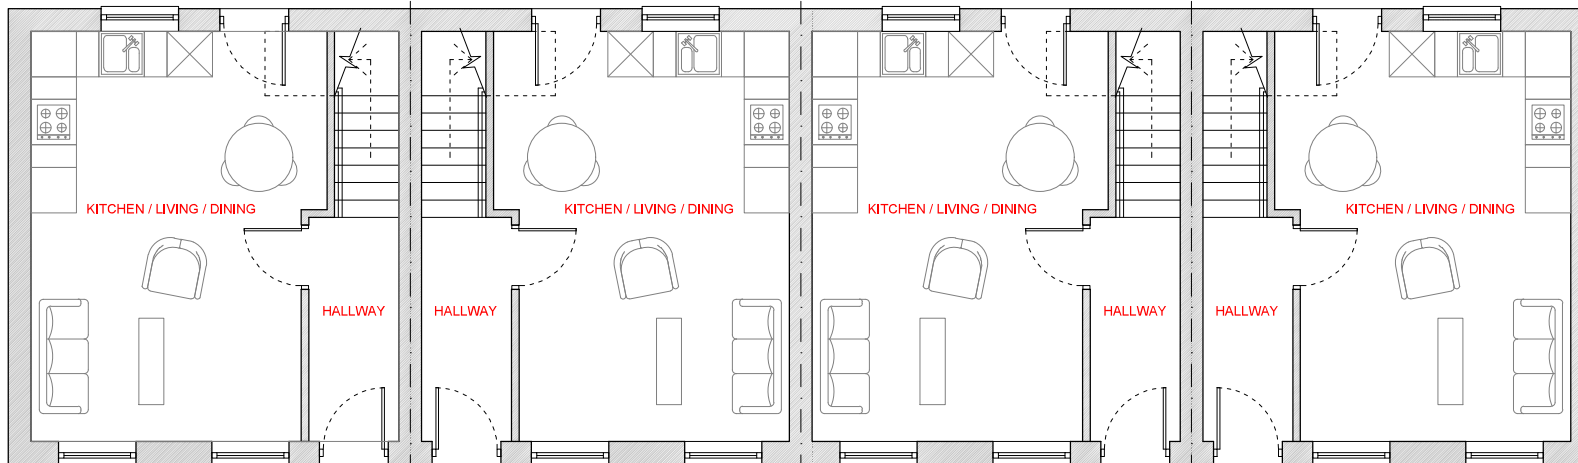

GROUND FLOOR PLAN @ 1:100

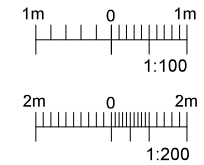

JOB TITLE:
6-10 Park Hall,
Holbeach,
PE12 7EE

DWG TITLE:
Proposed Plans and
Elevations Plots 5-8

DWG. NO.:
195-04

SCALE:
As shown @ A4
Do not scale from drawing

DATE:
27/07/2019

© CLAYTON ARCHITECTURE LIMITED,
Tel 07435560465 E jon@claytonarchitecture.co.uk