




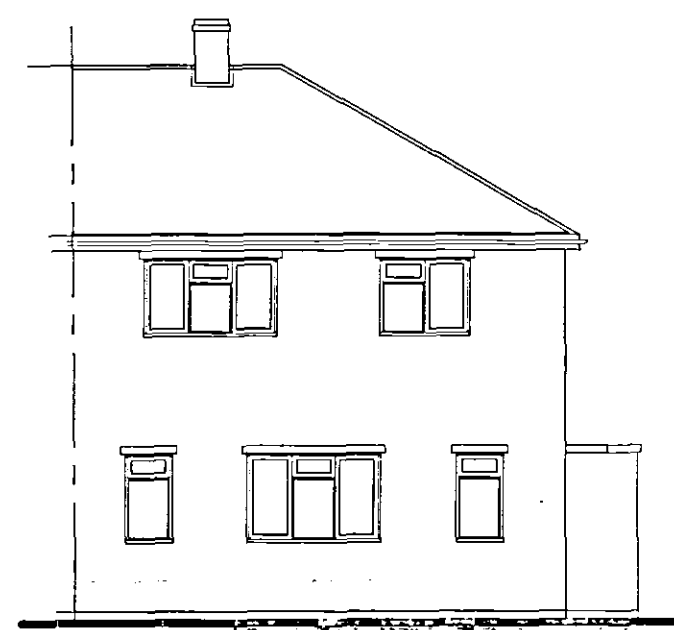



FRONT ELEVATION

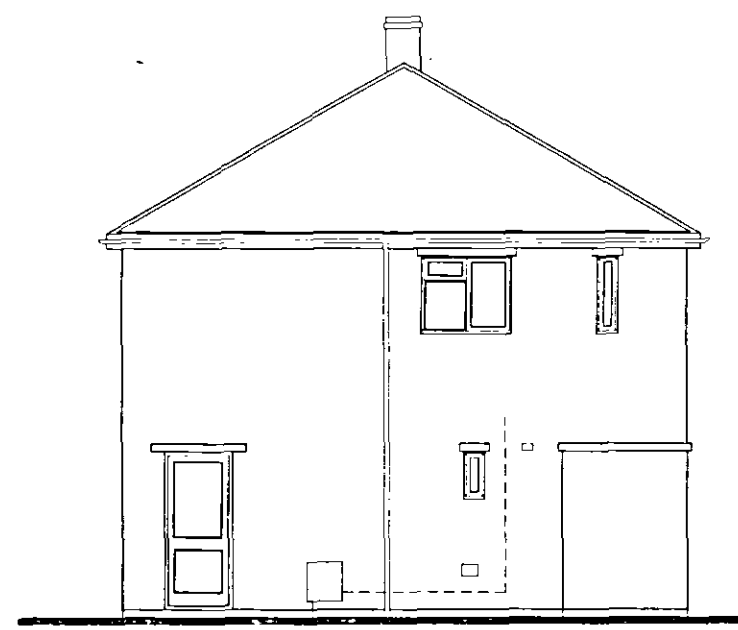

SIDE ELEVATION

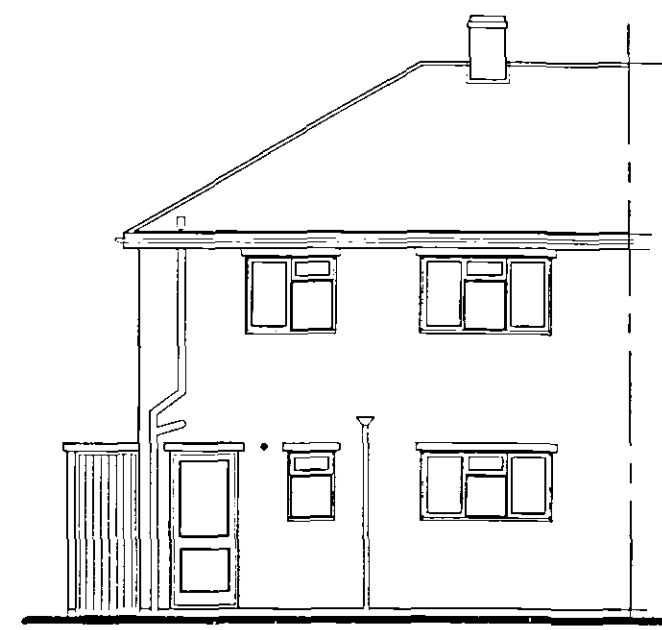

REAR ELEVATION

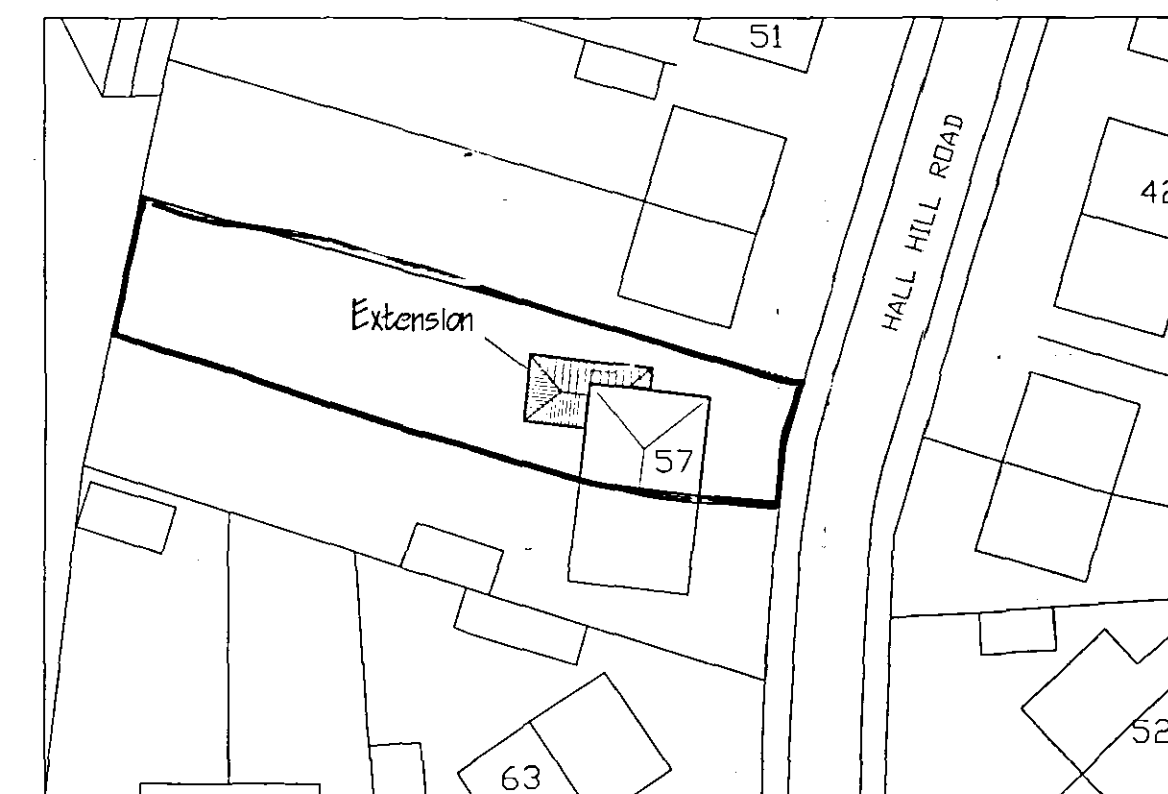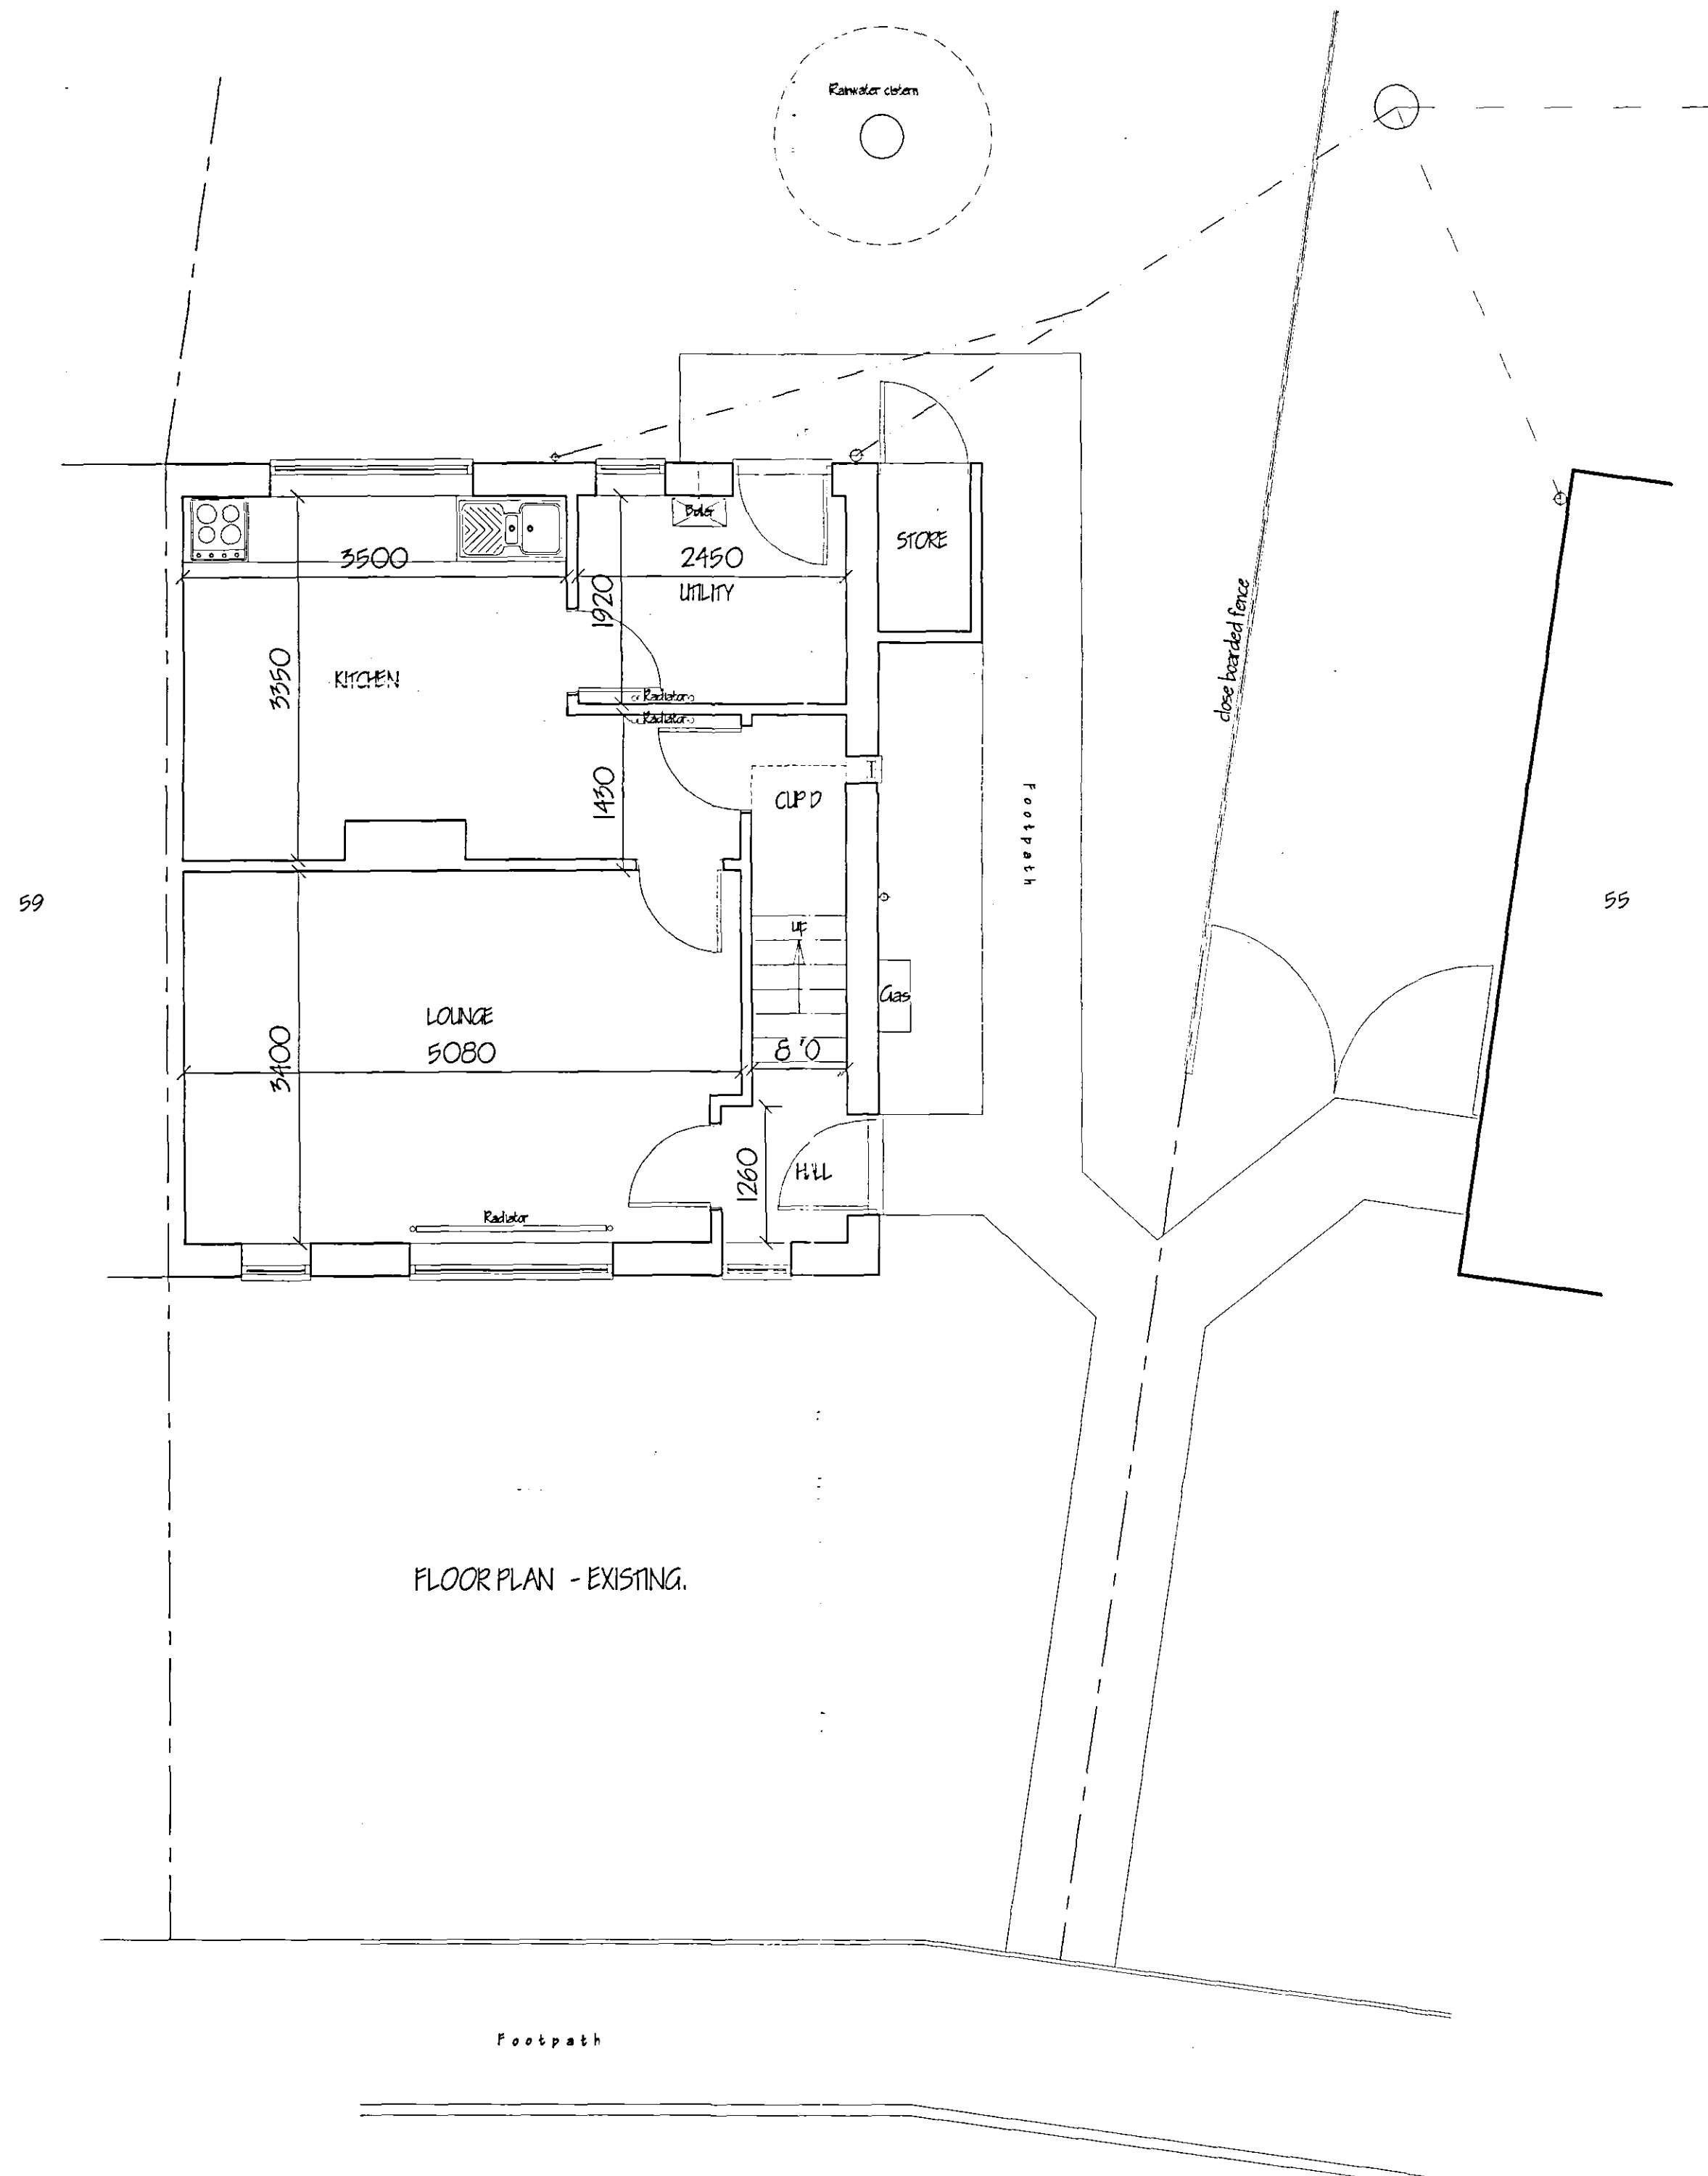

SHDC
Planning & Development
08 JUL 2005
Ref: 0925/05



Crown Copyright. All rights reserved. Licence Number 100020449

DETERMINED
PLAN

G. R. MERCHANT I.ENG AMICE FIWO ARCHITECTURAL, STRUCTURAL AND LAND DRAINAGE CONSULTANTS Unit 4, Wrights Mews 12A Park Road, Holbeach, Spalding, Lincs. PE12 7EX Tel: 01406 480000 Fax: 01406 485744 E-Mail: G. R. Merchant @ Merchant. FS. Co. UK	
Project EXTENSION & ALTERATIONS FOR DISABLED PERSON. 57 HALL HILL ROAD, HOLBEACH, SPALDING, LINC'S, PE12 7JB.	
Client MR. & MRS. K. RICHARDSON.	
Drawing FLOOR LAYOUT PLANS & ELEVATIONS. - EXISTING.	
Job Ref. 1171-05	Drawing No. 01.
Date JUNE '05	Drawn GRM.
Scales 1/100 1/50 (unless otherwise stated)	
DO NOT SCALE FROM THIS DRAWING This drawing is copyright and may not be altered, copied, reproduced or used for any other purpose other than that for which it is issued. The General Contractor is to check all dimensions on site and report any discrepancies to the Architect. All details shown on this drawing including foundations are based upon typical site conditions related to the area. No responsibility can be accepted for ground conditions which may be discovered during construction unless mentioned in the Agreement to which design amendments may be considered. Site and survey are recommended in respect of foundations to establish specific site conditions before foundation work is commenced. This drawing is issued in the amount of information contained and does not purport to contain a full specification of the works. It is only for the purpose of showing the proposed design and is not to be used for any other purpose. The drawing must not be used as a contract document. The works will be carried out in accordance with the specification and any amendments thereto. It is the client's responsibility to ensure that the works are carried out in accordance with the specification and any amendments thereto. The Architect's liability is limited to the design and any amendments thereto.	