
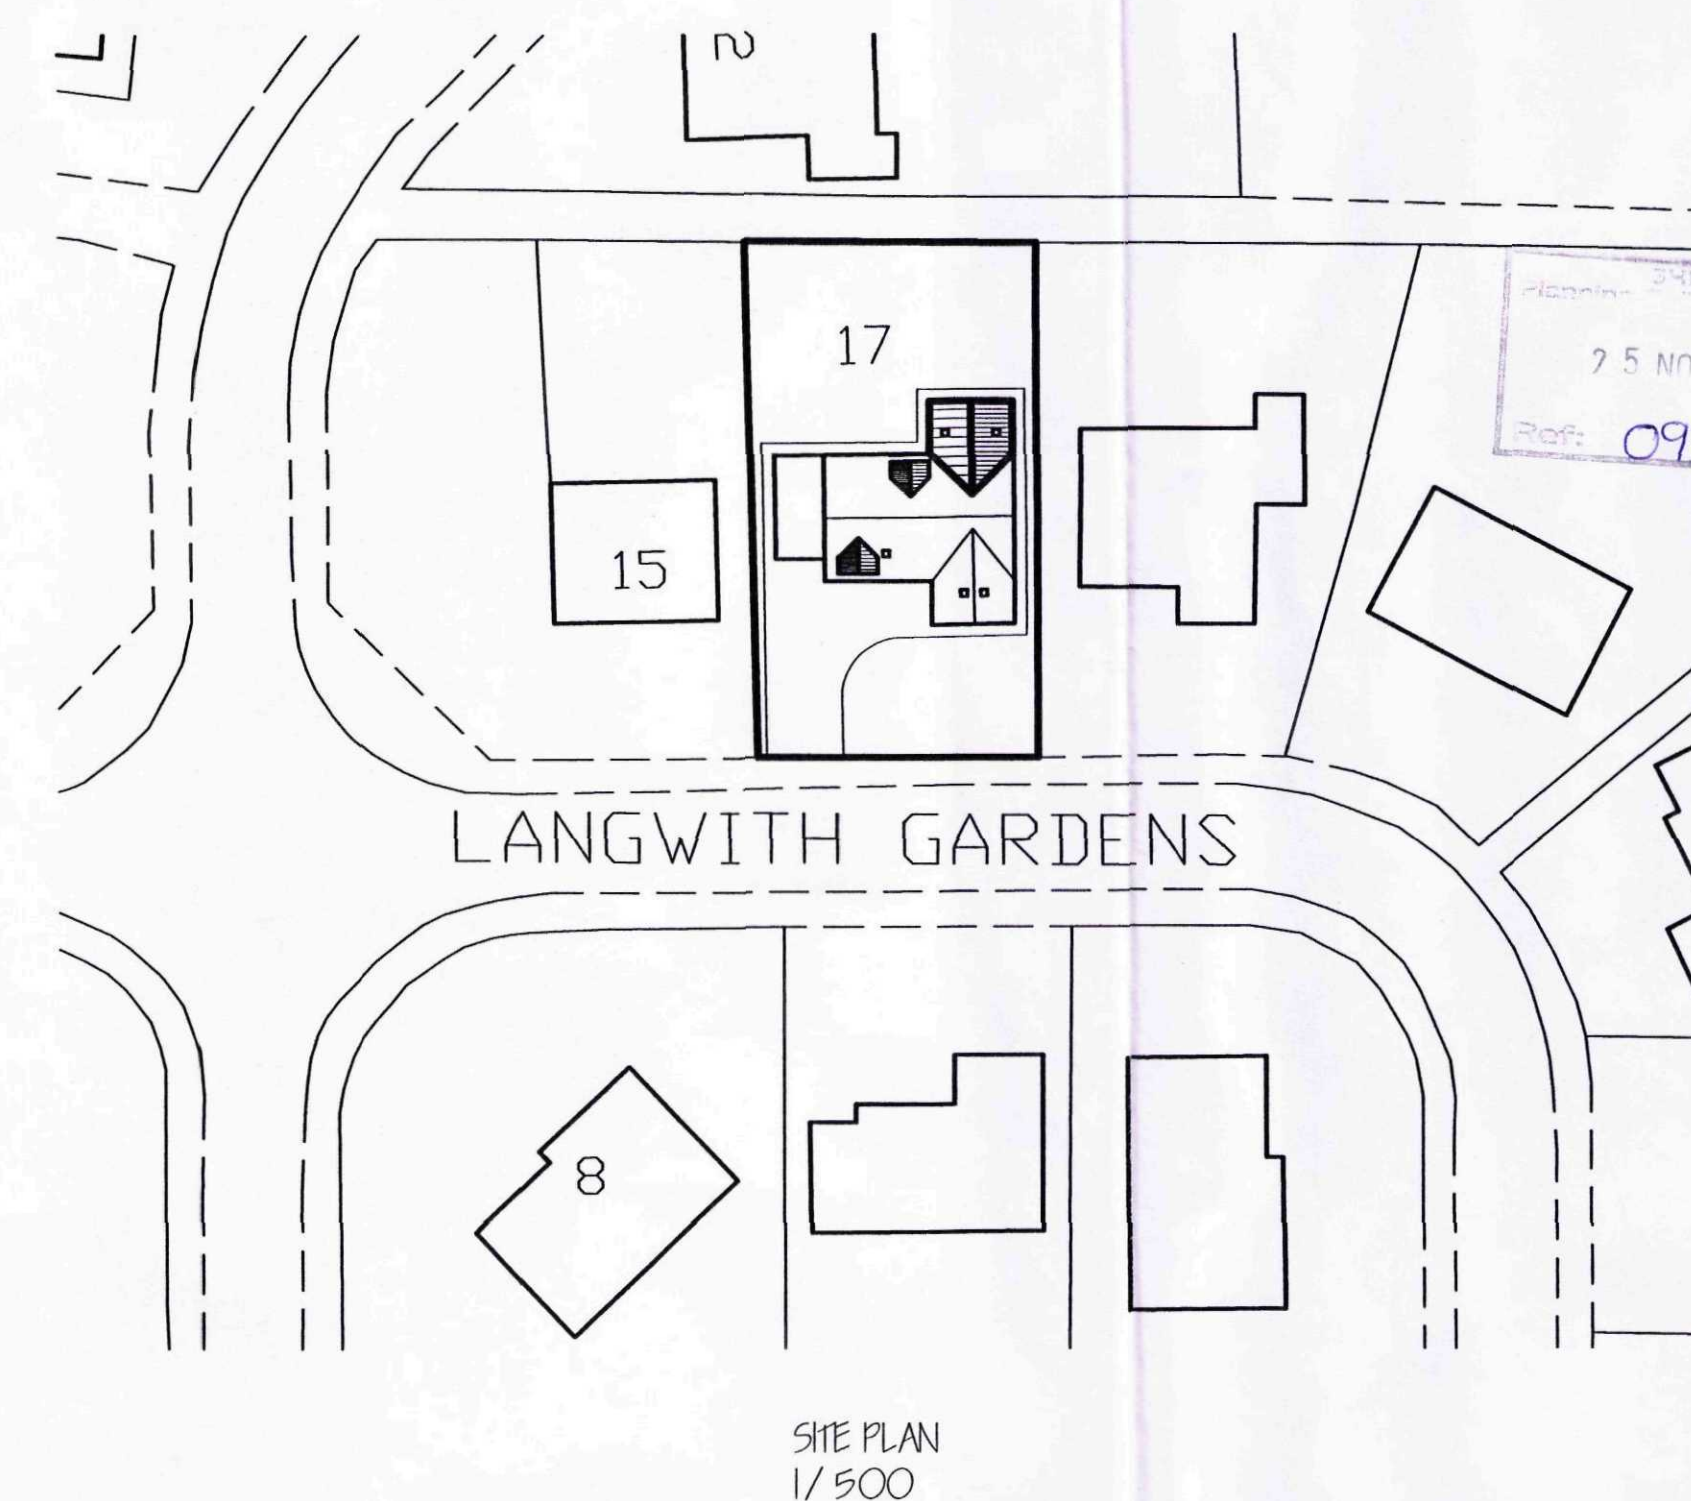
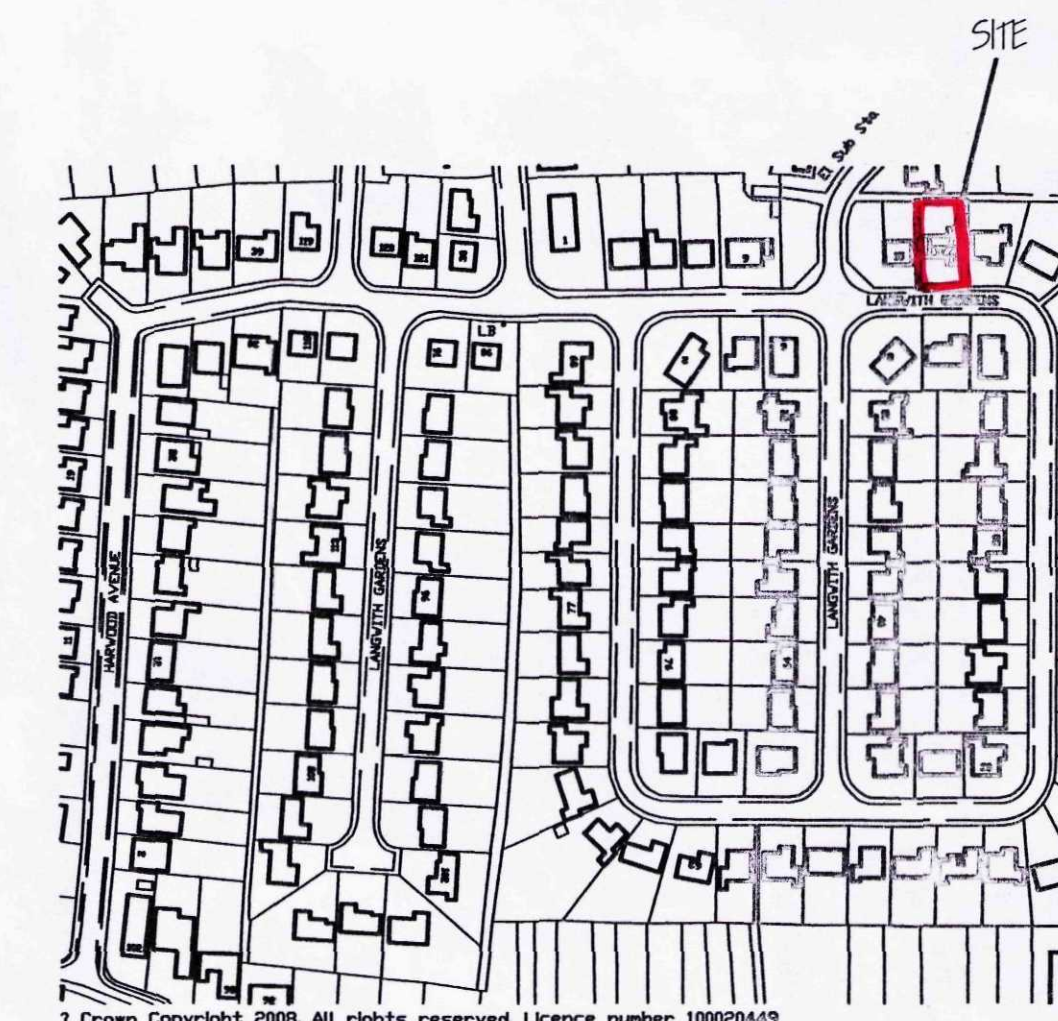
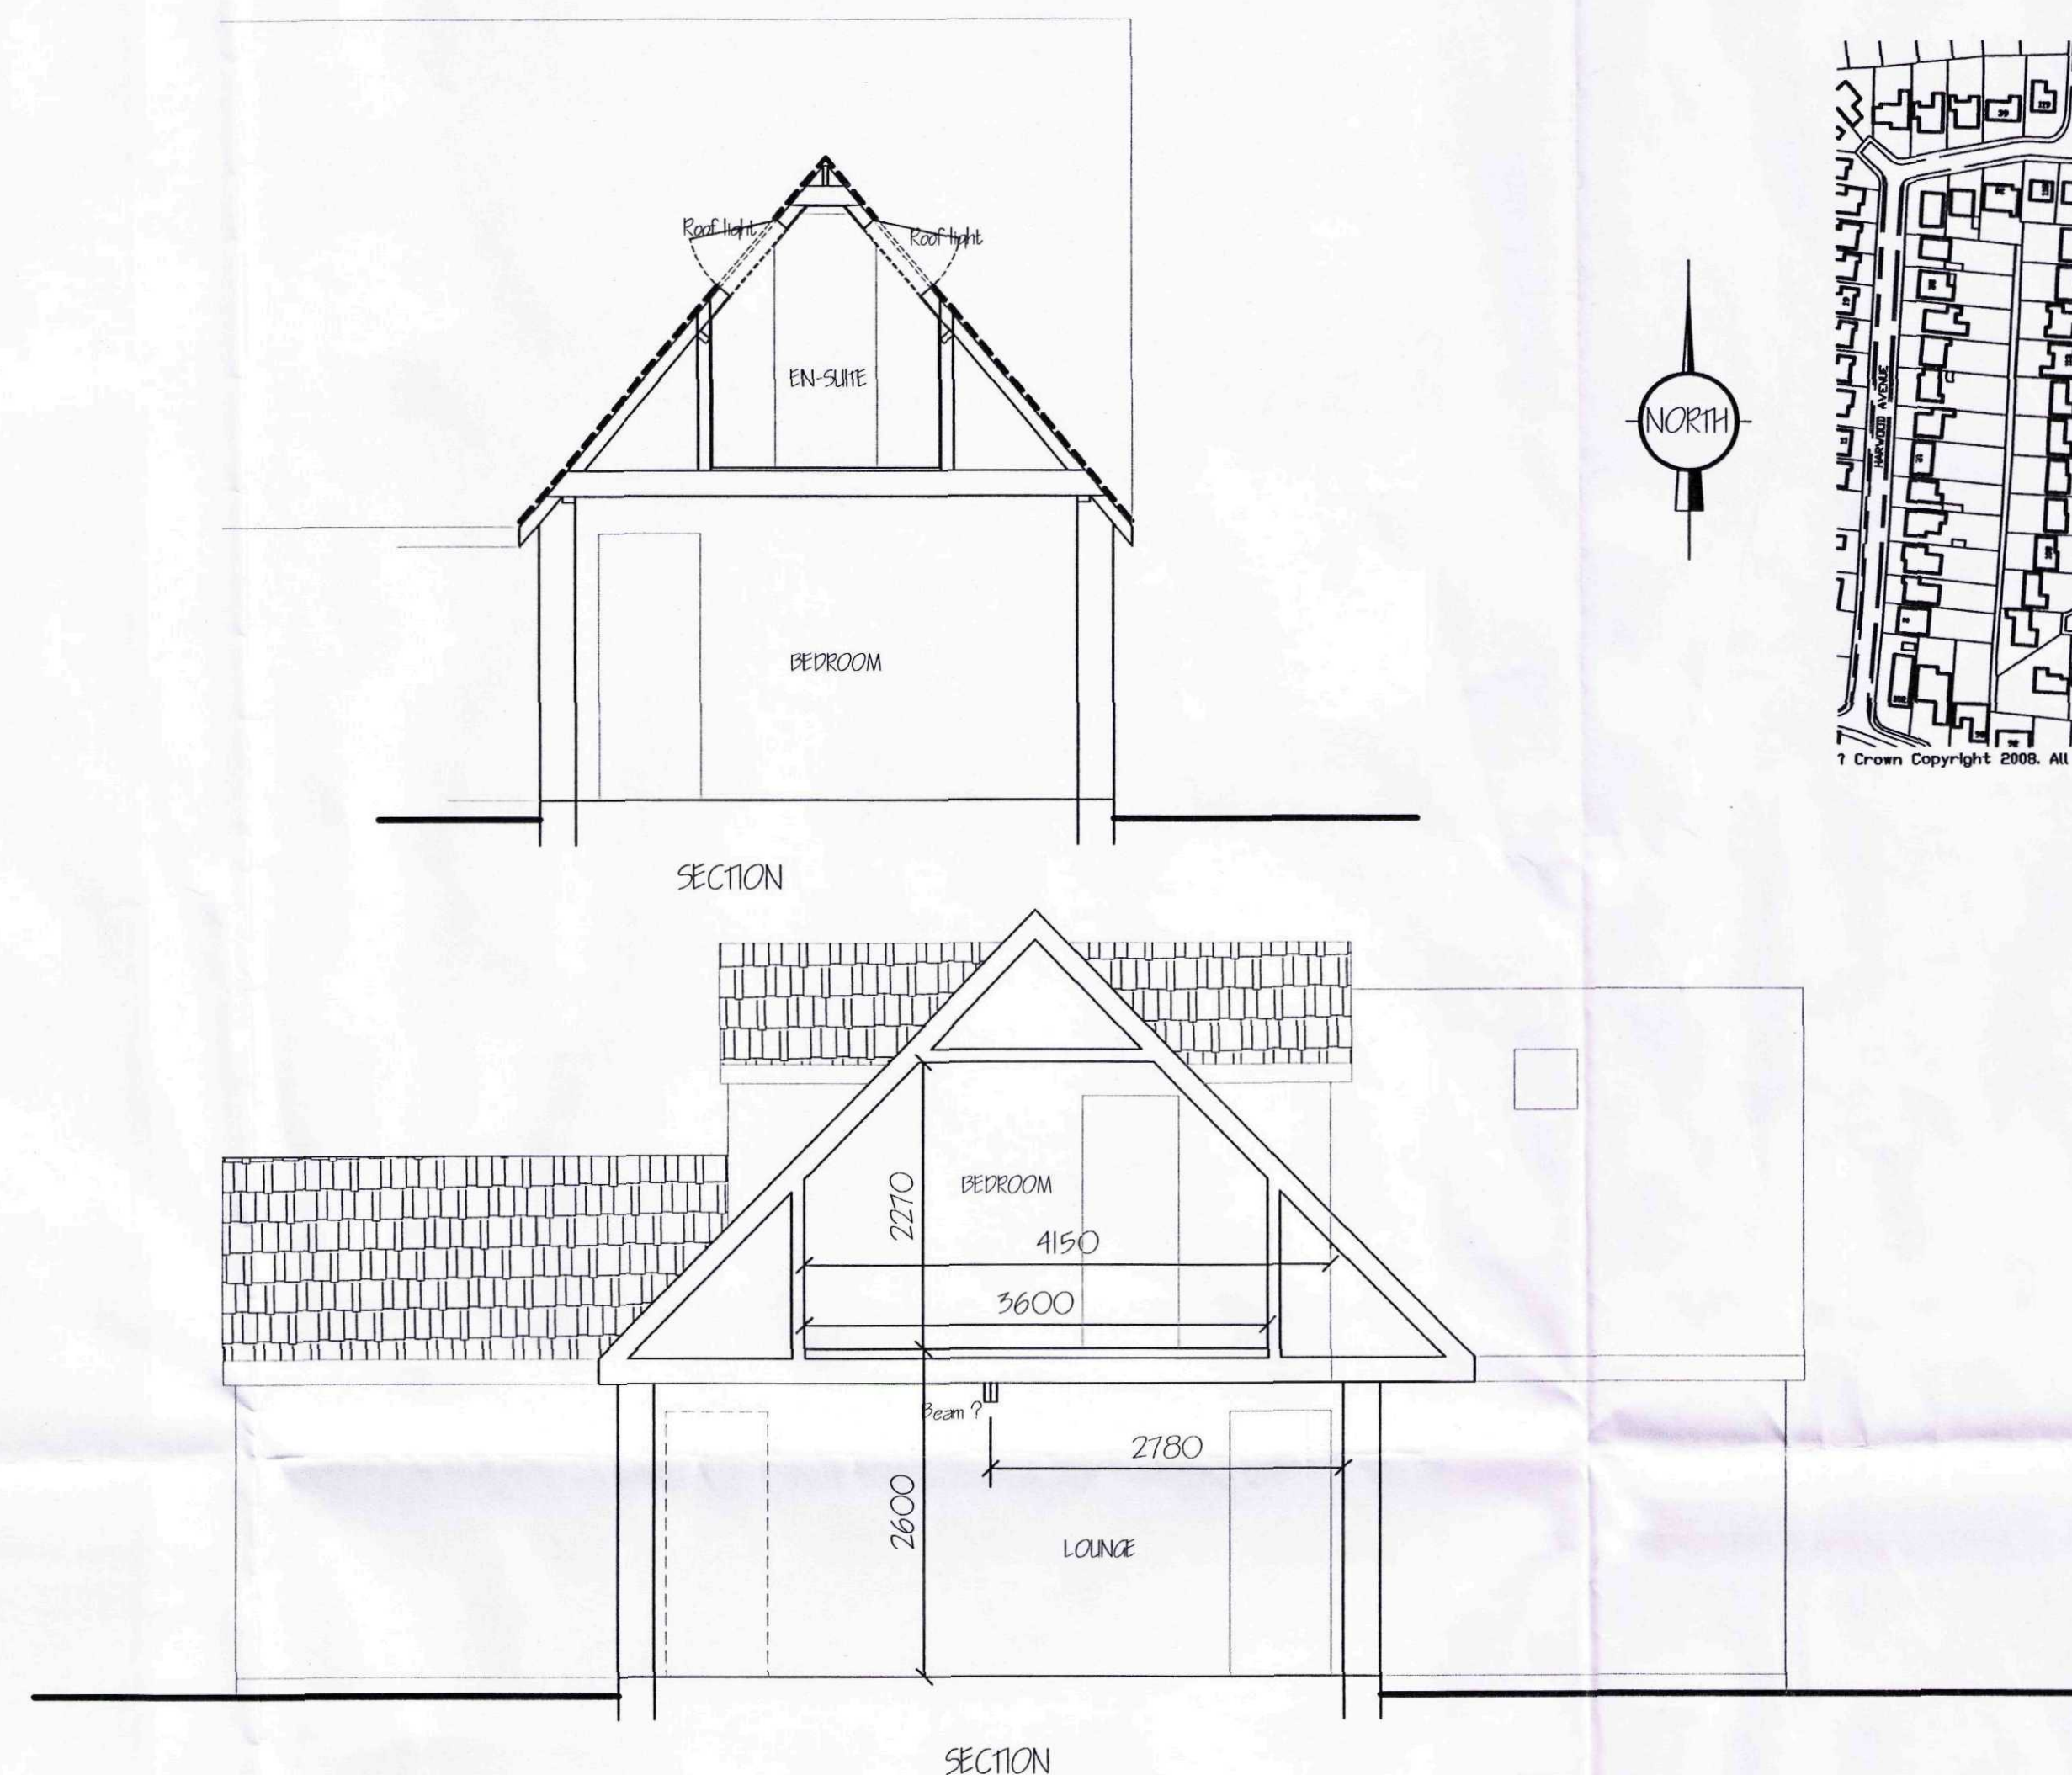
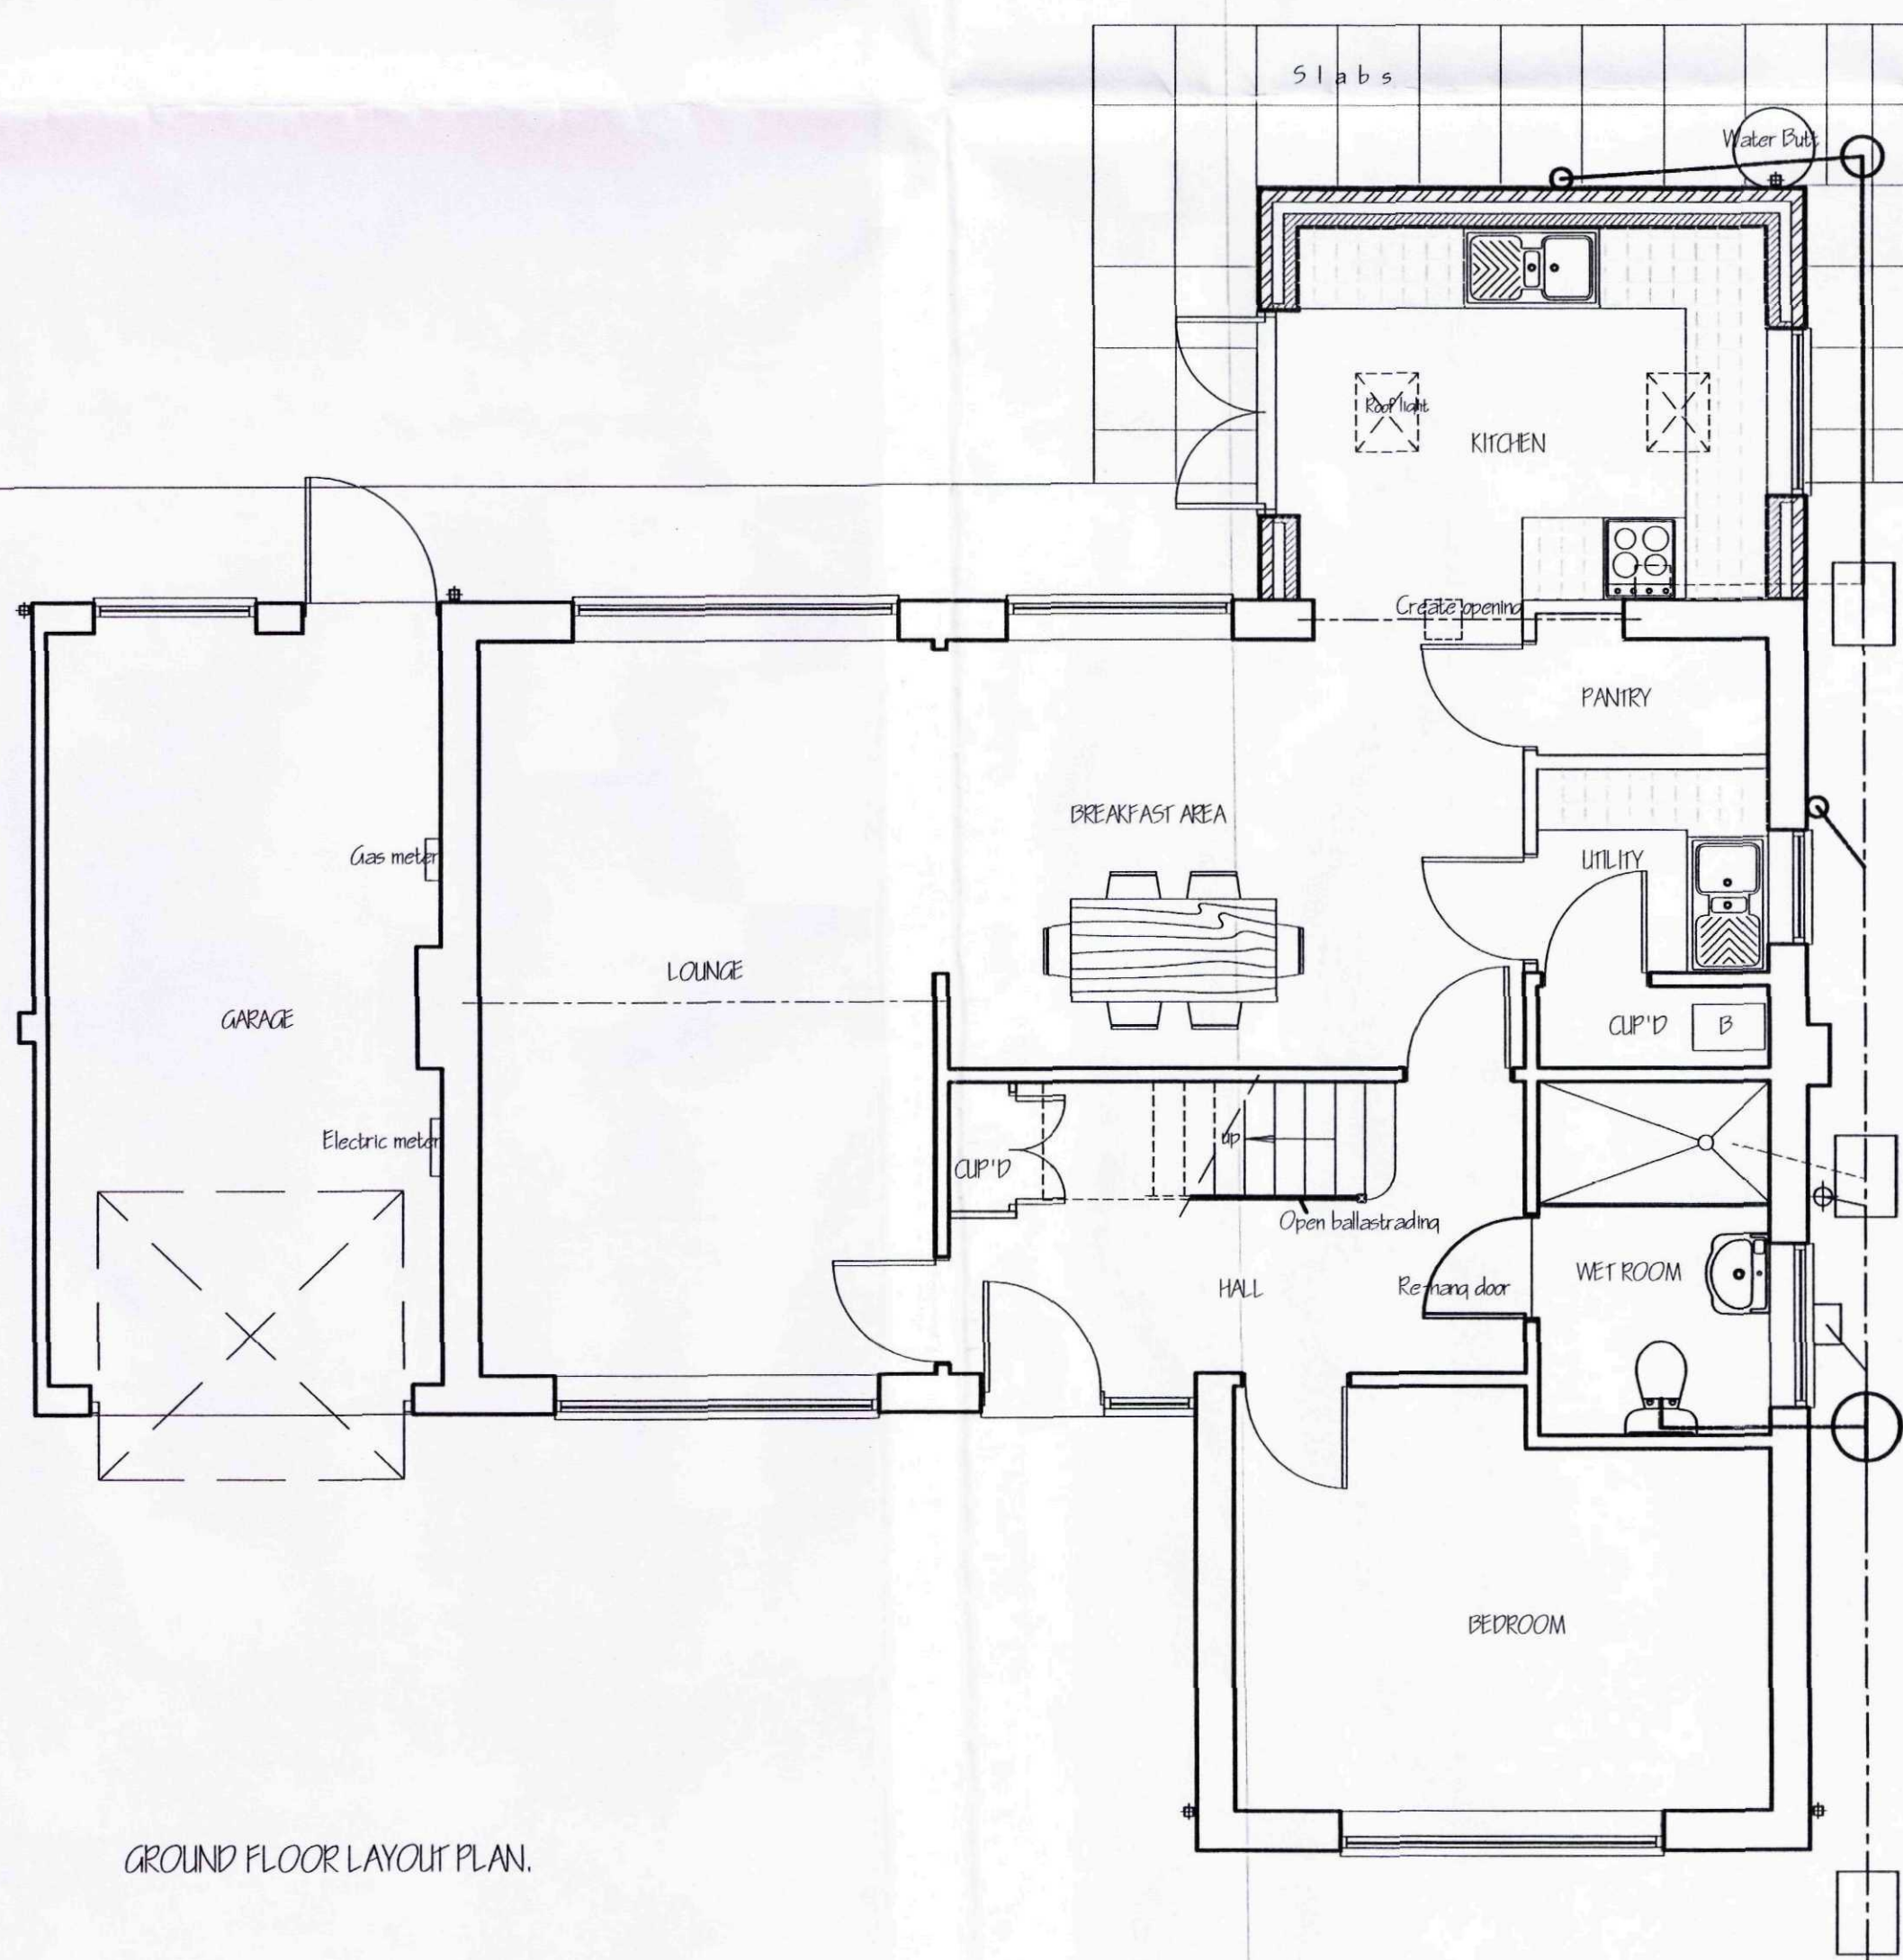


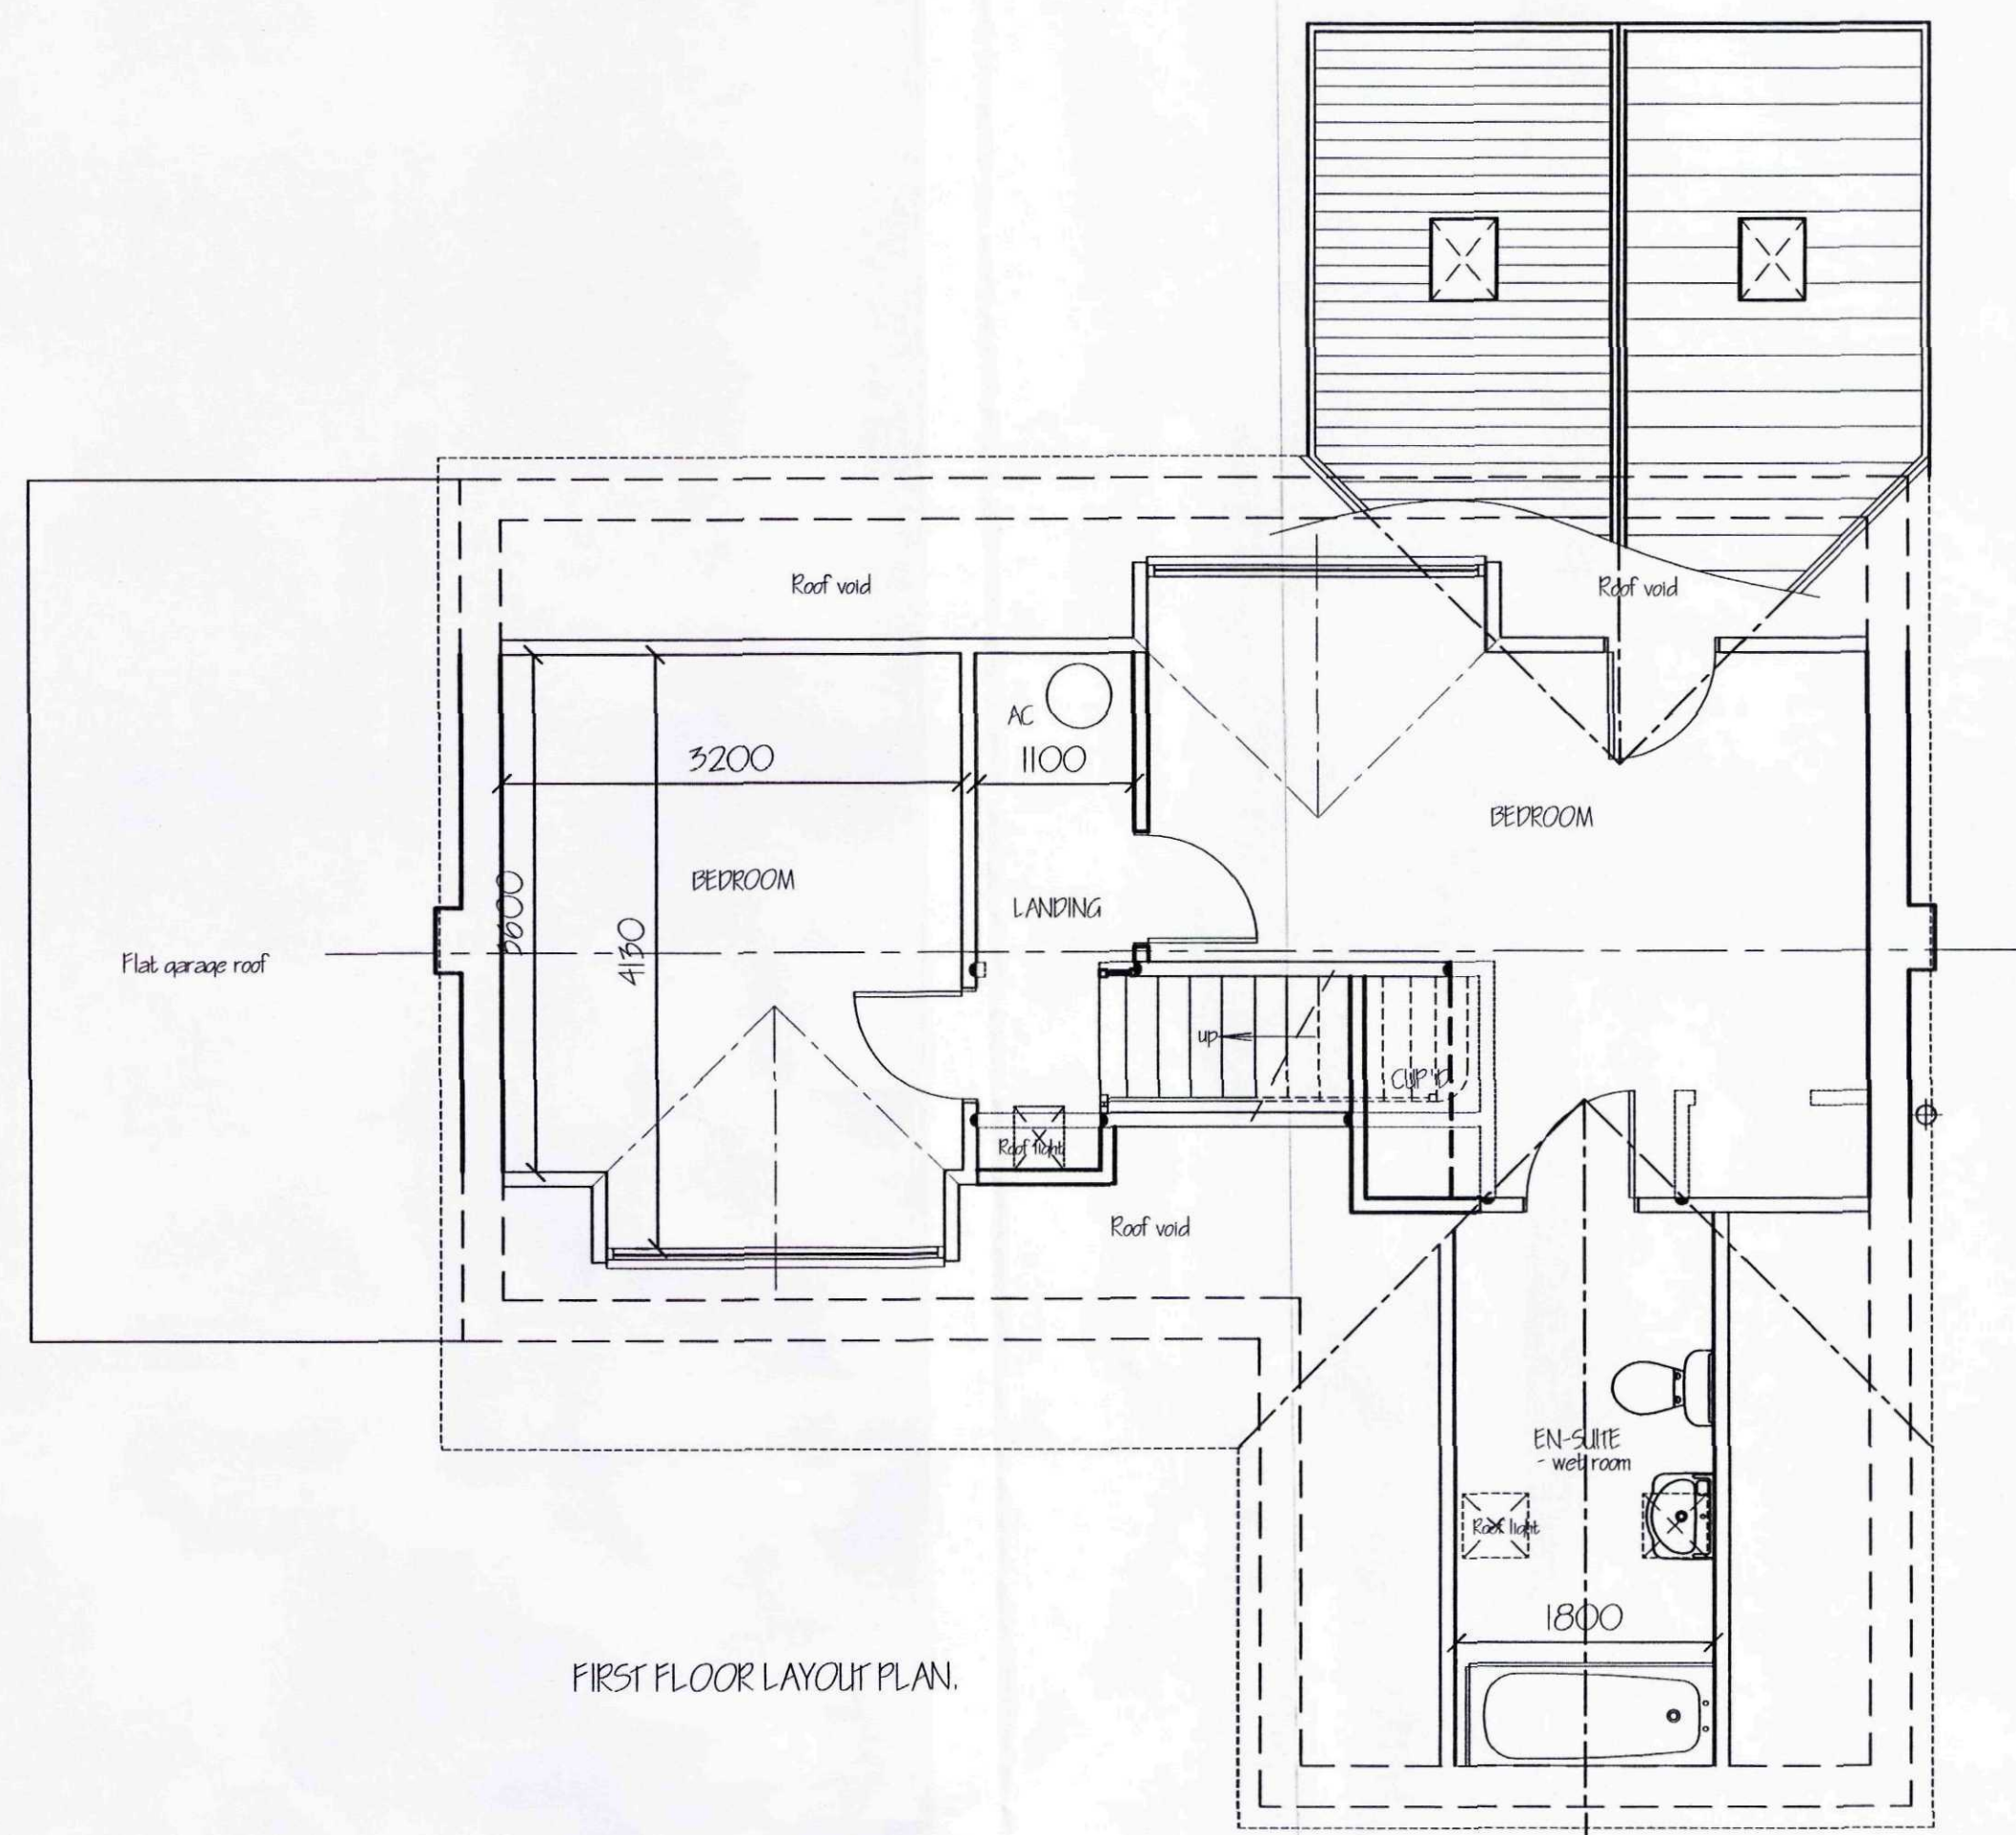

ref.	revision	date
G. R. MERCHANT LTD. 1. LONG AMICE TWO ARCHITECTURAL, STRUCTURAL AND LAND DRAINAGE CONSULTANTS 4 Whitby Mews 12A Park Road, Holbeach, Spalding, Lincs. PE12 7EE Tel: 01405 480000 Fax: 01405 480744 E-Mail: gr.merchant@btconnect.com		
Project EXTENSIONS & ALTERATIONS. 17 LANGWITH GARDENS. HOLBEACH. SPALDING, Lincs.		
Client MR. & MRS. S. WILES.		
Drawing FLOOR PLANS - PROPOSED. SITE & LOCATION PLANS - PROPOSED.		
Job Ref. 2541-11	Drawing No. 02.	
Date NOV '11.	Drawn SW/GRM.	
Scales 1/50, 1/100, (unless otherwise stated)		
DO NOT SCALE FROM THE DRAWING This drawing is copyright and may not be altered, copied, reproduced or used for any other purpose other than that for which it is issued. The General Contractor is to check all dimensions on site and report any discrepancies to the Architect. All details shown on this drawing including foundations are based upon typical site conditions unless stated to the contrary. No responsibility can be accepted for external conditions which may be discovered during construction unless reported to the Architect as that design amendments may be considered. Site and surveys are recommended in respect of foundations to establish specific site conditions before foundation work is undertaken. This drawing must not be used as a contract document alone. The works will not be supervised or inspected on site by G.R.M. Merchant or any representative thereof. It is the client or their appointed agents responsibility to control workmanship, substitution of materials, adherence to specification, variations to contract etc. All materials to be new unless otherwise stated and all components and materials etc. to be used shall be installed etc. in strict accordance with manufacturers instructions and relevant codes of practice. Materials shall conform to appropriate British Standard specifications or ENA, BS standards or European code equivalents. The Employer/Client shall ensure that all materials conform to the contract and adopts all measures necessary to achieve compliance with Health and Safety legislation for Building and other work. The Employer/Client shall ensure that all work should be carried out in compliance with the Construction Design and Management Regulations as an independent Planning Supervisor will be required. The works and completion of all that is shown on the drawing and details. Work that may not specifically be shown but may be reasonably inferred as necessary to carry out the works shall be deemed to be included. It is the client's responsibility to be aware of the Party Wall etc. Act 1999, when building in close proximity to adjoining neighbour boundaries.		