




All Dimensions and Levels to be verified on site.
 Only Figured Dimensions to be used.
 Do not scale this drawing.
 Any discrepancies to be notified to the originator
 of this drawing immediately.
 If in doubt, ask.
 Copyright is reserved by them and the drawing is
 issued on the condition that it is not copied,
 reproduced, retained, or disclosed to any
 unauthorised person, either wholly or in part
 without consent.

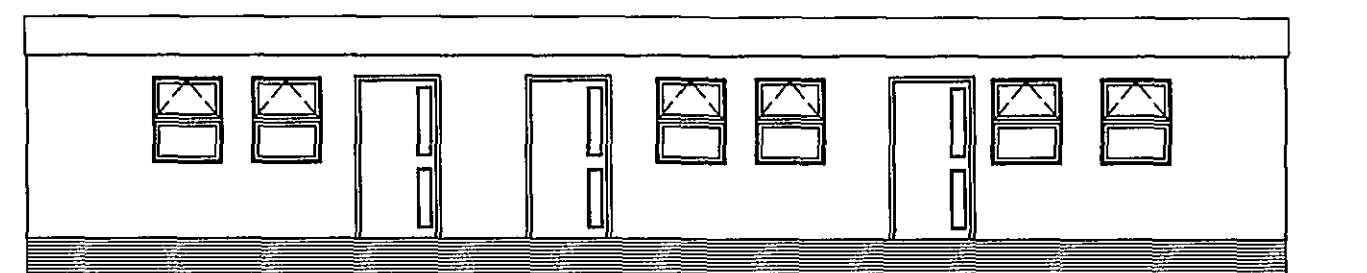


Front Elevation

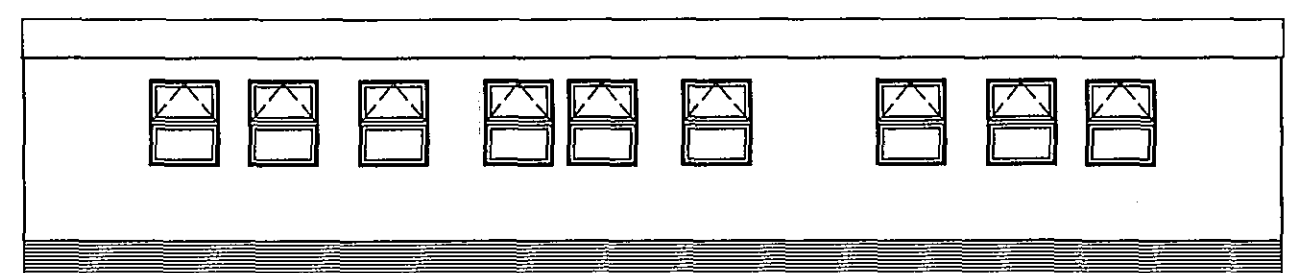


Rear Elevation

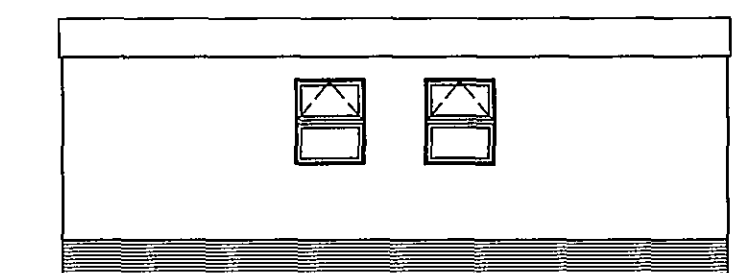

End Elevation

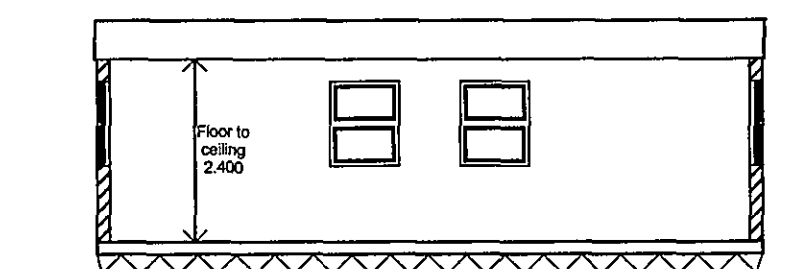

Section

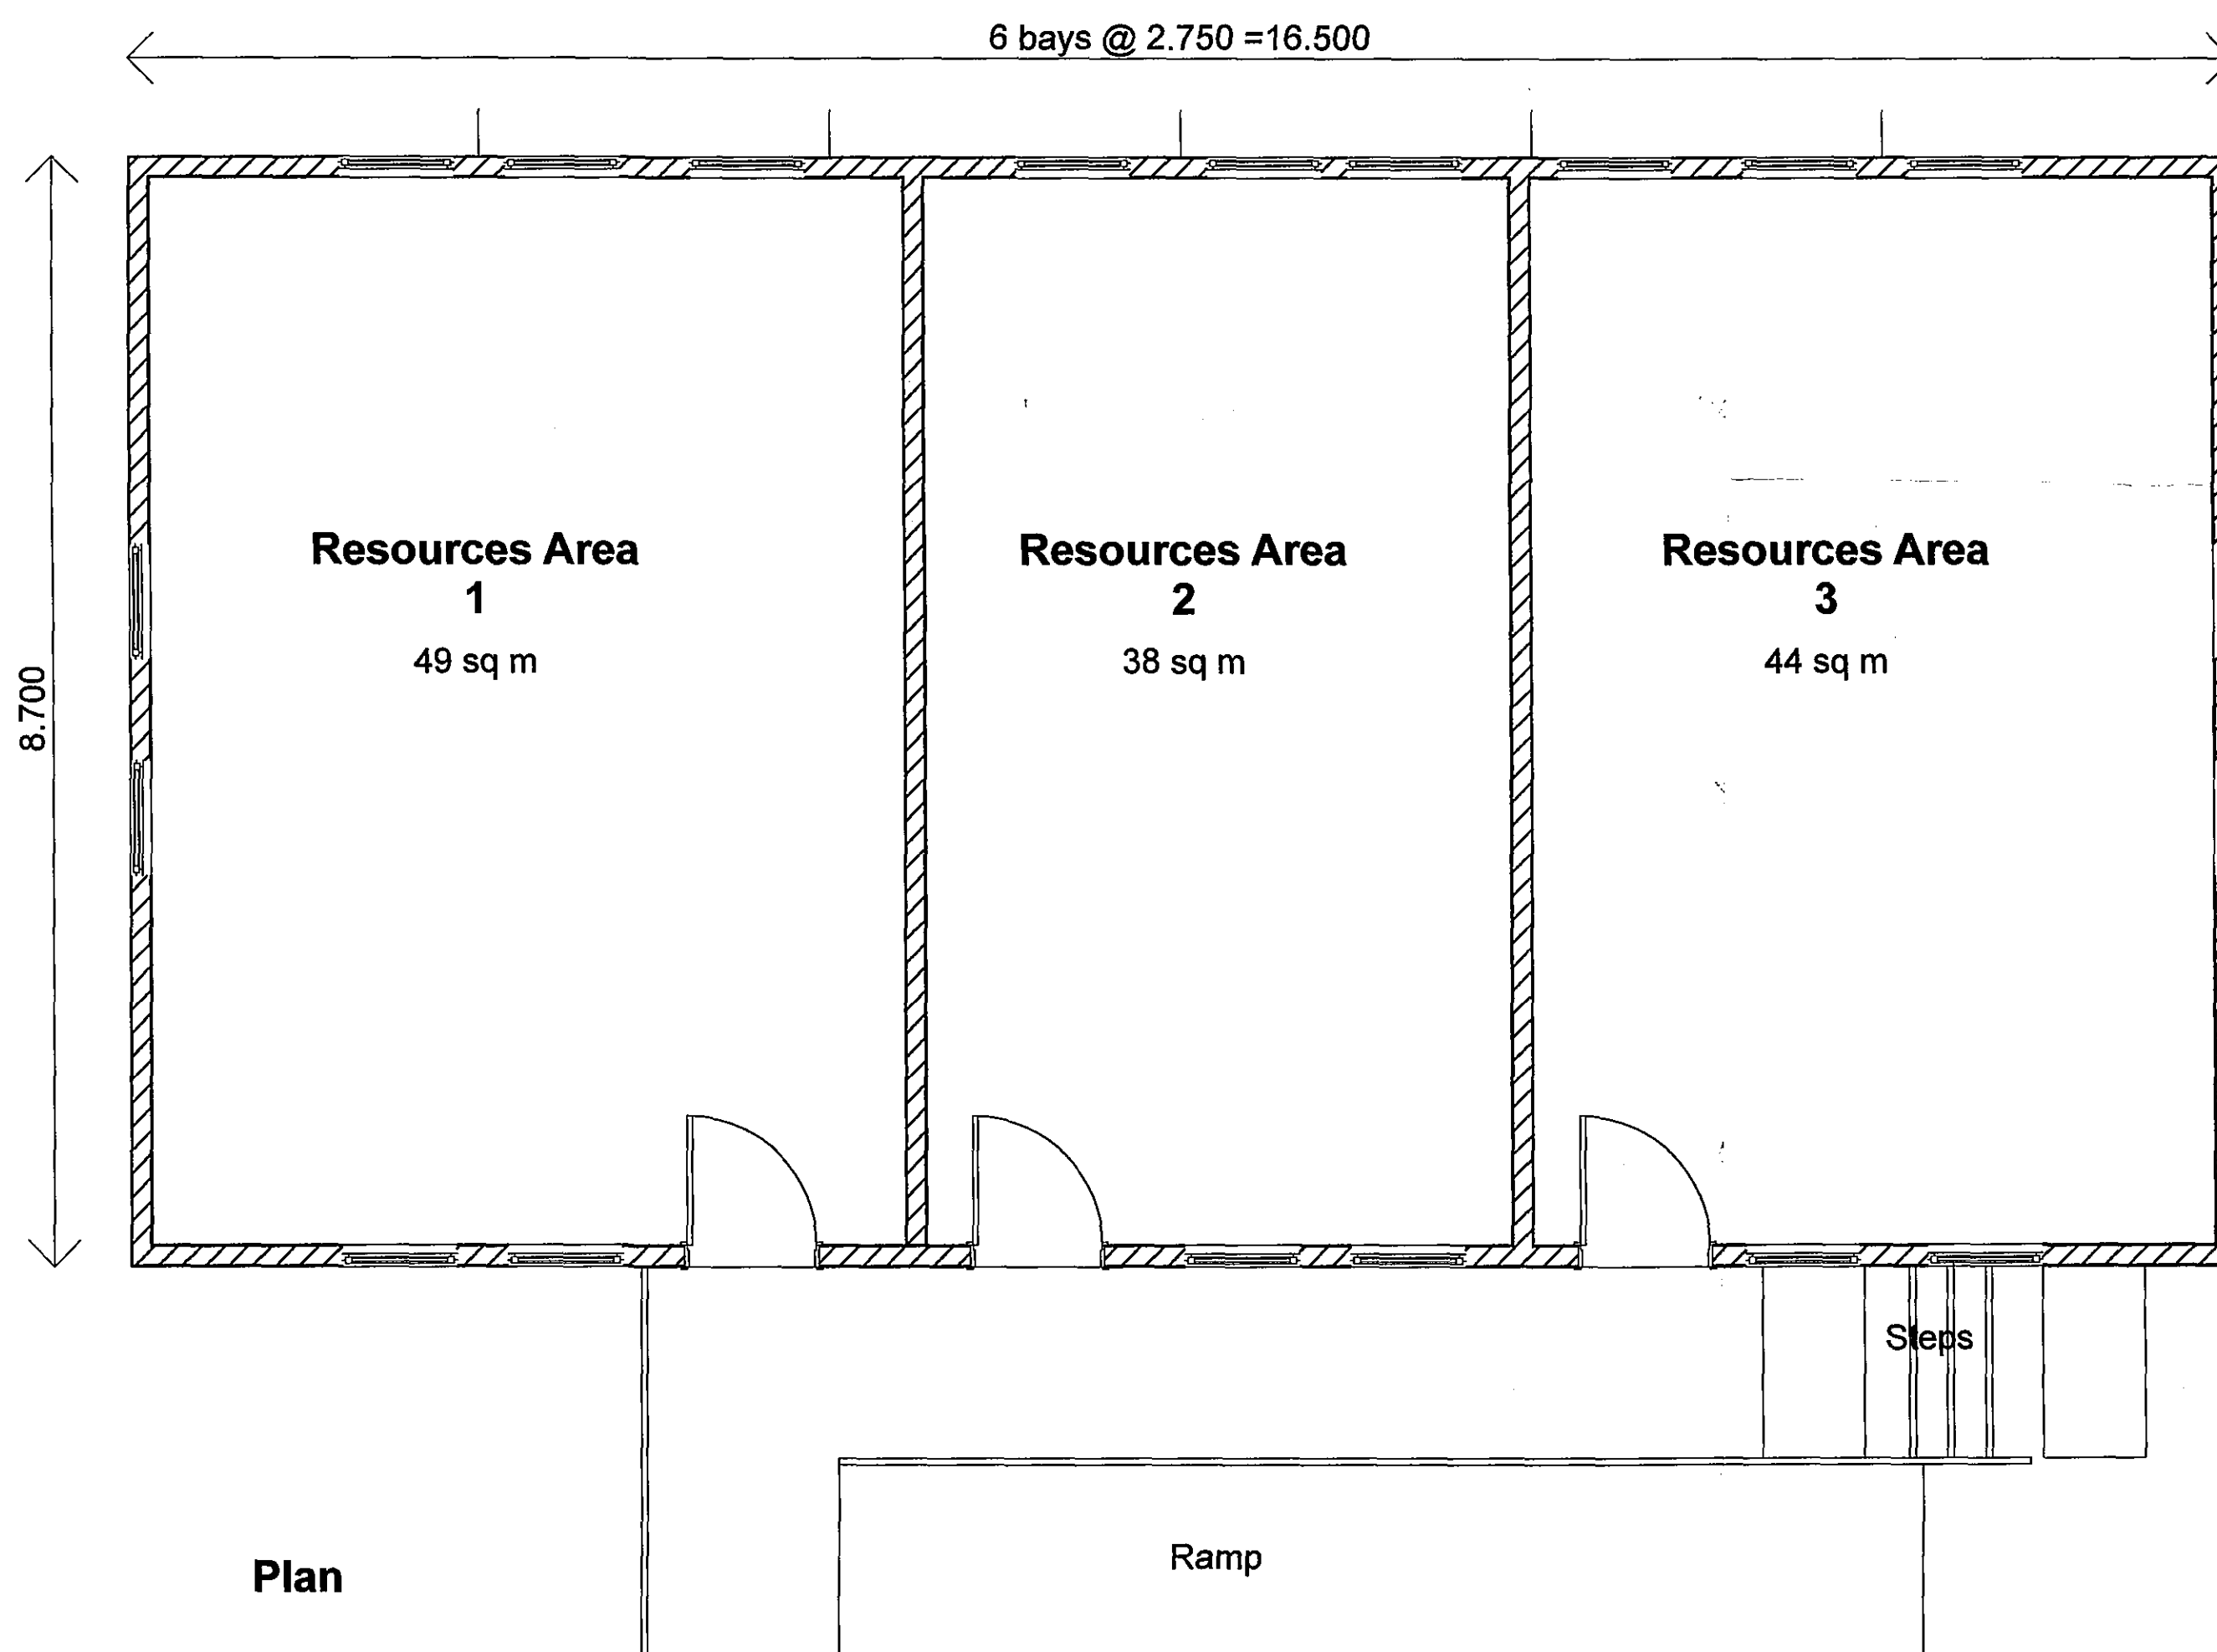

Plan

DETERMINED
PLU

BRIC
Planning & Environment
22 AUG 2008
Ref: 0934/08

Rev.	Date	Description	By	Chkd

mouchel 
 business services

Mill House • Brayford Wharf North • Lincoln • LN1 1YT
 Tel: 01522 836836 • Fax: 01522 516050
 www.mbs.uk.com

Client
Lincolnshire County Council

Project
Holbeach George Farmer College

Drawing Title
Resources Area Unit Layout

Drawn By
PNP

Scale
1:50 & 1:100

Project No.
DC636/0011

Drawing Status
Planning